D:\PROJECTS\PROJ_97\97007_PSPC1\S2_9.dwg Wed Nov 11 10:15:56 1998

1/S2.9 ALT. 24' x 40' BLDG. WOOD FOUNDATION PLAN (w/50 psf LIVE LOAD & 7psf PARTITION LOAD ● FLR)

SCALE: 3/16"=1'-0"

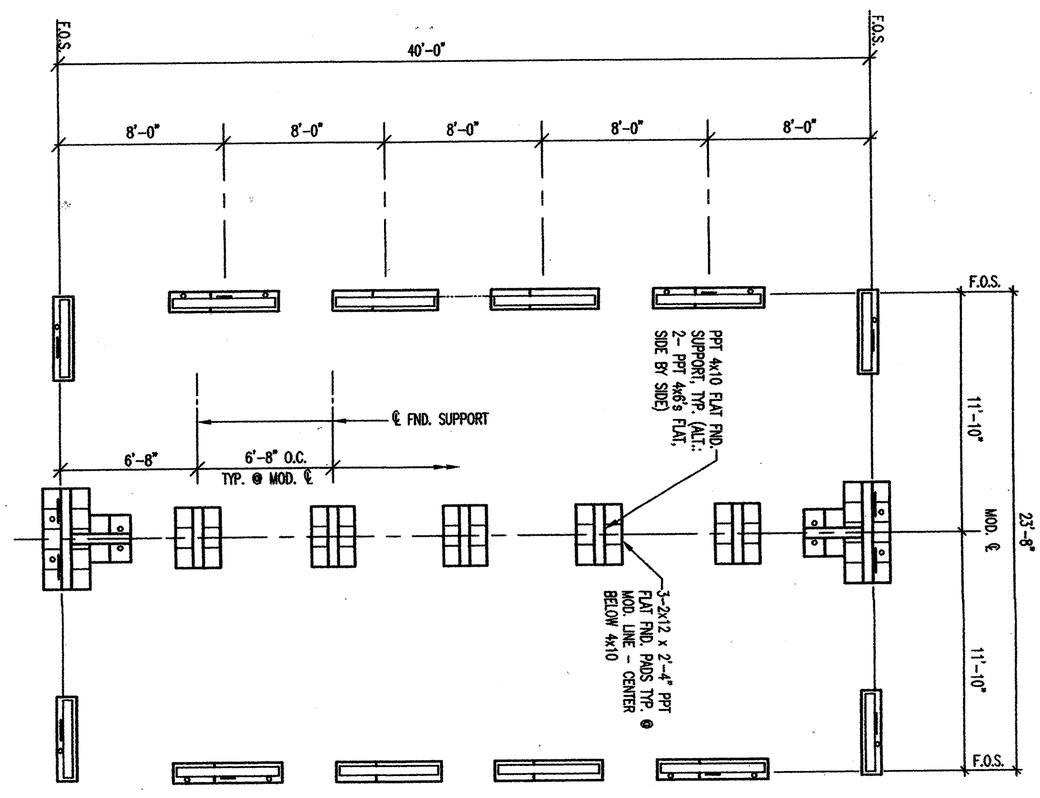

NOTE:
1. CENTER 4x FND. SUPPORTS ON 2x FND. PADS, TYP. U.O.N.
2. **FOUNDATION PLAN FOR BUILDING w/7psf PARTITION LOAD IS SIMILAR TO 2/S2.2 EXCEPT WHERE SPECIFICALLY CHANGED HERE.**
3. SEE 2/S2.9 FOR ADD'L REQUIREMENTS

NOTES:

SEE 2/S2.2 SIM. TYPICAL FOR ADD'L INFO (WHETHER SHOWN OR NOT) ALL ITEMS NOT SPECIFICALLY CHANGED HERE SHALL BE PER 2/S2.2.

2/S2.9 ALT. TYP. FLOOR PLAN ● SIDEWALL MODULE(w/50 psf LIVE LOAD & 7psf PARTITION LOAD ● FLR)

SCALE: 1/4"=1'-0" (AS SHOWN OR O.H.)

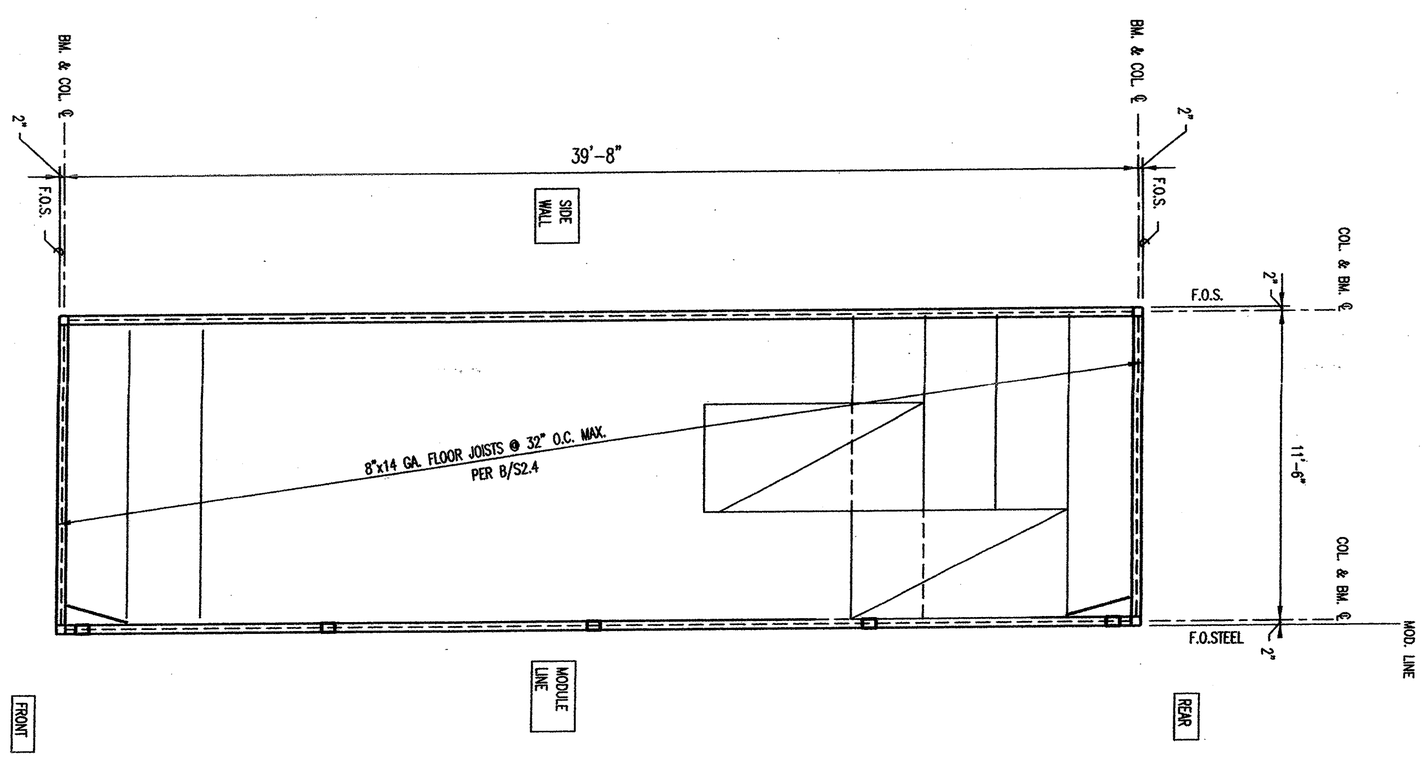

NOTES:
1. FLOOR JOISTS SHALL BE UNPUNCHED LIGHT GAGE COLD FORMED STEEL JOISTS W/ MIN. PROPERTIES PER DETAIL B/S2.4.
2. PROVIDE ACCESS OPENINGS PER F/S0.2 AS REQ'D FOR SHEAR TRANSFER ℄ INSTALLATION @ CONCRETE FNDS. TYP. SEE CONC. FND. PLAN.
3. **FLOOR PLANS FOR BUILDING w/7psf PARTITION LOAD ARE SIMILAR TO 1/S2.4 EXCEPT WHERE SPECIFICALLY CHANGED HERE.**
4. SEE ARCH'L DRAWINGS FOR PARTITION WALL LOCATIONS.
5. VERIFY PARTITION LOADING DOES NOT EXCEED 7psf AVERAGE ON FLOOR AREA.

NOTES:

SEE 1/S2.4 SIM. TYPICAL FOR ADD'L INFO (WHETHER SHOWN OR NOT) ALL ITEMS NOT SPECIFICALLY CHANGED HERE SHALL BE PER 1/S2.4.

IDENTIFICATION STAMP
DIV. OF THE STATE ARCHITECT
OFFICE OF REGULATION SERVICES
02 10084 5
BY: ELG SS: SS
DATE: NOV 25 1998

IDENTIFICATION STAMP
DIV. OF THE STATE ARCHITECT
OFFICE OF REGULATION SERVICES
02 10089 8
BY: PS SS:
DATE:

ADDED

IDENTIFICATION STAMP
DIV. OF THE STATE ARCHITECT
OFFICE OF REGULATION SERVICES
PC-330
BY: SS:
DATE:

DESIGN (1995 CBC)			
ROOF LIVE LOAD	=	20	PSF
FLOOR LIVE LOAD	=	50	PSF
WIND	=	75	MPH EXP C
SEISMIC ZONE	=	4	(SNOW)

24'x40' BLDG.

DRAWN BMV
CHECKED BD/JEM
DATE 8-17-98
SCALE AS NOTED
JOB NO. 97007 PSPC1
SHEET ADDED SHEET S2.9
OF SHEETS

ANDERSON & DOIG
STRUCTURAL ENGINEERS
A CALIFORNIA CORPORATION
10308 PLACER LANE, STE 100, SACRAMENTO, CA. 95827-2511
(916) 366-9622 FAX: (916) 366-9623

EXPIRES 3-31-00

REGISTERED PROFESSIONAL ENGINEER
BRUCE D. DOIG
No. 2587
STRUCTURAL
STATE OF CALIFORNIA

PACESETTER INDUSTRIES, INC.

2507 HERITAGE DRIVE, BLDG. NO. 1230, ATWATER, CA. 95301 TEL: (209) 725-1600 FAX: (209) 381-7833

24x40 RELOCATABLE BUILDING

ALT. WOOD FND. PLAN & MODULE FLOOR PLAN (w/7psf PARTITION LOAD ● FLR)

REVISIONS	BY
ADDED SHEET 8-17-98	BD