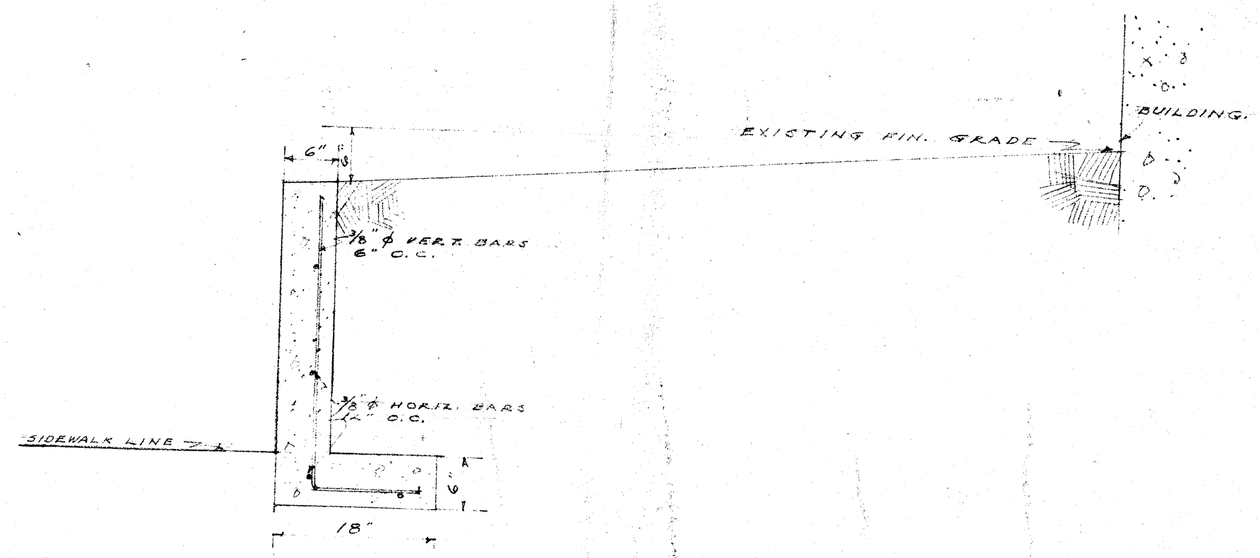

SECTION THRU RETAINING WALL
SCALE 1" = 1'-0"

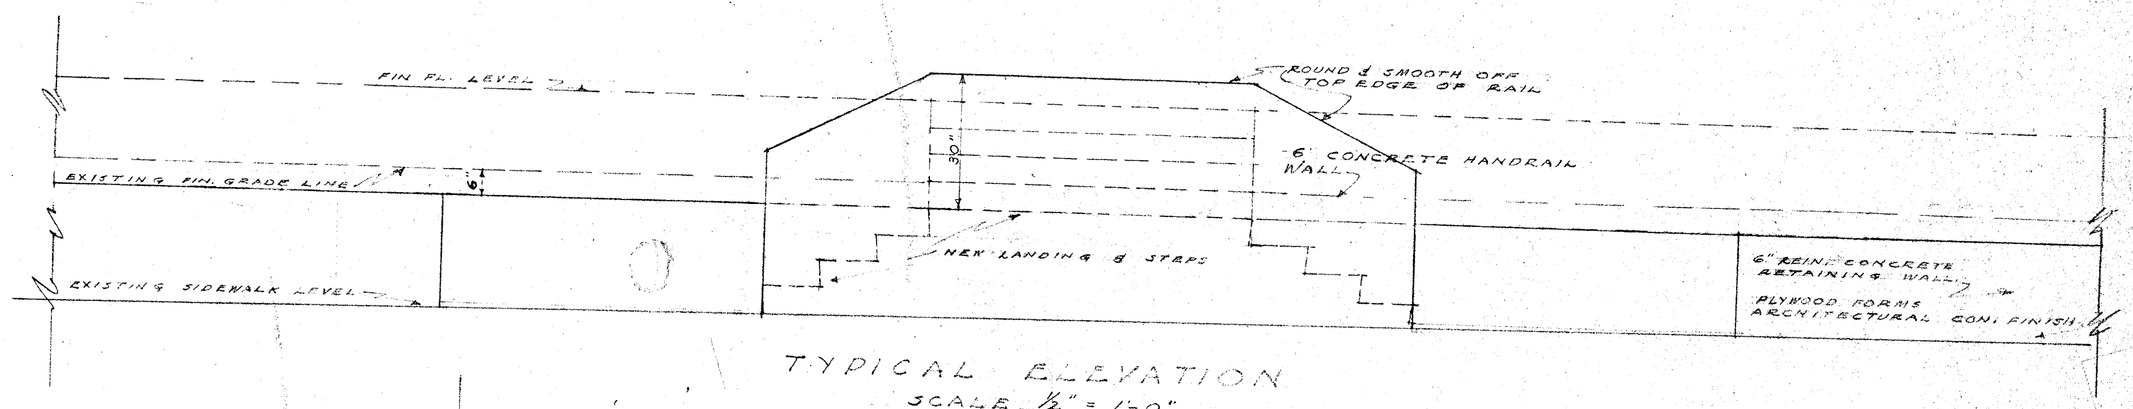

TYPICAL ELEVATION
SCALE ½" = 1'-0"

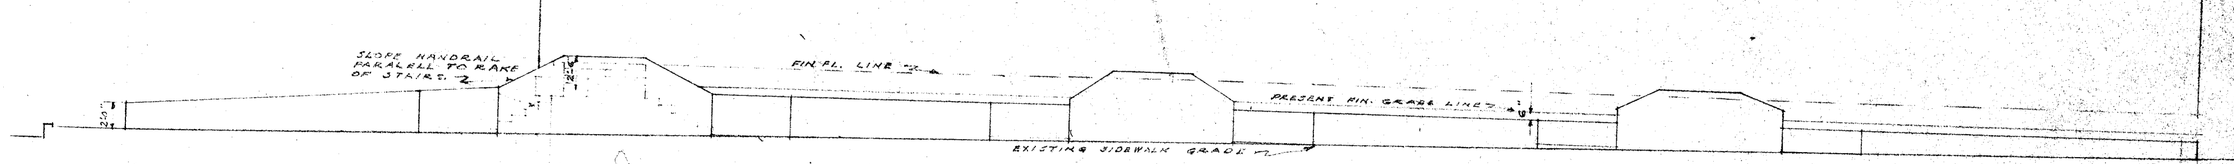

SOUTH ELEVATION
SCALE ⅛" = 1'-0"

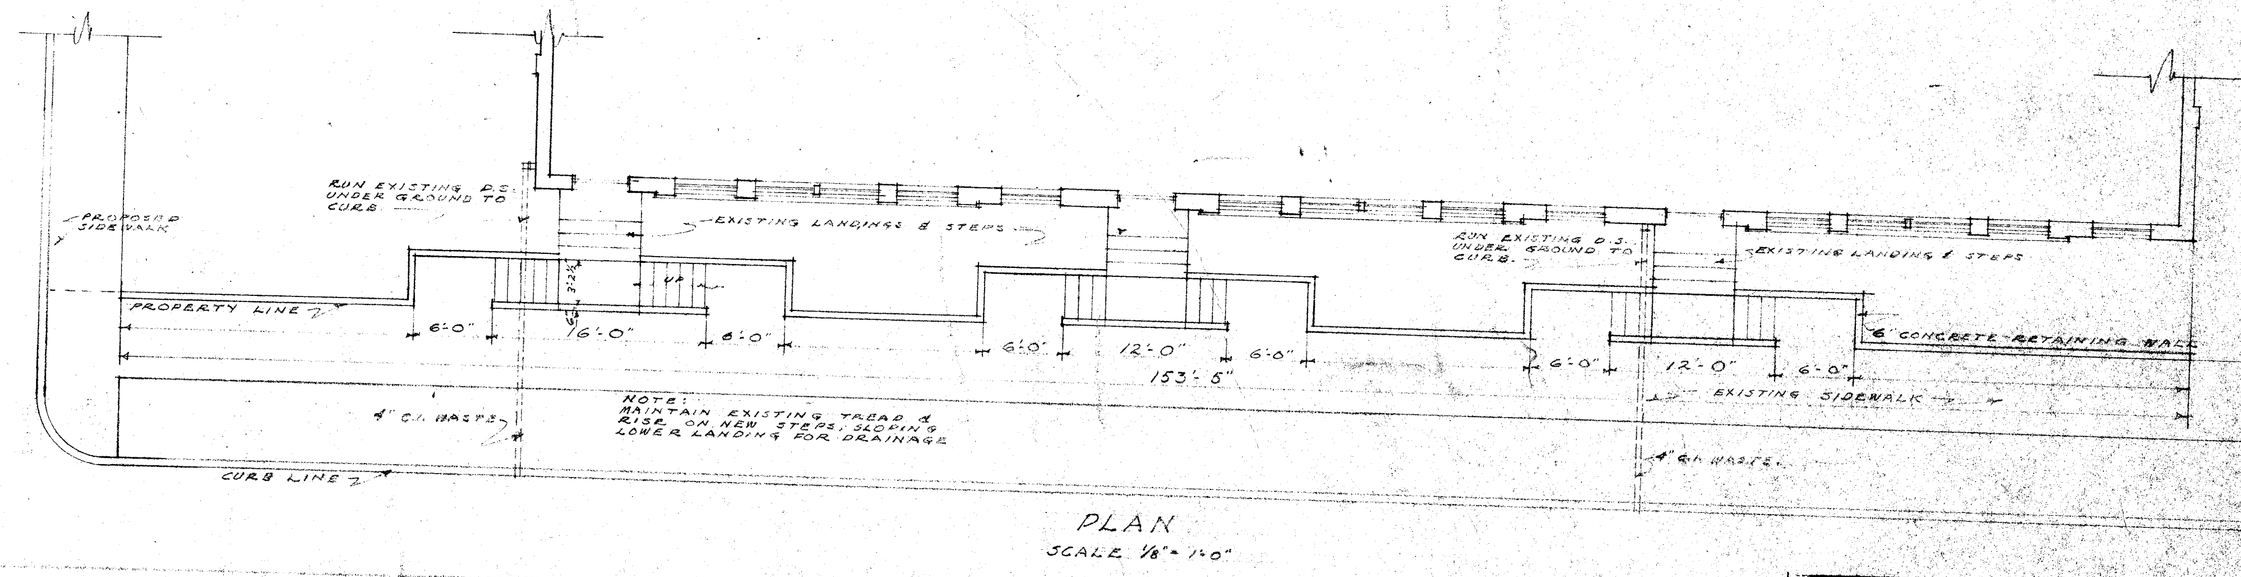

PLAN
SCALE ⅛" = 1'-0"

ADDITION TO STAIRWAYS
HORACE MANN SCHOOL
BAKERSFIELD CITY SCHOOL DIST.
BAKERSFIELD CALIFORNIA

CHARLES H. BIGGAR
ARCHITECT
554 HABERFELDE BUILDING
BAKERSFIELD, CALIFORNIA

3-3-