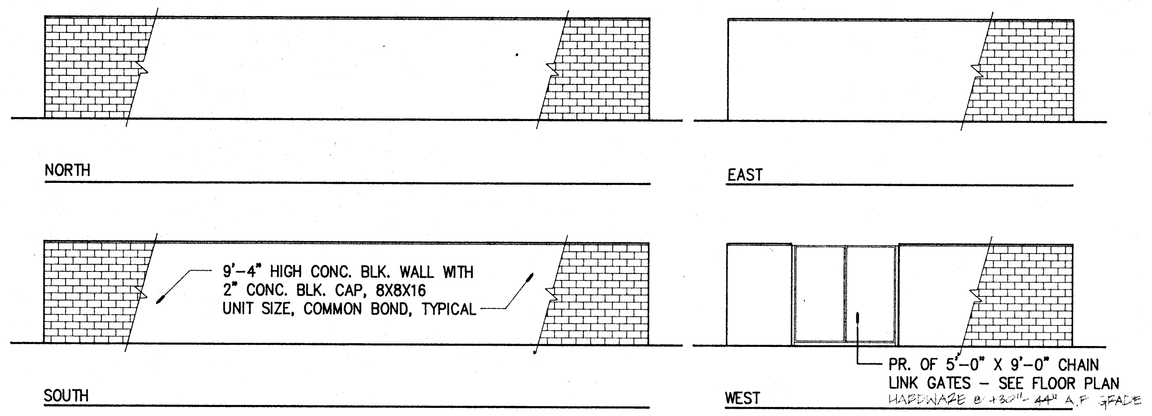

EXTERIOR ELEVATIONS 1/8"

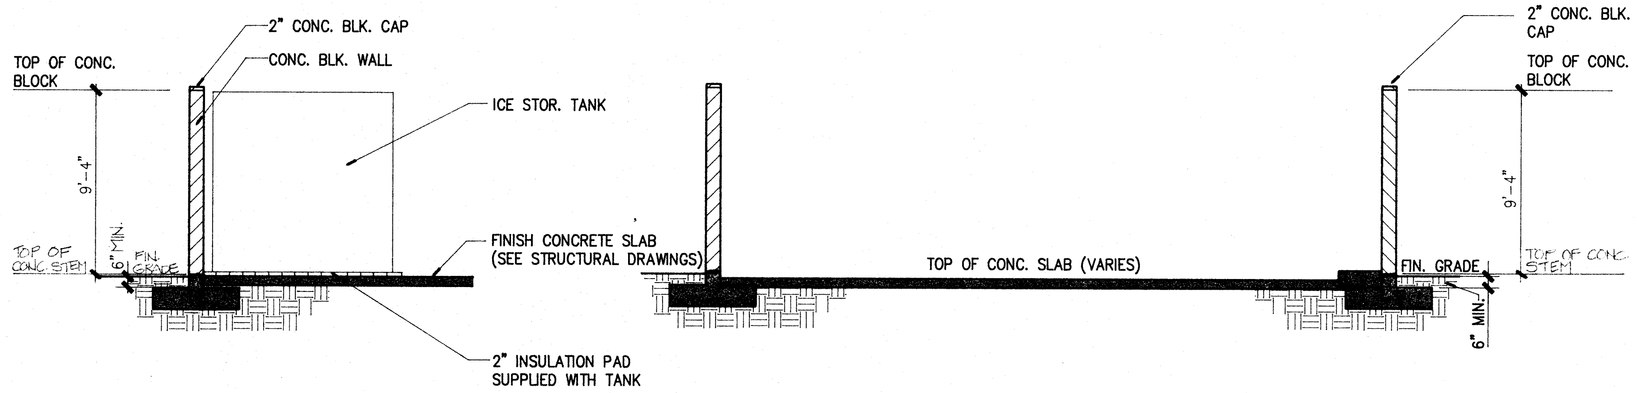

A-A B-B

BUILDING SECTIONS 1/4"

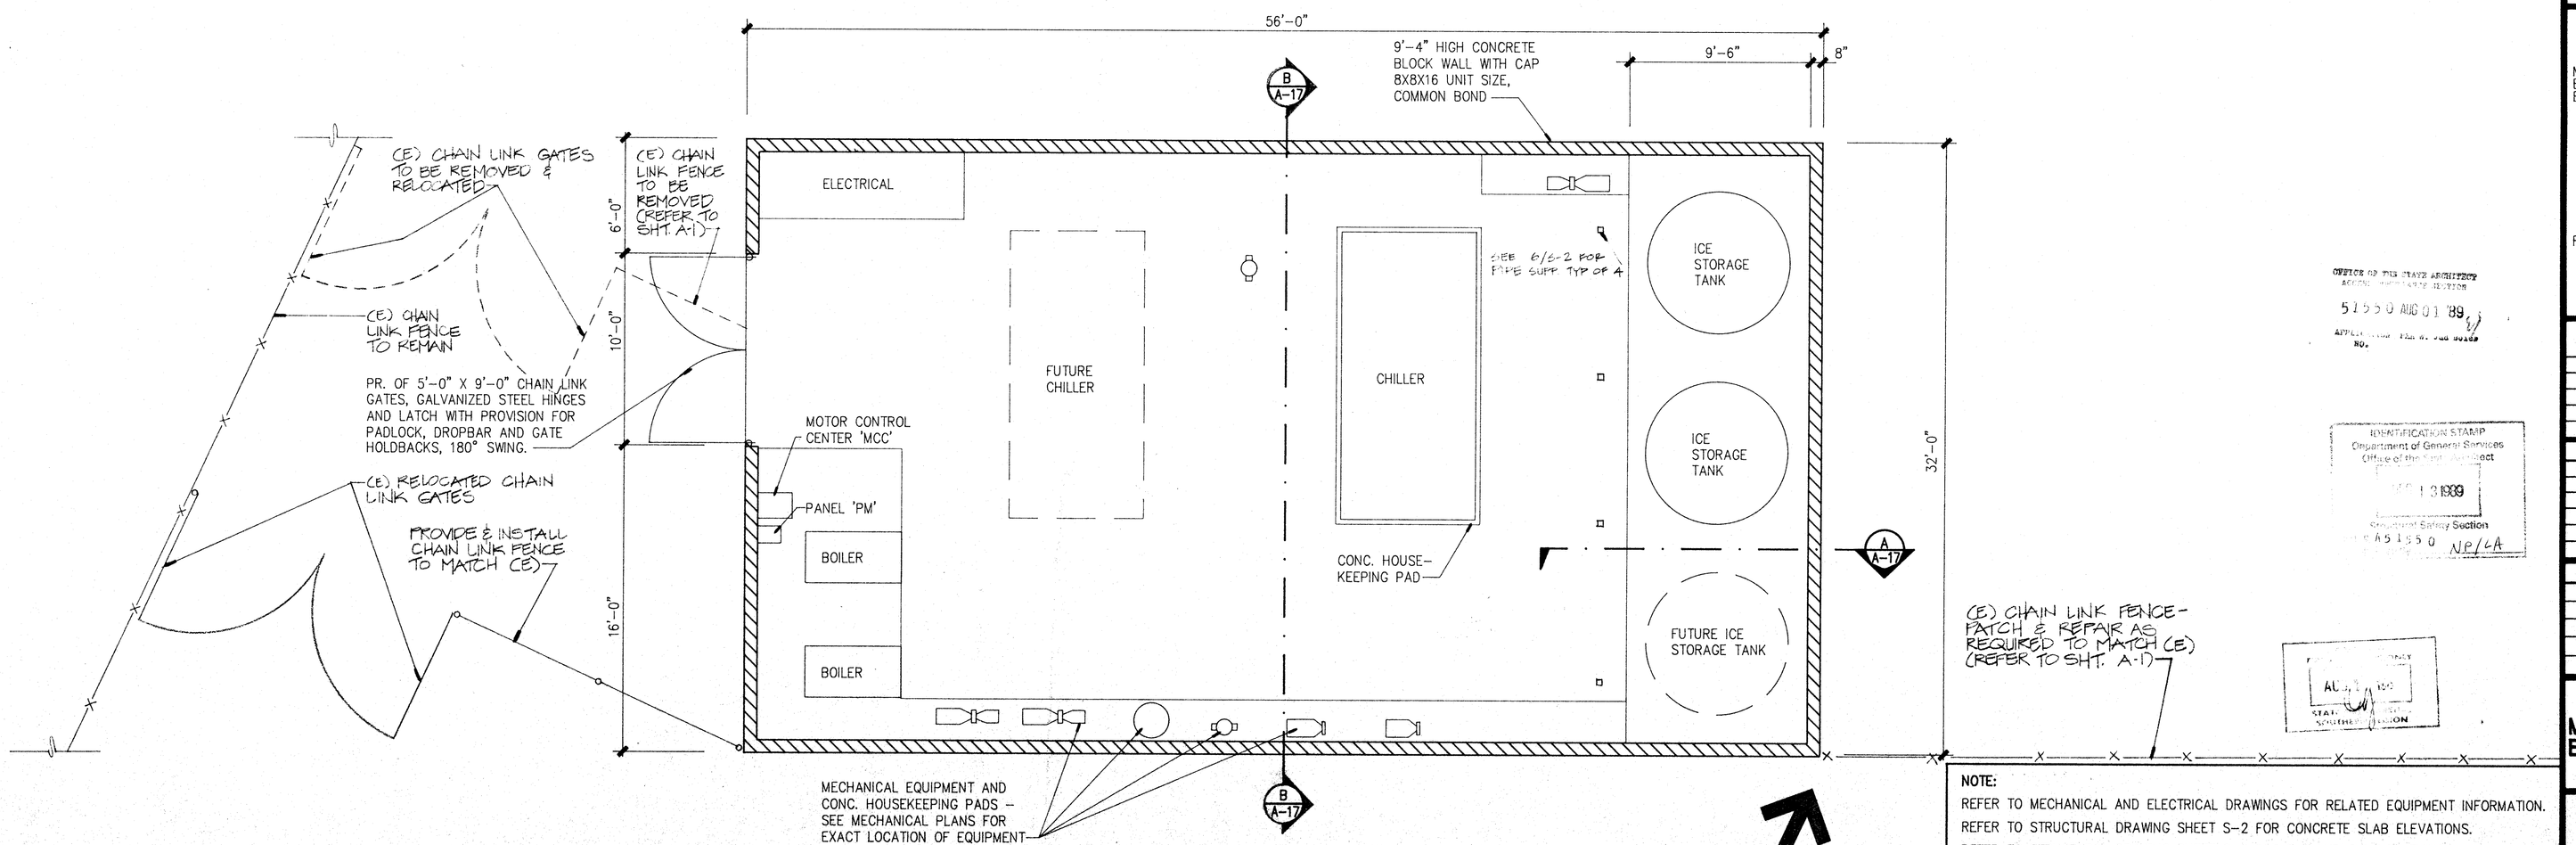

FLOOR PLAN 1/4"

NOTE:
REFER TO MECHANICAL AND ELECTRICAL DRAWINGS FOR RELATED EQUIPMENT INFORMATION.
REFER TO STRUCTURAL DRAWING SHEET S-2 FOR CONCRETE SLAB ELEVATIONS.
REFER TO STRUCTURAL DRAWING SHEET S-2 FOR E.J. AND C.J. LOCATIONS.

OFFICE OF THE STATE ARCHITECT
51550 AUG 01 '89
APPLICATION FILED BY THE BOARD
NO.

IDENTIFICATION STAMP
Department of General Services
Office of the State Architect
AUG 1 1989
Structural Safety Section
OSA 51550 NP/LA

AUG 1 1989
STATE ARCHITECT

RRA
Architecture
Planning
Interior Design
Space Planning

Donald W. Renfro AIA C5283
Mark E. Russell AIA C13726
Carl G. Elliott AIA C7571
K. Bartram Huffman AIA C12061
Kenneth A. Kalla AIA C17760
Jeffrey P. Krausse AIA C16834
Tommy W. Preston AIA C12263
Larry G. Wiggins AIA C12514

Renfro-Russell & Associates, Inc.
4800 Stockdale Highway, Suite 304, Bakersfield, California 93309 (805) 327-7075

CONSULTANTS

PROJECT

BAKERSFIELD CITY SCHOOL DISTRICT

FREMONT ELEMENTARY SCHOOL MODERNIZATION

THE ABOVE DRAWINGS AND SPECIFICATIONS AND IDEAS, DESIGNS AND ARRANGEMENTS REPRESENTED THEREBY ARE AND SHALL REMAIN THE PROPERTY OF THE ARCHITECT, AND NO PART THEREOF SHALL BE COPIED, DISCLOSED TO OTHERS OR USED IN CONNECTION WITH ANY WORK OR PROJECT OTHER THAN THE SPECIFIC PROJECT FOR WHICH THEY HAVE BEEN PREPARED AND DEVELOPED WITHOUT THE WRITTEN CONSENT OF THE ARCHITECT. VISUAL CONTACT WITH THESE DRAWINGS OR SPECIFICATIONS SHALL CONSTITUTE CONCLUSIVE EVIDENCE OF ACCEPTANCE OF THESE RESTRICTIONS.

WRITTEN DIMENSIONS ON THESE DRAWINGS SHALL HAVE PRECEDENCE OVER SCALED DIMENSIONS. CONTRACTOR SHALL VERIFY AND BE RESPONSIBLE FOR ALL DIMENSIONS AND CONDITIONS ON THE JOB, AND THIS OFFICE MUST BE NOTIFIED OF ANY VARIATIONS FROM THE DIMENSIONS AND CONDITIONS SHOWN BY THESE DRAWINGS. SHOP DETAILS MUST BE SUBMITTED TO THIS OFFICE FOR APPROVAL BEFORE PROCEEDING WITH FABRICATION.

KEY PLAN

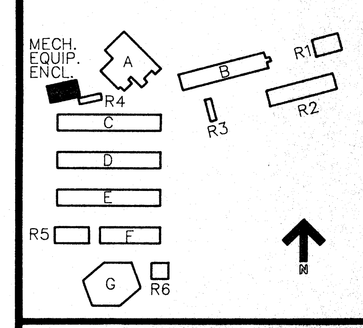

BAKERSFIELD CITY SCHOOL DISTRICT
BOARD OF EDUCATION

DATE	APPROVED

DATE	ISSUED FOR
9.3.91	BIDDING

DATE	REVISIONS

SHEET TITLE

MECHANICAL EQUIPMENT ENCLOSURE

APPROVED/ARCHITECT
CHECKED TWP DATE 9-1-89
DRAWN BY RSS PROJECT NO 86-216FM

SHEET NUMBER 86216CA22M48

A-17

OF 19 SHEETS