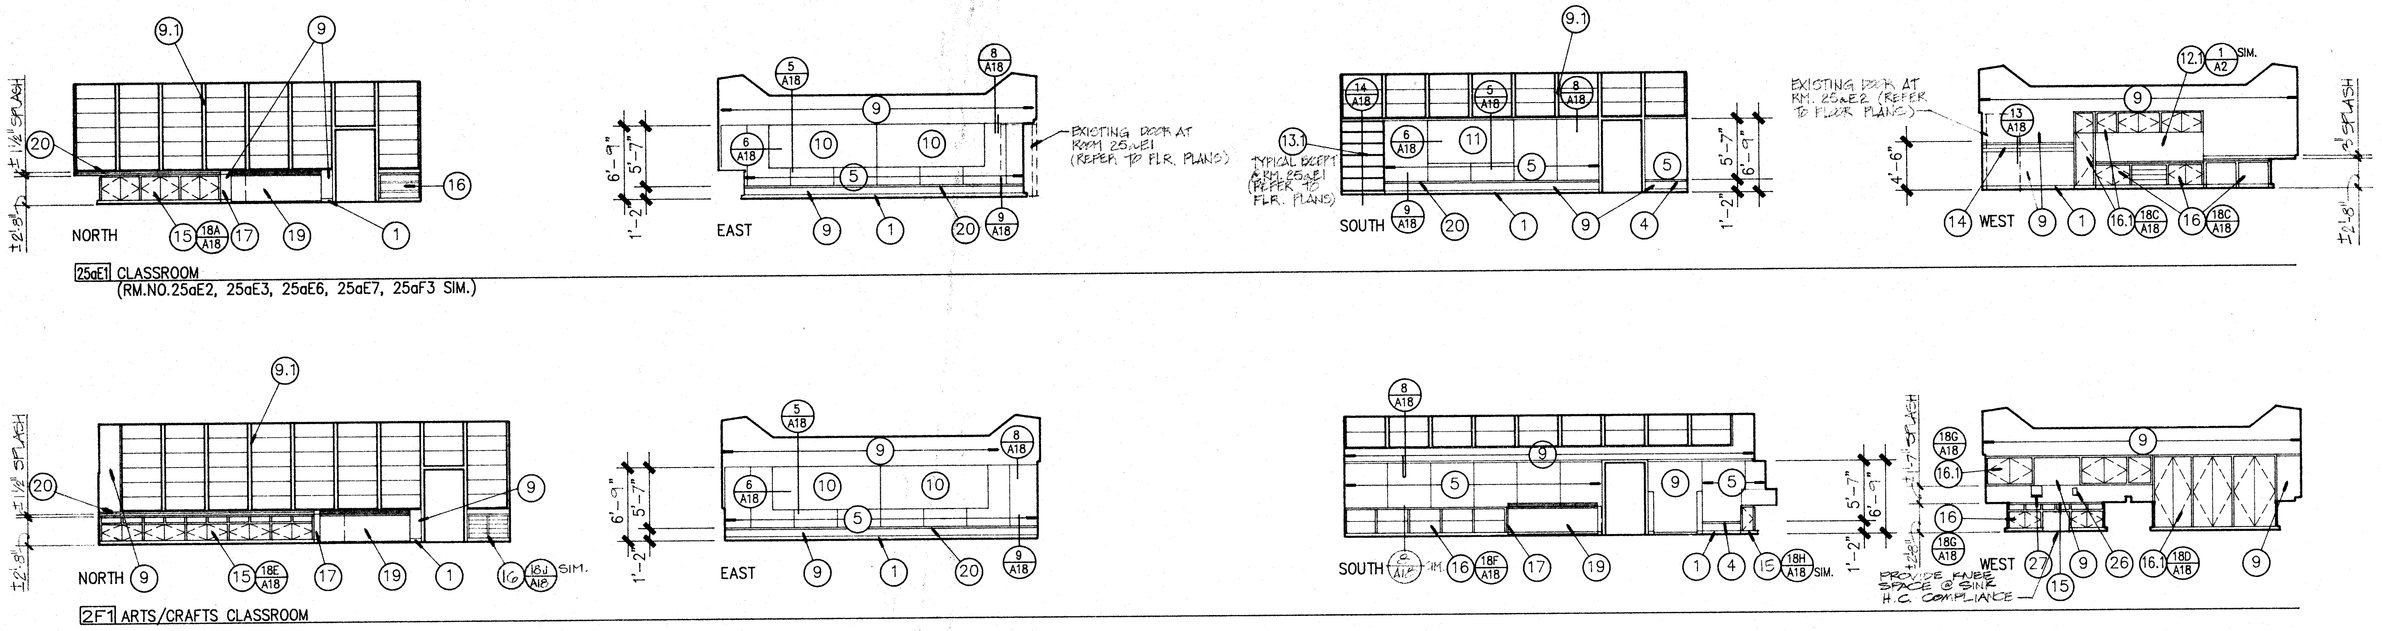

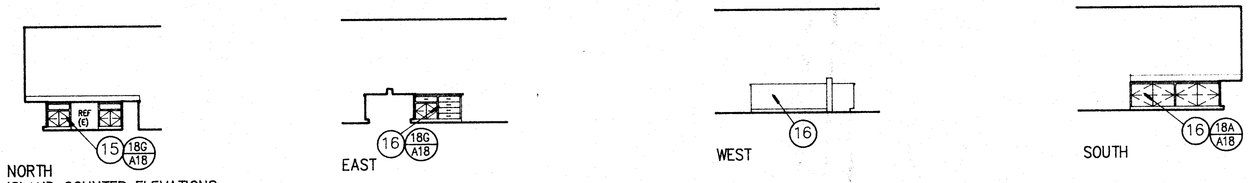

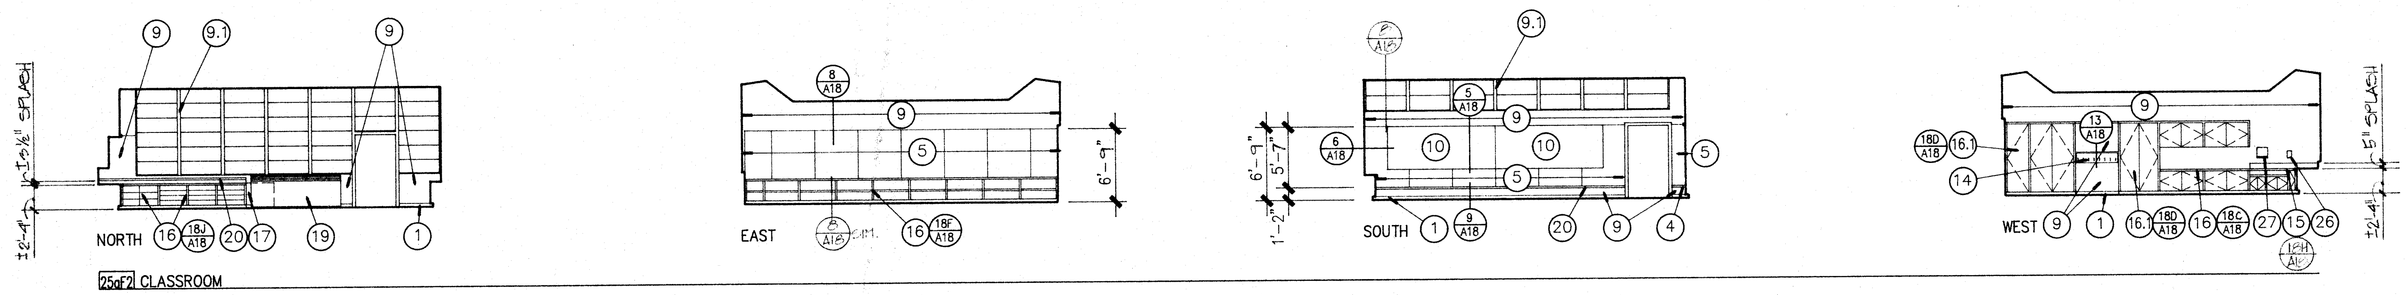

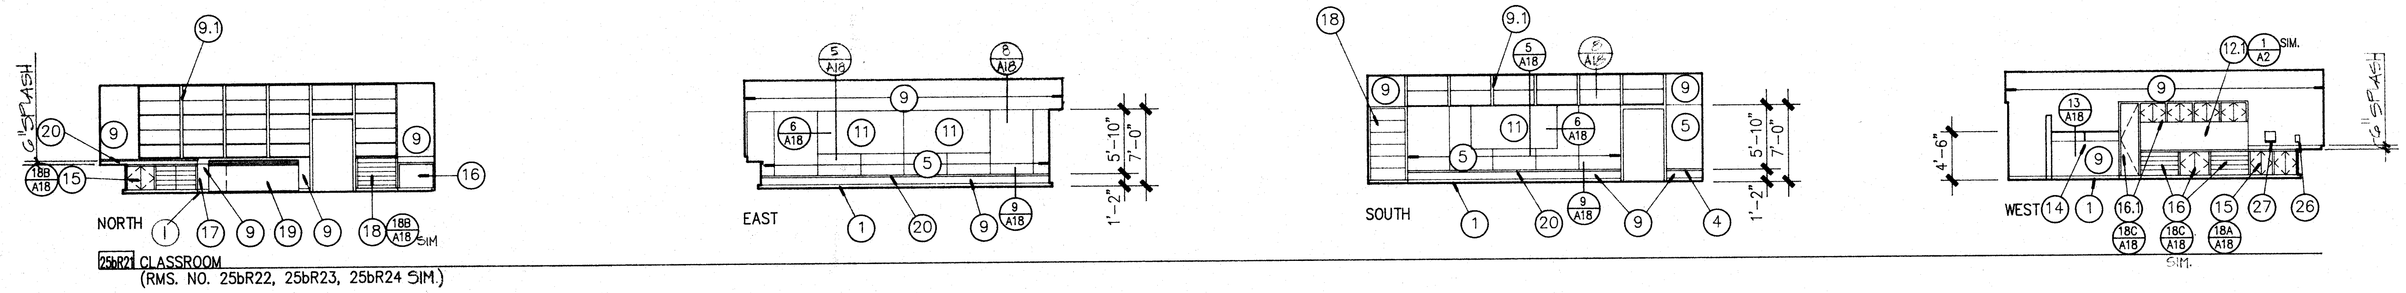

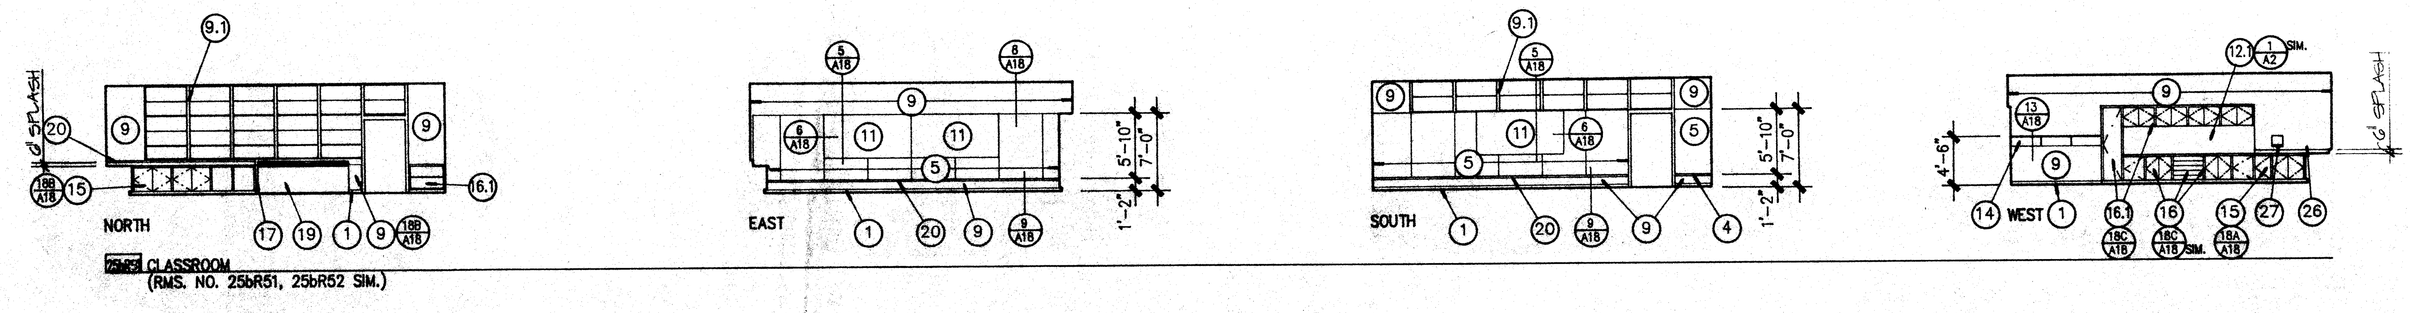

INTERIOR ELEVATIONS

NOTE: (REFER TO MECHANICAL DRAWINGS FOR LOCATION AND DETAIL OF BAROMETRIC RELIEF VENTS)

1/8"

ALL NOTES IN THIS COLUMN ARE TO BE USED FOR BIDS ON THIS SHT. ONLY. NOTES LISTED IN THIS COLUMN WHICH ARE NOT INDICATED ON THE BIDS SHALL BE DISREGARDED. (ON TRADES & TOTAL ITEMS IN THIS COLUMN WHICH ARE INDICATED ON BIDS)

INT. ELEVATION NOTES

1. 4" RUBBER BASE (CARPET BASE AT CARPET TOPSET BASE AT VINYL FLOORING)
2. 6" COVED CERAMIC TILE BASE
3. PATCH OR REPAIR ANY HOLES, CRACKS, DENTS & OTHER SIM. BLEMISHES ON MAS. SURFACE & FINISH PER RM FIN. SCHED.
4. PAINTED HARDWOOD TRIM TO MATCH ELECTRIC PLUG STRIP IN SIZE AND COLOR
5. VINYL COVERED TACKABLE WALL PANELS
6. CERAMIC TILE
7. PATCH WITH PLASTER TO MATCH ADJACENT WALL SURFACE MATERIAL AND TEXTURE
8. PATCH WITH PLYWOOD TO MATCH ADJACENT WALL SURFACE MATERIAL AND TEXTURE
9. PATCH OR REPAIR ANY CRACKS, SPLITS, DENTS & OTHER SIM. BLEMISHES ON EXISTING FIXED HANDLING & FINISH PER RM FIN. SCHED.
- 9.1 PATCH OR REPAIR ANY CRACKS, SPLITS, DENTS & OTHER SIM. BLEMISHES ON SMOKE (E. WINDOW & DR. LINERS, SILL, TRIM & FINISH PER RM FINISH SCHEDULE.
10. 4' X 10' CHALKBOARD
11. 4' X 8' CHALKBOARD
12. 4' X 12' CHALKBOARD
- 12.1 PROVIDE AND INSTALL VINYL PLASTIC IMPREGNATED CORKBOARD, WITH ALUM. TRIM.
13. PROVIDE AND INSTALL LAMINATE PLASTIC COVERED CABINET.
- 13.1 PROVIDE AND INSTALL LAMINATE PLASTIC COVERED BOOKCASE AND ADJUSTABLE SHELVES.
14. LAMINATE PLASTIC COVERED SHELF WITH COAT HOOKS AND SUPPORTING BRACKETS
15. REPAIR OR REPLACE EXISTING CABINET FRAMES, SHELVES, DRAWERS THAT ARE CRACKED, SPLIT, DENTED OR HAVE OTHER SIM. BLEMISHES AND PAINT ENTIRE CABINET (INSIDE AND OUT). PROVIDE AND INSTALL LAMINATE PLASTIC SPLASH AND COUNTERTOPS OVER EXISTING FRAME. PROVIDE AND INSTALL CABINET HARDWARE. PROVIDE AND INSTALL LAMINATE PLASTIC COVERED DOORS AND DRAWER FACES WHERE THEY OCCUR.
16. REPAIR OR REPLACE EXISTING CABINET FRAMES, SHELVES, DRAWERS THAT ARE CRACKED, SPLIT, DENTED OR HAVE OTHER SIM. BLEMISHES AND PAINT ENTIRE CABINET (INSIDE AND OUT). PROVIDE AND INSTALL LAMINATE PLASTIC COVERED COUNTERTOPS OVER EXISTING FRAME. PROVIDE AND INSTALL CABINET HARDWARE. PROVIDE AND INSTALL LAMINATE PLASTIC COVERED DOORS AND DRAWER FACES WHERE THEY OCCUR.
- 16.1 REPAIR OR REPLACE EXISTING CABINET FRAMES, SHELVES, DRAWERS THAT ARE CRACKED, SPLIT, DENTED OR HAVE OTHER SIM. BLEMISHES AND PAINT ENTIRE CABINET (INSIDE AND OUT). PROVIDE AND INSTALL CABINET HARDWARE. PROVIDE AND INSTALL LAMINATE PLASTIC COVERED DOORS AND DRAWER FACES WHERE THEY OCCUR.
17. PORTION OF EXISTING CABINET TO BE REMOVED. FINISH WITH PAINTED CABINET END PANEL.
18. REPAIR OR REPLACE EXISTING CABINET FRAMES, SHELVES, DRAWERS THAT ARE CRACKED, SPLIT, DENTED OR HAVE OTHER SIM. BLEMISHES AND PAINT ENTIRE CABINET (INSIDE AND OUT).
19. UNIT VENTILATOR (REFER TO MECHANICAL PLANS)
20. ELECTRICAL PLUG STRIP (REFER TO ELEC. PLANS)
- 20.1 HANDICAP LIFT (REFER TO ELECTRICAL PLANS).
21. ELECTRIC HAND DRYER
22. TOILET PAPER DISPENSER
23. TOILET (REFER TO PLUMBING PLANS)
24. URINAL (REFER TO PLUMBING PLANS)
25. LAVATORY (REFER TO PLUMBING PLANS)
26. SOAP DISPENSER
27. PAPER TOWEL DISPENSER
28. MIRROR
29. NAPKIN DISPOSAL
30. TOILET PARTITION
31. GRAB BAR
32. TOILET SEAT COVER DISPENSER

NOTE:
REFER TO MOUNTING HEIGHT SCHEDULE, SHT. A-5 FOR CLEARANCE DIMENSIONS & MOUNTING HEIGHTS OF FIXTURES & ACCESSORIES

OFFICE OF THE STATE ARCHITECT
ACCESS COMPLIANCE SECTION
51550 AUG 01 89 A1

IDENTIFICATION STAMP
Department of General Services
Office of the State Architect
DEC 13 1989
Structural Safety Section
Appl. # 51550 4 NP/LA

ACCESS COMPLIANCE ONLY
APPROVED
STATE ARCHITECT
ACCESS COMPLIANCE SECTION

RRA
Architecture
Planning
Interior Design
Space Planning

Donald W. Renfro AIA C5283
Mark E. Russell AIA C13726
Carl G. Elliott AIA C7571
K. Bartram Huffman AIA C12061
Kenneth A. Kalla AIA C17760
Jeffrey P. Krausse AIA C16834
Tommy W. Preston AIA C12263
Larry G. Wiggins AIA C12514

Renfro-Russell & Associates, Inc.
4800 Stockdale Highway, Suite 304, Bakersfield, California 93309 (805) 327-7075

CONSULTANTS

PROJECT

BAKERSFIELD CITY SCHOOL DISTRICT

FREMONT ELEMENTARY SCHOOL MODERNIZATION

THE ABOVE DRAWINGS AND SPECIFICATIONS AND IDEAS, DESIGNS AND ARRANGEMENTS REPRESENTED THEREBY ARE AND SHALL REMAIN THE PROPERTY OF THE ARCHITECT AND NO PART THEREOF SHALL BE COPIED, DISCLOSED TO OTHERS OR USED IN CONNECTION WITH ANY WORK OR PROJECT OTHER THAN THE SPECIFIC PROJECT FOR WHICH THEY HAVE BEEN PREPARED AND DEVELOPED WITHOUT THE WRITTEN CONSENT OF THE ARCHITECT. VISUAL CONTACT WITH THESE DRAWINGS OR SPECIFICATIONS SHALL CONSTITUTE CONCLUSIVE EVIDENCE OF ACCEPTANCE OF THESE RESTRICTIONS.

WRITTEN DIMENSIONS ON THESE DRAWINGS SHALL HAVE PRECEDENCE OVER SCALED DIMENSIONS. CONTRACTORS SHALL VERIFY AND BE RESPONSIBLE FOR ALL DIMENSIONS AND CONDITIONS ON THE JOB AND THIS OFFICE MUST BE NOTIFIED OF ANY VARIATIONS FROM THE DIMENSIONS AND CONDITIONS SHOWN BY THESE DRAWINGS. SHOP DETAILS MUST BE SUBMITTED TO THIS OFFICE FOR APPROVAL BEFORE PROCEEDING WITH FABRICATION.

KEY PLAN

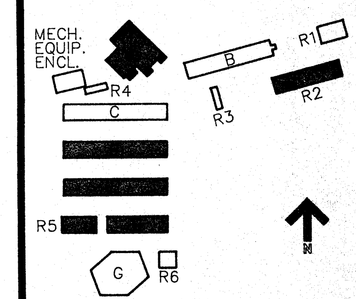

BAKERSFIELD CITY SCHOOL DISTRICT
BOARD OF EDUCATION

DATE	APPROVED

DATE	ISSUED FOR
9.3.89	BIDDING

DATE	REVISIONS

SHEET TITLE
INTERIOR ELEVATIONS

APPROVED/ARCHITECT Thomas W. Preston
CHECKED TWP DATE 8-1-89
DRAWN BY RSS PROJECT NO. 86-216FM

SHEET NUMBER 86216CA72896
A-7
OF 19 SHEETS