NOTE: SEE ARCHITECTURAL SHEETS FOR ADDITIONAL / COORESPONDING DEMOLITION NOTES.

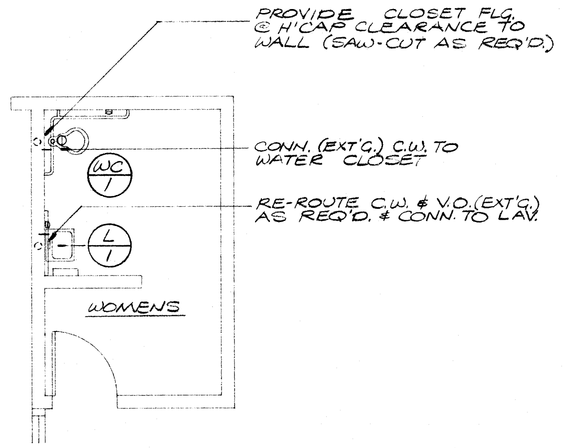

PARTIAL PLAN A (PLB'G.) A/P.3

(BLD'G. "A") SCALE: 1/4" = 1'-0"

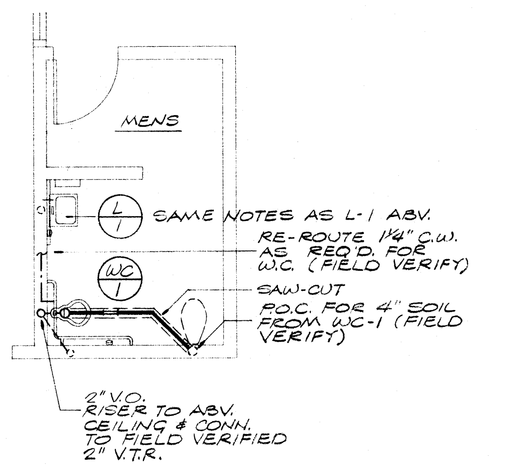

PARTIAL PLAN B (PLB'G.) B/P.3

(BLD'G. "A") SCALE: 1/4" = 1'-0"

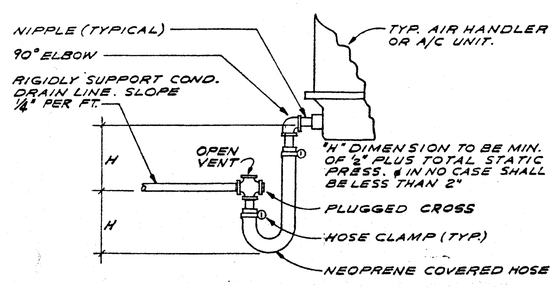

TYP. CONDENSATE DRAIN CONNECTION

PROVIDE PLUGGED TEE IN EACH CHANGE OF DIRECTION - DRAIN @ UNIT VENTILATOR SIMILAIR EXCEPT INST. INSIDE CABINET, PROV. C.P. ESCUTCHEON @ WALL PENETRATION

DETAIL NTS D/P.3

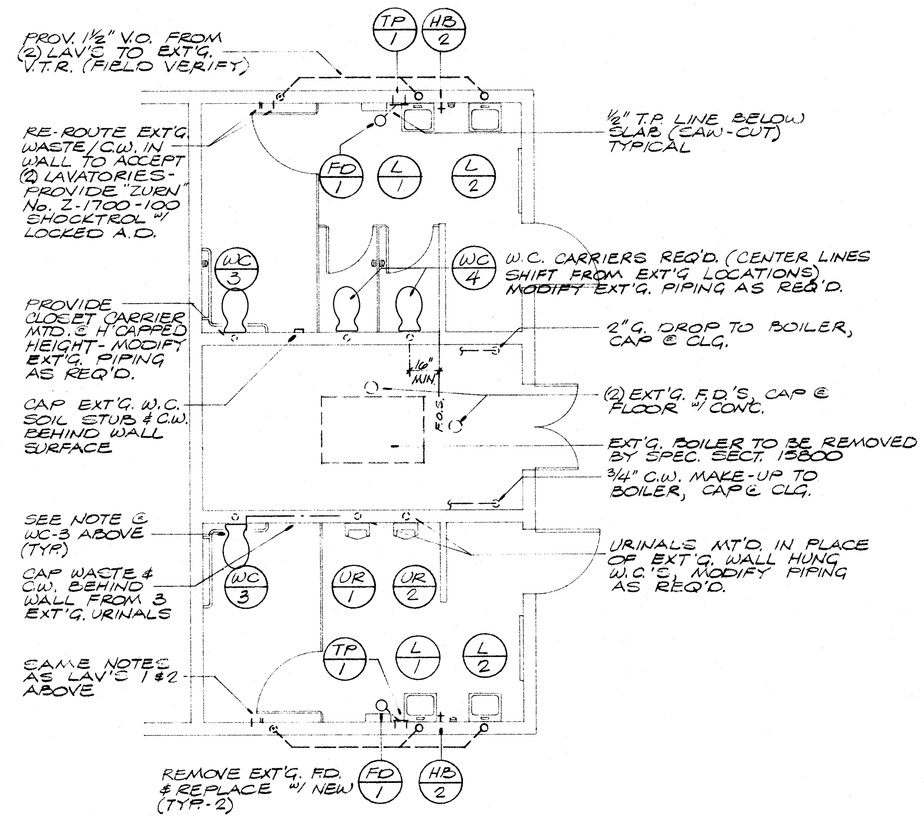

PARTIAL PLAN C (PLB'G.) C/P.3

(BLD'G. "E") SCALE: 1/4" = 1'-0"

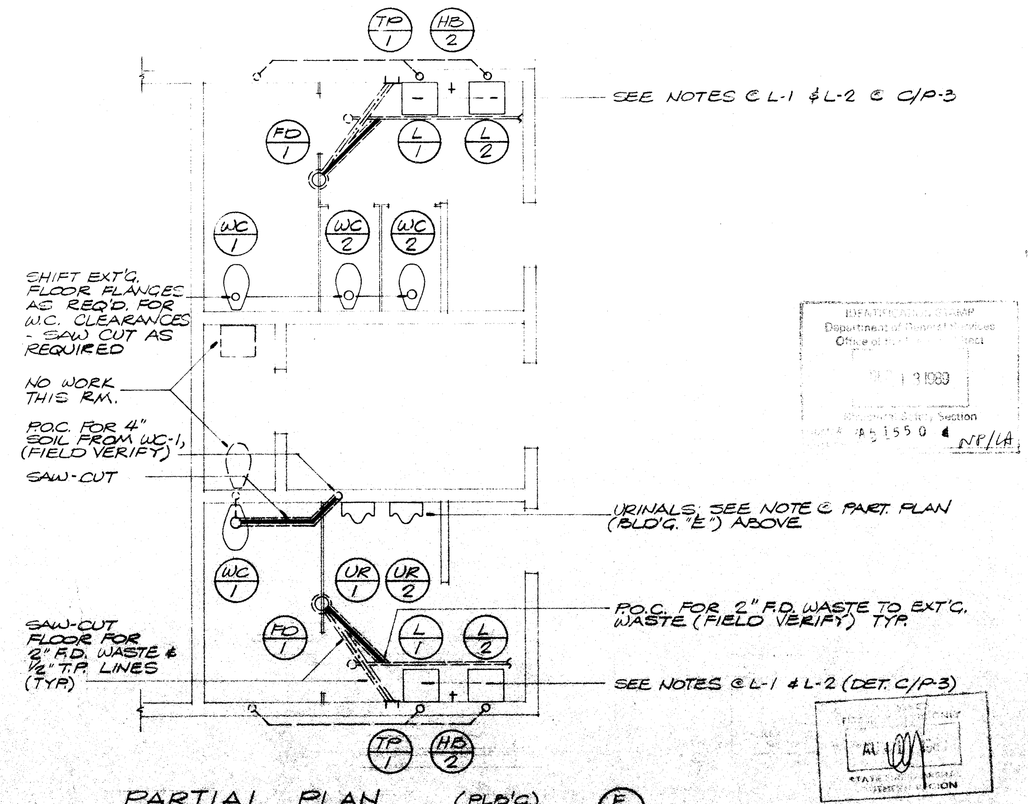

PARTIAL PLAN (PLB'G.) E/P.3

(BLD'G. "D") SCALE: 1/4" = 1'-0"

RENFRO RUSSELL & ASSOCIATES

Architecture • Engineering • Interior Design/Space Planning

Donald W. Renfro AIA C 5283

Mark E. Russell AIA C 13726

4800 Stockdale Highway, Suite 304, Bakersfield, California 93309 (805) 327-7075

CONSULTANTS

FRANK MITCHELL M12910 Expires 9/1/90

JOHN FRANK MITCHELL, INC.

CONSULTING MECHANICAL ENGINEERS

PHONE 275-3399 4644 WEST JENNIFER, SUITE 107 FRESNO, CALIFORNIA 93722

8807.1

PROJECT

BAKERSFIELD CITY SCHOOL DISTRICT

FREMONT ELEMENTARY SCHOOL MODERNIZATION

THE ABOVE DRAWINGS AND SPECIFICATIONS AND IDEAS, DESIGNS AND ARRANGEMENTS REPRESENTED THEREBY ARE AND SHALL REMAIN THE PROPERTY OF THE ARCHITECT, AND NO PART THEREOF SHALL BE COPIED, DISCLOSED TO OTHERS OR USED IN CONNECTION WITH ANY WORK OR PROJECT OTHER THAN THE SPECIFIC PROJECT FOR WHICH THEY HAVE BEEN PREPARED AND DEVELOPED WITHOUT THE WRITTEN CONSENT OF THE ARCHITECT. VISUAL CONTACT WITH THESE DRAWINGS OR SPECIFICATIONS SHALL CONSTITUTE CONCLUSIVE EVIDENCE OF ACCEPTANCE OF THESE RESTRICTIONS.

WRITTEN DIMENSIONS ON THESE DRAWINGS SHALL HAVE PRECEDENCE OVER SCALED DIMENSION. CONTRACTORS SHALL VERIFY AND BE RESPONSIBLE FOR ALL DIMENSIONS AND CONDITIONS ON THE JOB AND THIS OFFICE MUST BE NOTIFIED OF ANY VARIATIONS FROM THE DIMENSIONS AND CONDITIONS SHOWN BY THESE DRAWINGS. SHOP DETAILS MUST BE SUBMITTED TO THIS OFFICE FOR APPROVAL BEFORE PROCEEDING WITH FABRICATION.

KEY PLAN

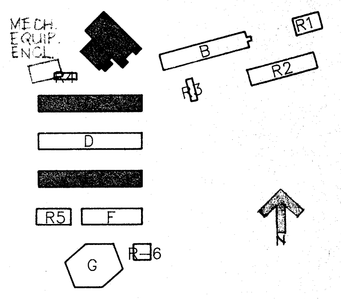

BAKERSFIELD CITY SCHOOL DISTRICT BOARD OF EDUCATION

DATE	APPROVED

DATE	ISSUED FOR
9-3-91	BIDDING

DATE	REVISIONS

SHEET TITLE

PARTIAL PLUMBING FLOOR PLANS (BLDG'S A & E)

APPROVED/ARCHITECT Tallmyll W. Thurston

CHECKED JFM DATE 8-1-89

DRAWN BY RSB PROJECT NO. 86-216/MM

SHEET NUMBER 86216ME22D48

P-3

OF 5 SHEETS