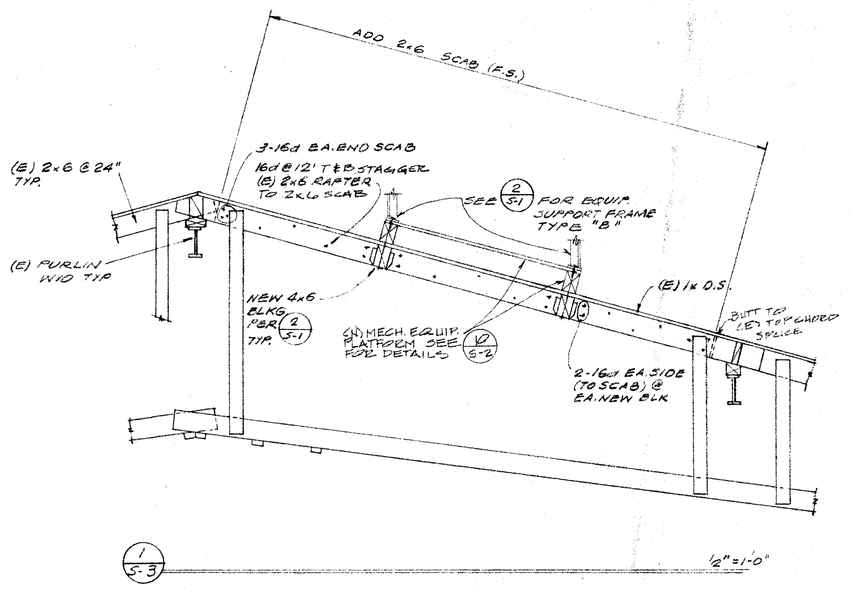

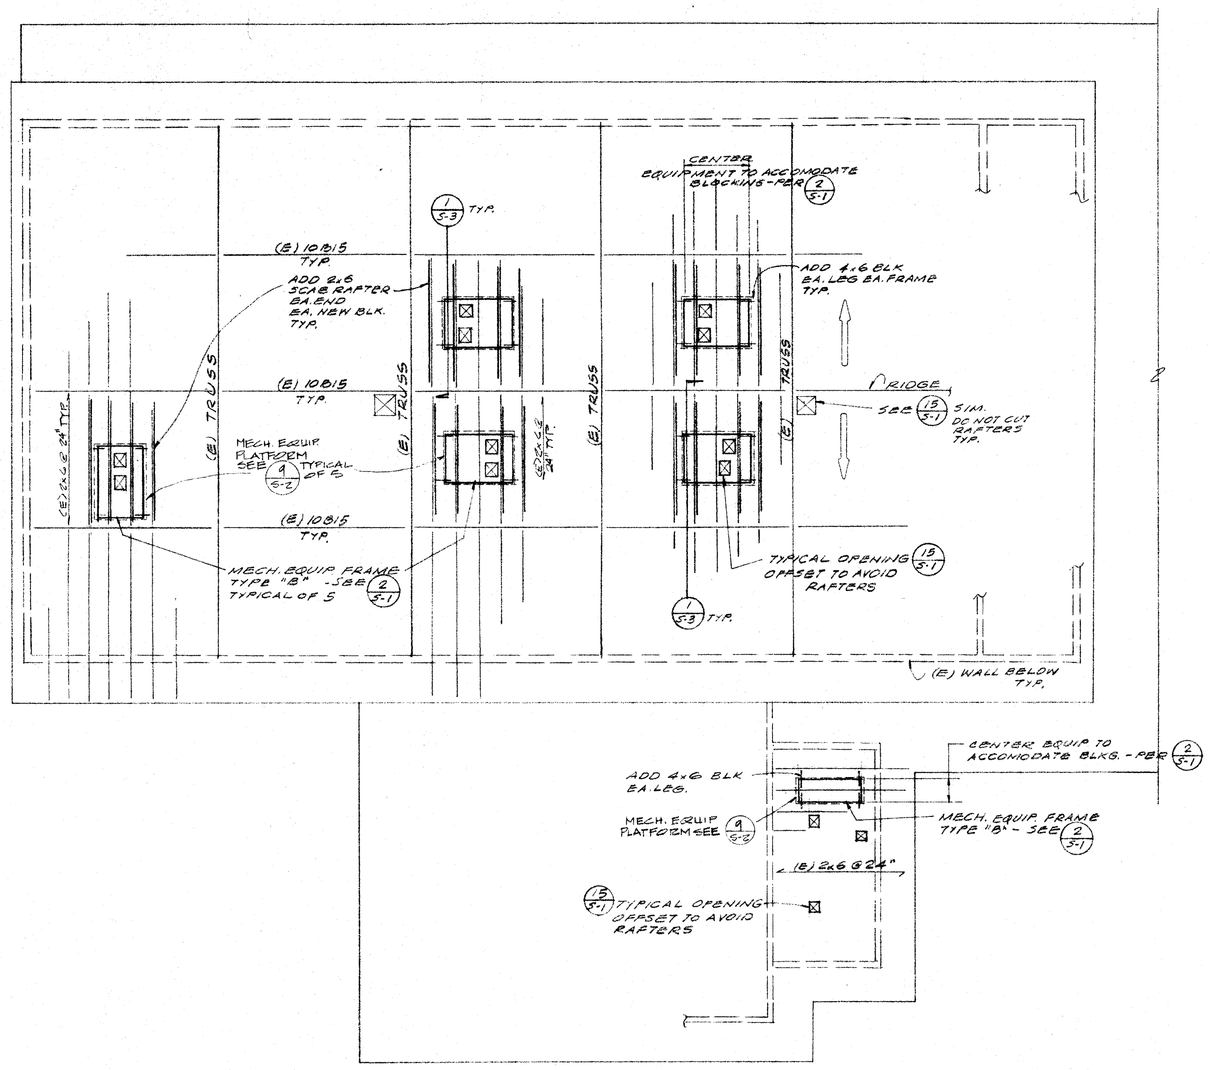

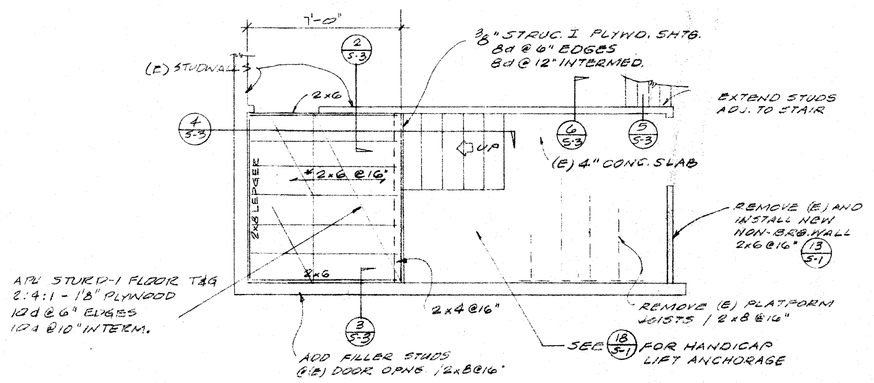

5/5-3 PLATFORM MODIFICATION/HANDICAP LIFT BUILDING A

1/4"=1'-0"

*SEASONED (19% MAX. M.C.)

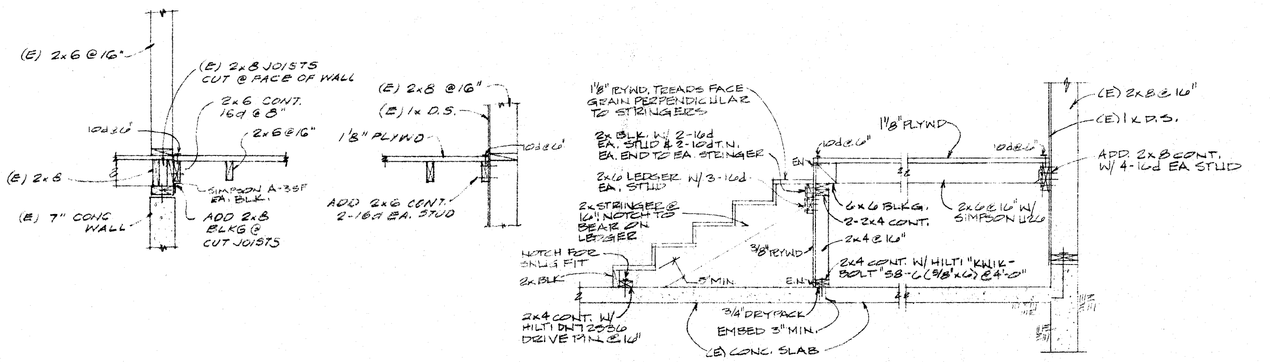

PARTIAL ROOF FRAMING PLAN BUILDING A

1/8"=1'-0"

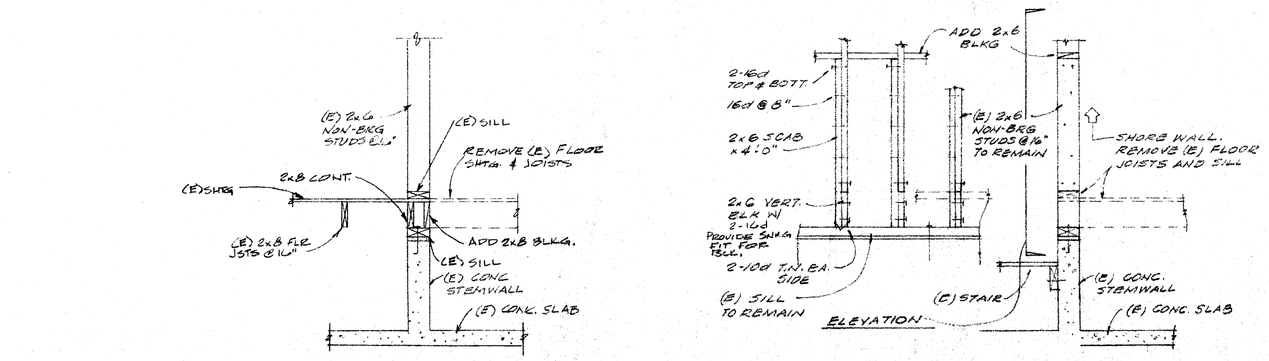

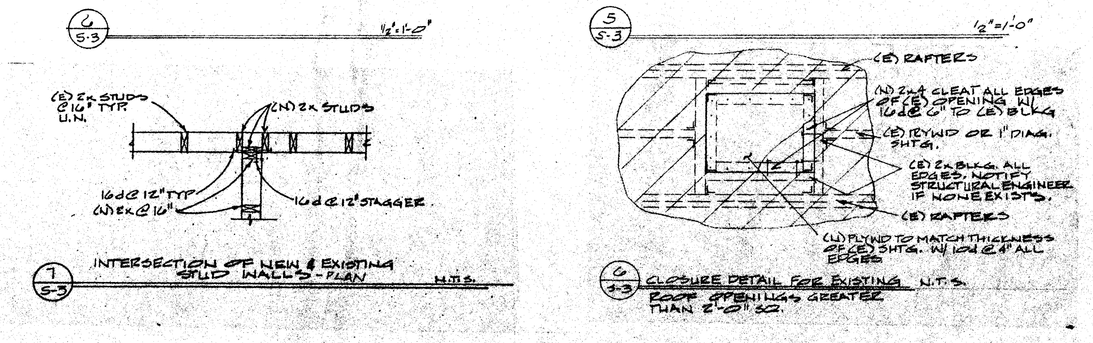

FRAMING PLAN NOTE

NOTE: SEE 15/5-1 FOR DETAILS OF TYPICAL OPENING THROUGH EXISTING (E) ROOF. DO NOT CUT STRUCTURAL FRAMING. THE DIMENSIONS LOCATING THE NEW HVAC EQUIPMENT SHALL BE VERIFIED, ALONG WITH THE DIMENSIONS OF THE NEW EQUIPMENT, DUCTWORK AND EXISTING CONDITIONS PRIOR TO FABRICATION AND CONSTRUCTION. WHERE EXISTING CONDITIONS VARY FROM THOSE SHOWN OR WHERE NEW EQUIPMENT DICTATES A SIGNIFICANT (GREATER THAN 1'-0") ADJUSTMENT OF THE UNIT LOCATIONS, THE ARCHITECT SHALL BE NOTIFIED AND THE ENGINEER SHALL REVIEW THE PROPOSED MODIFICATION PRIOR TO THE CONTINUATION OF THE WORK.

NO STRUCTURAL MEMBERS SHALL BE NOTCHED OR CUT NOR ANY HOLES BE DDRED IN THEM UNLESS THEY ARE DETAILED ON DRAWINGS AND APPROVED BY THE OFFICE OF THE STATE ARCHITECT.

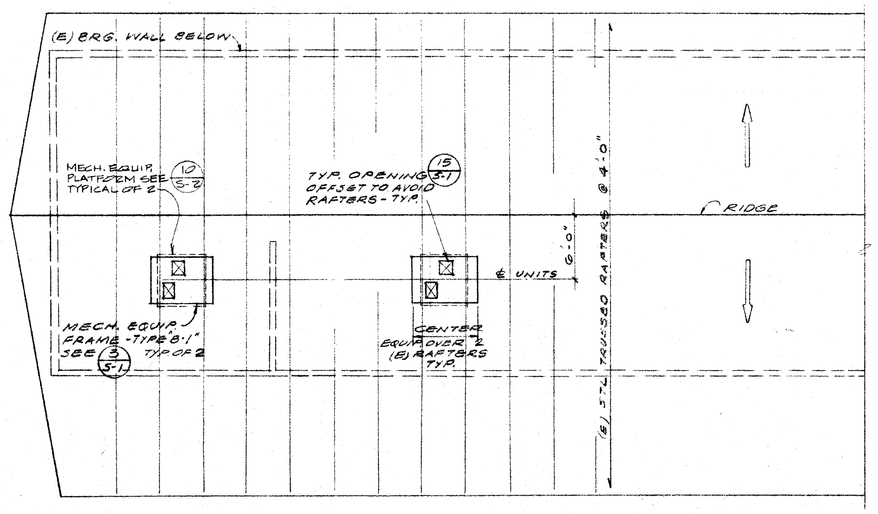

PARTIAL ROOF FRAMING PLAN BUILDING B

1/8"=1'-0"

IDENTIFICATION STAMP
Department of General Services
Office of the State Architect
DEC 13 1989
A51550
Safety Section
N/A

RENFRO RUSSELL & ASSOCIATES

Architecture • Engineering • Interior Design/Space Planning

Donald W. Renfro AIA C 5283
Mark E. Russell AIA C 13726

4800 Stockdale Highway, Suite 304, Bakersfield, California 93309 (805) 327-7075

CONSULTANTS

ED CRESWELL
STRUCTURAL ENGINEER
1716 OAK STREET, STE. 21 (805) 324-9255
BAKERSFIELD, CALIFORNIA 93301
S.E. 1421

PROJECT

BAKERSFIELD CITY SCHOOL DISTRICT

FREMONT ELEMENTARY SCHOOL MODERNIZATION

THE ABOVE DRAWINGS AND SPECIFICATIONS AND IDEAS, DESIGNS AND ARRANGEMENTS REPRESENTED THEREBY ARE AND SHALL REMAIN THE PROPERTY OF THE ARCHITECT, AND NO PART THEREOF SHALL BE COPIED, DISCLOSED TO OTHERS OR USED IN CONNECTION WITH ANY WORK OR PROJECT OTHER THAN THE SPECIFIC PROJECT FOR WHICH THEY HAVE BEEN PREPARED, AND DATE OWN WITHOUT THE WRITTEN CONSENT OF THE ARCHITECT. VISUAL CONTACT WITH THESE DRAWINGS OR SPECIFICATIONS SHALL CONSTITUTE CONCLUSIVE EVIDENCE OF ACCEPTANCE OF THESE RESTRICTIONS.

WRITTEN DIMENSIONS ON THESE DRAWINGS SHALL HAVE PRECEDENCE OVER SCALED DIMENSION. CONTRACTORS SHALL VERIFY AND BE RESPONSIBLE FOR ALL DIMENSIONS AND CONDITIONS ON THE JOB AND THIS OFFICE MUST BE NOTIFIED OF ANY VARIATIONS FROM THE DIMENSIONS AND CONDITIONS SHOWN BY THESE DRAWINGS. SHOP DETAILS MUST BE SUBMITTED TO THIS OFFICE FOR APPROVAL BEFORE PROCEEDING WITH FABRICATION.

KEY PLAN

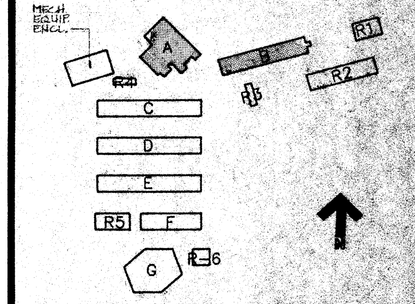

BAKERSFIELD CITY SCHOOL DISTRICT BOARD OF EDUCATION

DATE	APPROVED

DATE	ISSUED FOR
2-16-89	D.S.A. PLAN CHECK
9-3-91	BIDDING

DATE	REVISIONS

SHEET TITLE

PARTIAL ROOF FRAMING PLANS AND DETAILS

APPROVED/ARCHITECT
CHECKED EC DATE 8-89
DRAWN BY EAC PROJECT NO 89-20.0

SHEET NUMBER

S-3

3 OF 3 SHEETS