INTERIOR FINISH SCHEDULE

NO	NAME	FLOOR	TRIM		WALLS			CEILING		HEIGHT	REMARKS
			BASE	CASING	MATERIAL	FINISH	WAINSCOT	MATERIAL	FINISH		
A 1	MULTI-PURPOSE	ASPHALT TILE	ASPHALT COVE	WOOD	SAND FIN PLAS.	PAINT	4'2" T.WALL	ACOUSTICAL TILE	INTEGRAL	VARIES	SMOOTH PLASTER UNDER WAINSCOT
A 2	MEN	TILE	TILE	WOOD	SMOOTH PLAS.	ENAMEL	— " —	SMOOTH PLAS.	ENAMEL	8'0"	
A 3	WOMEN	TILE	TILE	WOOD	SMOOTH PLAS.	ENAMEL	— " —	SMOOTH PLAS.	ENAMEL	8'0"	
A 4	MECH EQUIP.	2"T & G SHEATH.		WOOD	SMOOTH PLAS.	PAINT	— " —	PLAS.	PAINT	VARIES	
A 5	MECH EQUIP	2"T & G SHEATH.		WOOD	SMOOTH PLAS.	PAINT	— " —	PLAS.	PAINT	VARIES	
A 6	PLAYROOM	T&G D.F.	WOOD	METAL	SAND FIN PLAS.	PAINT	— " —	SAND FIN PLAS.	PAINT	VARIES	SMOOTH PLASTER UNDER WAINSCOT
A 7	NORTH WING	T&G D.F.	WOOD	WOOD	SAND FIN PLAS.	PAINT	— " —	SAND FIN PLAS.	PAINT	VARIES	
A 8	SOUTH WING	T&G D.F.	WOOD	WOOD	SAND FIN PLAS.	PAINT	— " —	SAND FIN PLAS.	PAINT	VARIES	
A 9	OFFICE	6P. ASPHALT TILE	6P. ASPHALT COVE	WOOD	SMOOTH PLAS.	ENAMEL	— " —	SMOOTH PLAS.	ENAMEL	VARIES	
A 10	KITCHEN	6P. ASPHALT TILE	6P. ASPHALT COVE	WOOD	SMOOTH PLAS.	ENAMEL	— " —	SMOOTH PLAS.	ENAMEL	VARIES	
A 11	DISH WASHER	6P. ASPHALT TILE	6P. ASPHALT COVE	WOOD	SMOOTH PLAS.	ENAMEL	— " —	SMOOTH PLAS.	ENAMEL	VARIES	
A 12	REST ROOM	ASPHALT TILE	WOOD	WOOD	SAND FIN PLAS.	PAINT	— " —	ACOUSTICAL TILE	INTEGRAL	8'0"	5/8 RESTWALL-BOARD UNDER ACOUS. TILE SEE (5)
A 13	TOILET	ASPHALT TILE	ASPHALT TILE COVE	WOOD	SMOOTH PLAS.	VARNISH	— " —	SMOOTH PLAS.	VARNISH	8'0"	
A 14	MECH EQUIP	CONCRETE	— " —	WOOD	SMOOTH PLAS.	PAINT	— " —	SMOOTH PLAS.	PAINT	VARIES	
A 15	COLD STORAGE	CONCRETE	— " —	WOOD	CEMENT PLAS.	PAINT	— " —	CEMENT PLAS.	PAINT	VARIES	
A 16	STORAGE	ASPHALT TILE	WOOD	WOOD	SMOOTH PLAS.	ENAMEL	— " —	SMOOTH PLAS.	ENAMEL	VARIES	
A 17	JANITOR'S CLOSET	ASPHALT TILE	WOOD	WOOD	SAND FIN PLAS.	PAINT	— " —	ACOUSTICAL TILE	INTEGRAL	9'6"	5/8 RESTWALL-BOARD UNDER ACOUS. TILE SEE (5)
A 18	COVERED PASSAGE	CONCRETE	— " —	WOOD	CEMENT PLAS.	INTEGRAL	— " —	CEMENT PLAS.	INTEGRAL	9'6"	APPLIES TO ALL COVERED PASSAGES
B 1	RECEPTION	ASPHALT TILE	WOOD	WOOD	INT. PLYWOOD	PAINT GLAZE	— " —	ACOUSTICAL TILE	INTEGRAL	11'0"	
B 2	PRINCIPAL OFFICE	ASPHALT TILE	WOOD	WOOD	INT. PLYWOOD	PAINT GLAZE	— " —	ACOUSTICAL TILE	INTEGRAL	11'0"	
B 3	HEALTH OFFICE	ASPHALT TILE	WOOD	WOOD	SAND FIN PLAS.	PAINT	— " —	ACOUSTICAL TILE	INTEGRAL	11'0"	
B 4	MIMEOGRAPHING	ASPHALT TILE	WOOD	WOOD	SAND FIN PLAS.	PAINT	— " —	ACOUSTICAL TILE	INTEGRAL	11'0"	
B 5	SUPPLY	ASPHALT TILE	WOOD	WOOD	SAND FIN PLAS.	PAINT	— " —	ACOUSTICAL TILE	INTEGRAL	11'0"	
B 6	BOOK STORAGE	ASPHALT TILE	WOOD	WOOD	SAND FIN PLAS.	PAINT	— " —	SAND FIN PLAS.	PAINT	11'0"	
B 7	MECH EQUIP.	CONCRETE	— " —	WOOD	SMOOTH PLAS.	PAINT	— " —	SMOOTH PLAS.	PAINT	11'0"	
B 8	TEACH. WORK RM.	ASPHALT TILE	WOOD	WOOD	SAND FIN PLAS.	PAINT	— " —	ACOUSTICAL TILE	INTEGRAL	11'0"	
B 9	WATER HTR RM.	ASPHALT TILE	WOOD	WOOD	SAND FIN PLAS.	PAINT	— " —	SAND FIN PLAS.	PAINT	8'0"	
B 10	JANITOR STOR.	CONCRETE	— " —	WOOD	SMOOTH PLAS.	ENAMEL	— " —	SMOOTH PLAS.	ENAMEL	11'0"	
B 11	TOILET	TILE	TILE	WOOD	SMOOTH PLAS.	ENAMEL	— " —	SMOOTH PLAS.	ENAMEL	8'0"	
B 12	TOILET	TILE	TILE	WOOD	SMOOTH PLAS.	ENAMEL	— " —	SMOOTH PLAS.	ENAMEL	11'0"	
B 13	SHOWER	TILE	TILE	TILE	TILE	— " —	— " —	SMOOTH PLAS.	ENAMEL	7'0"	GLASS SHOWER DOOR
B 14	TOILET	TILE	TILE	WOOD	SMOOTH PLAS.	ENAMEL	— " —	SMOOTH PLAS.	ENAMEL	11'0"	
B 15	CLOSET	ASPHALT TILE	WOOD	WOOD	SAND FIN PLAS.	PAINT	— " —	SAND FIN PLAS.	PAINT	9'0"	
B 16	CLOSET	ASPHALT TILE	WOOD	WOOD	SAND FIN PLAS.	PAINT	— " —	SAND FIN PLAS.	PAINT	9'0"	
B 17	HALL	ASPHALT TILE	WOOD	WOOD	INT. PLYWOOD	PAINT GLAZE	— " —	ACOUSTICAL TILE	INTEGRAL	8'0"	
B 18	KINDERGARTEN	ASPHALT TILE	WOOD	WOOD	INT. PLYWOOD	PAINT GLAZE	— " —	ACOUSTICAL TILE	INTEGRAL	VARIES	
B 19	KINDERGARTEN	ASPHALT TILE	WOOD	WOOD	INT. PLYWOOD	PAINT GLAZE	— " —	ACOUSTICAL TILE	INTEGRAL	VARIES	
B 20	BOYS TOILET	TILE	TILE	MTL. BULLNOSE	SMOOTH PLAS.	ENAMEL	4'0" TILE	SMOOTH PLAS.	ENAMEL	8'0"	
B 21	BOYS TOILET	TILE	TILE	MTL. BULLNOSE	SMOOTH PLAS.	ENAMEL	4'0" TILE	SMOOTH PLAS.	ENAMEL	8'0"	
B 22	LAVATORY	ASPHALT TILE	ASPHALT COVE	WOOD	SMOOTH PLAS.	ENAMEL	— " —	SMOOTH PLAS.	ENAMEL	8'0"	
B 23	LAVATORY	ASPHALT TILE	ASPHALT COVE	WOOD	SMOOTH PLAS.	ENAMEL	— " —	SMOOTH PLAS.	ENAMEL	8'0"	
B 24	GIRLS TOILET	TILE	TILE	MTL. BULLNOSE	SMOOTH PLAS.	ENAMEL	4'0" TILE	SMOOTH PLAS.	ENAMEL	8'0"	
B 25	GIRLS TOILET	TILE	TILE	MTL. BULLNOSE	SMOOTH PLAS.	ENAMEL	4'0" TILE	SMOOTH PLAS.	ENAMEL	8'0"	
B 26	COATS	ASPHALT TILE	WOOD	WOOD	SAND FIN PLAS.	PAINT	— " —	SAND FIN PLAS.	PAINT	8'0"	
B 27	TOILET	TILE	TILE	WOOD	SMOOTH PLAS.	ENAMEL	— " —	SMOOTH PLAS.	ENAMEL	8'0"	
B 28	COATS	ASPHALT TILE	WOOD	WOOD	SAND FIN PLAS.	PAINT	— " —	SAND FIN PLAS.	PAINT	8'0"	
B 29	WORK ROOM	ASPHALT TILE	WOOD	WOOD	SAND FIN PLAS.	PAINT	— " —	ACOUSTICAL TILE	INTEGRAL	8'0"	
B 30	WORK ROOM	ASPHALT TILE	WOOD	WOOD	SAND FIN PLAS.	PAINT	— " —	ACOUSTICAL TILE	INTEGRAL	8'0"	
B 31	COVERED PORCH	CONCRETE	— " —	WOOD	CEMENT PLAS.	INTEGRAL	— " —	CEMENT PLAS.	INTEGRAL	9'6"	APPLIES TO ALL COVERED PORCHES
B 32	TOY STOR.	CONCRETE	— " —	WOOD	INT. PLYWOOD	PAINT	— " —	INT. PLYWOOD	PAINT	8'0"	

INTERIOR FINISH SCHEDULE

NO	NAME	FLOOR	TRIM		WALL			CEILING		HEIGHT	REMARKS
			BASE	CASING	MATERIAL	FINISH	WAINSCOT	MATERIAL	FINISH		
C 1	CLASSROOM	ASPHALT TILE	WOOD	WOOD	INT. PLYWOOD	PAINT GLAZE	— " —	ACOUSTICAL TILE	INTEGRAL	VARIES	
C 2	CLASSROOM	ASPHALT TILE	WOOD	WOOD	INT. PLYWOOD	PAINT GLAZE	— " —	ACOUSTICAL TILE	INTEGRAL	VARIES	
C 3	CLASSROOM	ASPHALT TILE	WOOD	WOOD	INT. PLYWOOD	PAINT GLAZE	— " —	ACOUSTICAL TILE	INTEGRAL	VARIES	
C 4	BOOK STOR.	ASPHALT TILE	WOOD	WOOD	SAND FIN PLAS.	PAINT	— " —	SAND FIN PLAS.	PAINT	VARIES	
C 5	JANITOR STOR.	CONCRETE	— " —	WOOD	SMOOTH PLAS.	ENAMEL	— " —	SMOOTH PLAS.	ENAMEL	VARIES	
C 6	CLASSROOM	ASPHALT TILE	WOOD	WOOD	INT. PLYWOOD	PAINT GLAZE	— " —	ACOUSTICAL TILE	INTEGRAL	VARIES	
C 7	LIBRARY	ASPHALT TILE	WOOD	WOOD	INT. PLYWOOD	PAINT GLAZE	— " —	ACOUSTICAL TILE	INTEGRAL	VARIES	
C 8	GIRLS TOILET	TILE	TILE	TILE	SMOOTH PLAS.	ENAMEL	6'11" TILE	SMOOTH PLAS.	ENAMEL	VARIES	
C 9	MECH EQUIP.	CONCRETE	— " —	WOOD	SMOOTH PLAS.	PAINT	— " —	SMOOTH PLAS.	PAINT	VARIES	
C 10	BOYS TOILET	TILE	TILE	TILE	SMOOTH PLAS.	ENAMEL	6'11" TILE	SMOOTH PLAS.	ENAMEL	VARIES	
C 11	COVERED PORCH	CONCRETE	— " —	WOOD	CEMENT PLAS.	INTEGRAL	— " —	CEMENT PLAS.	INTEGRAL	VARIES	
D 1	CLASSROOM	ASPHALT TILE	WOOD	WOOD	INT. PLYWOOD	PAINT GLAZE	— " —	ACOUSTICAL TILE	INTEGRAL	VARIES	
D 2	CLASSROOM	ASPHALT TILE	WOOD	WOOD	INT. PLYWOOD	PAINT GLAZE	— " —	ACOUSTICAL TILE	INTEGRAL	VARIES	
D 3	CLASSROOM	ASPHALT TILE	WOOD	WOOD	INT. PLYWOOD	PAINT GLAZE	— " —	ACOUSTICAL TILE	INTEGRAL	VARIES	
D 4	WOMEN LOUNGE	ASPHALT TILE	WOOD	WOOD	SAND FIN PLAS.	PAINT	— " —	ACOUSTICAL TILE	INTEGRAL	VARIES	
D 5	LOCKER ROOM	ASPHALT TILE	WOOD	WOOD	SAND FIN PLAS.	PAINT	— " —	ACOUSTICAL TILE	INTEGRAL	VARIES	
D 6	TOILET	TILE	TILE	WOOD	SMOOTH PLAS.	ENAMEL	— " —	SMOOTH PLAS.	ENAMEL	VARIES	
D 7	CLASSROOM	ASPHALT TILE	WOOD	WOOD	INT. PLYWOOD	PAINT GLAZE	— " —	ACOUSTICAL TILE	INTEGRAL	VARIES	
D 8	CLASSROOM	ASPHALT TILE	WOOD	WOOD	INT. PLYWOOD	PAINT GLAZE	— " —	ACOUSTICAL TILE	INTEGRAL	VARIES	
D 9	GIRLS TOILET	TILE	TILE	TILE	SMOOTH PLAS.	ENAMEL	6'11" TILE	SMOOTH PLAS.	ENAMEL	VARIES	
D 10	MEN LOUNGE	ASPHALT TILE	WOOD	WOOD	SAND FIN PLAS.	PAINT	— " —	ACOUSTICAL TILE	INTEGRAL	8'0"	
D 11	TOILET	TILE	TILE	WOOD	SMOOTH PLAS.	ENAMEL	— " —	SMOOTH PLAS.	ENAMEL	8'0"	
D 12	BOYS TOILET	TILE	TILE	TILE	SMOOTH PLAS.	ENAMEL	6'11" TILE	SMOOTH PLAS.	ENAMEL	VARIES	
D 13	COVERED PORCH	CONCRETE	-	WOOD	CEMENT PLAS.	INTEGRAL	— " —	CEMENT PLAS.	INTEGRAL	VARIES	
E 1	CLASSROOM	ASPHALT TILE	WOOD	WOOD	INT. PLYWOOD	PAINT GLAZE	— " —	ACOUSTICAL TILE	INTEGRAL	VARIES	
E 2	CLASSROOM	ASPHALT TILE	WOOD	WOOD	INT. PLYWOOD	PAINT GLAZE	— " —	ACOUSTICAL TILE	INTEGRAL	VARIES	
E 3	CLASSROOM	ASPHALT TILE	WOOD	WOOD	INT. PLYWOOD	PAINT GLAZE	— " —	ACOUSTICAL TILE	INTEGRAL	VARIES	
E 4	BOOK STOR.	ASPHALT TILE	WOOD	WOOD	SAND FIN PLAS.	PAINT	— " —	SAND FIN PLAS.	PAINT	VARIES	
E 5	JANITOR STOR.	CONCRETE	— " —	WOOD	SMOOTH PLAS.	ENAMEL	— " —	SMOOTH PLAS.	ENAMEL	VARIES	
E 6	CLASSROOM	ASPHALT TILE	WOOD	WOOD	INT. PLYWOOD	PAINT GLAZE	— " —	ACOUSTICAL TILE	INTEGRAL	VARIES	
E 7	CLASSROOM	ASPHALT TILE	WOOD	WOOD	INT. PLYWOOD	PAINT GLAZE	— " —	ACOUSTICAL TILE	INTEGRAL	VARIES	
E 8	GIRLS TOILET	TILE	TILE	TILE	SMOOTH PLAS.	ENAMEL	6'11" TILE	SMOOTH PLAS.	ENAMEL	VARIES	
E 9	MECH EQUIP.	CONCRETE	— " —	WOOD	SMOOTH PLAS.	PAINT	— " —	SMOOTH PLAS.	PAINT	VARIES	
E 10	BOYS TOILET	TILE	TILE	TILE	SMOOTH PLAS.	ENAMEL	6'11" TILE	SMOOTH PLAS.	ENAMEL	VARIES	
E 11	COVERED PORCH	CONCRETE	— " —	WOOD	CEMENT PLAS.	INTEGRAL	— " —	CEMENT PLAS.	INTEGRAL	VARIES	
F 1	CLASSROOM	ASPHALT TILE	WOOD	WOOD	INT. PLYWOOD	PAINT GLAZE	— " —	ACOUSTICAL TILE	INTEGRAL	VARIES	
F 2	CLASSROOM	ASPHALT TILE	WOOD	WOOD	INT. PLYWOOD	PAINT GLAZE	— " —	ACOUSTICAL TILE	INTEGRAL	VARIES	
F 3	CLASSROOM	ASPHALT TILE	WOOD	WOOD	INT. PLYWOOD	PAINT	— " —	ACOUSTICAL TILE	INTEGRAL	VARIES	
F 4	JANITOR STOR.	CONCRETE	— " —	WOOD	SMOOTH PLAS.	ENAMEL	— " —	SMOOTH PLAS.	ENAMEL	VARIES	
F 5	ATHLETIC STOR.	CONCRETE	— " —	WOOD	SMOOTH PLAS.	ENAMEL	— " —	SMOOTH PLAS.	ENAMEL	VARIES	
F 6	COVERED PORCH	CONCRETE	— " —	WOOD	CEMENT PLAS.	INTEGRAL	— " —	CEMENT PLAS.	INTEGRAL	VARIES	

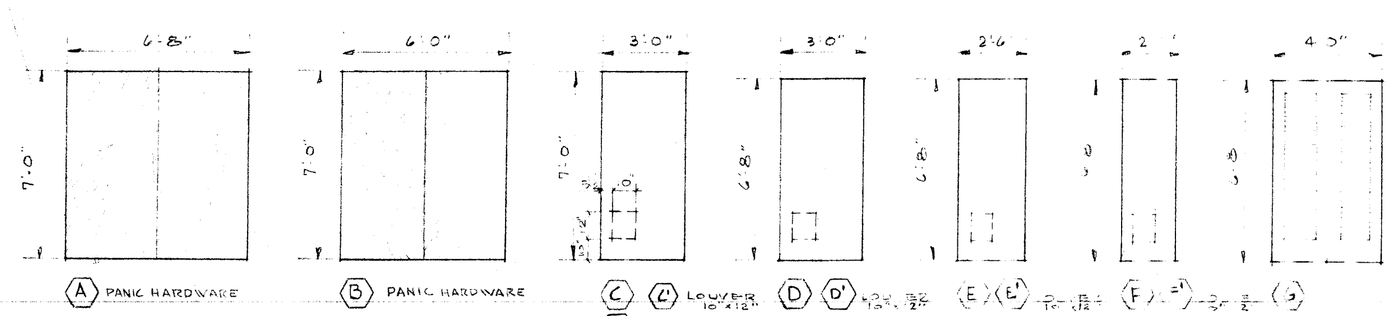

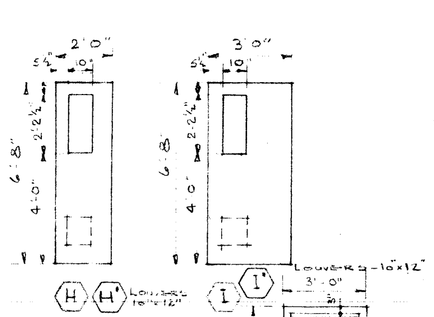

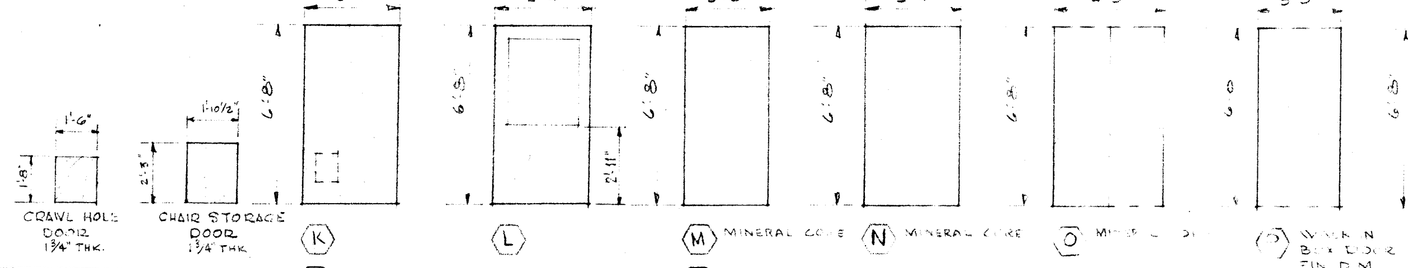

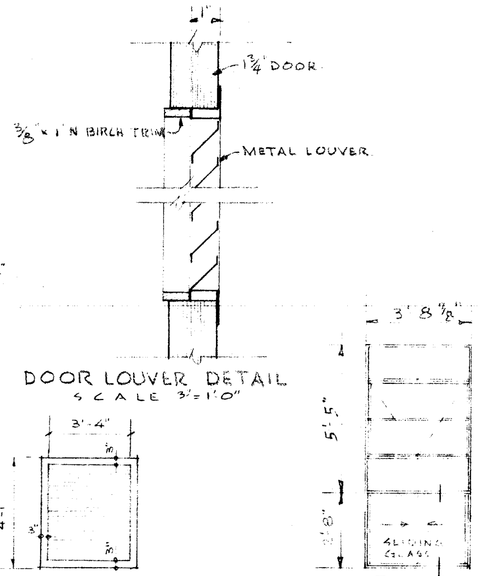

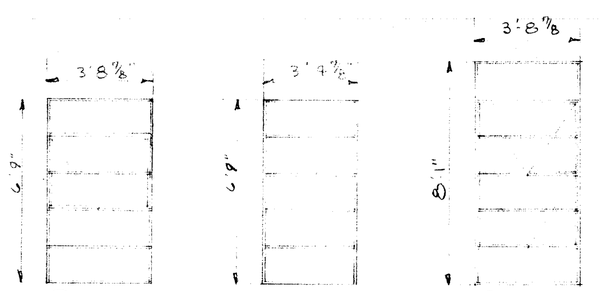

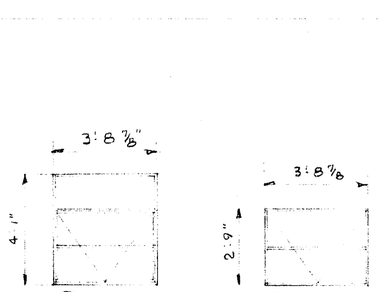

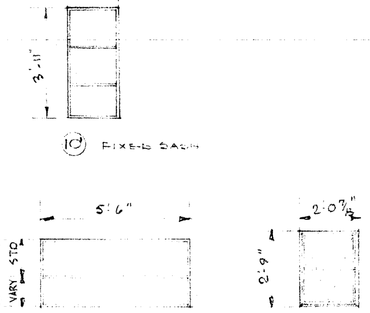

DOOR SCHEDULE

NOTE: ALL DOORS SHALL BE 1 3/8" THICK, SOLID CORE, FLUSH DOORS, UNSELECTED BIRCH WITH NATURAL FINISH EXCEPT AS NOTED. ALL DOORS SHALL BE WEATHER STRIPPED EXCEPT TOILETS, MECH EQUIP. & JANITOR ROOMS.

WINDOW SCHEDULE

NOTES:
1. ALL METAL SASH SHALL BE 1 3/8 ARCHITECTURAL PROJECT-IN TYPE STEEL SASH, WITH OUT SIDE PUTTY GLAZING.
2. ALL HARDWARE SHALL BE BRONZE LOCKING CAM HANDLES ON ALL HOPPER VENTS AND FRICTION CATCHES ON ALL OTHER VENTS.
3. ALL GLASS SHALL BE D.S.B. CLEAR, EXCEPT AS NOTED. SEE SHEET NO. 14
4. SCREENS FOR VENTS SHALL BE OUTSIDE MOUNTED WITH 16 MESH BRONZE WIRE. FRAMES SHALL BE INSTALLED ON KITCHEN, TOILET ROOMS & CONFERENCE WINDOWS.
5. SEE DETAIL SHEET 14 FOR METAL LOUVRE.
6. ALL VENTED SASH WINDOWS ARE WEATHER-STRIPPED - SEE SPECIFICATIONS

STATE ARCHITECT APPROVED: DATE: 10-8-52

KERN COUNTY SUPT. OF SCHOOLS APPROVED: DATE:

BAKERSFIELD CITY SCHOOL DISTRICT BOARD OF EDUCATION APPROVED: DATE:

DATE: 10-8-52
DRAWN BY: E.W.H.
CHECKED BY: A.C.M.

INTERIOR FINISH, DOOR & WINDOW SCHEDULES

JOHN C FREMONT SCHOOL FOR THE BAKERSFIELD CITY SCHOOL DISTRICT
STREET, BAKERSFIELD, KERN COUNTY, CALIFORNIA

JOB NO. 289
SHEET NO. 15