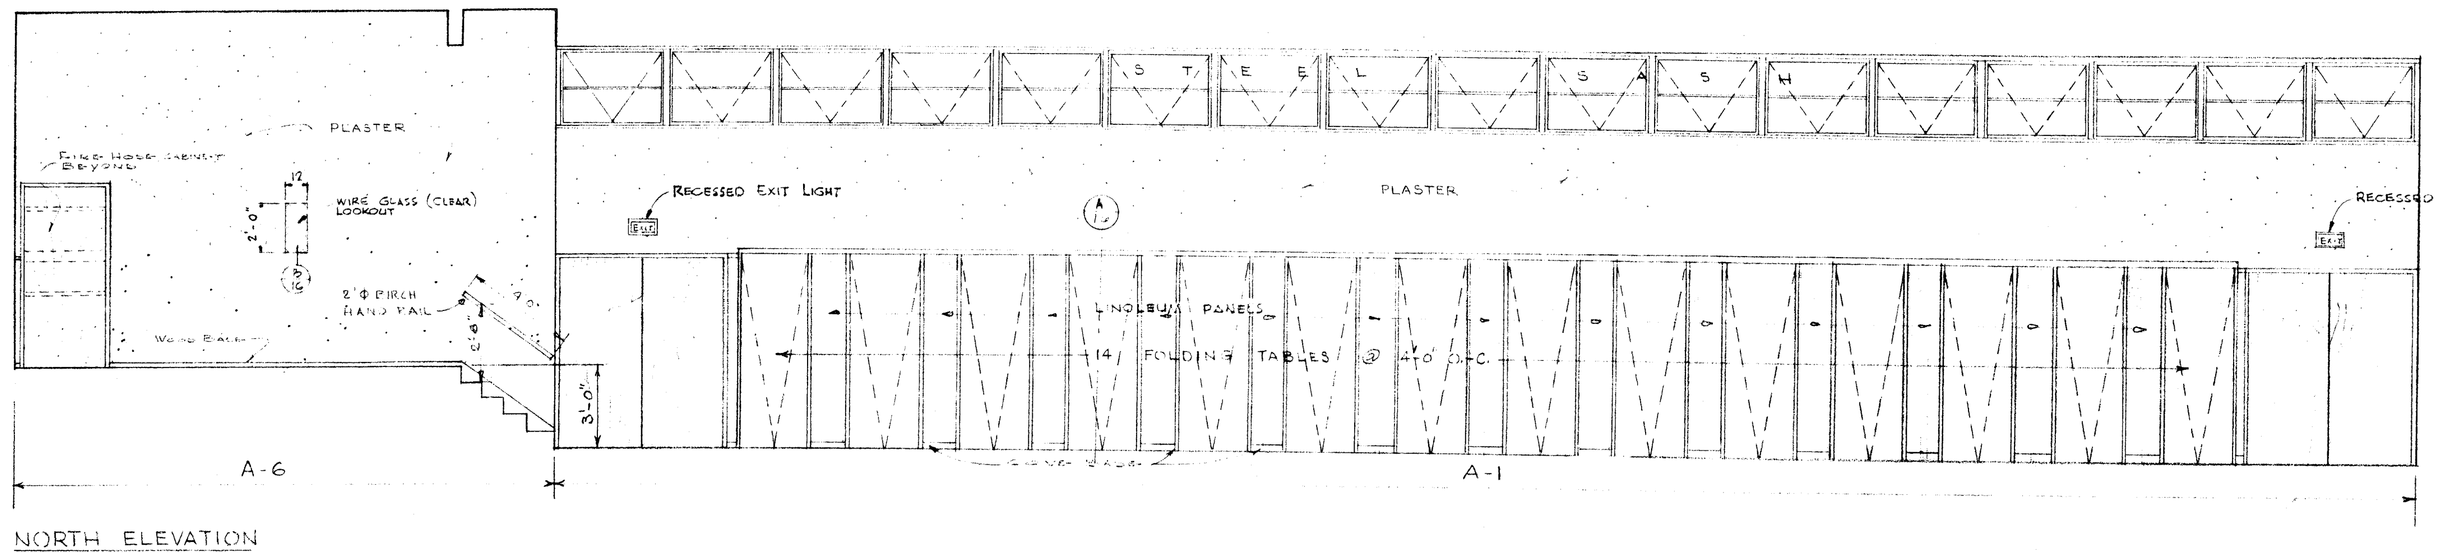

NORTH ELEVATION

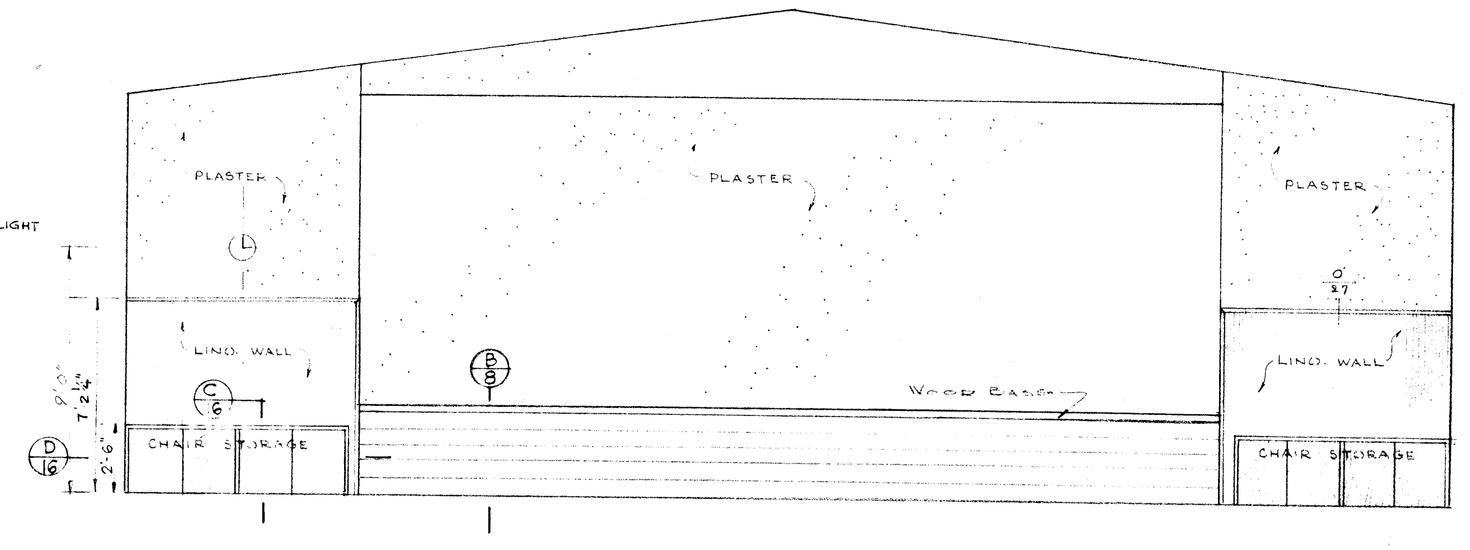

WEST ELEVATION

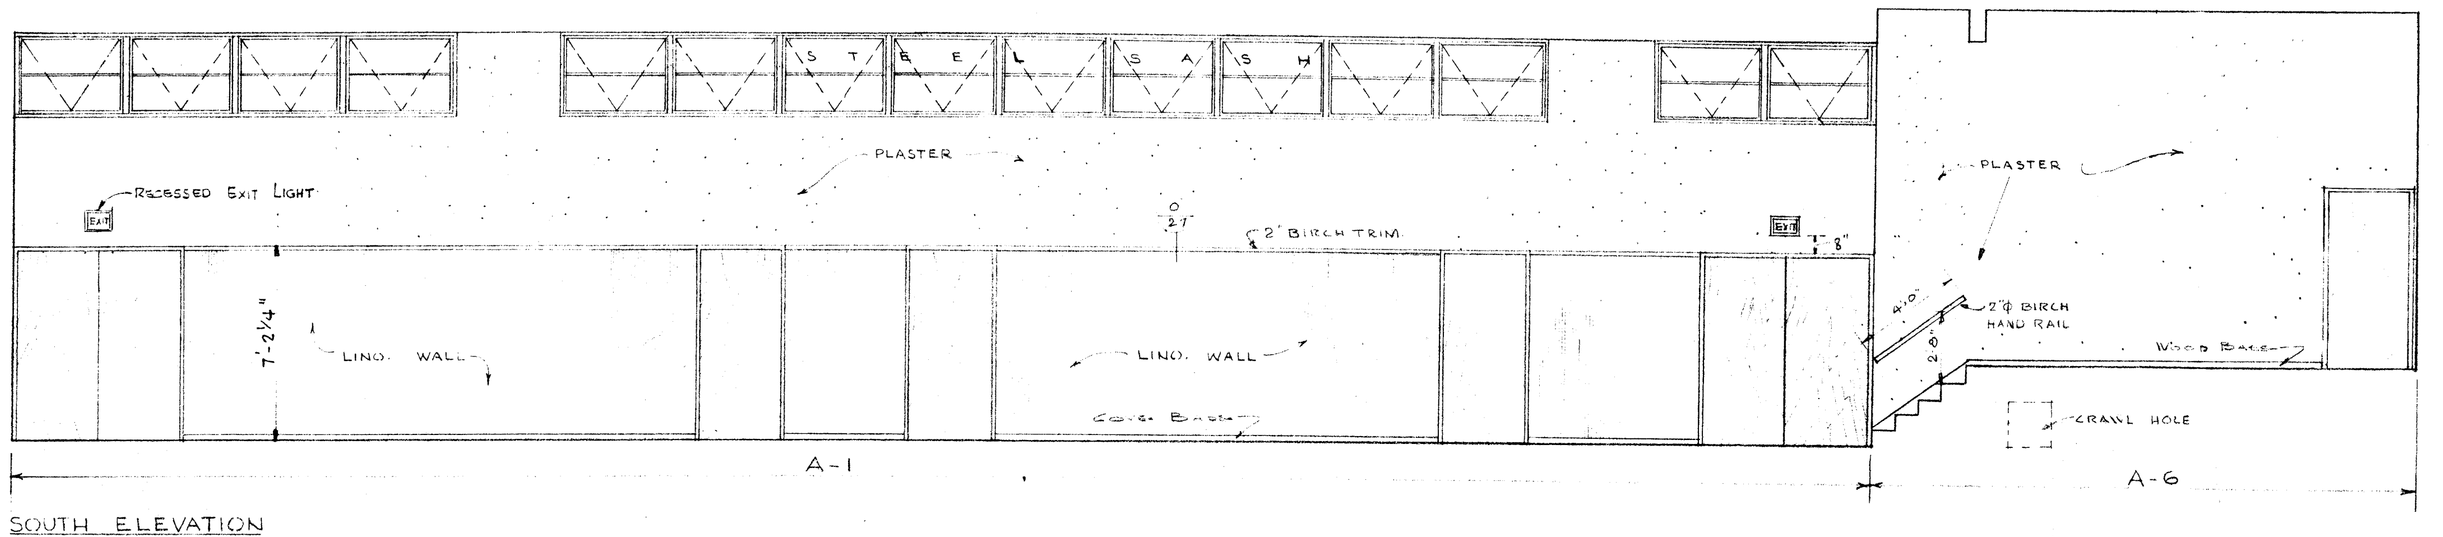

SOUTH ELEVATION

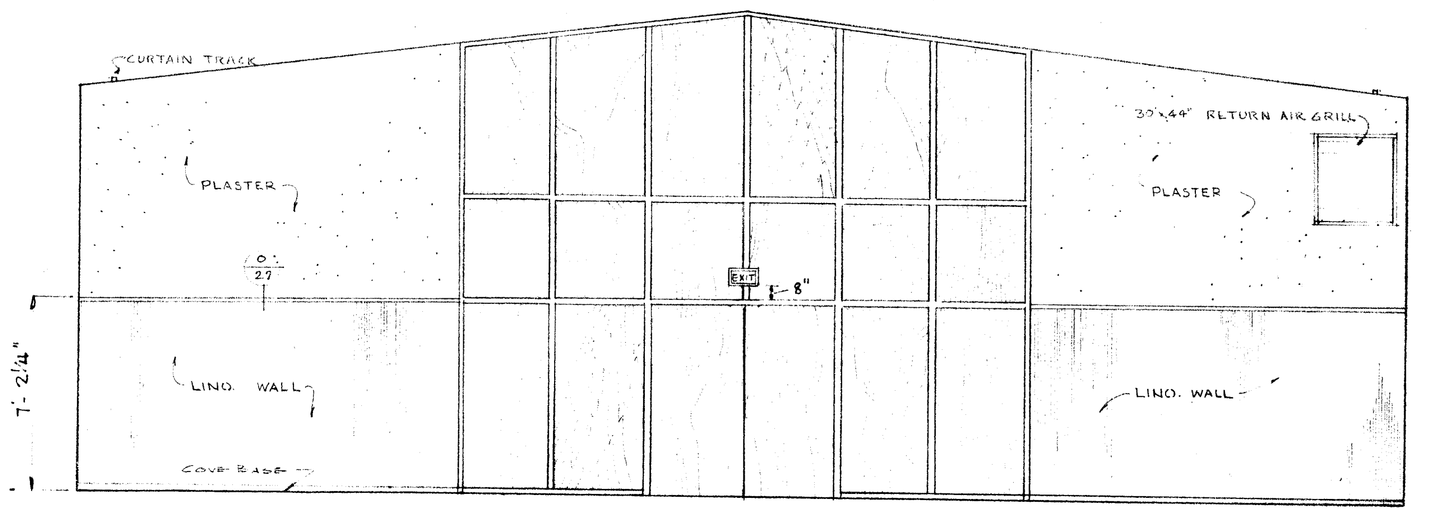

EAST ELEVATION

INTERIOR ELEVATIONS ROOMS A-1 & A-6

SCALE: 1/4" = 1'-0"

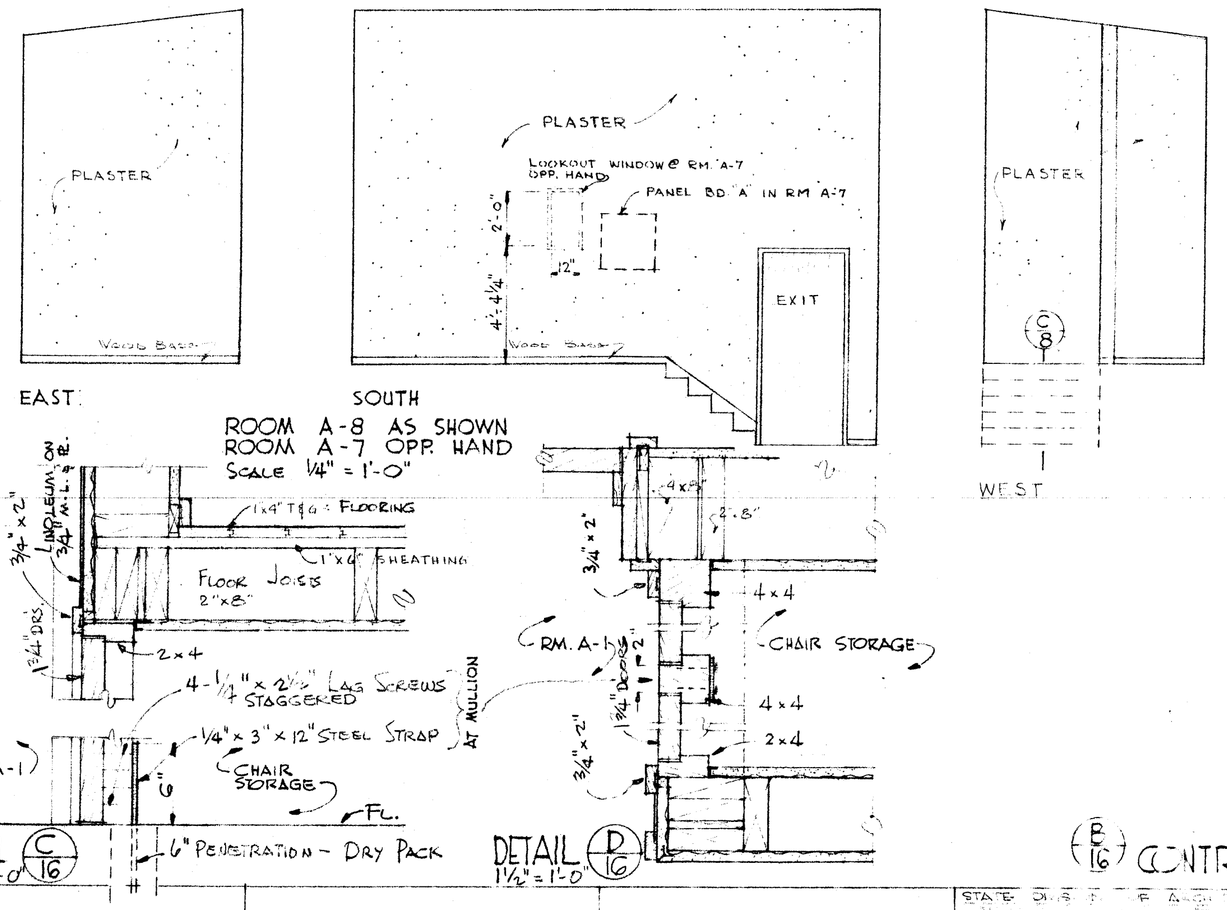

6" PENETRATION - DRY PACK

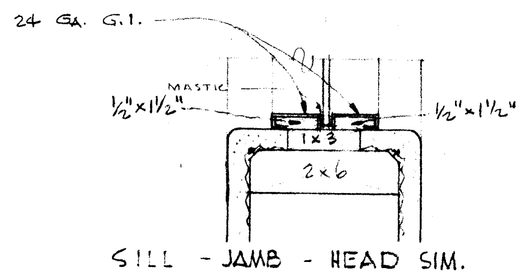

SILL - JAMB - HEAD SIM.

(B 16) CONTROL WINDOW DETAILS Scale 3"=1'-0"

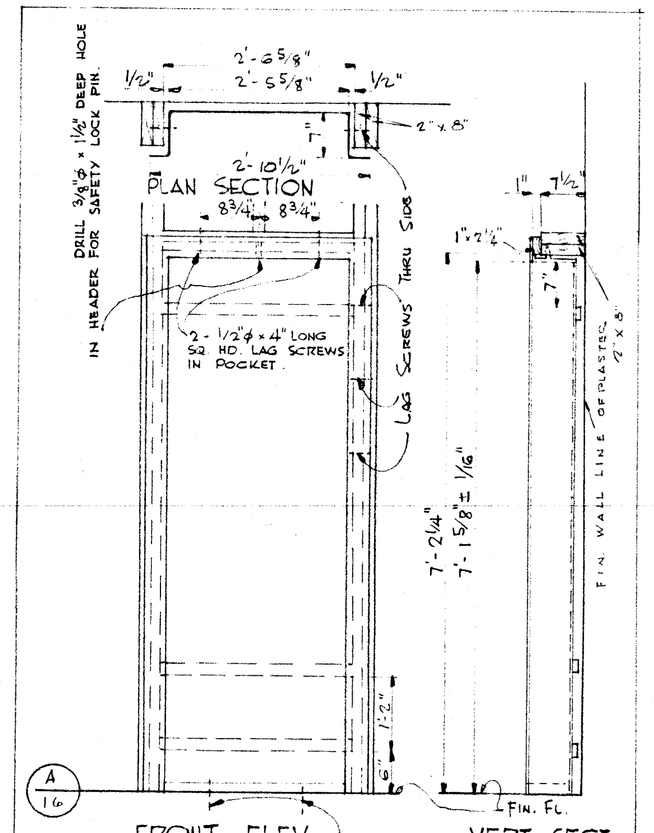

TABLE ROCKET DTLS. No Scale

2-1½"ø x 1½" LONG SQ. HD. LAG Screws USE 5/8" LEAD DRILL HOLES IN BOTT. OF POCKET PIERCED AT FACTORY.

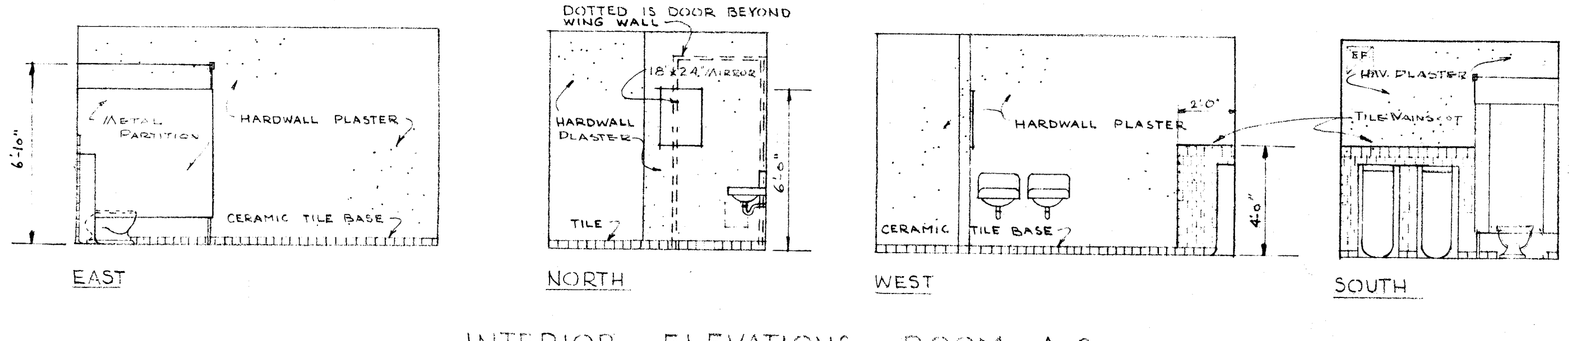

INTERIOR ELEVATIONS - ROOM A-2

SCALE: 1/4" = 1'-0"

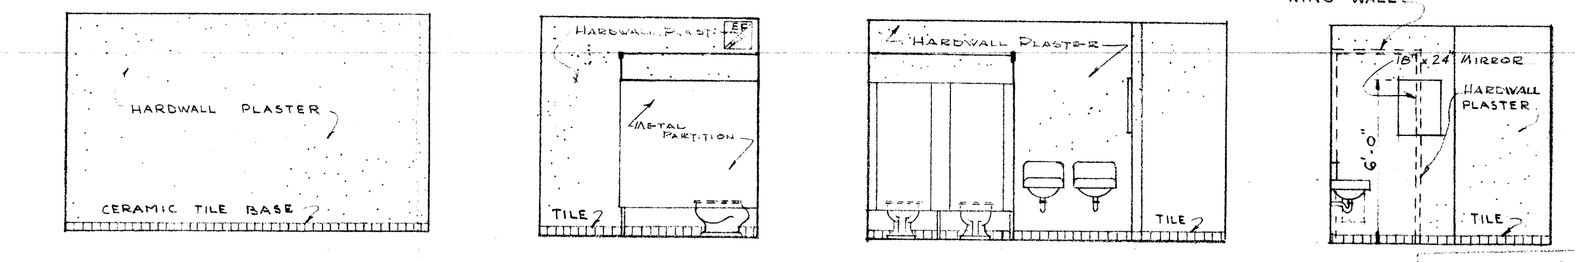

INTERIOR ELEVATIONS - ROOM A-3

SCALE: 1/4" = 1'-0"

KERN COUNTY SUPT. OF SCHOOLS APPROVED: DATE:	BAKERSFIELD CITY SCHOOL DISTRICT BOARD OF EDUCATION APPROVED: DATE:	DATE: 10-8-53	INTERIOR ELEVATIONS — UNIT "A" — ROOMS 1-8	JOB NO. 289
		DRAWN BY: WBH	JOHN C. FREMONT SCHOOL FOR THE BAKERSFIELD CITY SCHOOL DISTRICT	SHEET NO. 16
		CHECKED BY: A.C.N.	TEXAS STREET, BAKERSFIELD, KERN COUNTY, CALIFORNIA	

STATE DIVISION OF ARCHITECTURE — ARCHITECT IN CHARGE — DATE: 10-8-53

WRIGHT NEILSEN & PARSONS — ARCHITECTS & ENGINEERS & PLANNERS — BAKERSFIELD, CALIFORNIA