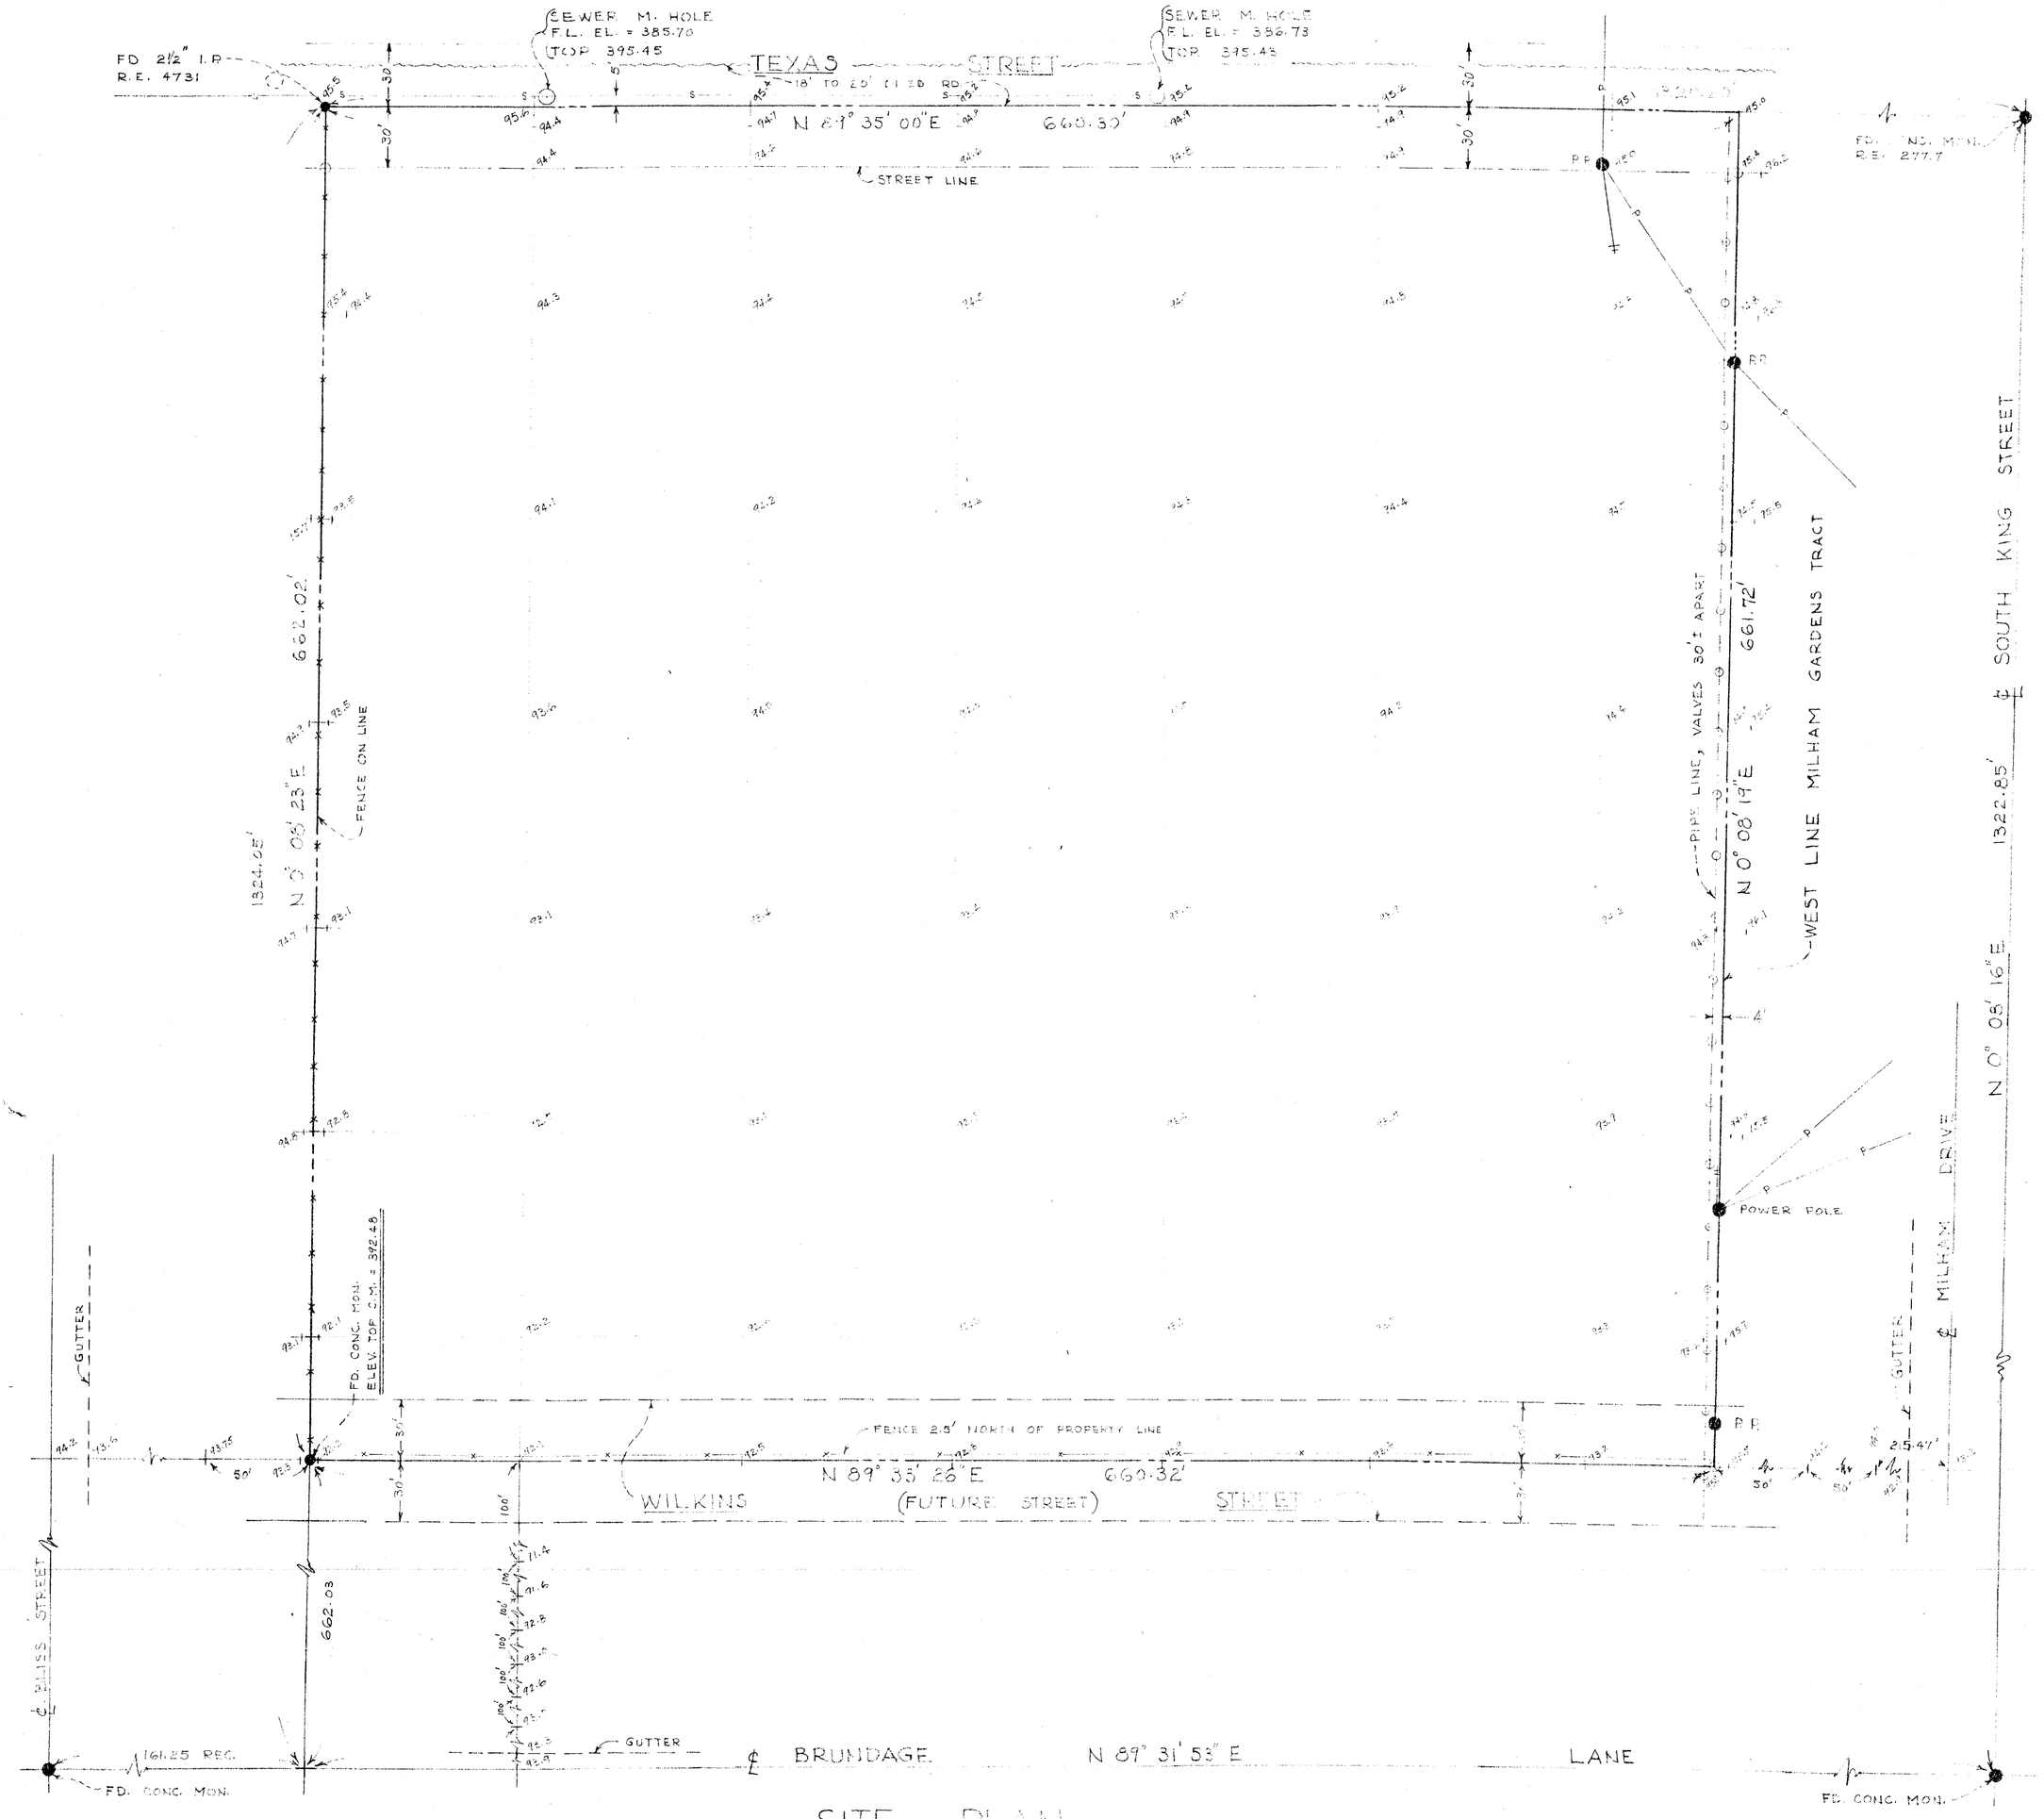

SITE PLAN

SCALE: 1" = 50'

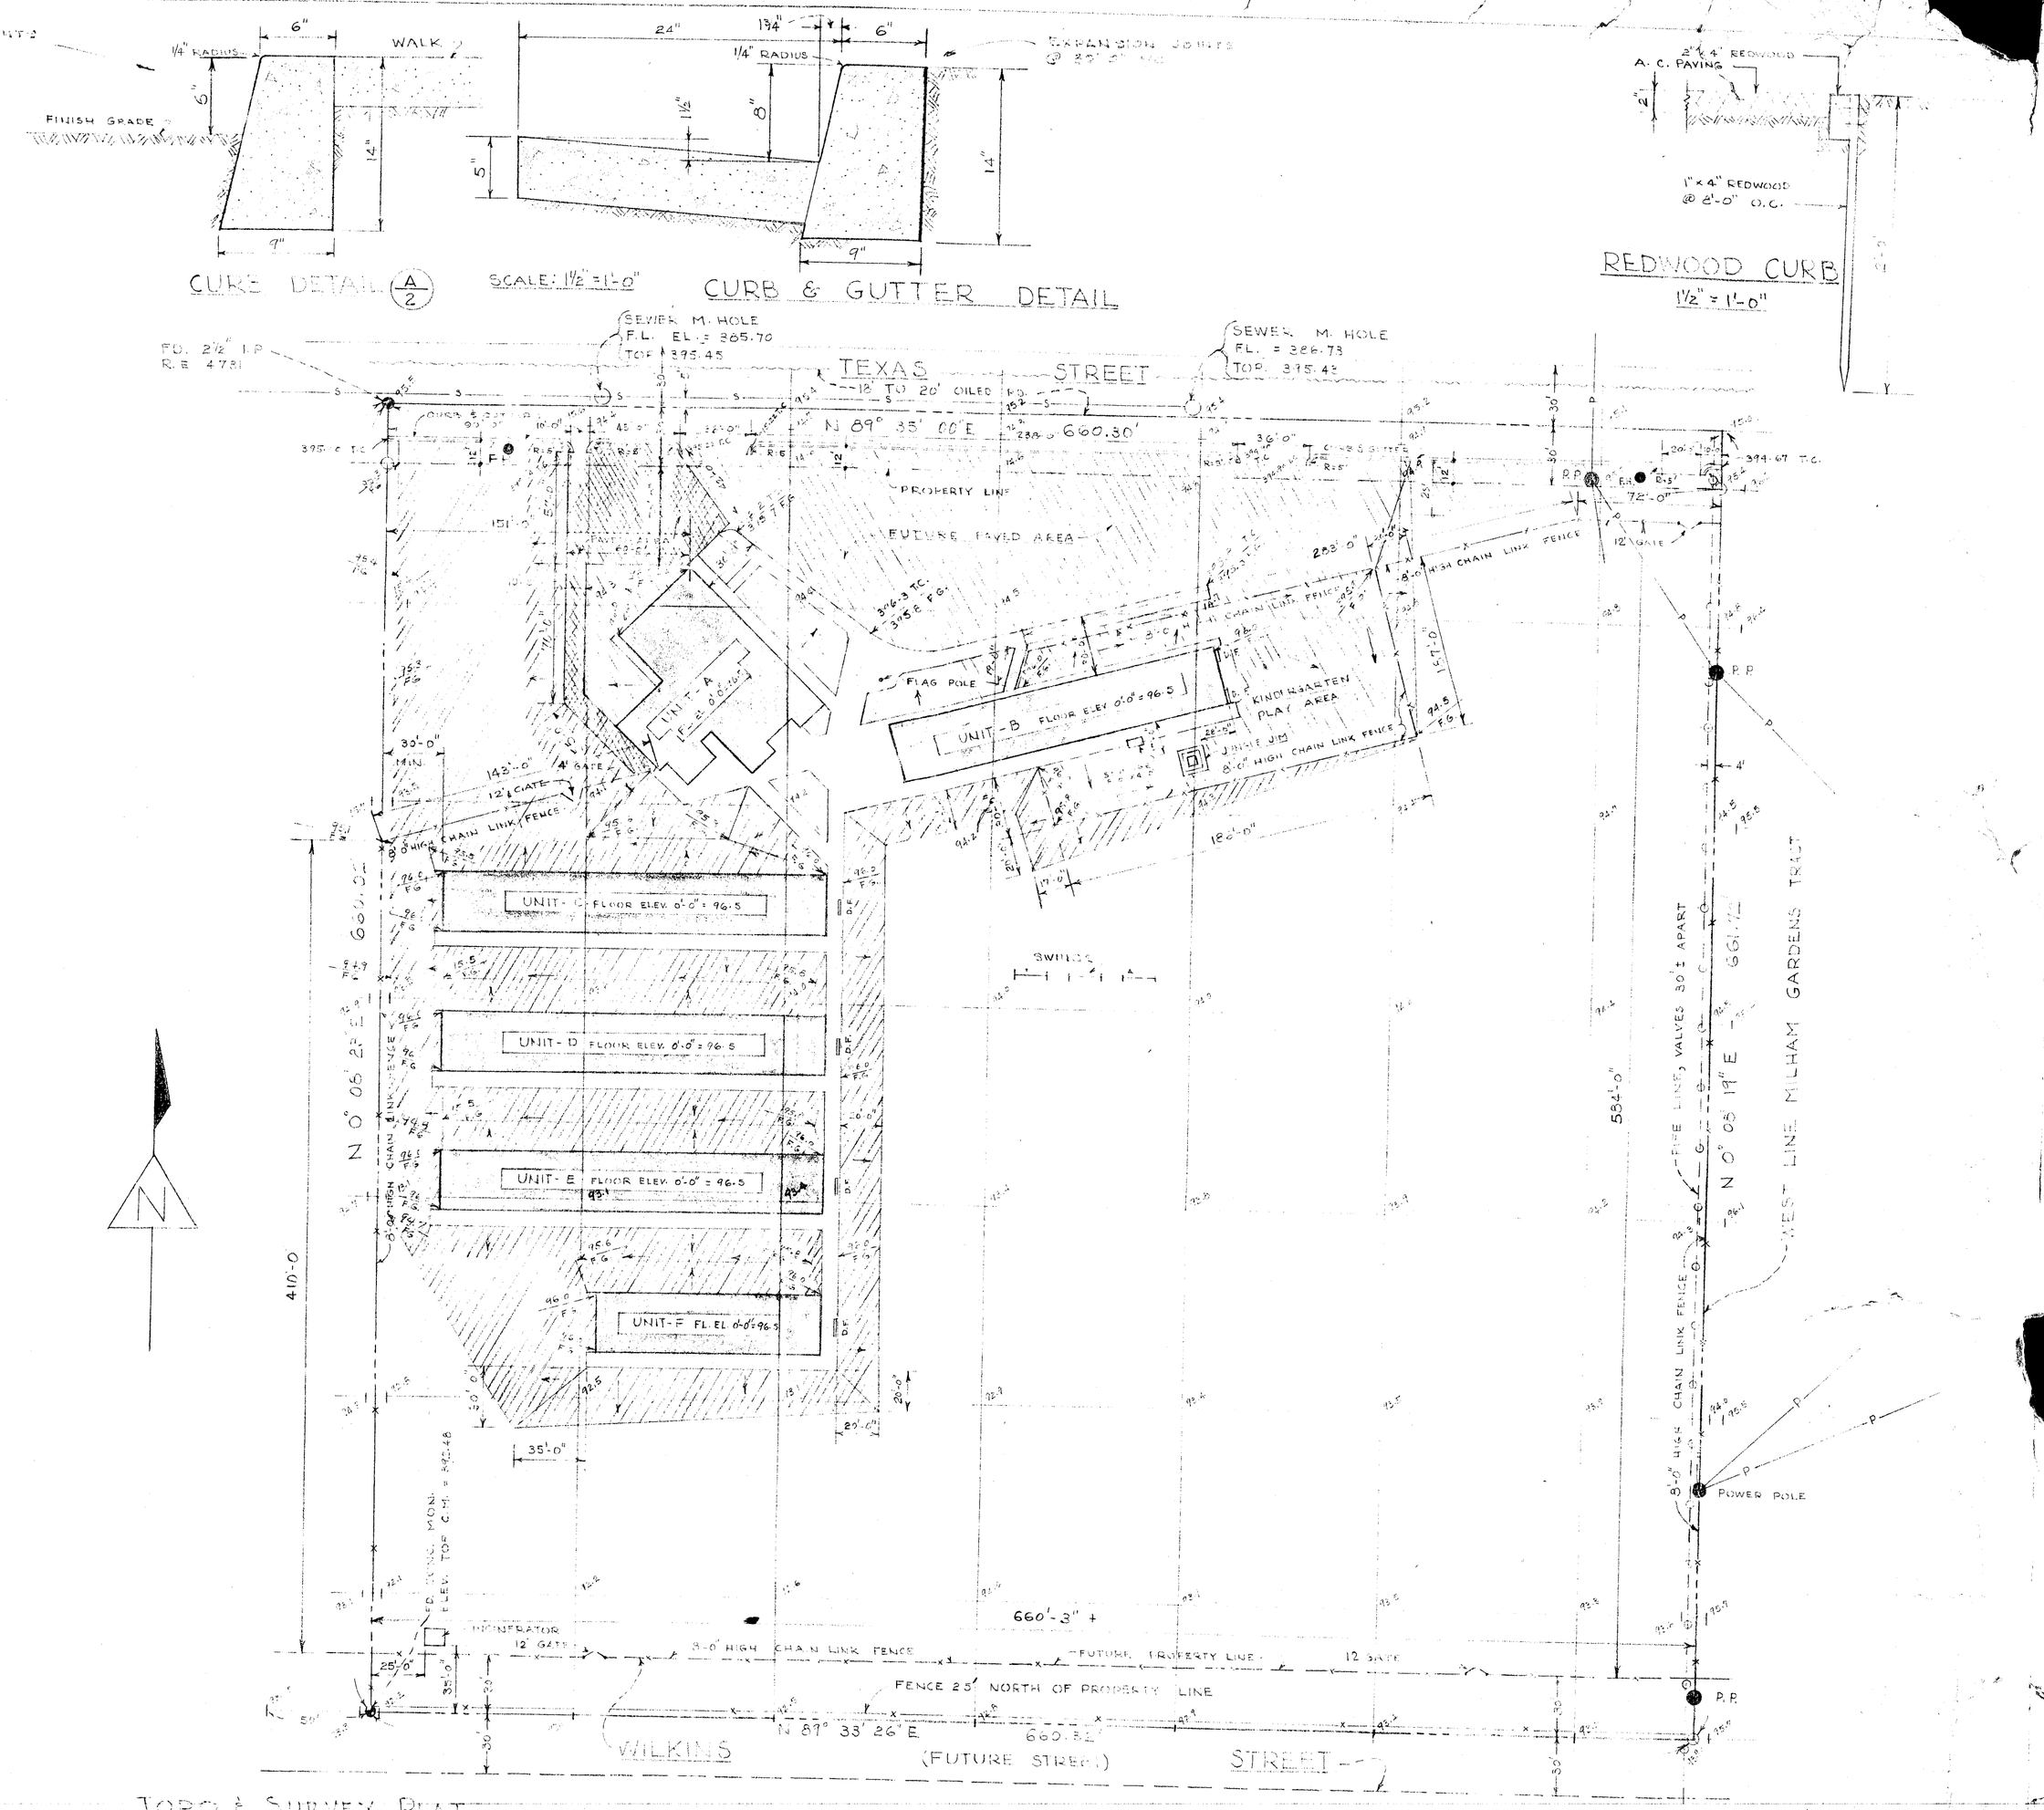

TOPO & SURVEY PLAT

NW ¼ OF SE ¼ OF SW ¼ OF SEC. 32

T 28 S 2 28 E MDB & M. KERN COUNTY, CALIF.

JUNE 1958

FREMONT SCHOOL SITE FOR

BAKERSFIELD CITY SCHOOL

SURVEYED BY: W. HAN HARRISON

PLOT PLAN

SCALE: 1" = 50'

LEGEND

- O SET CONC. MON., BRASS CAP
- P — POWER LINE
- S — SEWER LINE
- BUILDING AREAS
- FILL & GRADED AREAS
- A.C. PAVING
- WALKS

BAKERSFIELD CITY SCHOOL DISTRICT
OFFICE OF SUPERINTENDENT
APPROVED BY:
BOARD ORDER NO.
RESOLUTION NO.
BOOK PAGE
DATE
BOARD OF EDUCATION
BY

STATE DIVISION OF ARCHITECTURE
DATE: 1958
APPROVED DEC 2 - 1958
DIVISION BY: Harry W. Bob

ARCHITECTS
DATE:

WRIGHT METCALF & PARSONS
2303 K STREET • PHONE 4-6416 • P.O. BOX 1
BAKERSFIELD, CALIFORNIA

KERN COUNTY SUPT. OF SCHOOLS
APPROVED:
DATE:

BAKERSFIELD CITY SCHOOL DISTRICT
BOARD OF EDUCATION
APPROVED:
DATE:

DATE
DRAWN BY: WBM
CHECKED BY: A.C.M.

SITE & PLOT PLANS
JOHN C. FREMONT SCHOOL
FOR THE
BAKERSFIELD CITY SCHOOL DISTRICT
TEXAS STREET, BAKERSFIELD, KERN COUNTY, CALIF.