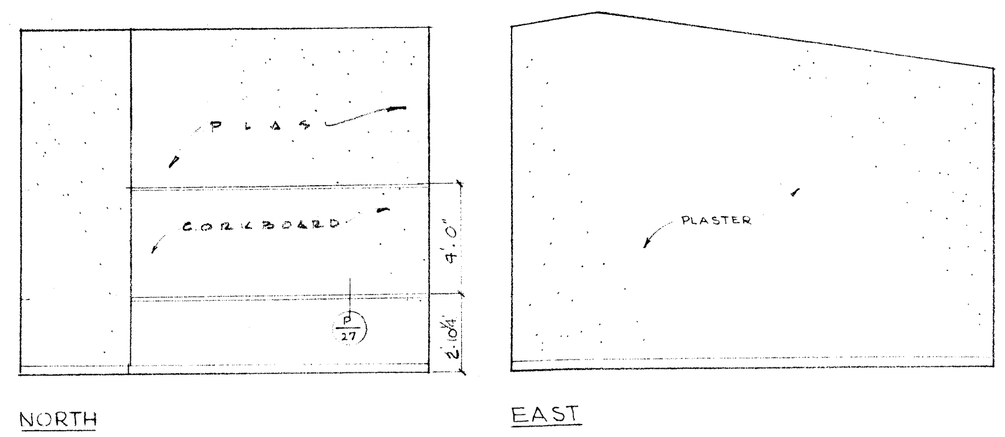

TEACHER LOUNGE ROOM D-4

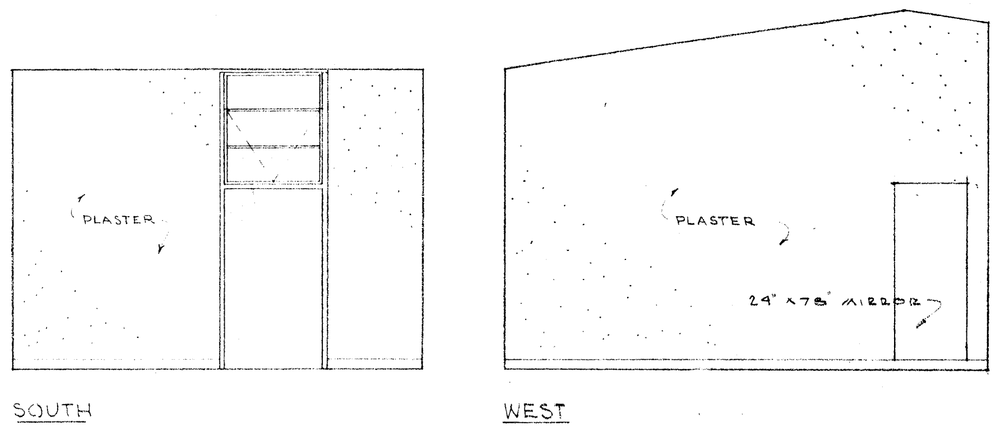

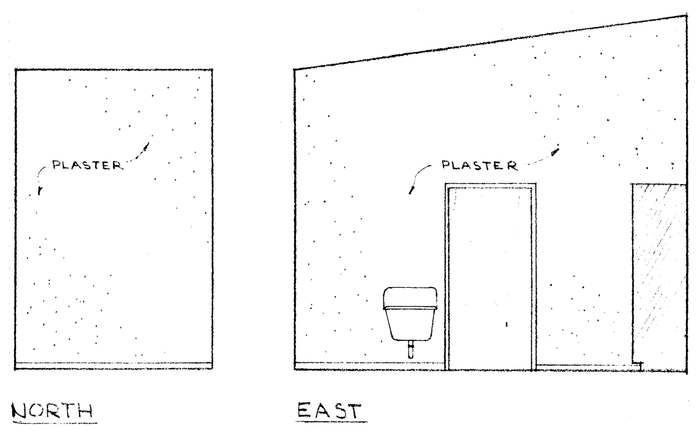

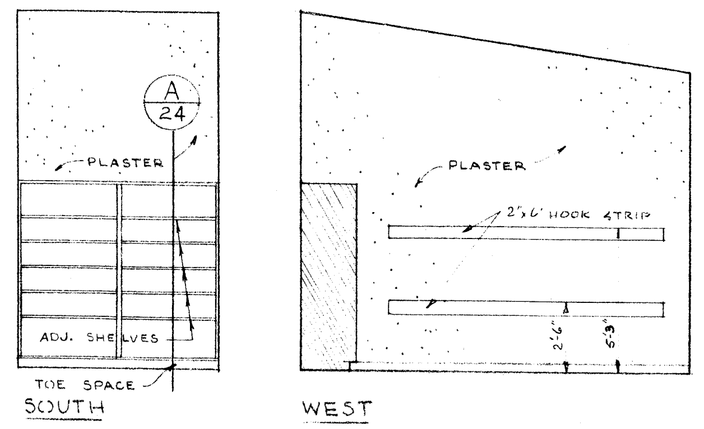

JANITOR ROOM F-4

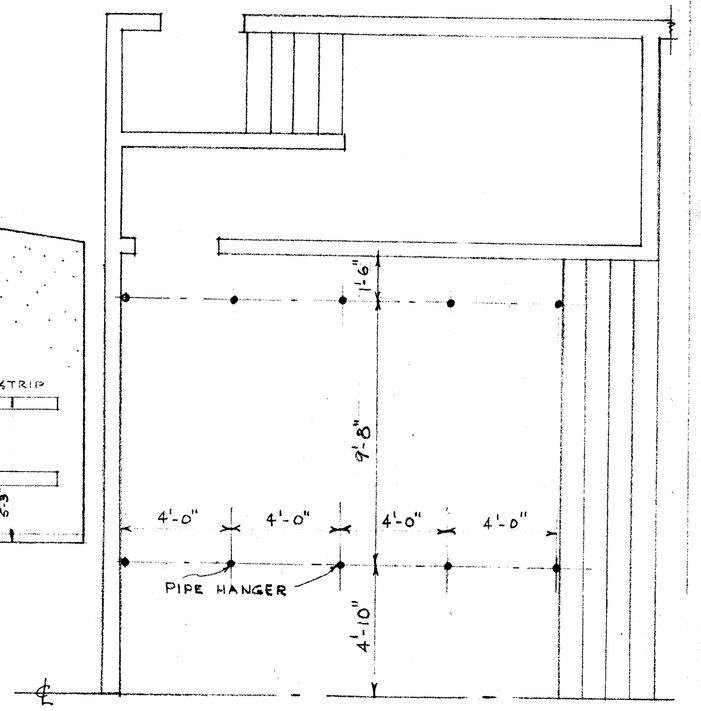

PART-PLAN SHOWING HANGER SPACING

SCALE: 1/4" = 1'-0"

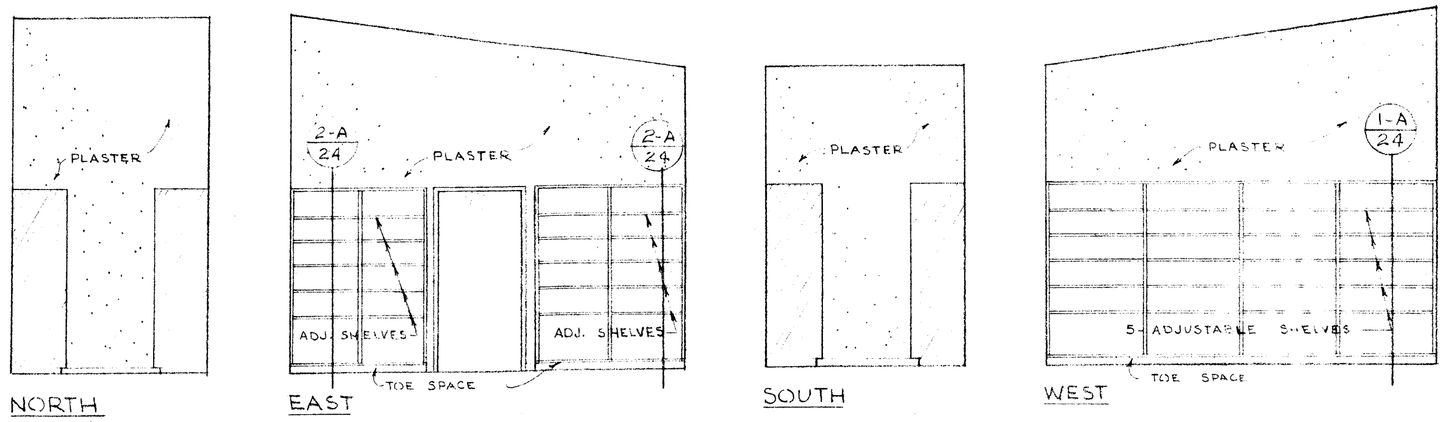

ATHLETIC EQUIPMENT STORAGE ROOM F-5

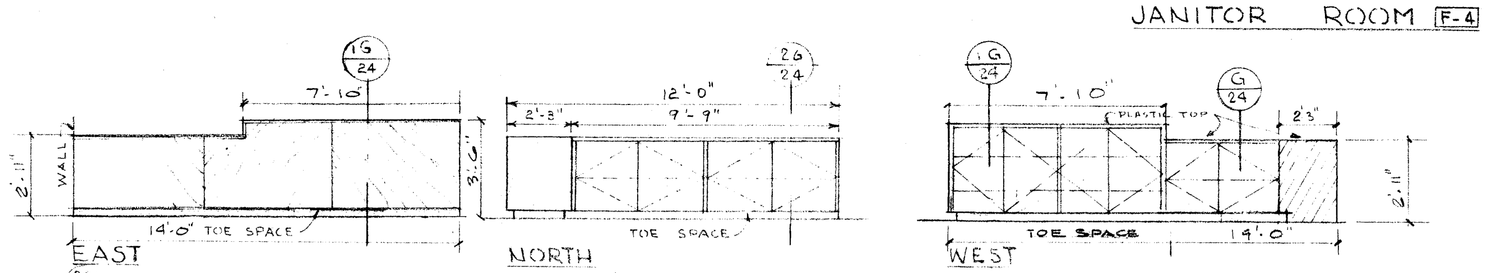

ELEVATIONS - RECEPTION RM. CASES

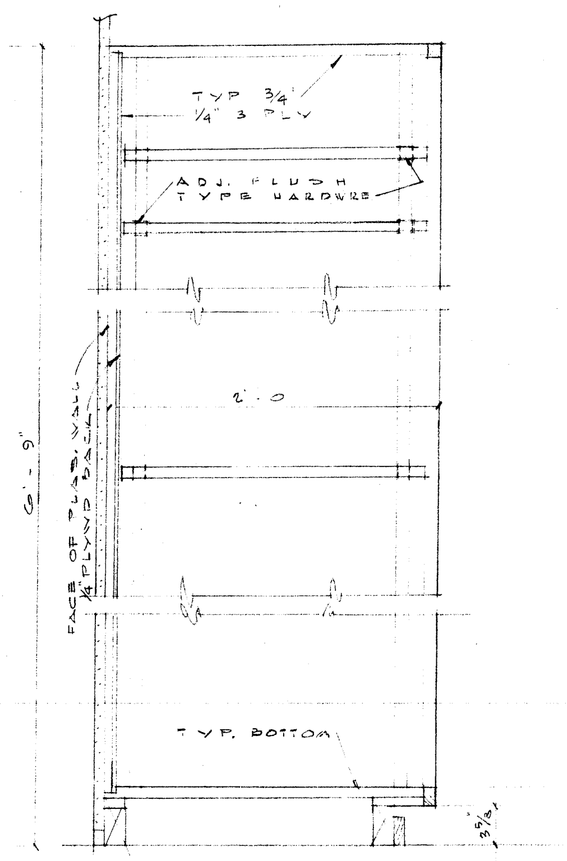

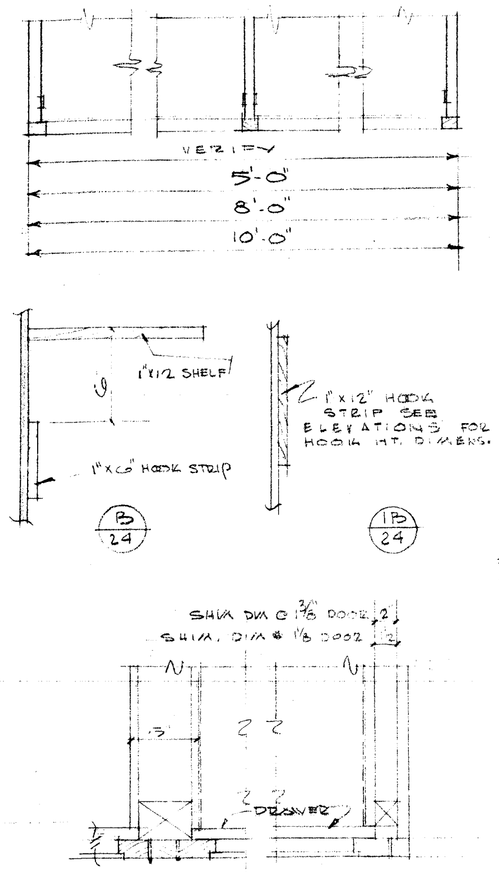

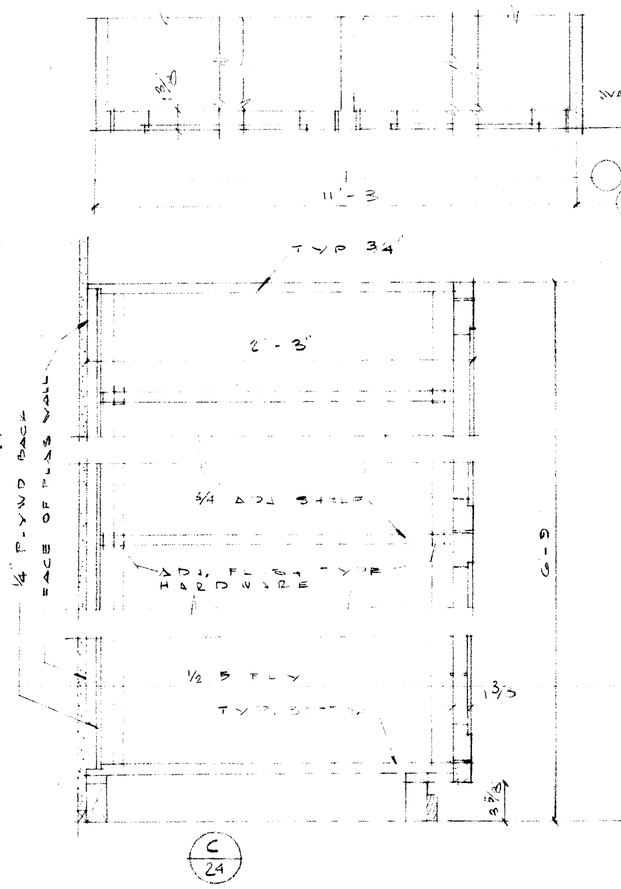

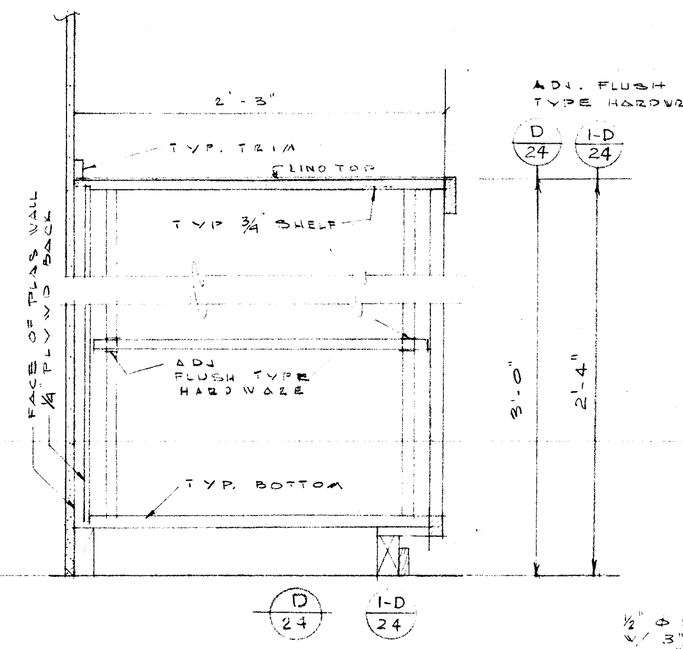

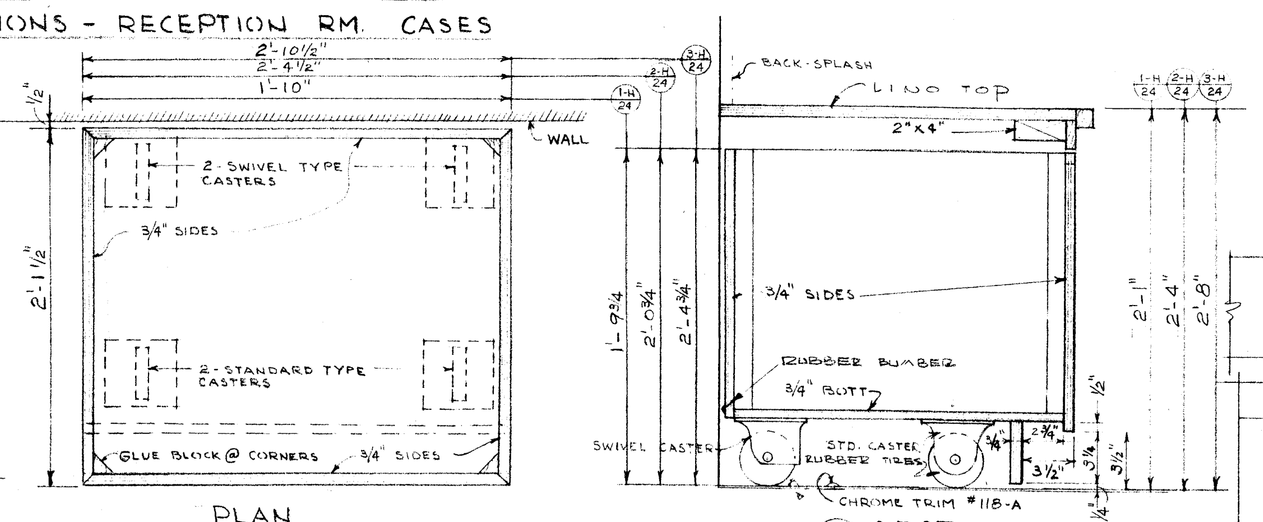

CLAY CART DETAIL H/24 SECT.

1½" = 1'-0"

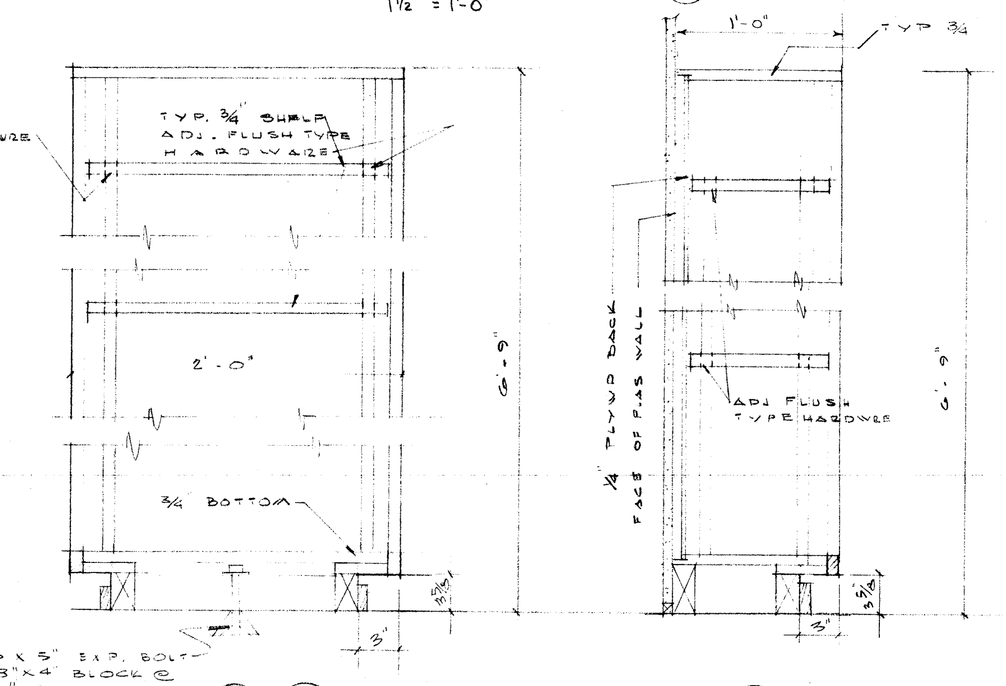

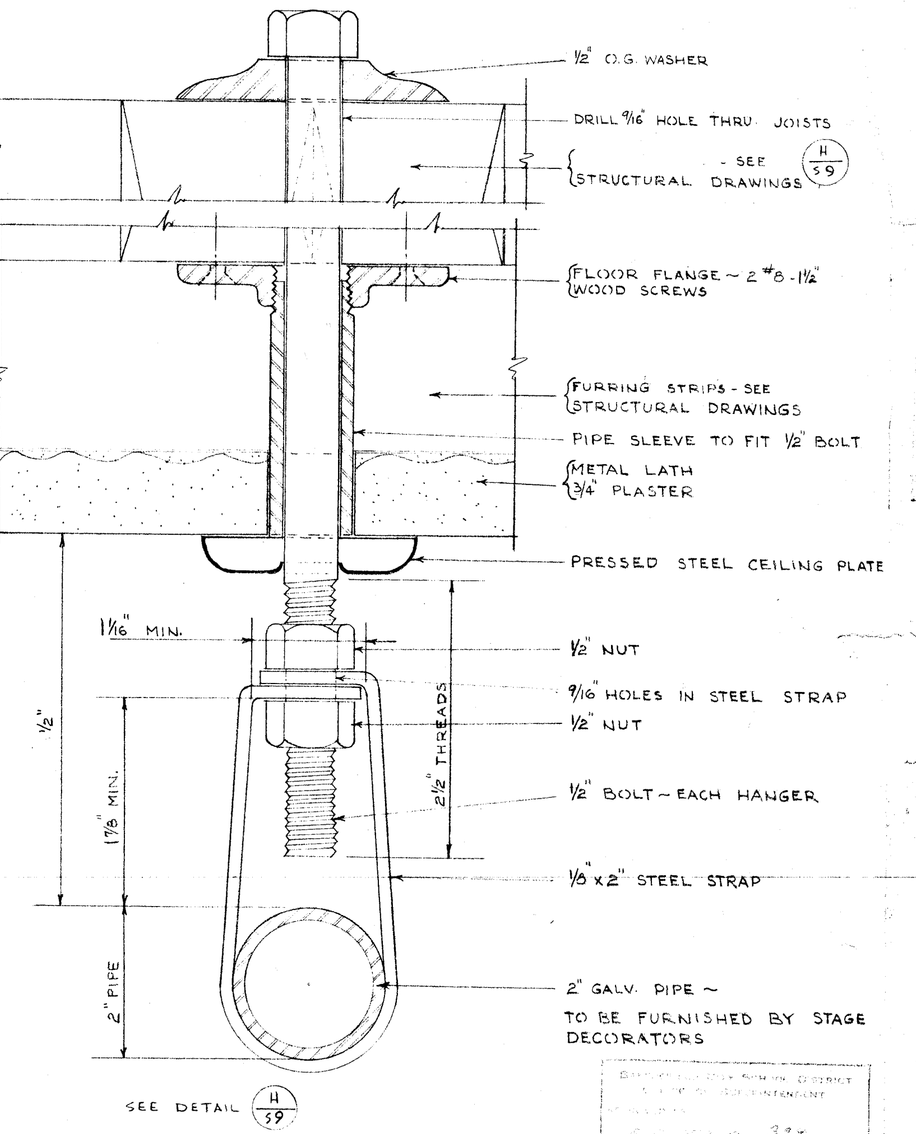

F.S. DETAIL - PIPE HANGERS

		STATE DIVISION OF ARCHITECTURE APPROVED: DATE: 10-8-53	WRIGHT MITCHELL & ASSOCIATES ARCHITECTS & ENGINEERS BAKERSFIELD, CALIFORNIA	KERN COUNTY SUPT. OF SCHOOLS APPROVED: DATE:	BAKERSFIELD CITY SCHOOL DISTRICT BOARD OF EDUCATION APPROVED: DATE:	DATE: 10-8-53 DRAWN BY: WBN - F.R. CHECKED BY: A.L.A.	INTERIOR ELEVATIONS & CASEWORK JOHN C FREMONT SCHOOL FOR THE BAKERSFIELD CITY SCHOOL DISTRICT	JOB NO. 289 SHEET NO. 24