LEGEND (SEWER & WATER):

- —W— PROPOSED 4-INCH DOMESTIC PVC WATER LINE
- —□ PROPOSED WATER SERVICE, METER BOX WITH CORPORATION STOP (NO METER)
- --S-- PROPOSED 6" SEWER @ A MINIMUM SLOPE OF 0.5%
- —○CO PROPOSED SEWER CLEANOUT PER C.O.B. STANDARD SW-5 (SEE SHEET 4)
- Ⓢ PROPOSED SEWER MANHOLE PER C.O.B. STANDARD SW-5 (SEE SHEET 4)
- —⋈— PROPOSED GATE VALVE AND VALVE BOX
- —○BO PROPOSED 4-INCH BLOW-OFF AND BOX PER C.O.B. STANDARD W-4 (SEE SHEET 4)
- = = = = PROPOSED STORM DRAIN
- ⬡1 CONSTRUCTION NOTE – SEE SHEET 3

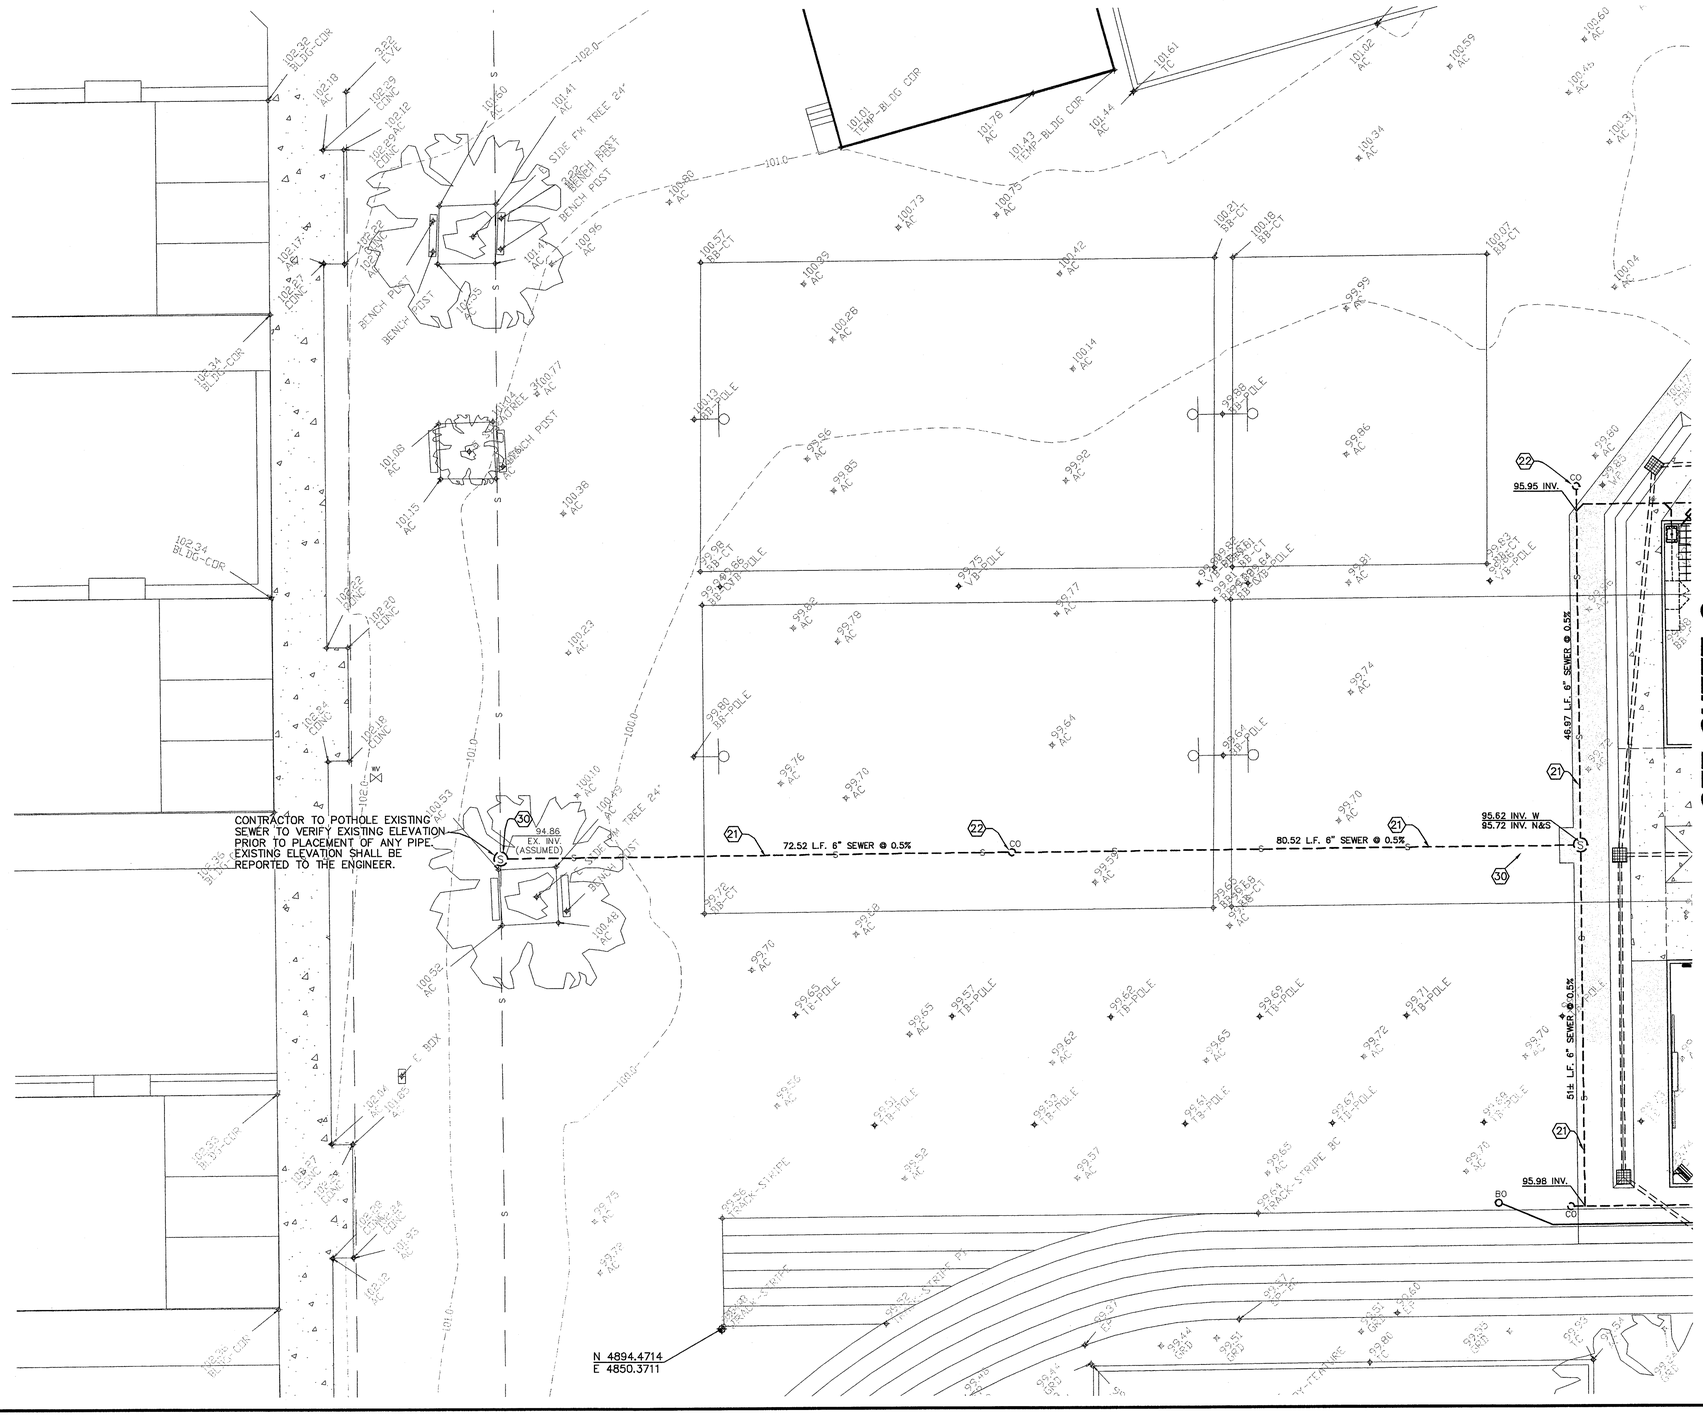

PINNACLE Civil Engineering, Inc.
2161 Saturn Court, Bakersfield, CA 93308
Phone: (661) 869-0184 Fax: (661) 377-0076

REGISTERED PROFESSIONAL ENGINEER MATTHEW K. VOVILLA RCE 43130 Exp. 3-31-10 CIVIL STATE OF CALIFORNIA

8/17/2009
RCE 43130 EXP. 3/31/10
MATTHEW K. VOVILLA

REVISIONS	DATE

IDENTIFICATION STAMP DIV. OF THE STATE ARCHITECT
03 112854
AC FLS SS
DATE 3-13-17

SITE IMPROVEMENT & GRADING PLAN
FREMONT ELEMENTARY
607 TEXAS STREET
BAKERSFIELD, CALIFORNIA

NORTH
SCALE: 1" = 10'
0 5 10 20

JOB No.:	09-389
DWG NO.:	09-389-BM03
DATE:	08/17/2009
DRAWN BY:	ADK
CHECKED BY:	MKV
SHEET	9
OF 9	SHEETS