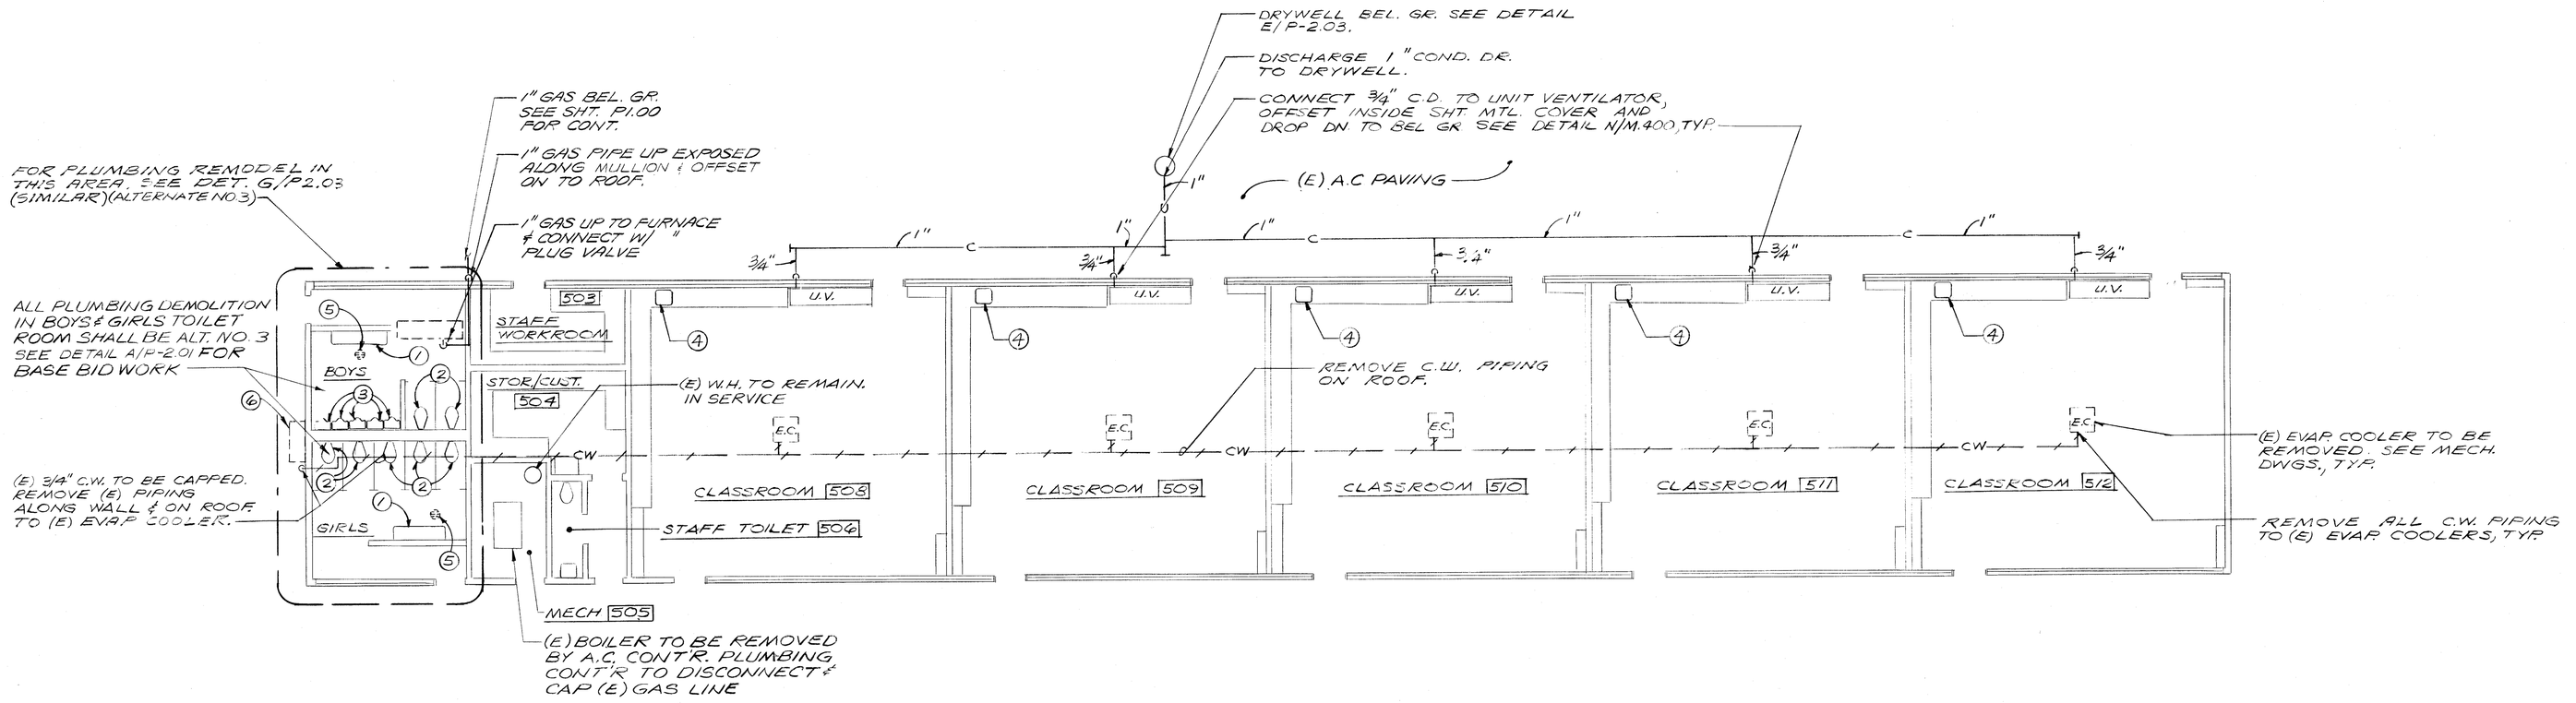

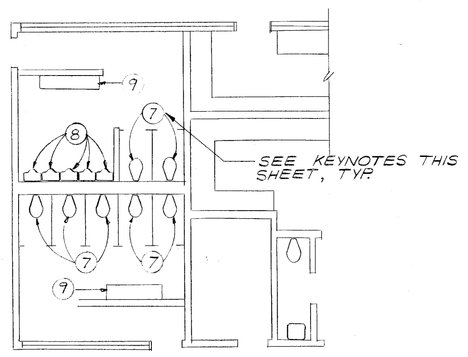

BASE BID BLDG. 500 BOYS & GIRLS TOILET ROOMS (A / P2.01)
SCALE: 1/8"=1'-0"

BUILDING 500
PLUMBING PLAN
SCALE: 1/8"=1'-0"

N

KEYNOTES

1. EXISTING LAVATORY TO BE REMOVED. CAP PIPING BEHIND FINISHED SURFACES. SEE REMODEL PLAN FOR NEW LAVATORY LOCATIONS AND PIPING.
2. EXISTING WATER CLOSET TO BE REMOVED. CAP PIPING BEHIND FINISHED SURFACES. SEE REMODEL PLAN FOR NEW WATER CLOSET LOCATIONS AND PIPING.
3. EXISTING URINAL TO BE REMOVED. CAP PIPING BEHIND FINISHED SURFACES. SEE REMODEL PLAN FOR NEW URINAL LOCATIONS PIPING
4. EXISTING SINK TO BE REMOVED, SCRUBBED CLEAN AND RESET AFTER ALL ARCHITECTURAL WORK IS COMPLETE. PROVIDE NEW ST-1, WATER STOP, SUPPLY, P-TRAP AND TRAP ARM AND RECONNECT TO EXISTING PIPING.
5. EXISTING FLOOR DRAIN TO BE REMOVED. CAP PIPING BELOW FLOOR.
6. EXISTING DRINKING FOUNTAIN TO BE REMOVED AND REPLACED WITH NEW DF-1 IN THE SAME LOCATION BUT MOUNTED AT HANDICAP HEIGHT. SEE REMODEL PLAN.
7. EXISTING WATER CLOSET TO REMAIN. SCRUB CLEAN AND PROVIDE NEW FLUSH VALVE ASSEMBLY, FV-, NEW SEAT WCS-1 AND SUPPLY PIPE AND BOLT CAPS. RECONNECT TO EXISTING PIPING.
8. EXISTING URINALS TO REMAIN. SCRUB CLEAN AND PROVIDE NEW FLUSH VALVE ASSEMBLY FV-1 AND BEEHIVE STRAINER. RECONNECT TO EXISTING PIPING.
9. EXISTING LAVATORY TO REMAIN. SCRUB CLEAN AND PROVIDE NEW LT-1, NEW WATER STOP AND SUPPLY, P-TRAP AND TRAP ARM. RECONNECT TO EXISTING PIPING.

NOTE:

ALL KEY NOTE NUMBERS ON THIS SHEET REFER TO THE ITEMS ON THIS SHEET ONLY! AND DO NOT APPLY TO THE NUMBERS SHOWN ELSEWHERE IN THIS SET OF PLANS.

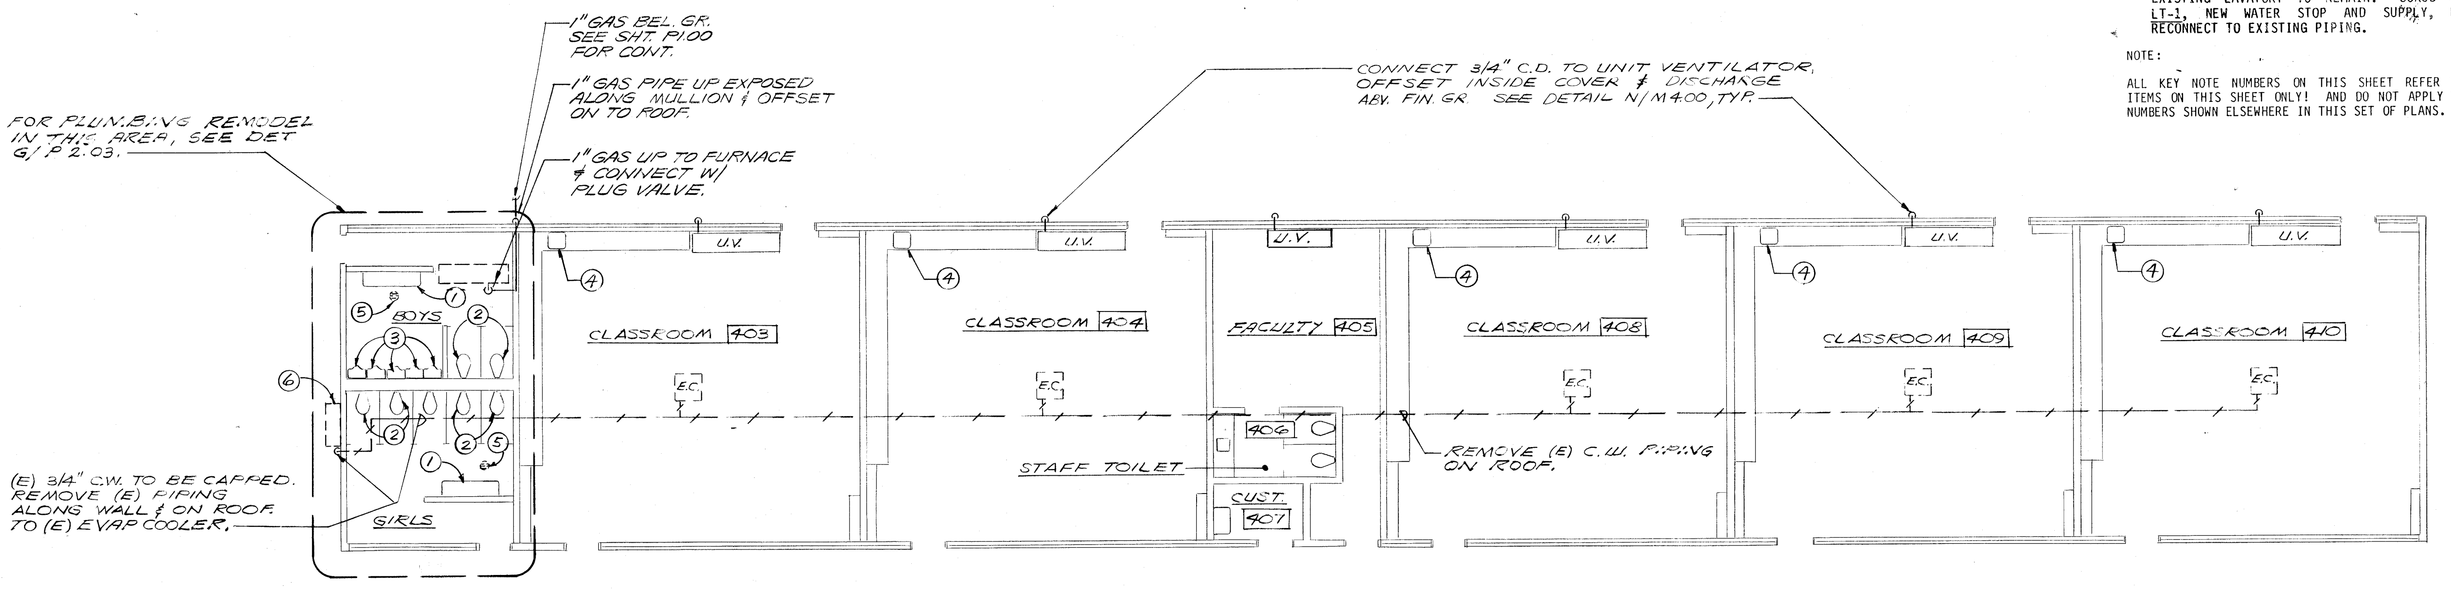

BUILDING 400
PLUMBING PLAN
SCALE: 1/8"=1'-0"

N

bfgc

Donald R. Lawrence & Associates
CONSULTING MECHANICAL ENGINEERS, INCORPORATED
3300 W. Shaw Avenue, Suite 2B Fresno, CA 93711
(209) 226-0101 ME11064 FAX-209-224-0327

ROOSEVELT SCHOOL MODERNIZATION

FOR

BAKERSFIELD CITY SCHOOL DISTRICT.

BUILDINGS 400 & 500 PLUMBING PLAN

bfgc architects planners inc.
p.o. box 9698 bakersfield california 93389-9698
31 south real road 93309 (805) 832 8122
C-3132 C-6564 C-8021 C-8702

job no.	
date	
drawn by	R. GONZALES
chk'd by	D. OUSTAD
copyright	

P 2.01