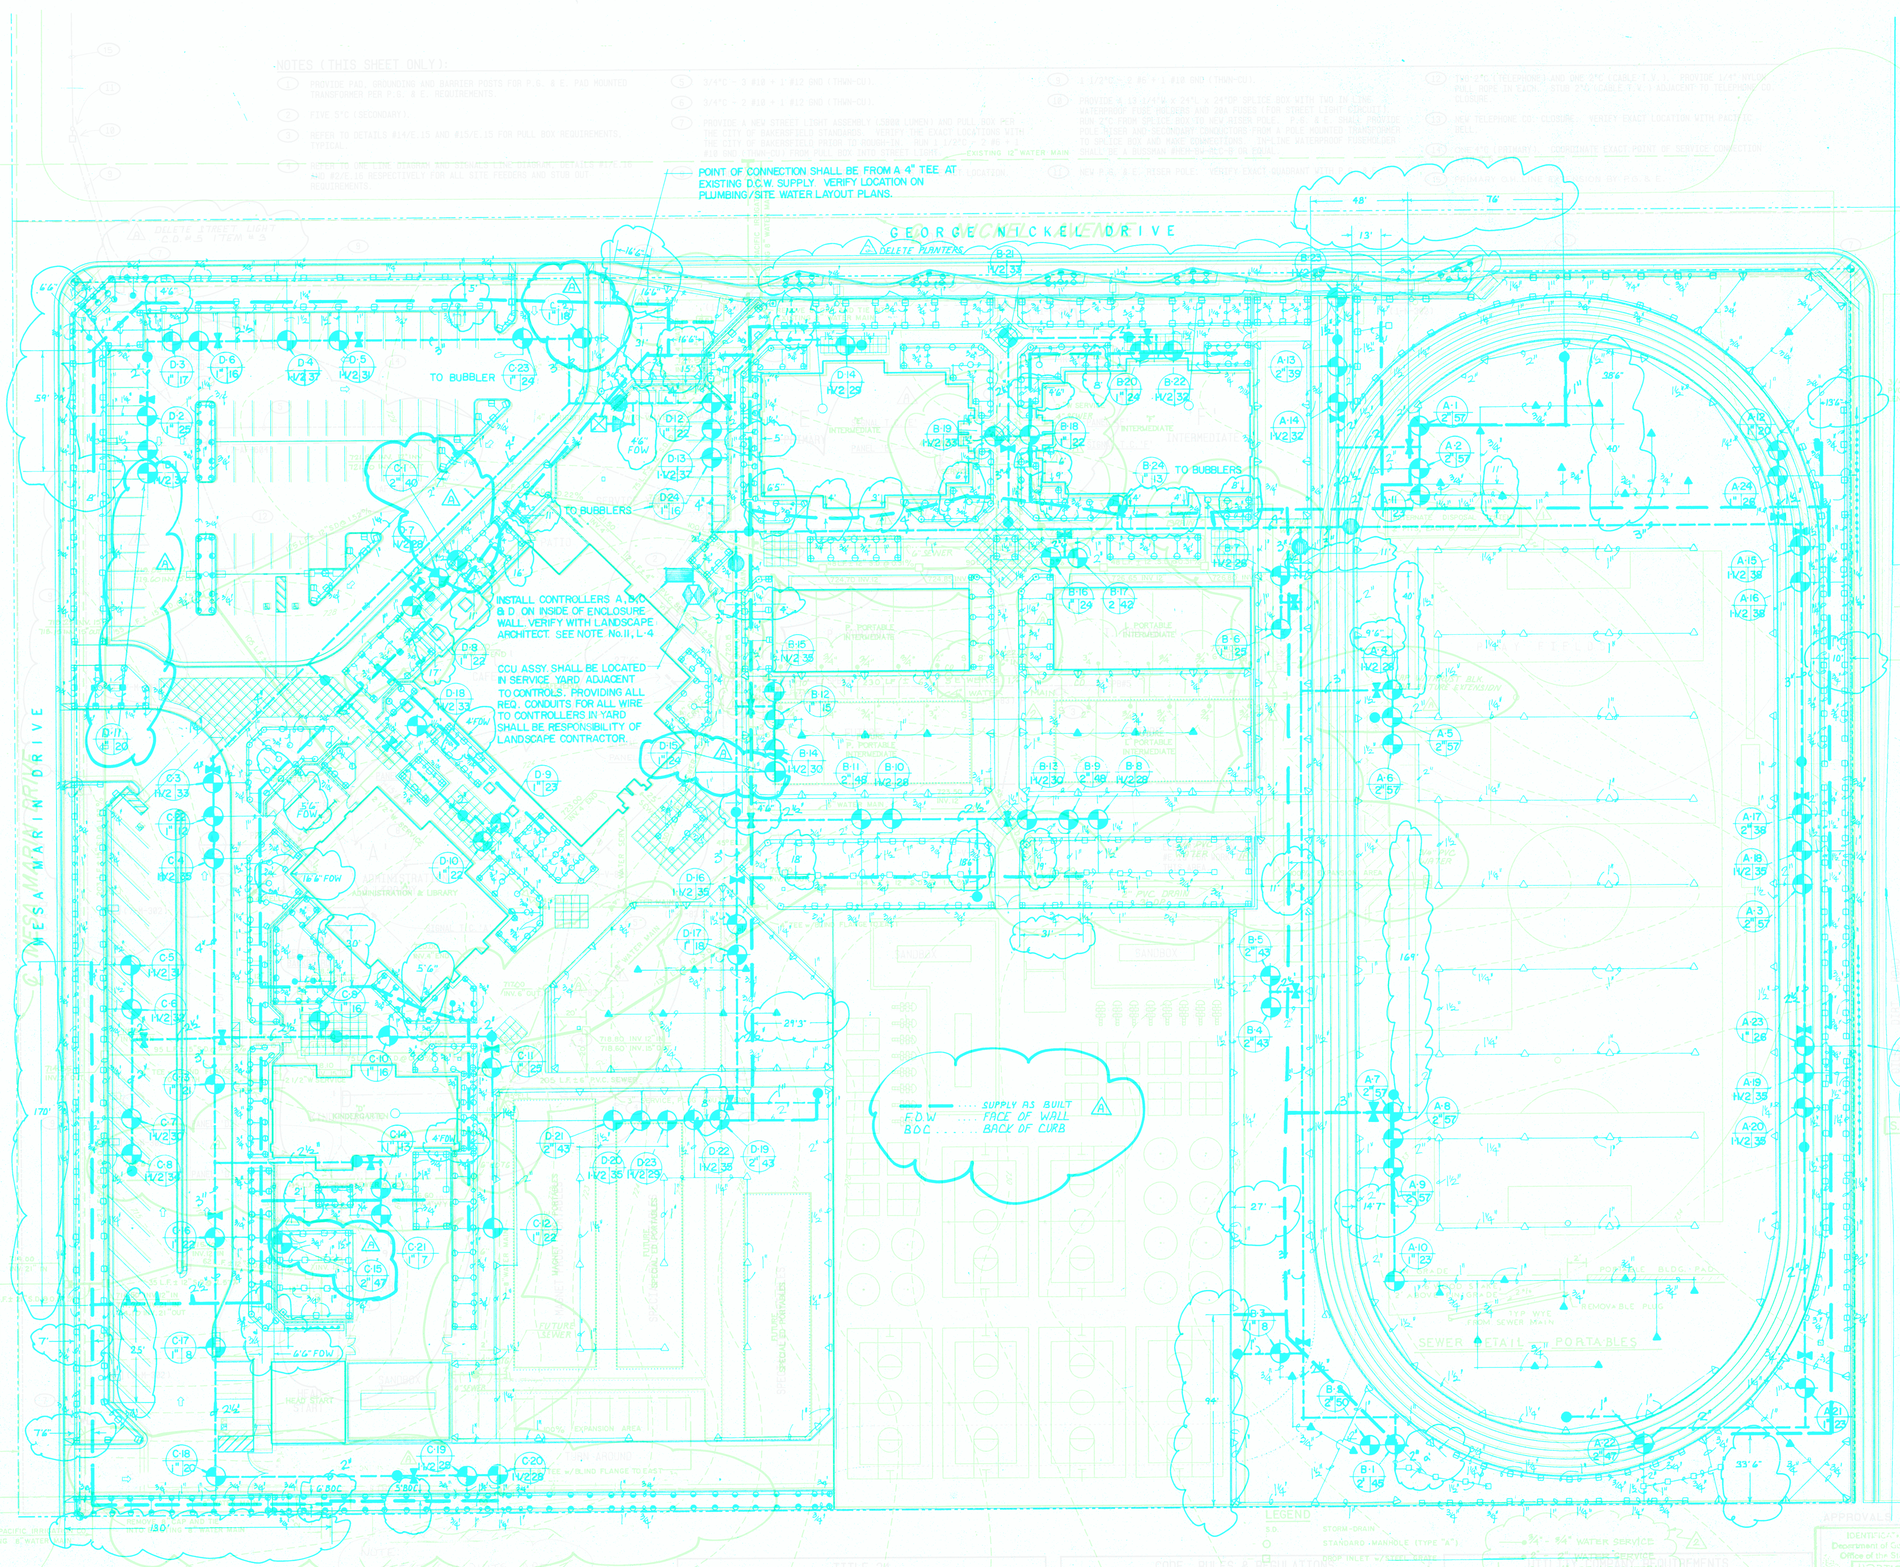

IRRIGATION PLAN

1"=30'-0"

SITE ELECTRICAL PLAN