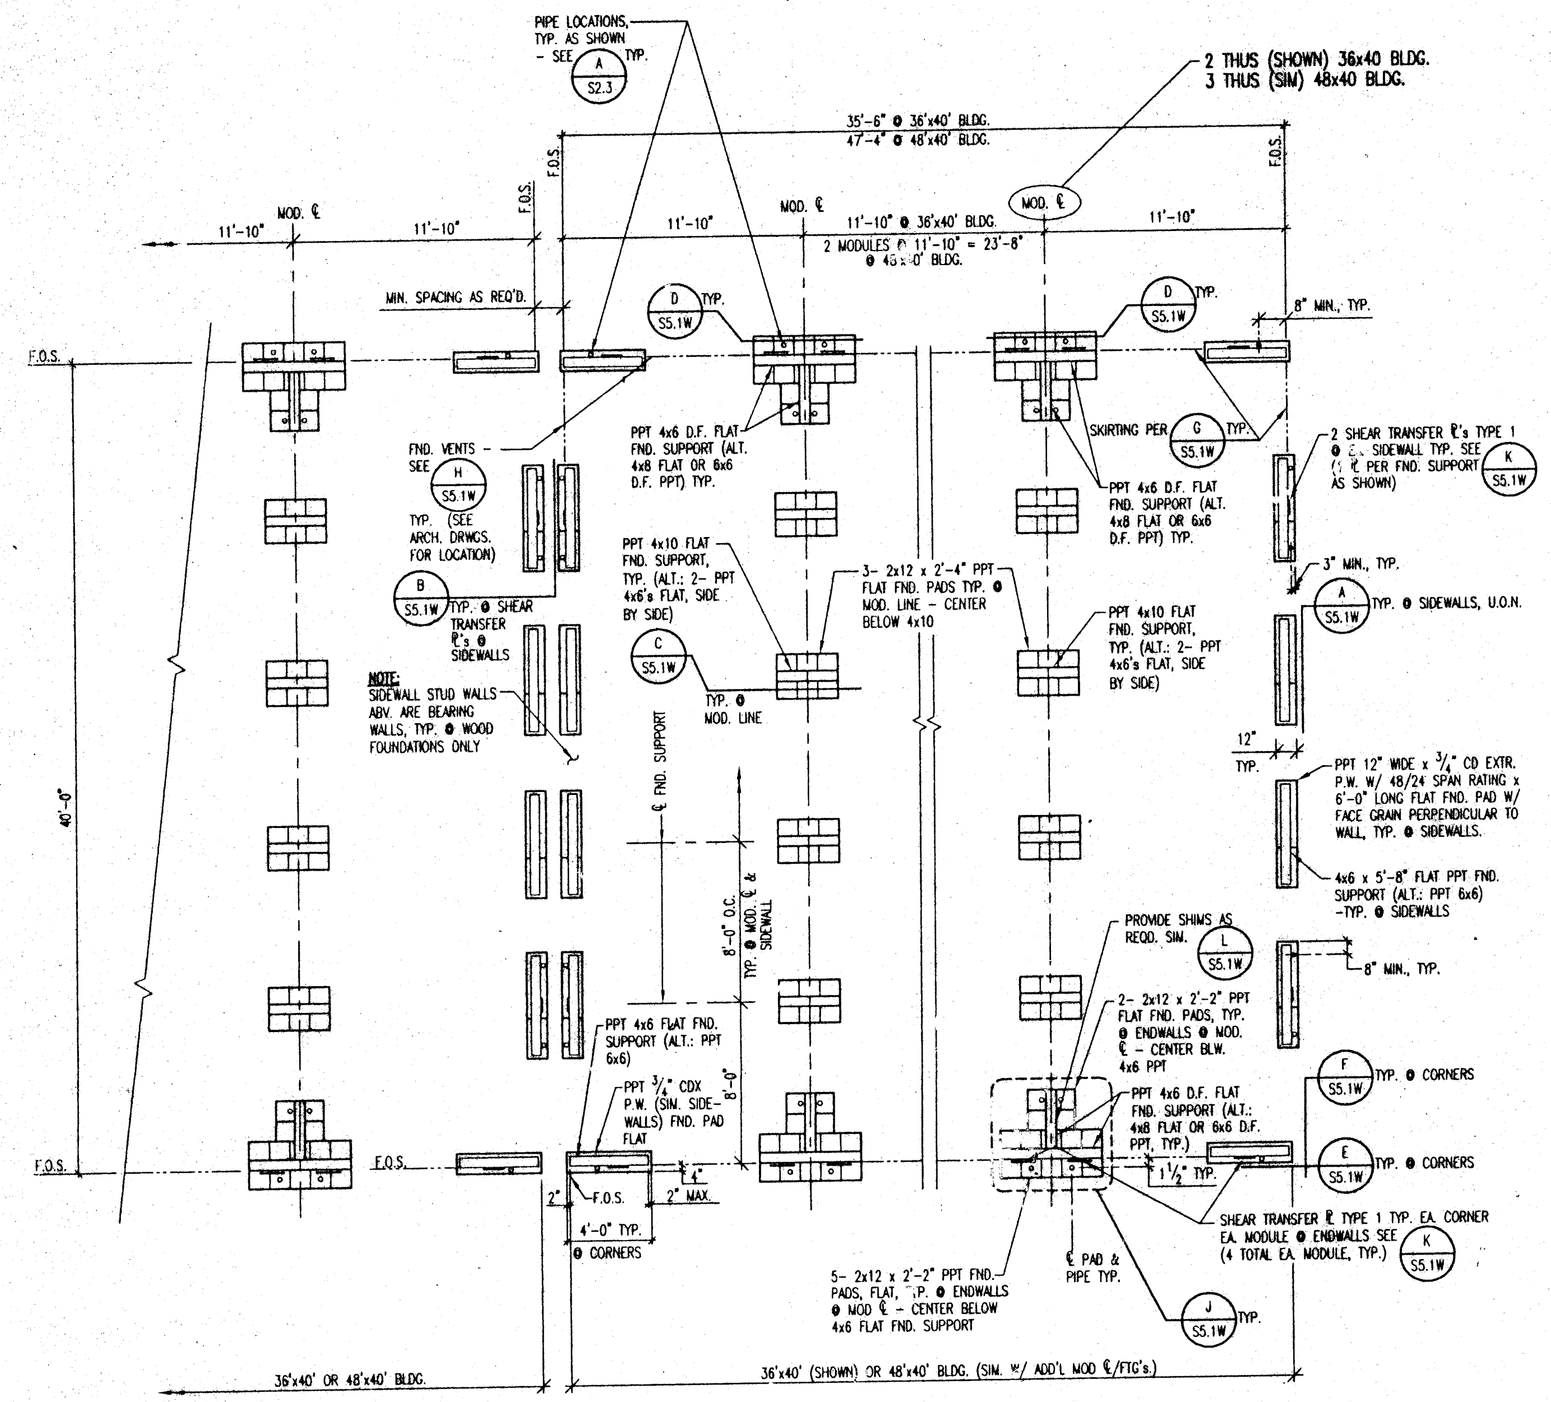

1 / S2.3 WOOD FOUNDATION PLAN - MULTIPLE 36'x40' OR 48'x40' BUILDINGS (50 PSF FLOOR LIVE LOAD)

SCALE: 3/16"=1'-0"

NOTE:
1. CENTER 4x FND. SUPPORTS ON 2x FND. PADS, TYP., U.O.N.
2. 36x40 BLDG. SHOWN 48x40 BLDG. SIM. W/ ADD'L MOD ℄/FTG's.

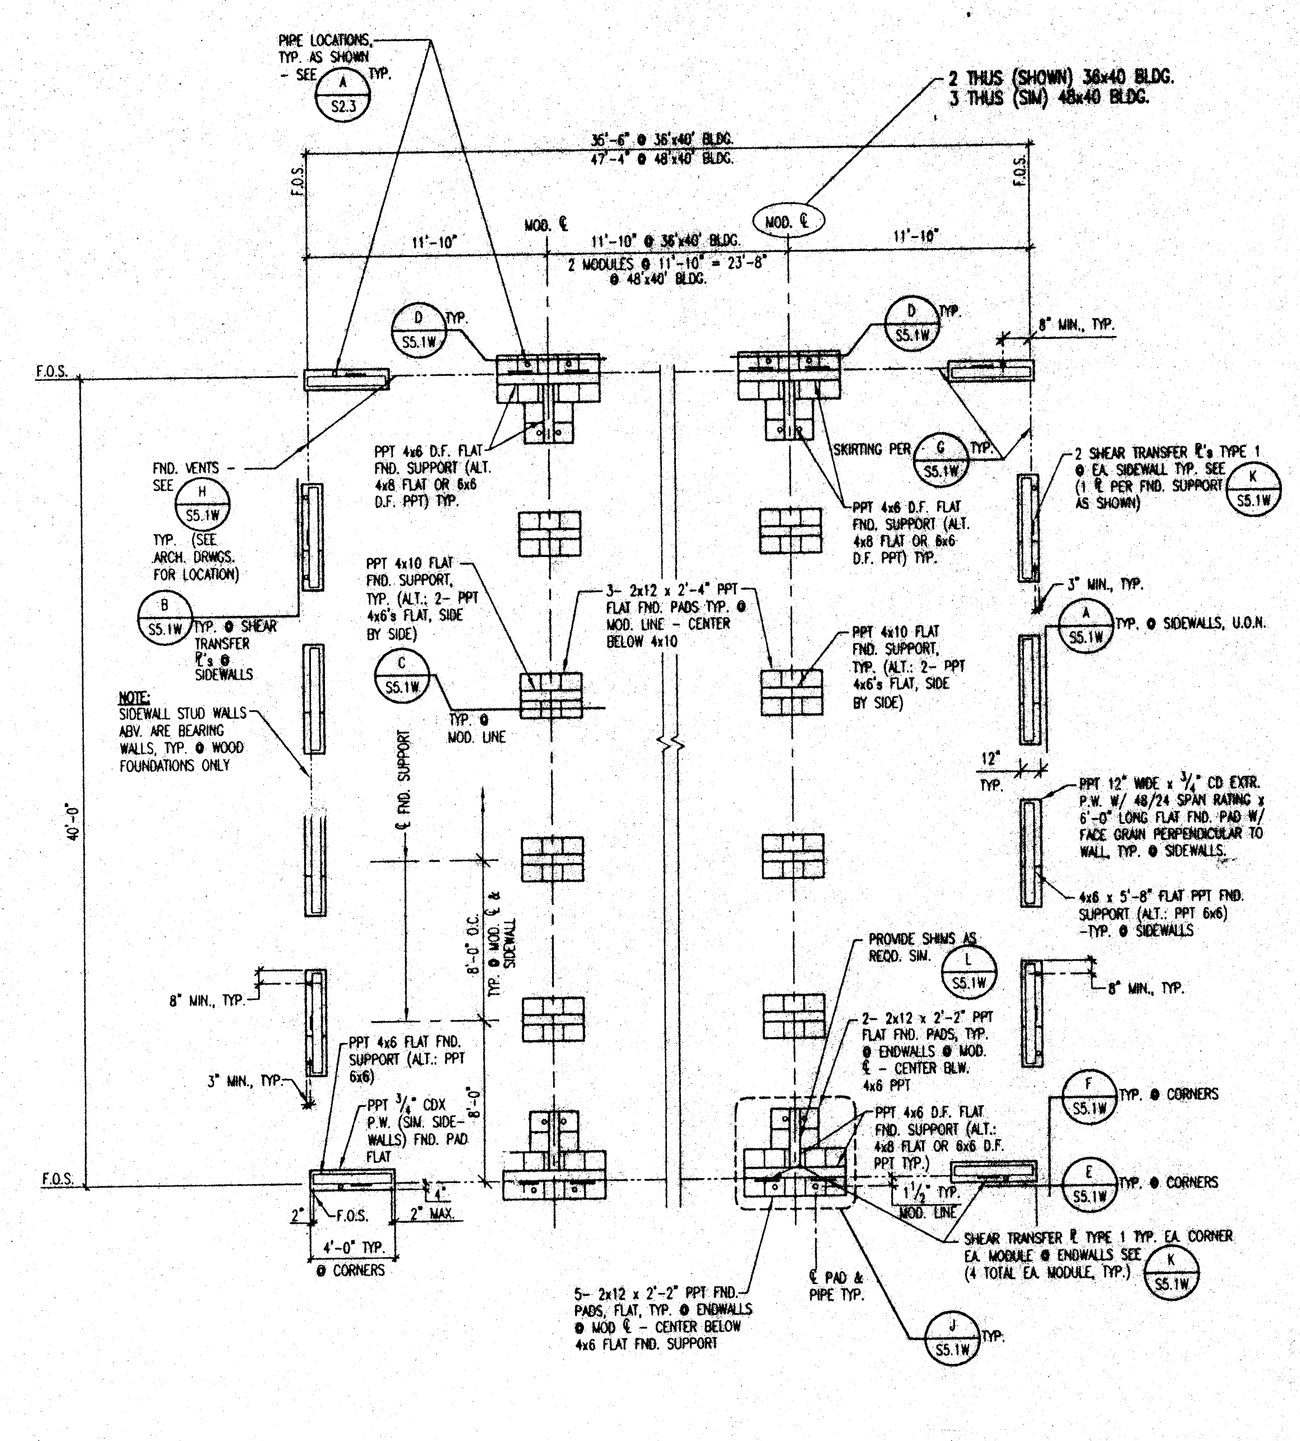

2 / S2.3 WOOD FOUNDATION PLAN - 36'x40' OR 48'x40' BUILDINGS (50 PSF FLOOR LIVE LOAD)

SCALE: 3/16"=1'-0"

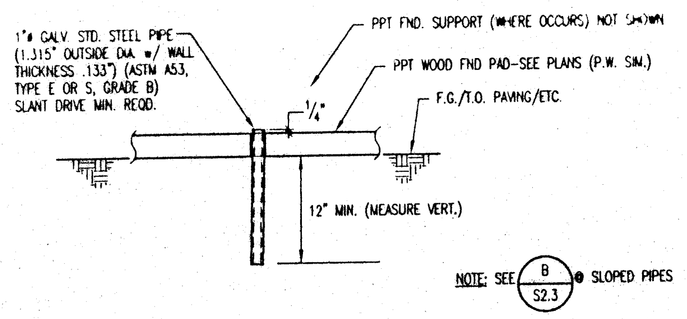

A / S2.3 TYPICAL PIPE RESTRAINT DETAIL

N.T.S. (SEE PLANS FOR LOCATIONS)

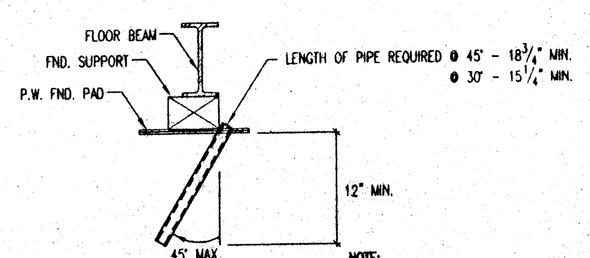

NOTE:
1. SLANT PIPE PERPENDICULAR TO BLDG. WALL ONLY.
2. SEE A/S2.3 FOR ADD'L INFO., TYP.

B / S2.3 TYPICAL PIPE SLOPE DETAIL

N.T.S. (SEE PLANS FOR LOCATIONS)

THESE DRAWINGS AND / OR SPECIFICATIONS AND / OR CALCULATIONS FOR THE ITEMS LISTED BELOW HAVE BEEN PREPARED BY OTHER DESIGN PROFESSIONALS WHO ARE LICENSED AND AUTHORIZED TO PREPARED SUCH DRAWINGS IN THIS STATE. THESE DOCUMENTS HAVE BEEN EXAMINED BY ME AND HAVE BEEN FOUND TO MEET THE APPROPRIATE REQUIREMENTS OF TITLE 24, CALIFORNIA CODE OF REGULATIONS AND THE PROJECT SPECIFICATIONS PREPARED BY ME.
THE ITEMS LISTED BELOW ARE ACCEPTABLE FOR INCORPORATION INTO THE CONSTRUCTION OF THIS PROJECT FOR WHICH I AM THE INDIVIDUAL DESIGNATED TO BE IN GENERAL RESPONSIBLE CHARGE (OR FOR WHICH I HAVE BEEN DELEGATED RESPONSIBILITY FOR THIS PORTION OF THE WORK).
LIST ITEMS REVIEWED AND ACCEPTED. (FOR DRAWINGS, A LIST OF ALL ACCEPTED DRAWINGS ARE TO BE ATTACHED).

LICENSED ARCHITECT STEPHEN J. COONEY No. C-16786 EXP. 11/30/01 STATE OF CALIFORNIA

DATE 08/24/00

LICENSE # C-16786

EXP. DATE 11/30/01

IDENTIFICATION STAMP
DIV. OF THE STATE ARCHITECT

APPOG

AC FLS SS

DATE FEB 22 2001

IDENTIFICATION STAMP
DIV. OF THE STATE ARCHITECT
OFFICE OF REGULATION SERVICES

PC-374

AC: FLS: SS:

DATE: 10-24-97

36'x40' BLDG. AND 48'x40' BLDG.

DESIGN (1995 CBC)			
ROOF LIVE LOAD	=	20	PSF (SNOW)
FLOOR LIVE LOAD	=	50	PSF
WIND	=	75	MPH w/ C
SEISMIC ZONE	=	4	

REVISIONS	BY

PACESETTER INDUSTRIES, INC.

P.O. BOX 1131, MODESTO, CA 95353 (209) 521-1600

36x40 ~~& 48x40~~ RELOCATABLE BUILDINGS

WOOD FOUNDATION PLANS (50 PSF FLOOR LIVE LOAD)

REGISTERED PROFESSIONAL ENGINEER BRUCE D. DOIG No. 2522 STRUCTURAL STATE OF CALIFORNIA

EXPIRES 3-31-00

ANDERSON & DOIG
STRUCTURAL ENGINEERS
A CALIFORNIA CORPORATION
10308 PLACER LANE, STE. 100, SACRAMENTO, CA 95827-2511
(916) 366-8622 FAX (916) 366-8623

DRAWN	
KE	
CHECKED	
BD	
DATE	
10-3-97	
SCALE	
AS NOTED	
JOB NO.	
97055 4840	
SHEET	
S2.3	
OF	SHEETS

S:\PROJECTS\PACE_ST\97055_4840\S2.3.dwg Fri Oct 03 16:19:12 1997