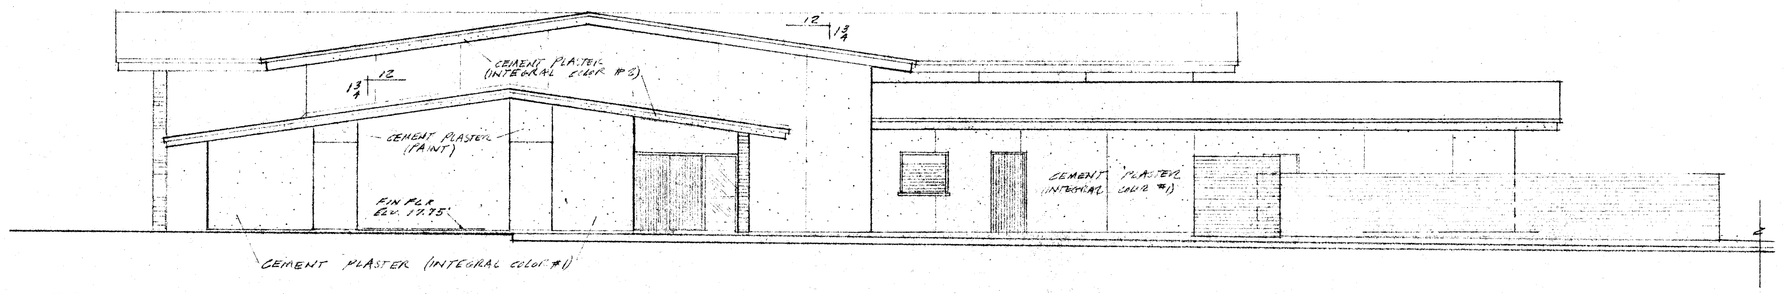

N NORTH ELEVATION (ALT. NO. 1)

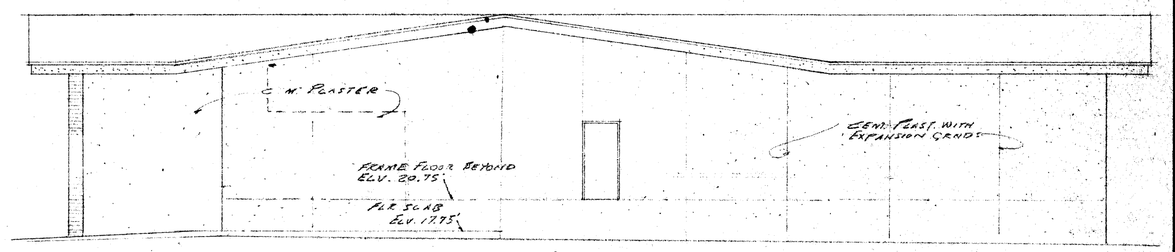

NORTH ELEVATION (IF ALT BID #1 IS ACCEPTED)
MUSIC BUILDING

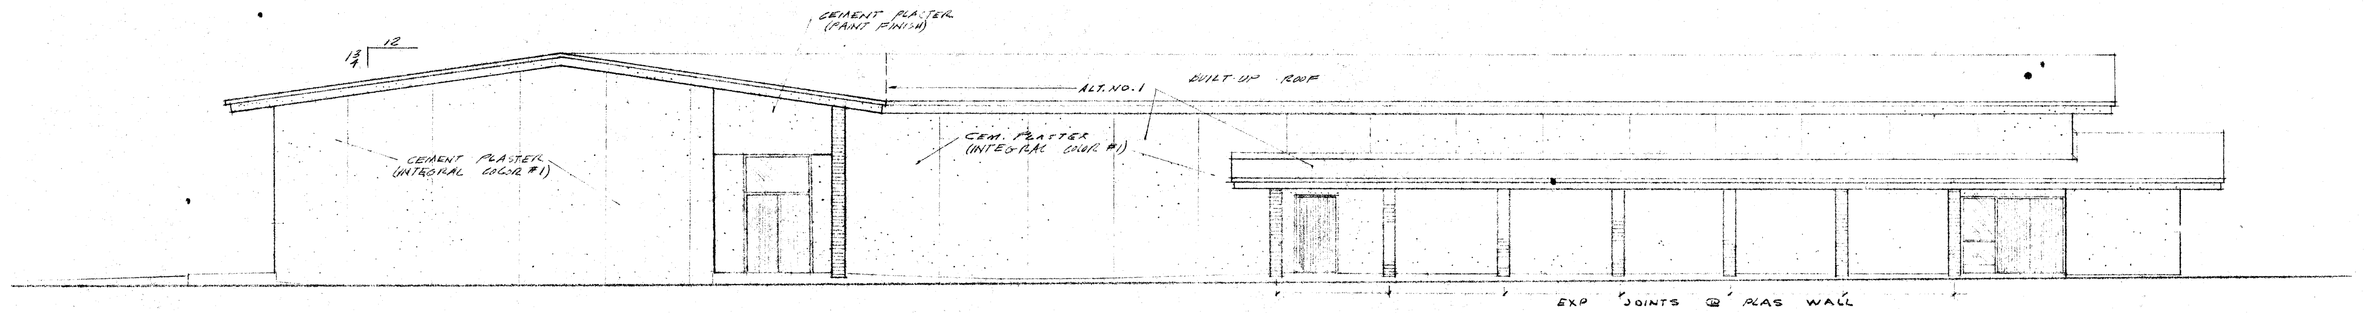

E EAST ELEVATION

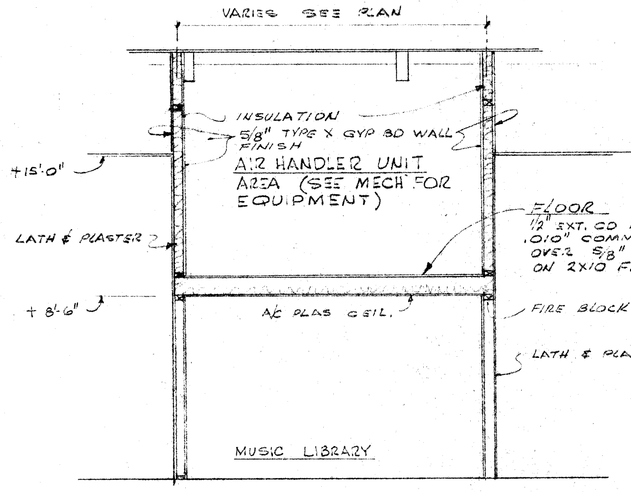

2/A16 SECTION 1/4"=1'-0"

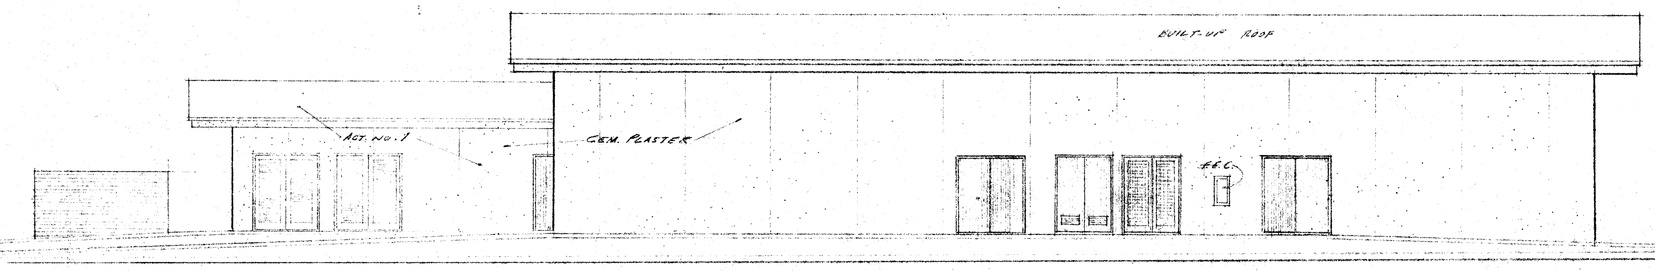

S SOUTH ELEVATION

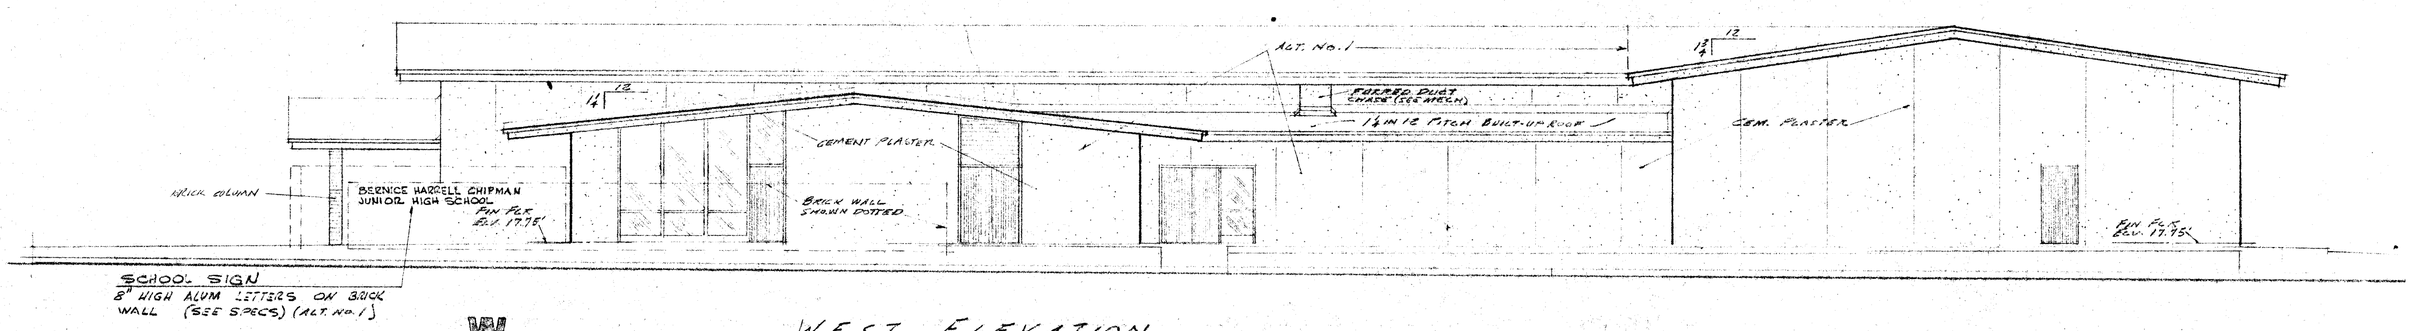

W WEST ELEVATION

EXTERIOR ELEVATIONS OF MULTI-PURPOSE BUILDING 1/8"=1'-0"

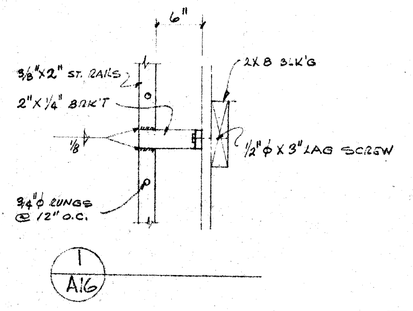

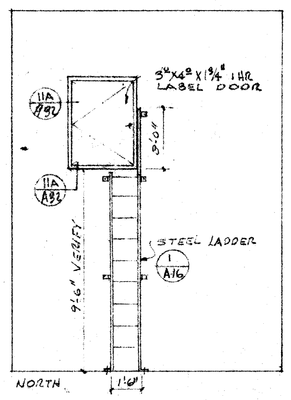

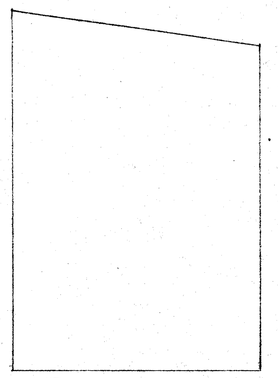

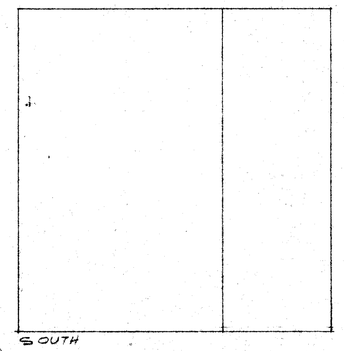

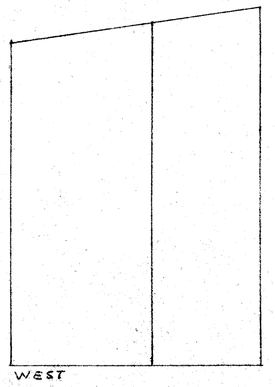

5B A-16 MECHANICAL

CHECK AND VERIFY ALL DIMENSIONS AND CONDITIONS AT JOB SITE BEFORE PROCEEDING WITH THE WORK. REPORT ANY DISCREPANCIES TO THE ARCHITECT. DRAWN | CHK'D | DATE APR 27 1968

REVISIONS		
SYMB.	BY	DATE
	AS BUILT	
	ADDENDUM	
	CHANGE ORDER	
	CLARIFICATION	

STATE OF CALIFORNIA
STATE FIRE MARSHAL
APPROVED UNDER STATUES OF CALIFORNIA
BY: JUL 5 1968

APPROVED BY BOARD OF EDUCATION BAKERSFIELD CITY SCHOOL DISTRICT
DATE JUL 9 1968
BY [signature] SUPERINTENDENT OF SCHOOLS AND EXECUTIVE OFFICER

APPROVED — DATE

STATE OF CALIFORNIA — DEPARTMENT OF GENERAL SERVICES — OFFICE OF ARCHITECTURE AND CONSTRUCTION
20609 APPROVED JUL 5 - 1968
APPLICATION NO. For [signature] DIVISION OF ARCHITECTURE

[signature] C-535
ERNEST L. McCOY A.I.A. ARCHITECT
2811 H. STREET BAKERSFIELD
PHONE 324-6851 CALIFORNIA 93303

BERNICE HARRELL CHIPMAN JUNIOR HIGH SCHOOL
BAKERSFIELD CITY SCHOOL DISTRICT
BAKERSFIELD, CALIFORNIA

JOB No. 67-3
SHEET A1-16
OF 34 SHEETS

5/65 DIETERICH-POST CLEARPRINT 1000H

MULTI-PURPOSE BUILDING EXTERIOR ELEVATIONS