KITCHEN PLAN, DETAILS AND SECTION

8/66 DIETZGEN-POST CLEARPRINT 3300M

REVISIONS			
SYMB.	BY	DATE
	AS BUILT	
	ADDENDUM	
	CHANGE ORDER	
	CLARIFICATION	

STATE OF CALIFORNIA
STATE FIRE MARSHAL
APPROVED UNDER STATUES OF CALIFORNIA
BY [signature]
JUL 5 1962

CHECK AND VERIFY ALL DIMENSIONS AND CONDITIONS AT JOB SITE BEFORE PROCEEDING WITH THE WORK. REPORT ANY DISCREPANCIES TO THE ARCHITECT. DRAWN | CK'D | DATE APR 4 1962

APPROVED BY BOARD OF EDUCATION BAKERSFIELD CITY SCHOOL DISTRICT
BY [signature]
DATE JUL 6 1962
SUPERINTENDENT OF SCHOOLS OFFICE

APPROVED — DATE

ERNEST L. McCOY A.I.A. ARCHITECT C388
2811 H. STREET PHONE 324-6881
BAKERSFIELD CALIFORNIA 93302

BERNICE HARRELL CHIPMAN
JUNIOR HIGH SCHOOL
BAKERSFIELD CITY SCHOOL DISTRICT
BAKERSFIELD, CALIFORNIA

JOB No. 62-3
SHEET A-20
OF 34 SHEETS

ALL WORK THIS SHEET PERTAINS TO ALT. No. 1

80609 APPROVED JUL 3 - 1962

DETAILED FLOOR PLAN KITCHEN AREA 1/4"=1'-0"

SEE STRUCT. & SHT A-18 FOR TWO WALL SIZES

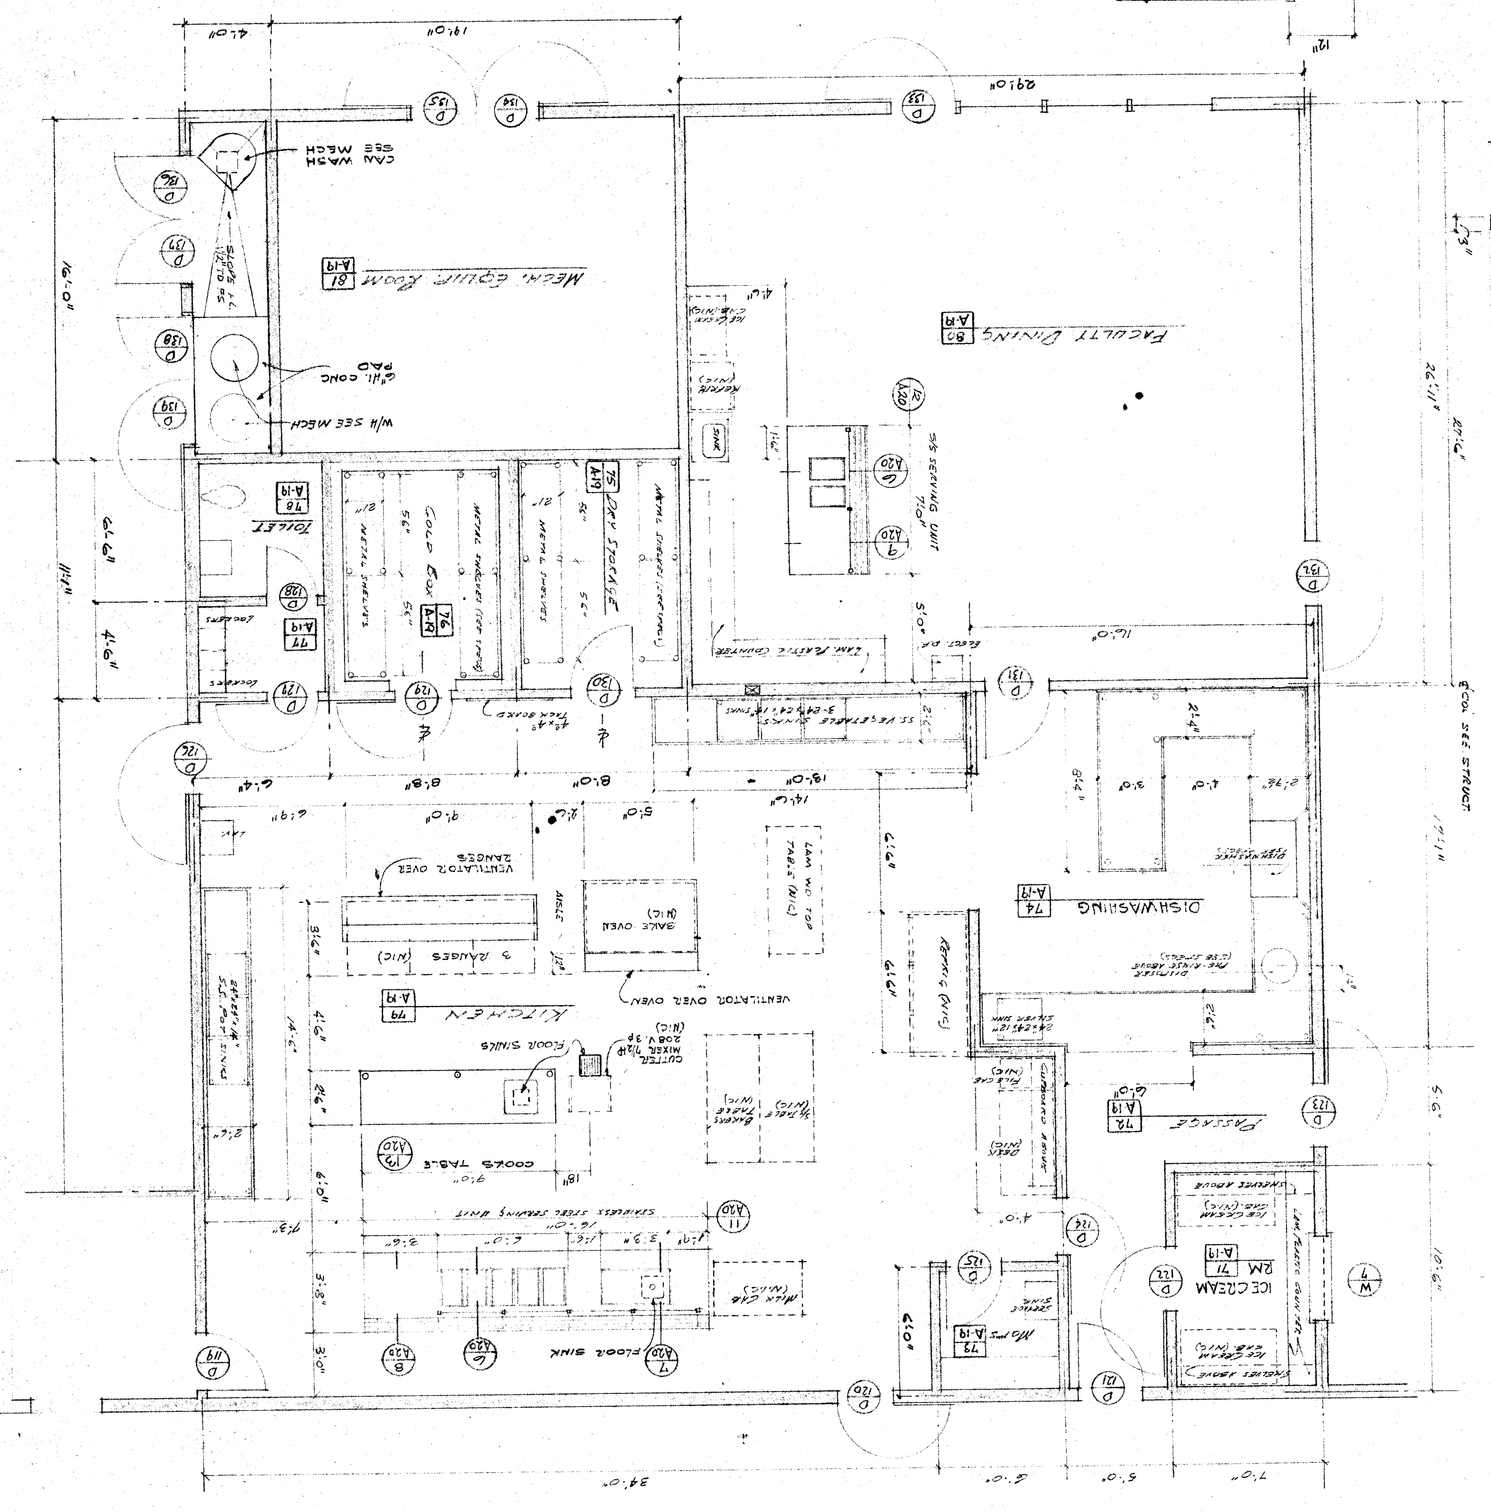

SECTION THRU KITCHEN AREA LOOKING EAST

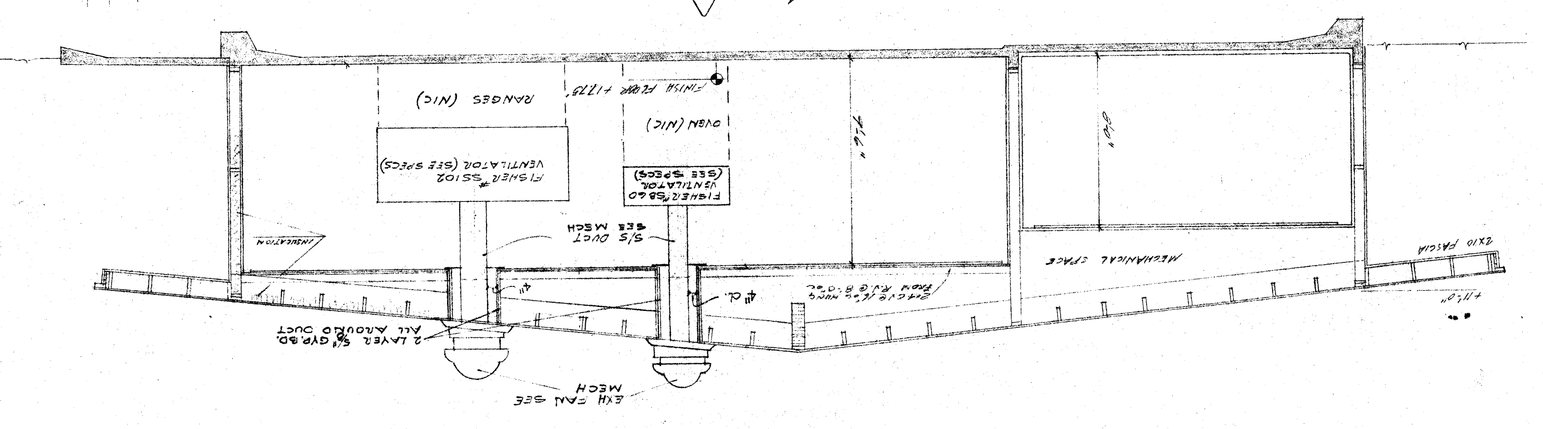

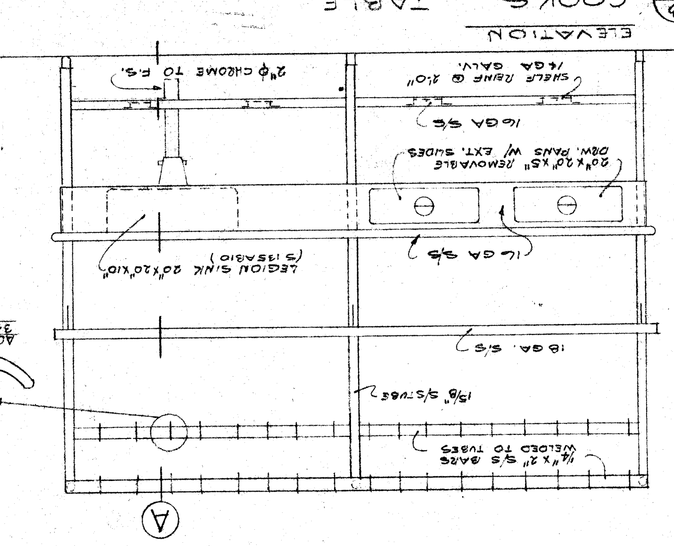

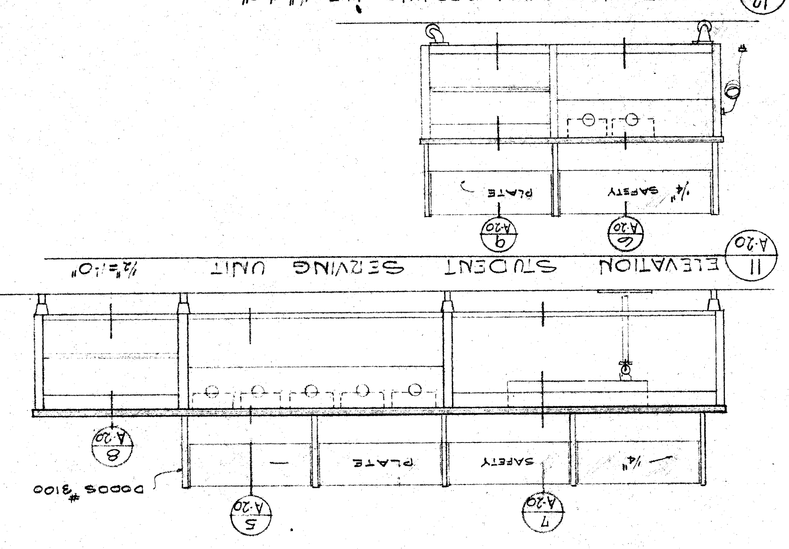

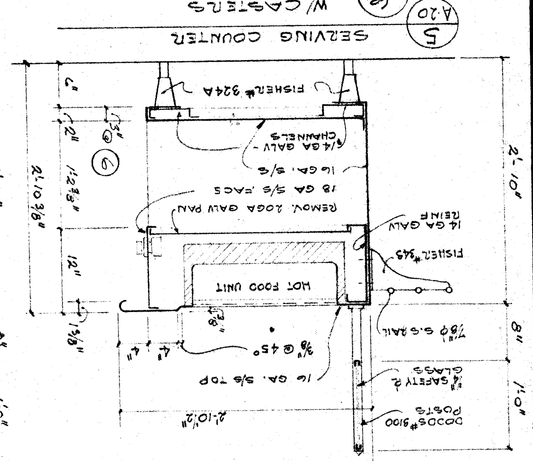

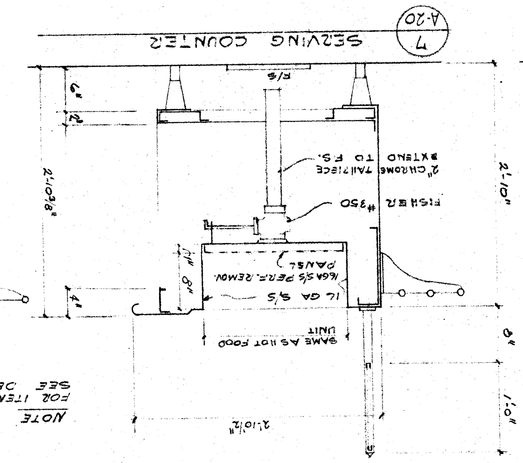

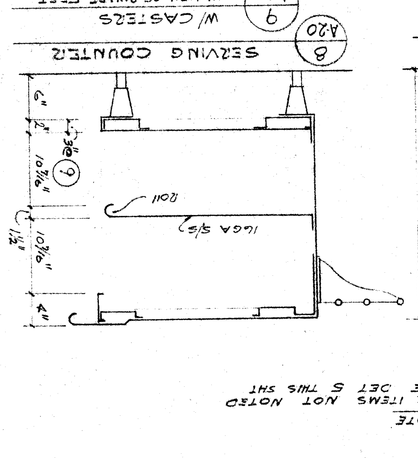
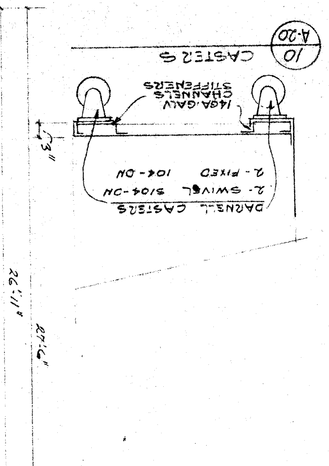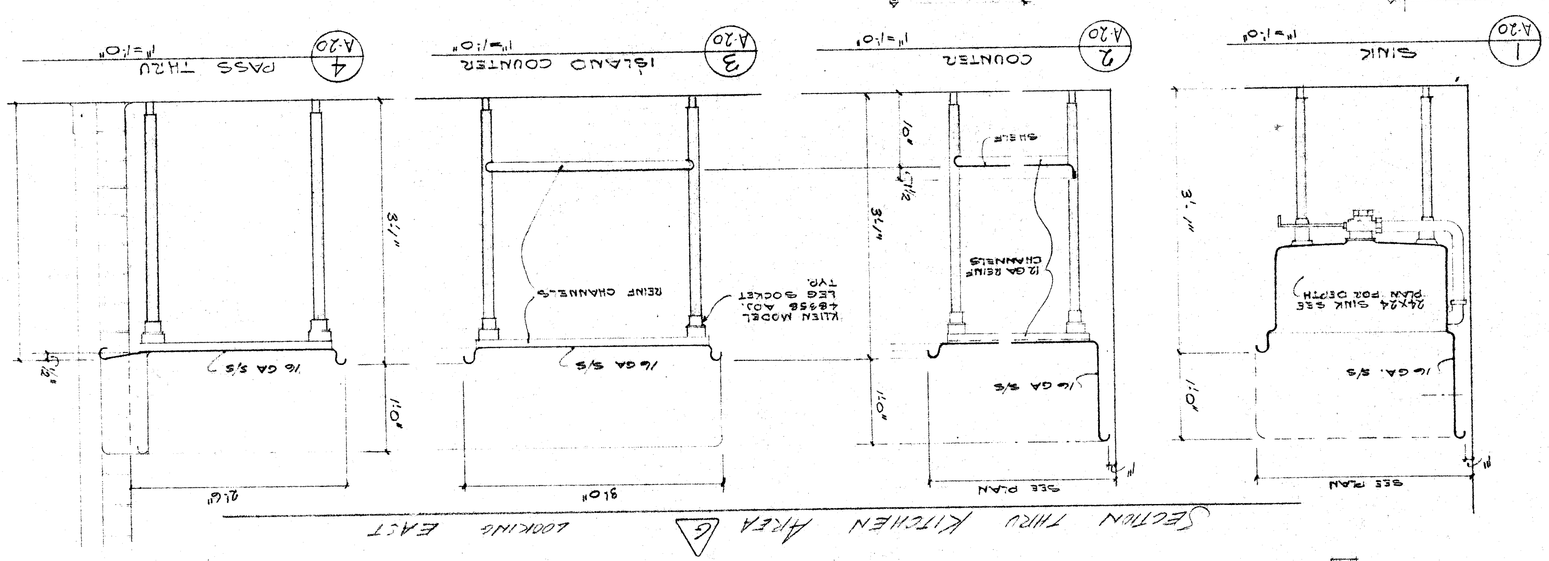
NOTE
FOR ITEMS NOT NOTED SEE DET. 5 THIS SHT