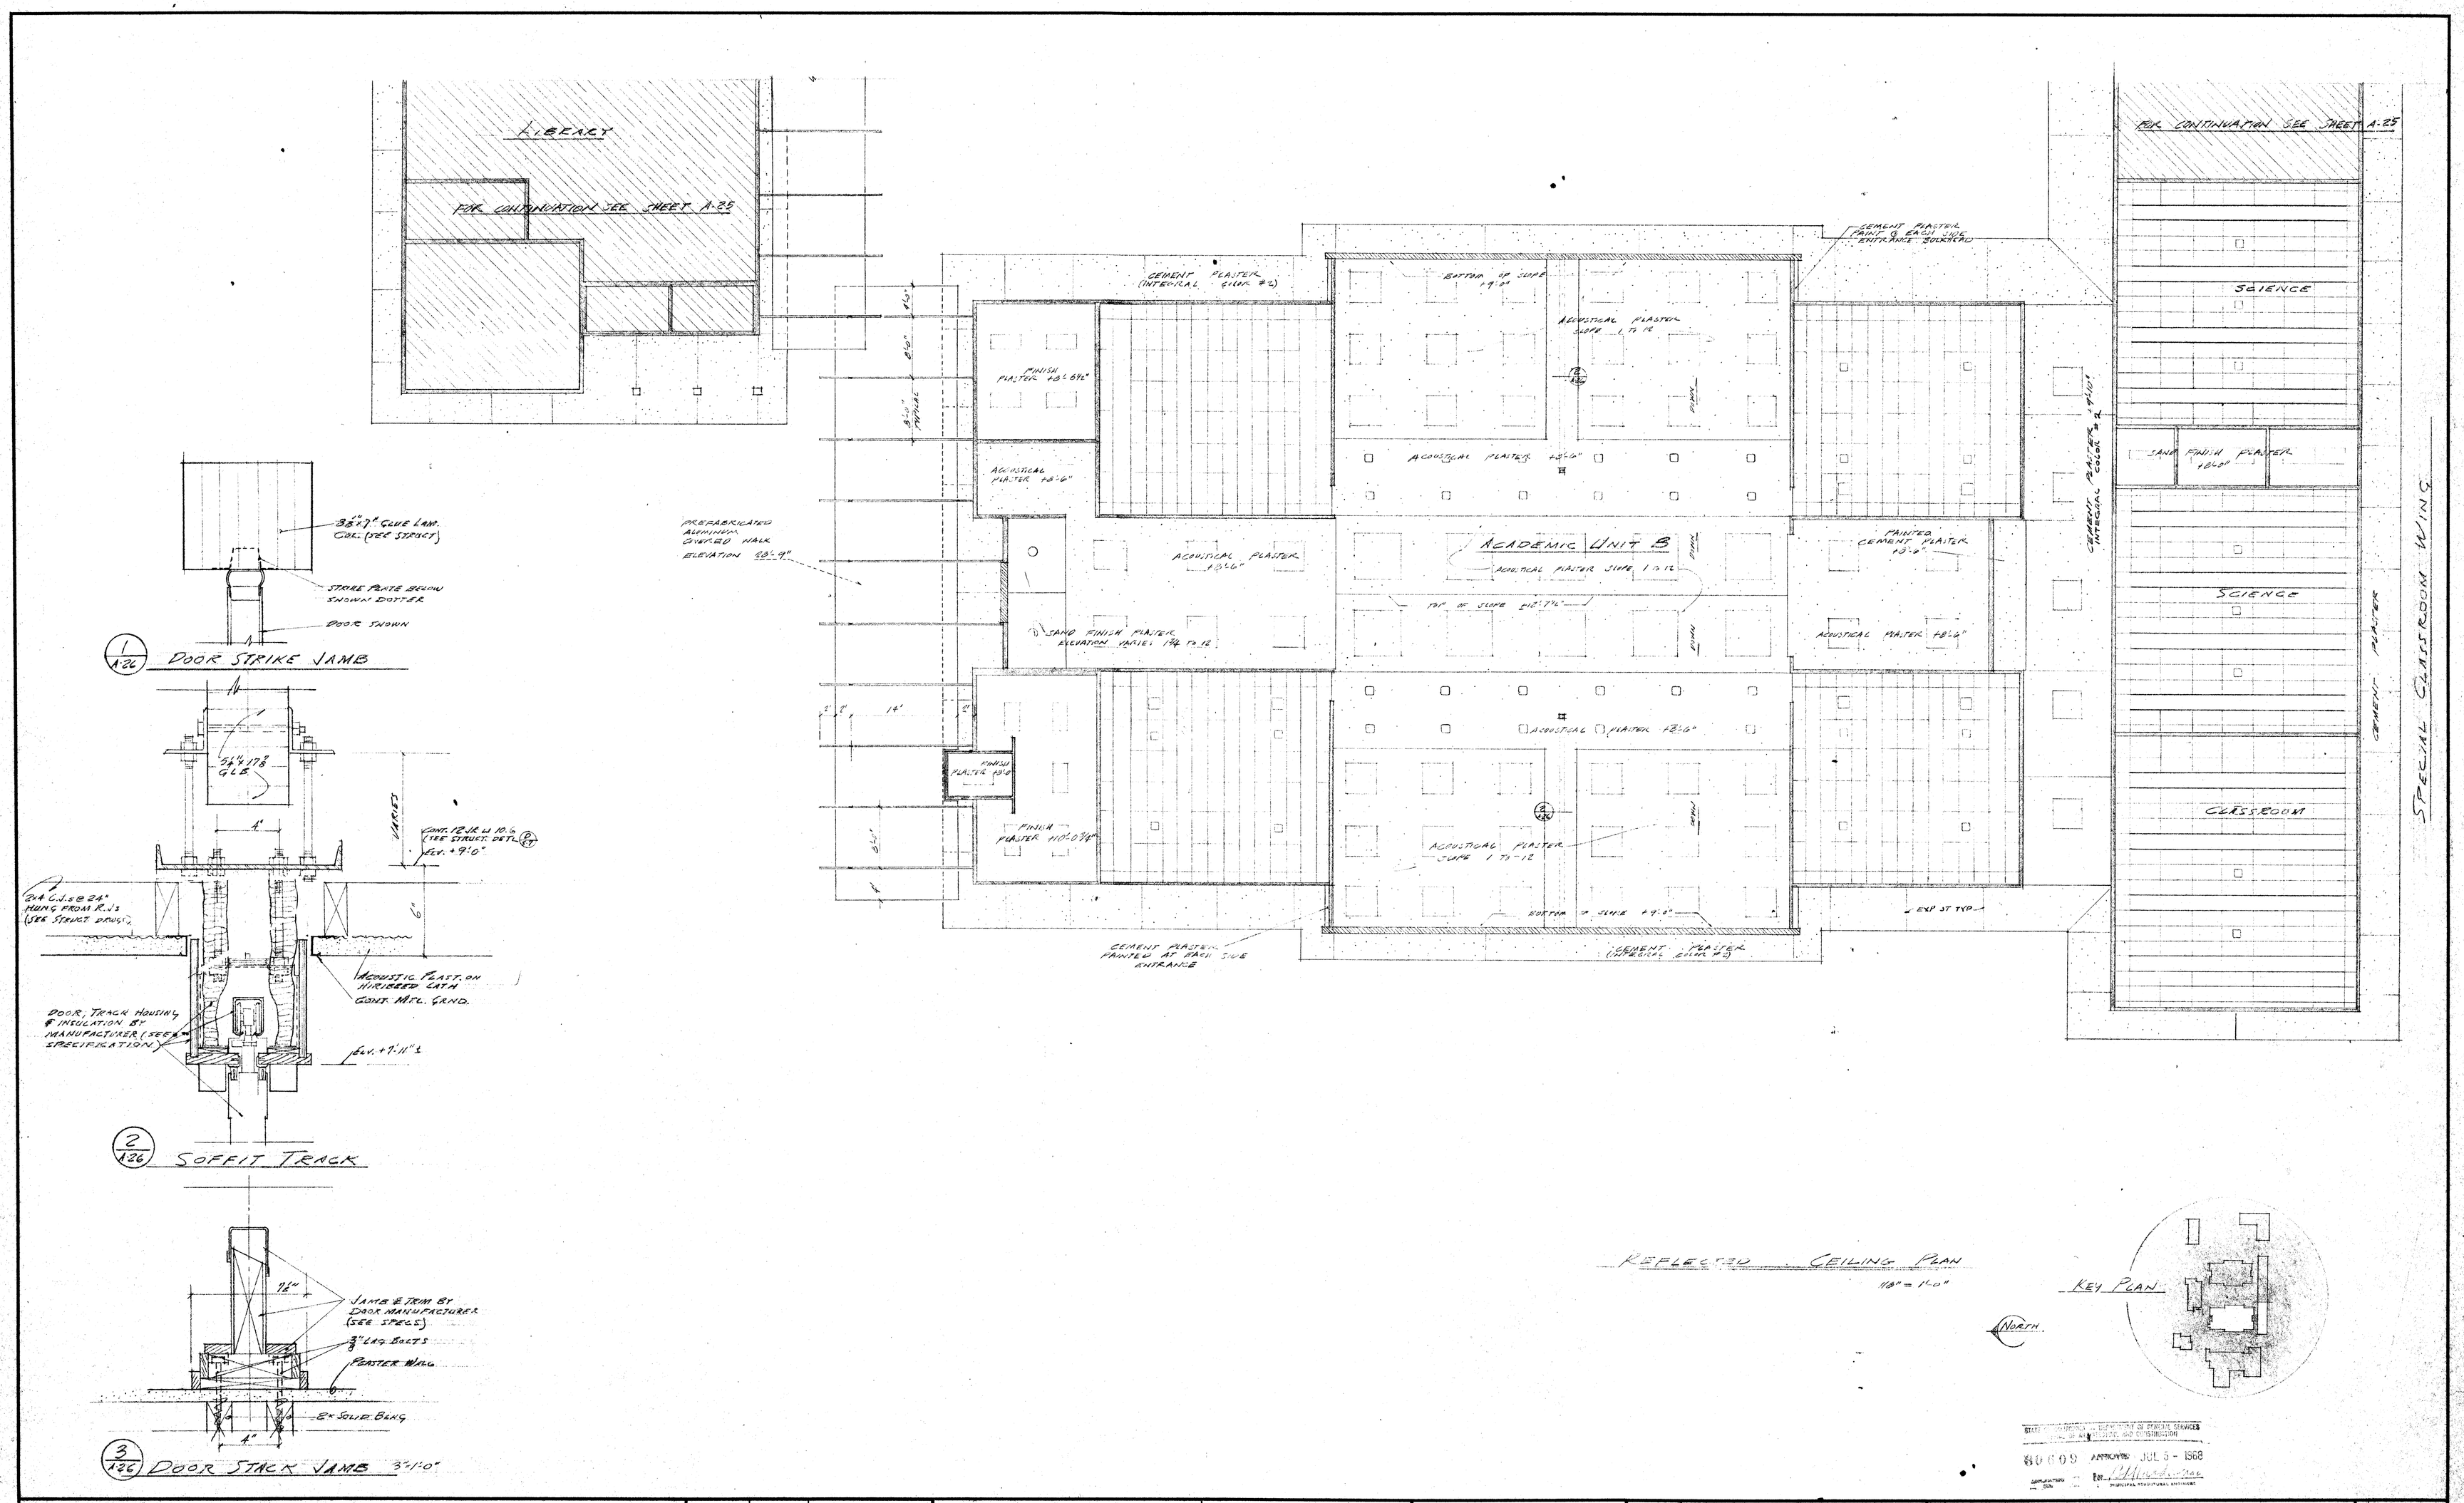

CHECK AND VERIFY ALL DIMENSIONS AND CONDITIONS AT JOB SITE BEFORE PROCEEDING WITH THE WORK. REPORT ANY DISCREPANCIES TO THE ARCHITECT.

REVISIONS		
SYMB.	BY	DATE
	AS BUILT	
	ADDENDUM	
	CHANGE ORDER	
	CLARIFICATION	

STATE OF CALIFORNIA
STATE FIRE MARSHAL
APPROVED UNDER STATUES OF CALIFORNIA
BY: [signature]
JUL 5 1968

DRAWN | CHK'D | DATE APR 23 1968

APPROVED BY
BOARD OF EDUCATION
BAKERSFIELD CITY SCHOOL DISTRICT
DATE JUL 5 1968
BY [signature]
SUPERINTENDENT OF SCHOOLS AND EXECUTIVE OFFICER

APPROVED — DATE

Ernest L. McCoy C-335
ERNEST L. McCOY A.I.A. ARCHITECT
2811 H. STREET
BAKERSFIELD
PHONE 324-9851
CALIFORNIA 93303

BERNICE HARRELL CHIPMAN
JUNIOR HIGH SCHOOL
BAKERSFIELD CITY SCHOOL DISTRICT
BAKERSFIELD, CALIFORNIA

JOB No. 67-8
SHEET A-26
OF 34 SHEETS

5/66 DIETERICH-POST CLEARPRINT 1000H

REFLECTED CEILING PLANS