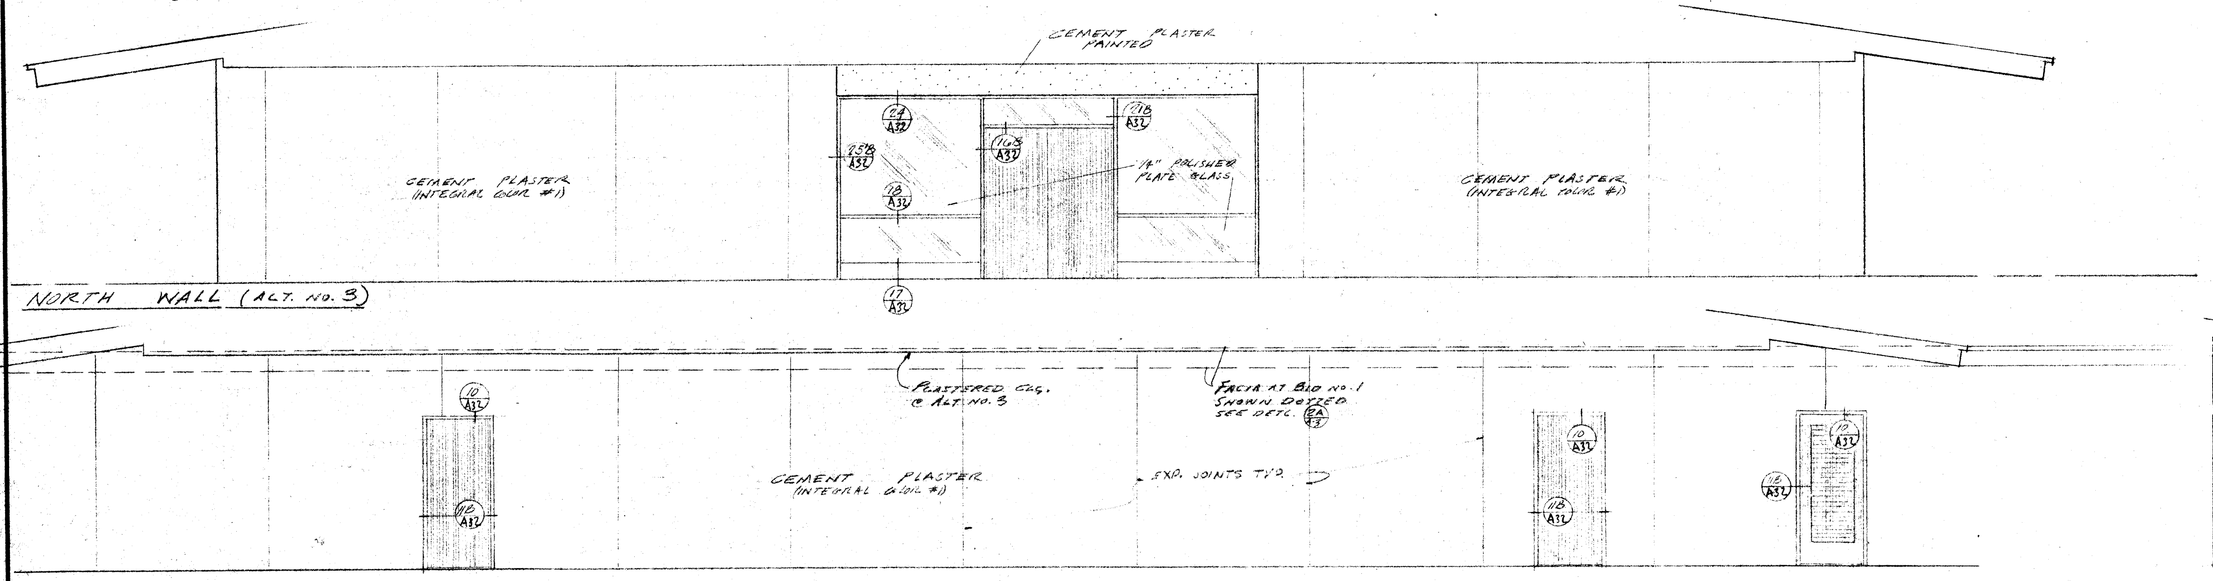

NORTH WALL (ALT. NO. 3)

SOUTH WALL

19 / A9 OPEN CORRIDOR — ACADEMIC UNIT A

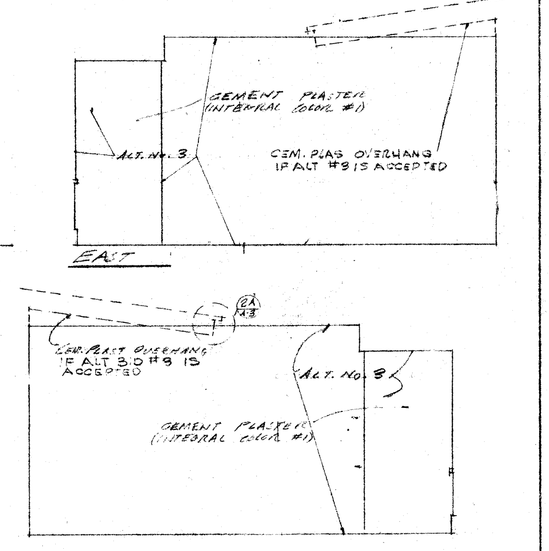

EAST

WEST

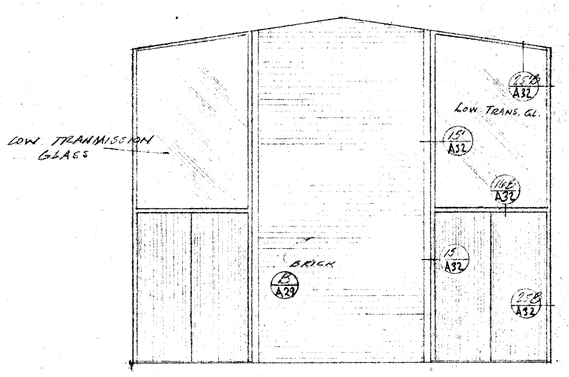

NORTH WALLS

14A-B / A9 ACADEMIC STUDY AREA A AND B

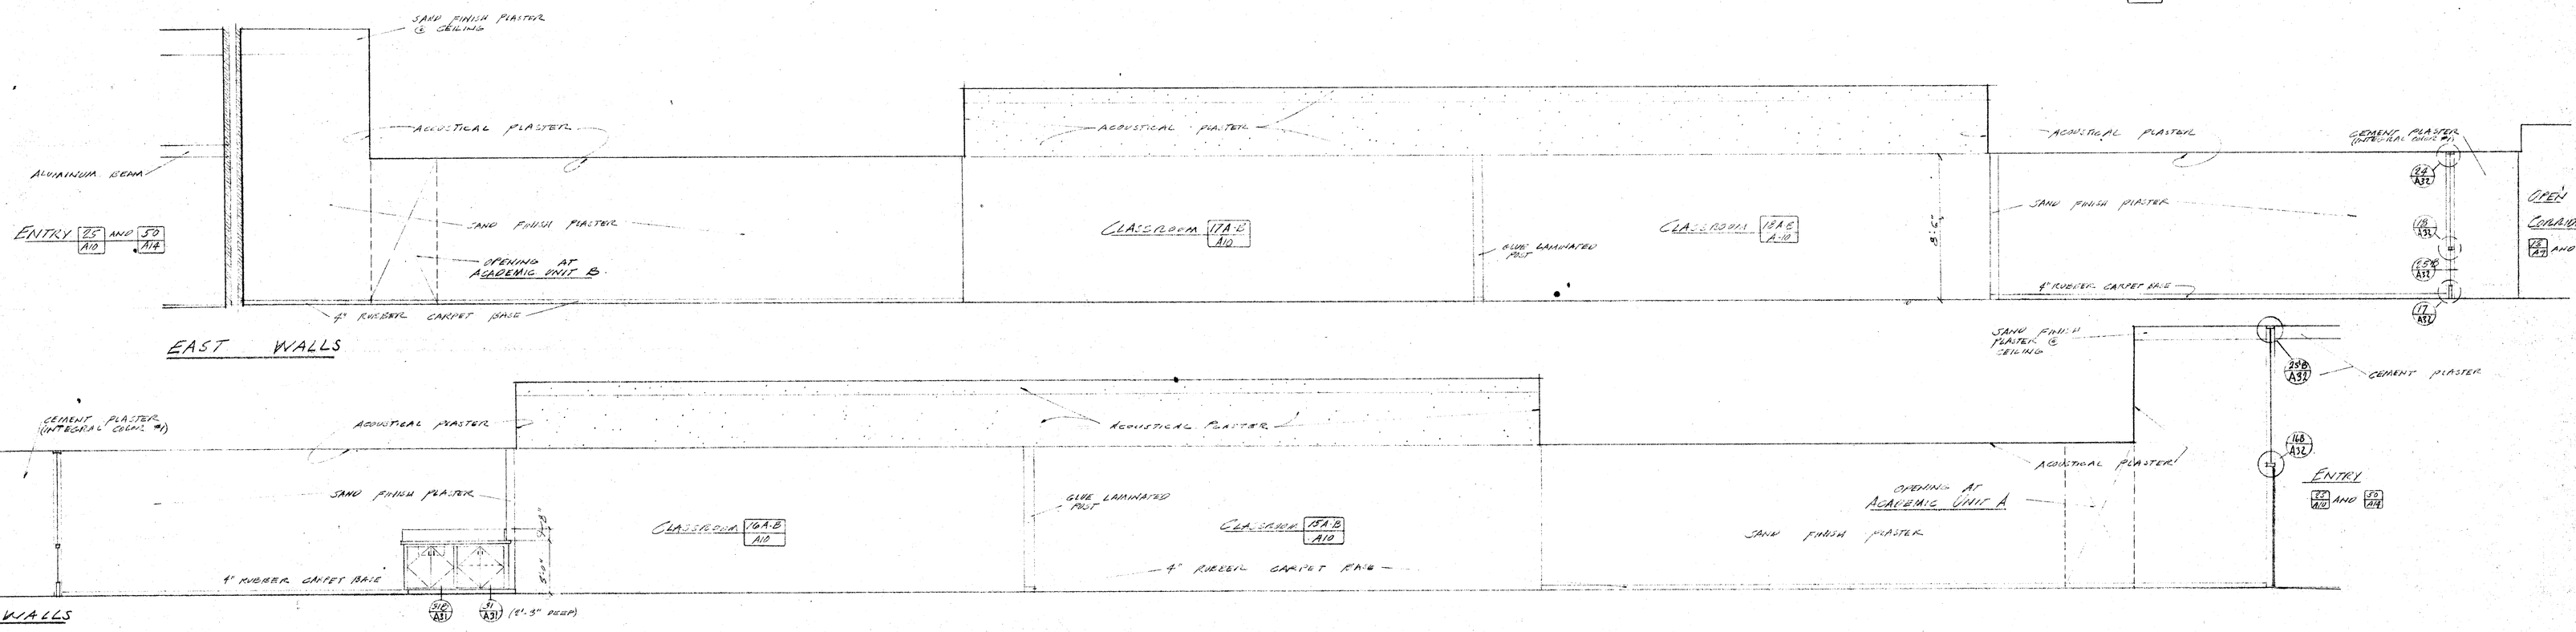

EAST WALLS

WEST WALLS

14A-B / A9 ACADEMIC STUDY AREA — UNITS A AND B

NOTE: UNIT A IS ALT. NO. 3 (SEE BID FORM)

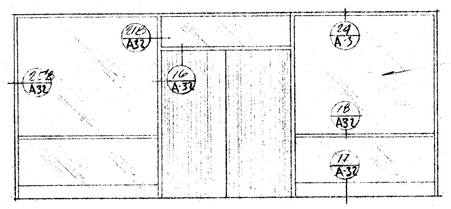

SOUTH WALLS

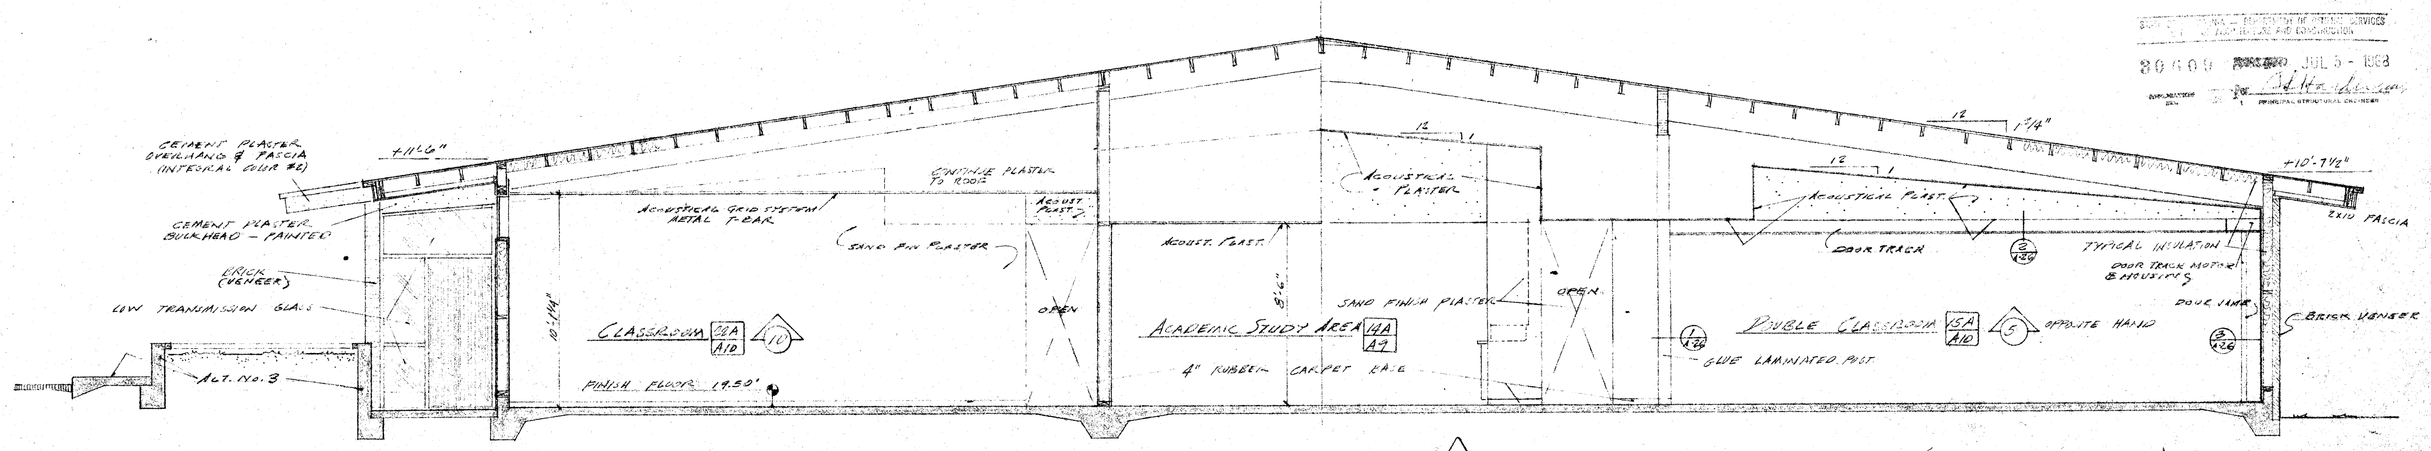

ACADEMIC CLASSROOM UNIT A SECTION B LOOKING SOUTH SCALE 1/4"=1'-0" (UNIT B SIMILAR)

CHECK AND VERIFY ALL DIMENSIONS AND CONDITIONS AT JOB SITE BEFORE PROCEEDING WITH THE WORK. REPORT ANY DISCREPANCIES TO THE ARCHITECT.

REVISIONS		
SYMB.	BY	DATE
	AS BUILT	
	ADDENDUM	
	CHANGE ORDER	
	CLARIFICATION	

5/66 DIETERICH POST CLEARPRINT 1000H

STATE OF CALIFORNIA
STATE FIRE MARSHAL
APPROVED UNDER STATUTES OF CALIFORNIA
BY: JUL 5 1968

DRAWN | CHK'D | DATE APR 2 '68

APPROVED BY BOARD OF EDUCATION BAKERSFIELD CITY SCHOOL DISTRICT
DATE JUL 9 1968
BY

APPROVED — DATE

ERNEST L. McCOY A.I.A. ARCHITECT C-335
2811 H. STREET PHONE 324-9551
BAKERSFIELD CALIFORNIA 93305

BERNICE HARRELL CHIPMAN JUNIOR HIGH SCHOOL

BAKERSFIELD CITY SCHOOL DISTRICT
BAKERSFIELD, CALIFORNIA

JOB No. 67-3
SHEET A9
OF 34 SHEETS

INTERIOR ELEVATIONS AND SECTION — ACADEMIC UNITS