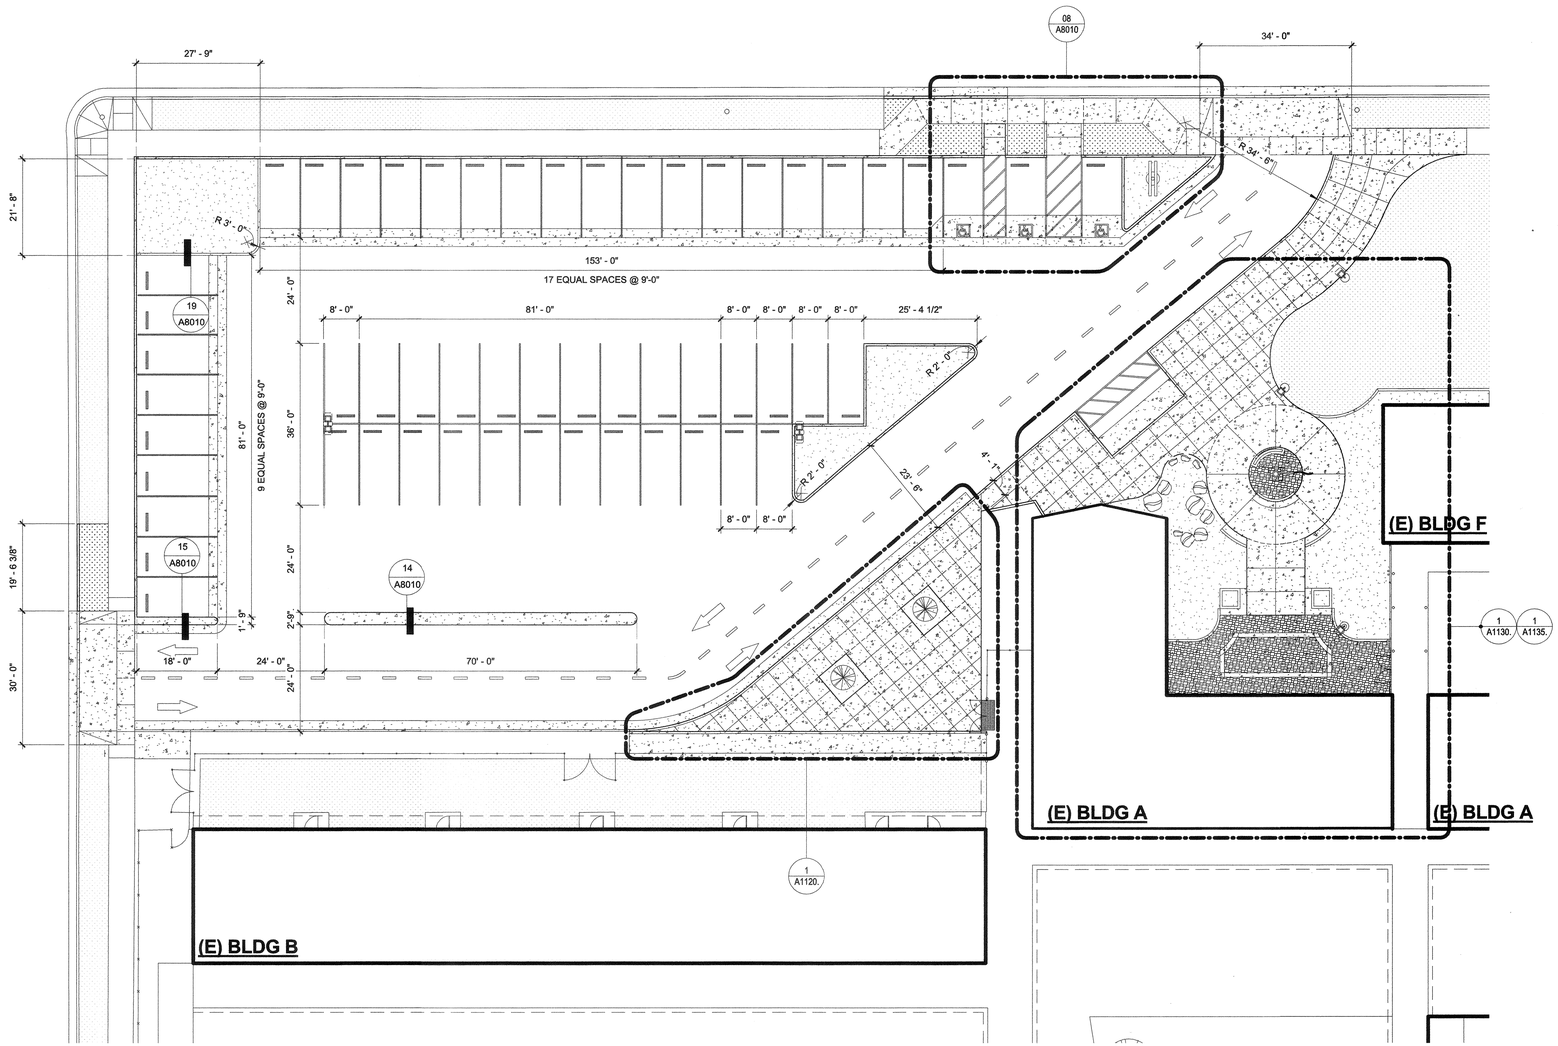

1 PARKING LOT DIMENSION PLAN

NOTE: PARKING LOT HATCH PATTERNS OMITTED FOR CLARITY PURPOSES.

0 8' 16' 32'

N

CONSTRUCTION DOCUMENTS

PRIME CONSULTANT

IBI ARCHITECTURE PLANNING

San Luis Obispo
4119 Broad Street, Suite 210
San Luis Obispo, CA 93401
805.546.0433 fax: 805.546.0504
ibigroup.com

SEAL

LICENSED ARCHITECT RICHARD MEYER No. C18079 REN. 10/17 STATE OF CALIFORNIA

COPYRIGHT:
Any reproduction or distribution for any purpose other than authorized by IBI Group is forbidden.

COPYRIGHT 2017 IBI GROUP

REVISIONS

NO.	DATE	APPRD.	DESCRIPTION

CONSULTANT

AGENCY INFORMATION:

AGENCY TRACKING NO. 63321-241
FILE NO. 15-6

IDENTIFICATION STAMP
DIV. OF THE STATE ARCHITECT
OFFICE OF REGULATION SERVICES
03-118380
AC FLS SS
DATE OCT 25 2017

BAKERSFIELD CITY SCHOOL DISTRICT

BESSIE OWENS INTERMEDIATE RELOCATABLES A101 - A106

815 EUREKA ST. BAKERSFIELD CA, 93305

OPSC or OSHPD PROJ. NO:	
PROJECT NO:	16241.000
DRAWN BY:	rRr
CHK'D BY:	RM
ISSUE DATE:	08/29/2017

SHEET TITLE

PARKING LOT DIMENSION PLAN

SHEET NUMBER

A1115.

PLOT DATE: 8/25/2017 8:25:59 AM

C:\Users\Carlos.Zaragosa\Documents\REVIT2016ATW-16241-Site_Bessie-2017-v104-2016_carlos.zaragosa.rvt