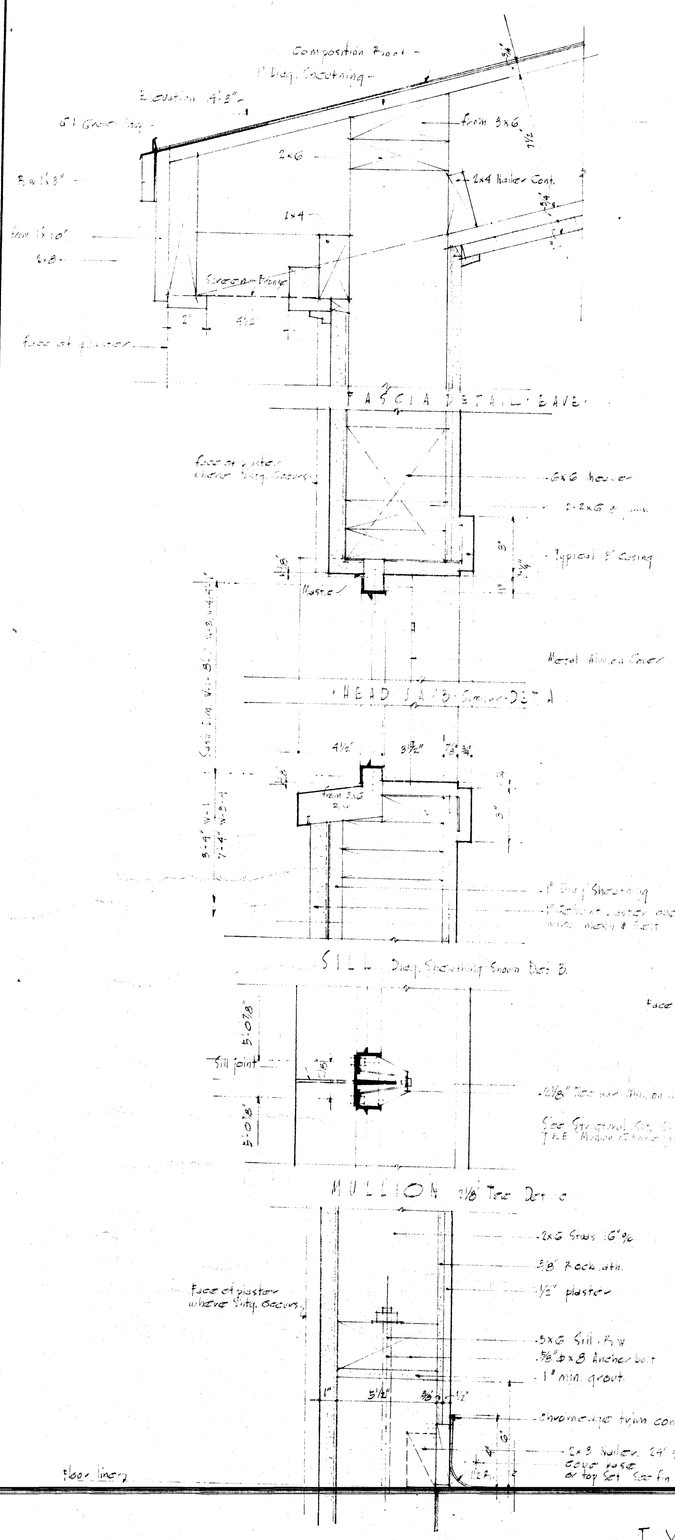

TYPICAL WINDOW DETAILS

Scale 3" = 1'-0"

STATE OF CALIFORNIA
DIVISION OF ARCHITECTURE
STATE OF CALIFORNIA — DEPARTMENT OF PUBLIC WORKS — DIVISION OF ARCHITECTURE
APPLICATION NO. 8270 APPROVED AUG 25 1950
Per Harry Mosher

BAKERSFIELD CITY SCHOOL DISTRICT
APPROVED
President
Secretary
7-20-50
Date

REVISIONS

Door Window Details

NEW CAFETERIA
LINCOLN ELEMENTARY SCHOOL
BAKERSFIELD, CALIFORNIA

ROBERT N. EDDY
ARCHITECT A.I.A.
RM. 25, KERN COUNTY LAND CO. BUILDING
BAKERSFIELD, CALIFORNIA
C895

DATE
JOB NO. 47-
DRAWN
CHECKED