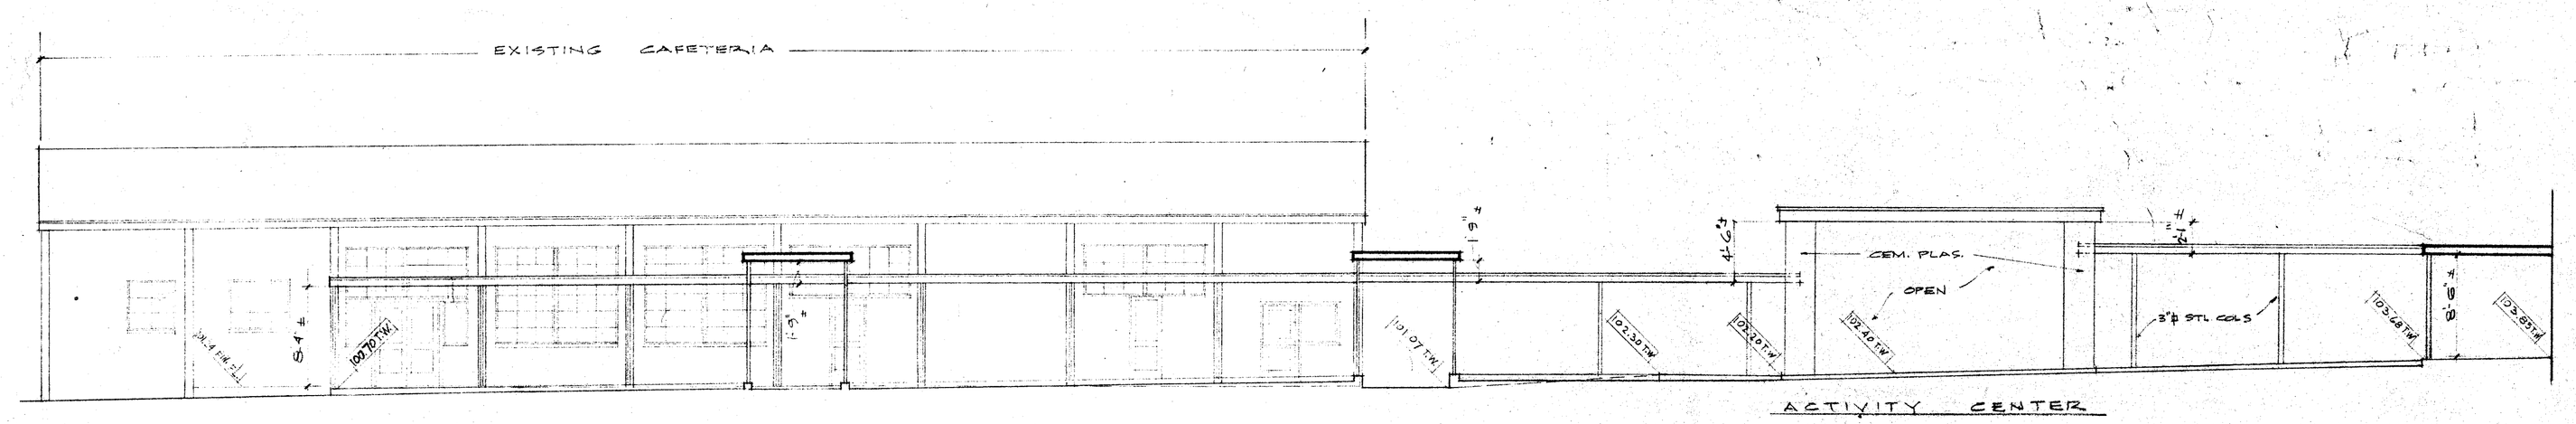

ELEVATION OF NEW ARCADE ROOFS ON NORTH SIDE OF CAFETERIA

SCALE 1/8" = 1'-0"

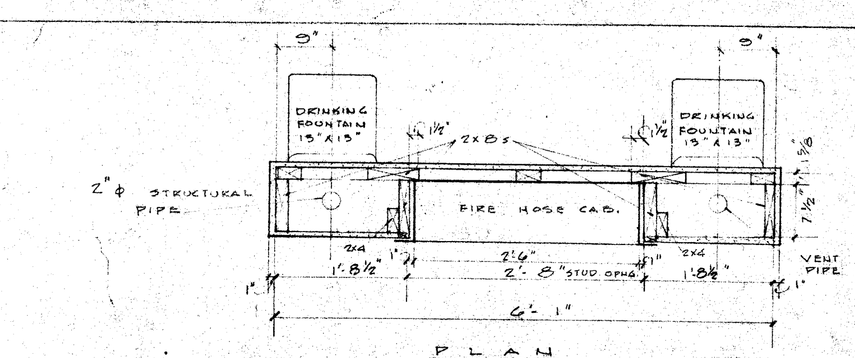

PLAN

NOTE:

USE MILCOR 10 EXPANSION ROLL NOSE CORNER BEAD AT ALL CORNERS (SIDES & TOP).

FIRE HOSE CABINETS TO BE POTTER ROEMER NO. 3085 RECESSED TYPE CABINET WITH STYLE 34 DOOR EQUIPED WITH 75 FEET OF 1½" LINDEN WRITERS LABEL LINEN HOSE AND A 2½ GALLON U.L. FIRE EXTINGUISHER.

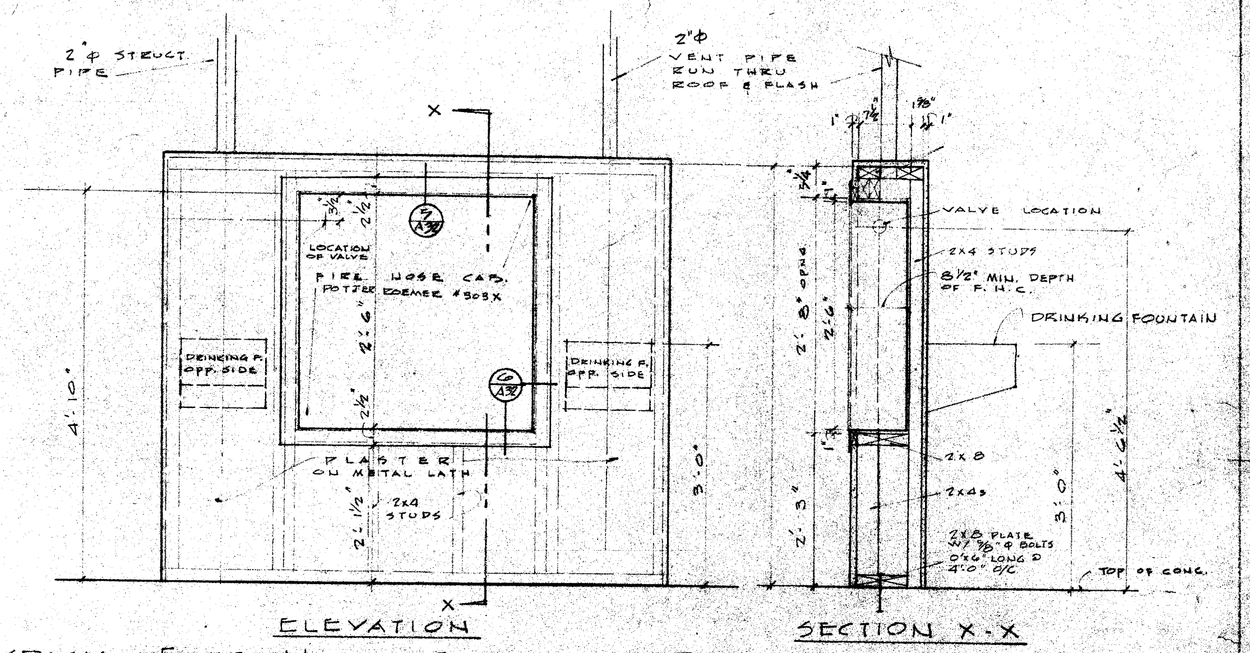

ELEVATION SECTION X-X

3/A32 TYPICAL FIRE HOSE CABINET & DRINKING FOUNTAIN STATION

SCALE 3/4" = 1'-0"

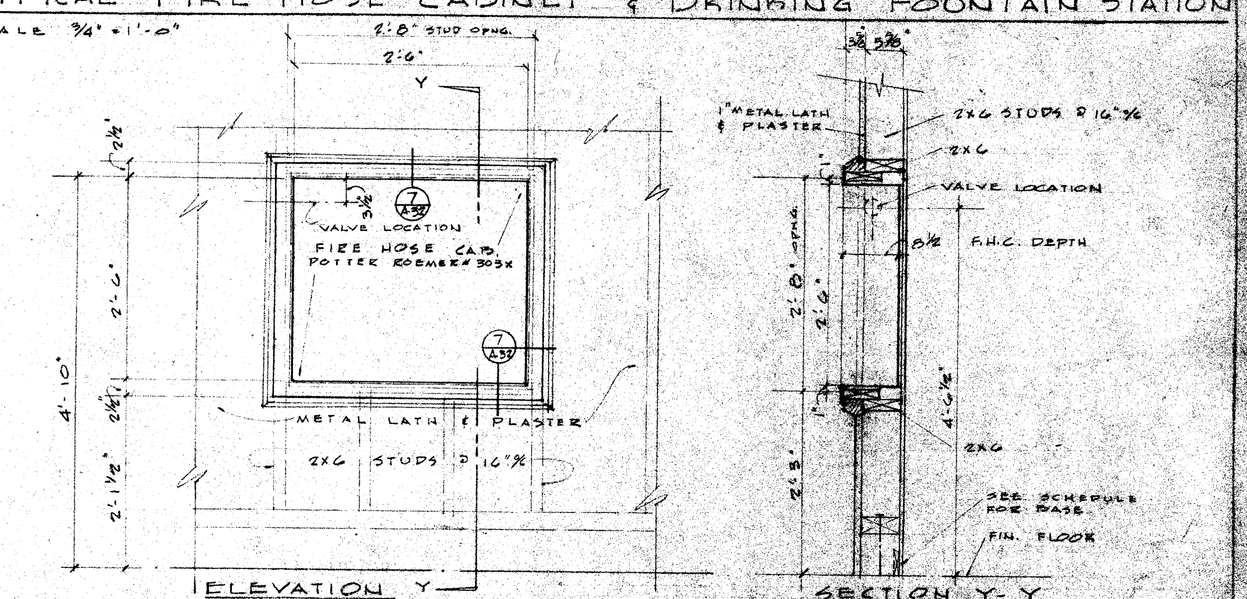

ELEVATION Y SECTION Y-Y

4/A32 TYPICAL FIRE HOSE CABINET - EXTERIOR WALL

SCALE 3/4" = 1'-0"

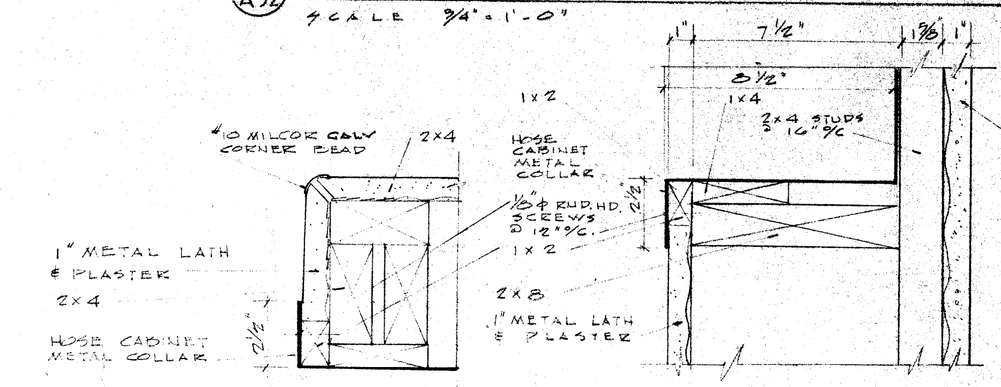

DETAIL 5/A32 DETAIL 6/A32 DETAIL 7/A32

SCALE 3" = 1'-0"

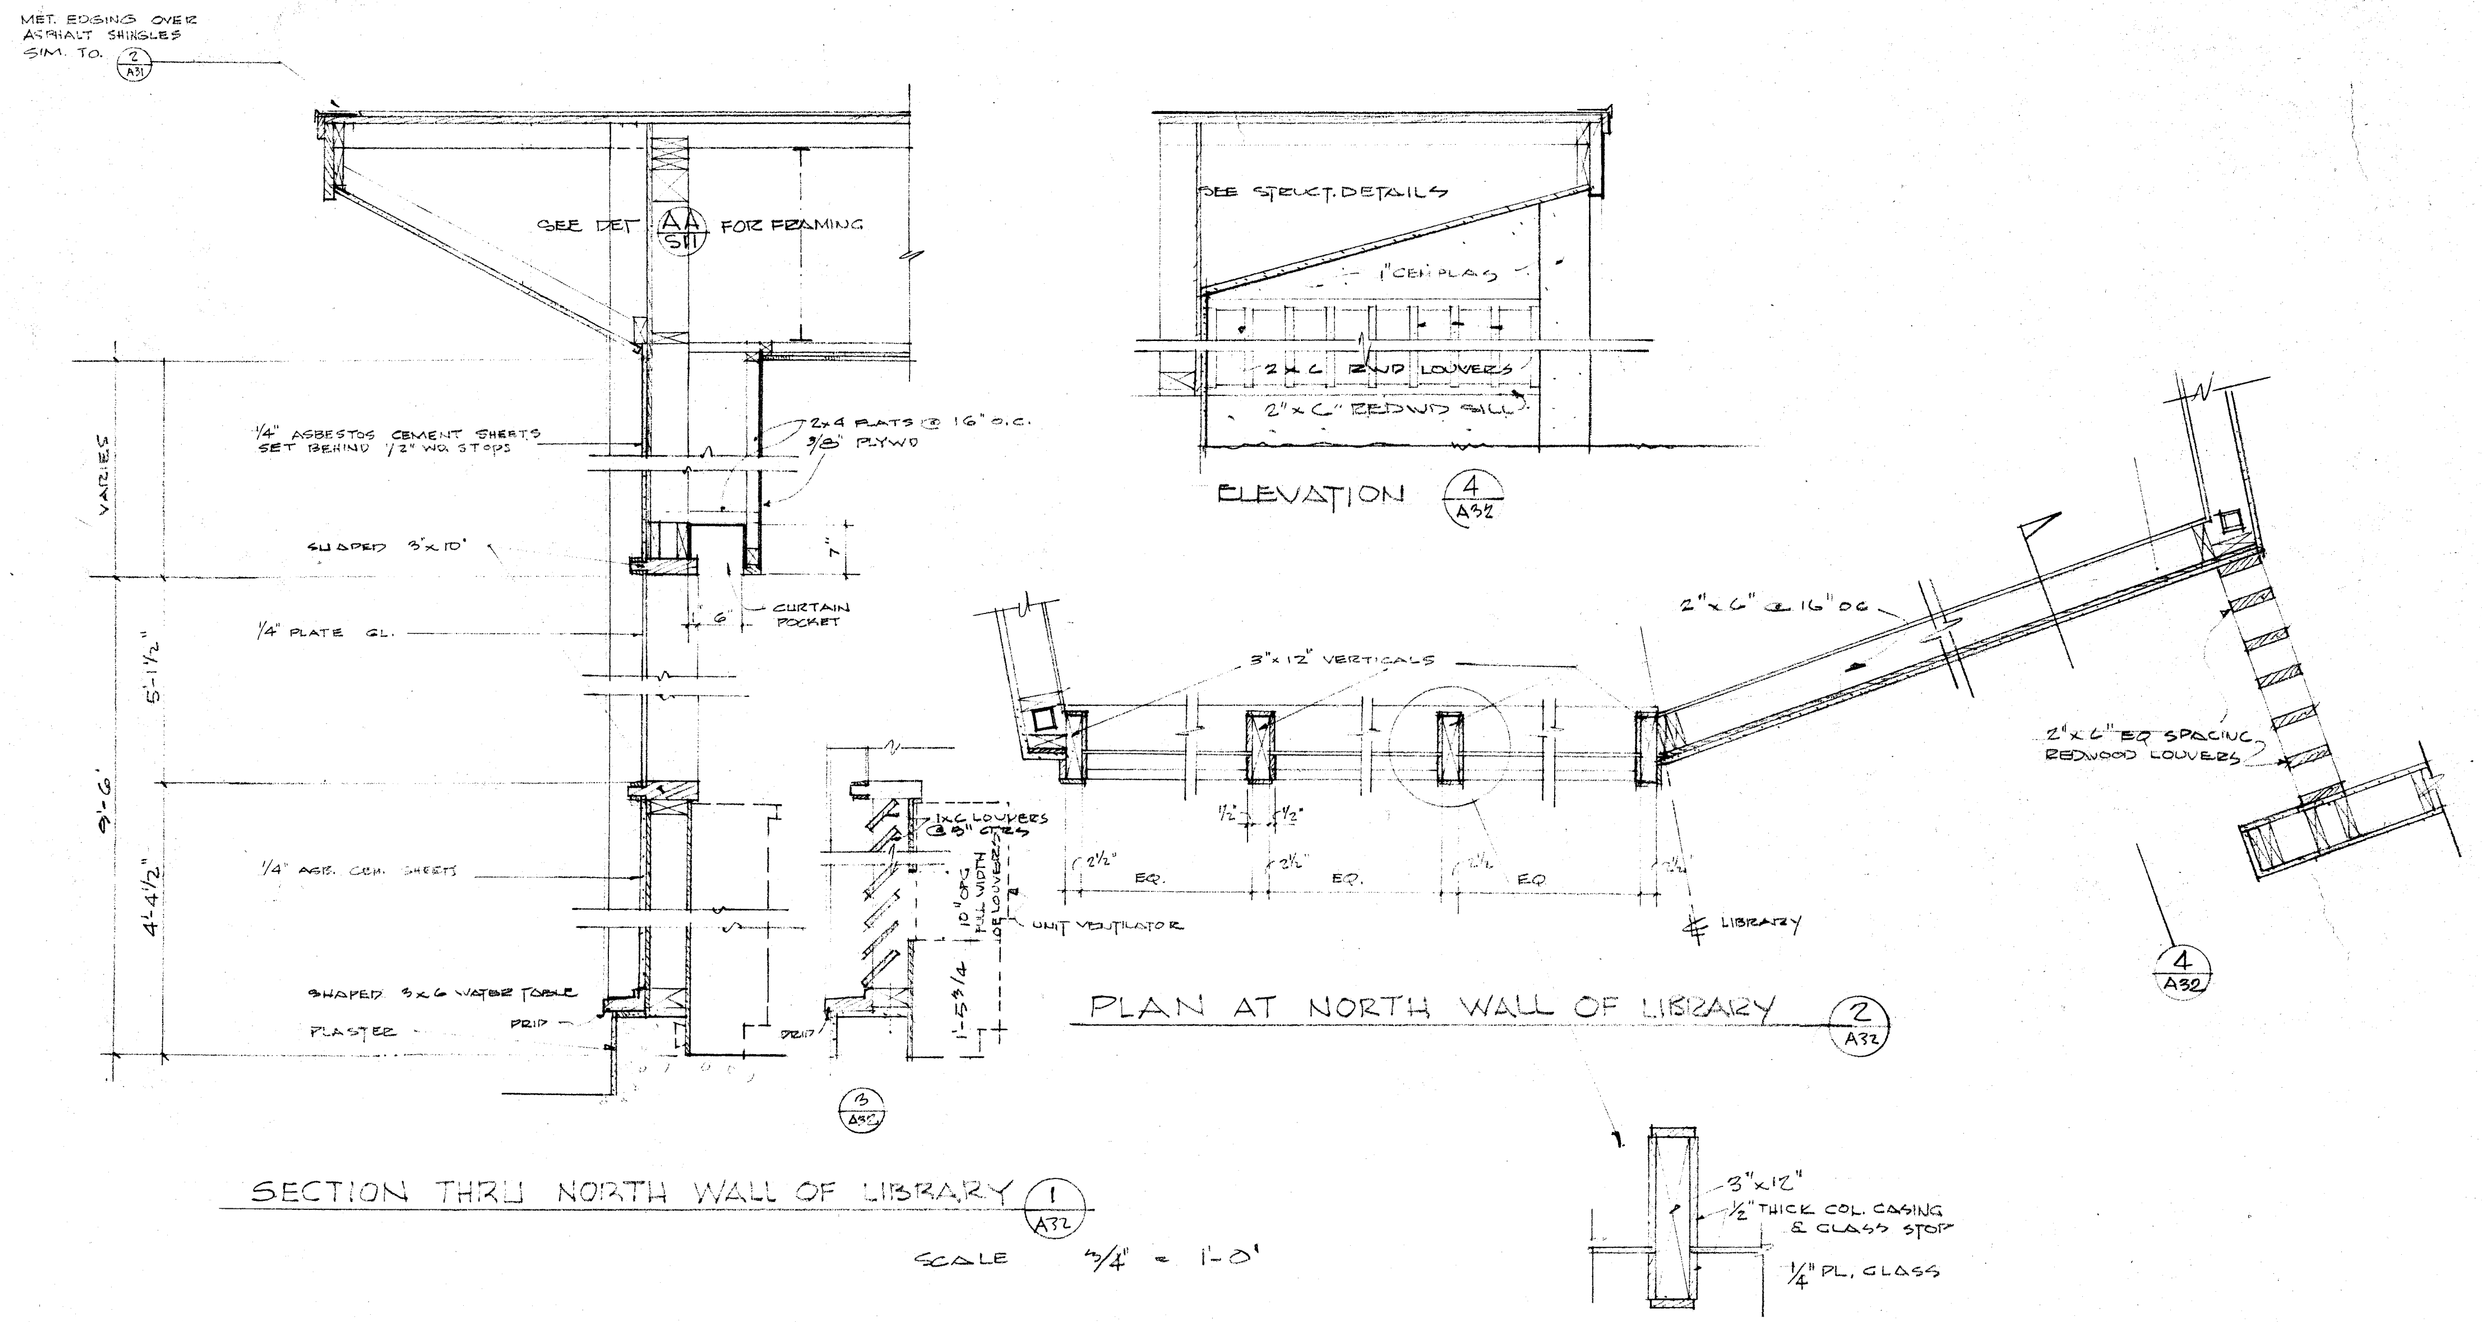

SECTION THRU NORTH WALL OF LIBRARY 1/A32

SCALE 3/4" = 1'-0"

	STATE OF CALIFORNIA DEPT. OF PUBLIC WORKS DIVISION OF ARCHITECTURE A-11914 APPLICATION NO. APPROVED: DATE 10-30-53 BY PRINCIPAL STRUCTURAL ENGINEER	KERN CO. SUPERINTENDENT OF SCHOOLS APPROVED SUPT. 10-30-53 DATE	BAKERSFIELD CITY SCHOOL DISTRICT BOARD OF EDUCATION APPROVED PRES. SEC. 10-29-53 DATE	REVISIONS	DATE 9-30-53 DRAWN H.H JOB NO. 179 CHECKED L.P. Architect C-3358	ROBERT N. EDDY ARCHITECT A.I.A. 2001 H ST. BAKERSFIELD, CALIFORNIA PH. 59048	SPECIAL SECTIONS LINCOLN JUNIOR HIGH SCHOOL BAKERSFIELD CITY SCHOOL DISTRICT BAKERSFIELD, KERN COUNTY, CALIFORNIA	A 32