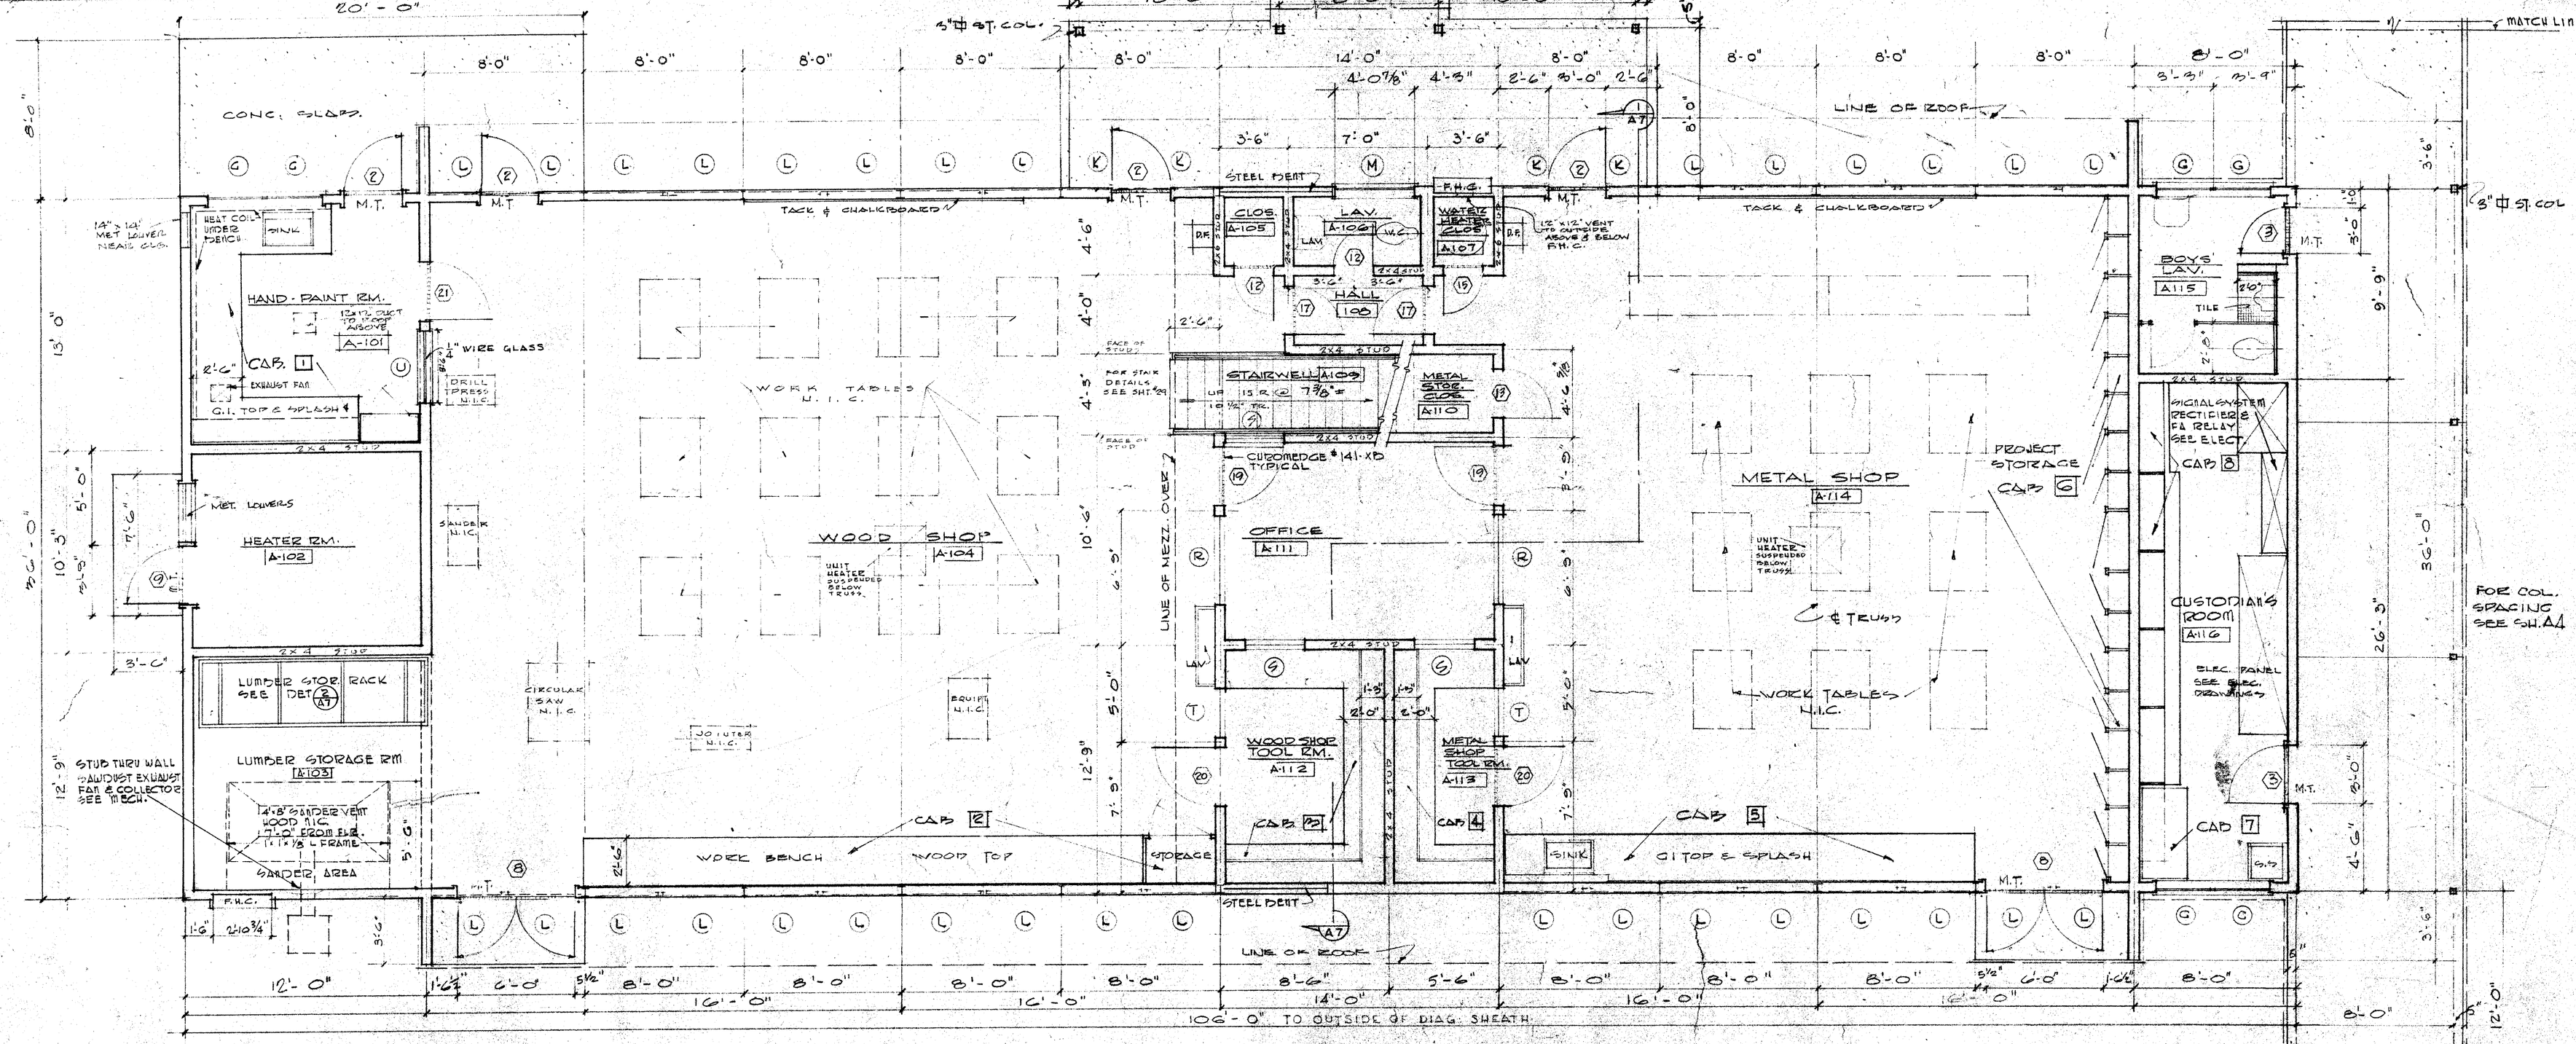

PLAN OF SHOPS BLDG. A
SCALE 1/4" = 1'-0"

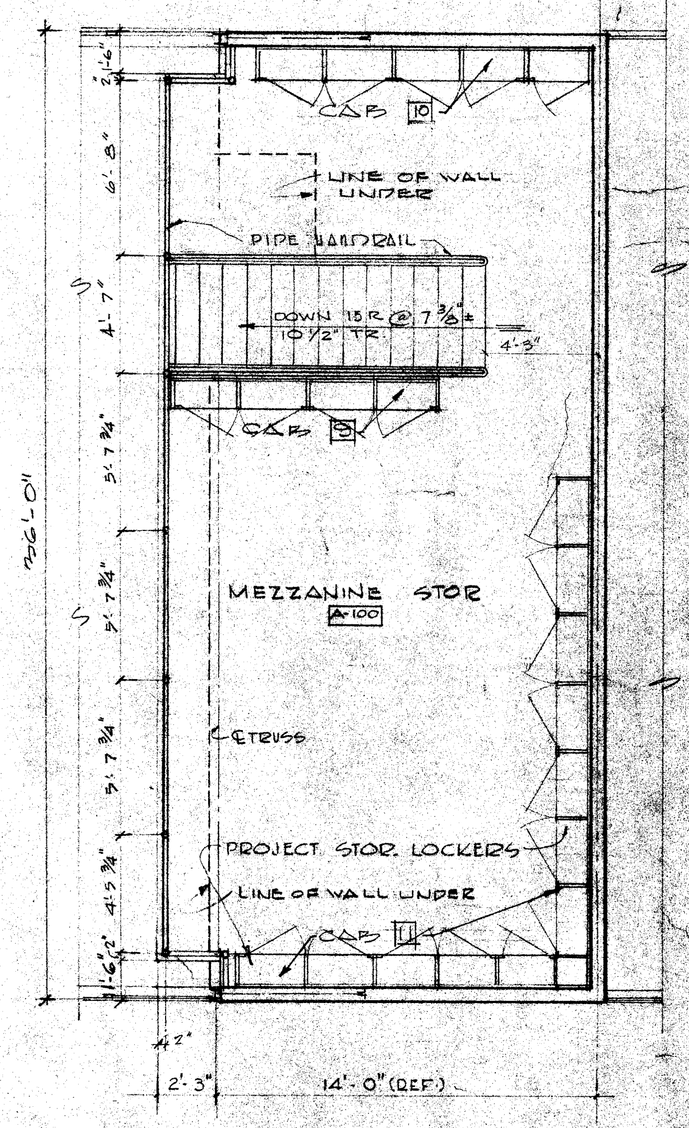

PLAN OF MEZZANINE
SCALE 1/4" = 1'-0"

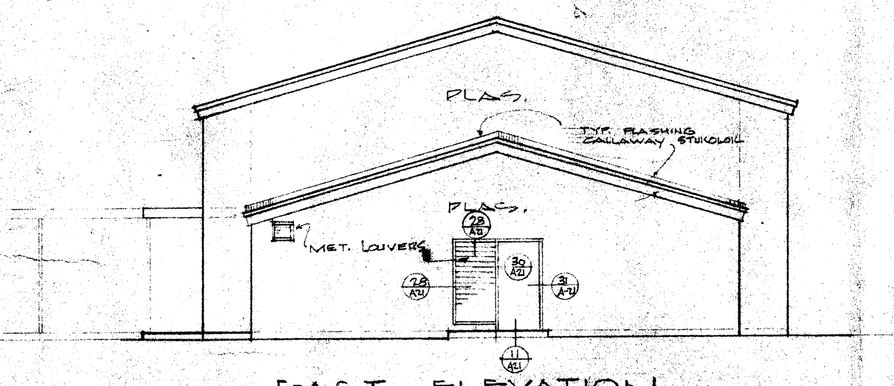

EAST ELEVATION

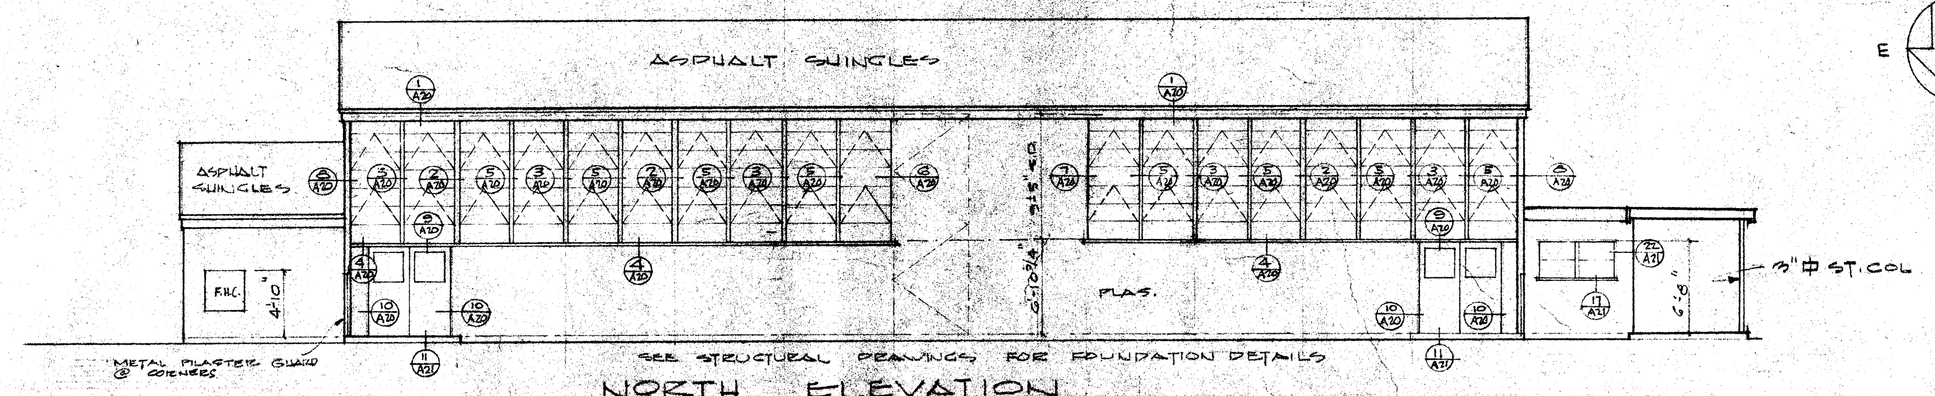

NORTH ELEVATION

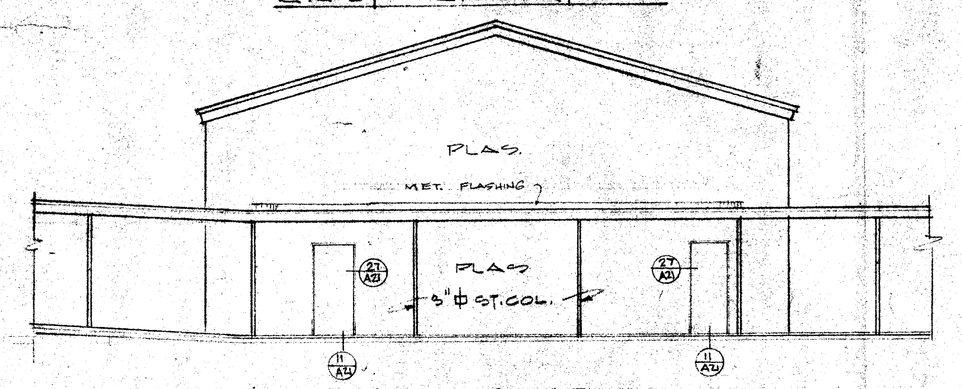

WEST ELEVATION

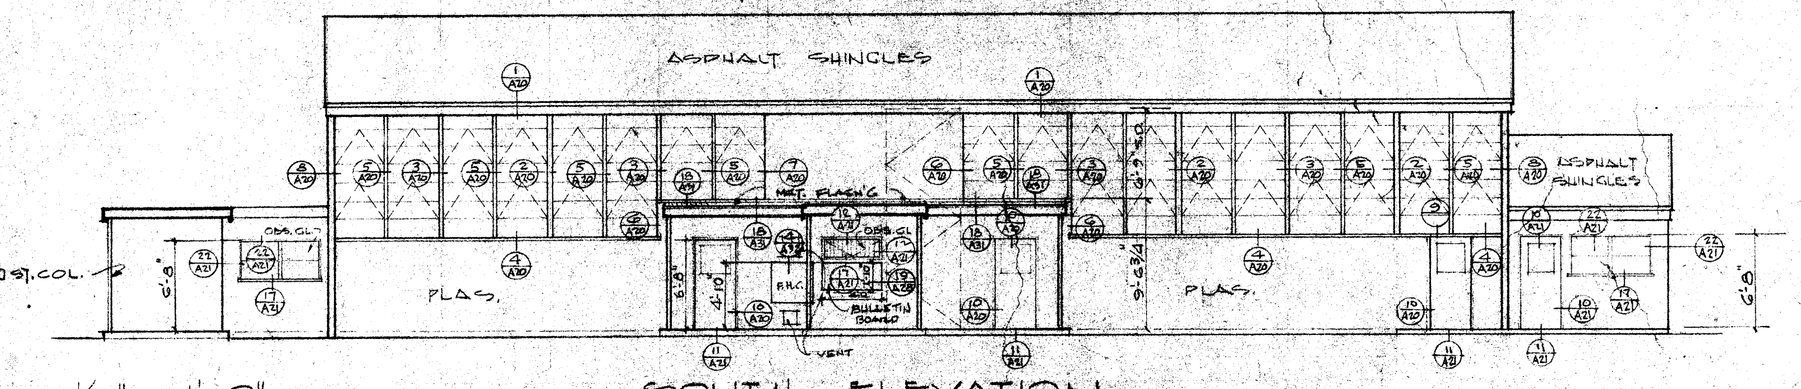

SOUTH ELEVATION

SCALE 1/8" = 1'-0"

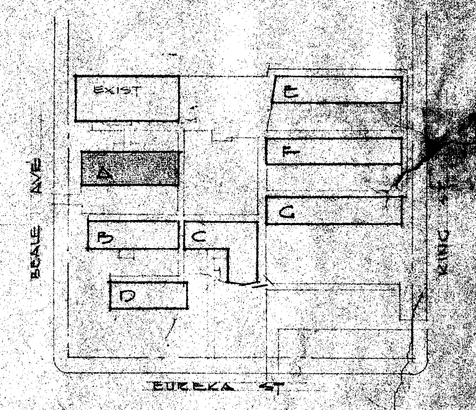

KEY PLAN

STATE OF CALIFORNIA DEPT OF PUBLIC WORKS DIV'N. OF ARCHITECTURE A 11314 APPLICATION NUMBER APPROVED OCT 26 1953 PER Harry W. Bohn BH PRINC. STRUCT. ENGR	KERN CO. SUPERINTENDENT OF SCHOOLS APPROVED: SUPT 10-30-53 DATE	BAKERSFIELD CITY SCHOOL DISTRICT BOARD OF EDUCATION APPROVED: SEC. 10-29-53 DATE	REVISIONS	DATE 9-30-53 DRAWN L.P. JOB NO. 179 CHECKED R.B. Architect C-895	ROBERT N. EDDY ARCHITECT, A.I.A. 2901 H ST. BAKERSFIELD, CALIFORNIA PH. 59048

BLDG. A SHOPS PLAN & ELEVATIONS
LINCOLN JUNIOR HIGH SCHOOL
BAKERSFIELD CITY SCHOOL DISTRICT
BAKERSFIELD, KERN COUNTY, CALIFORNIA

A 5