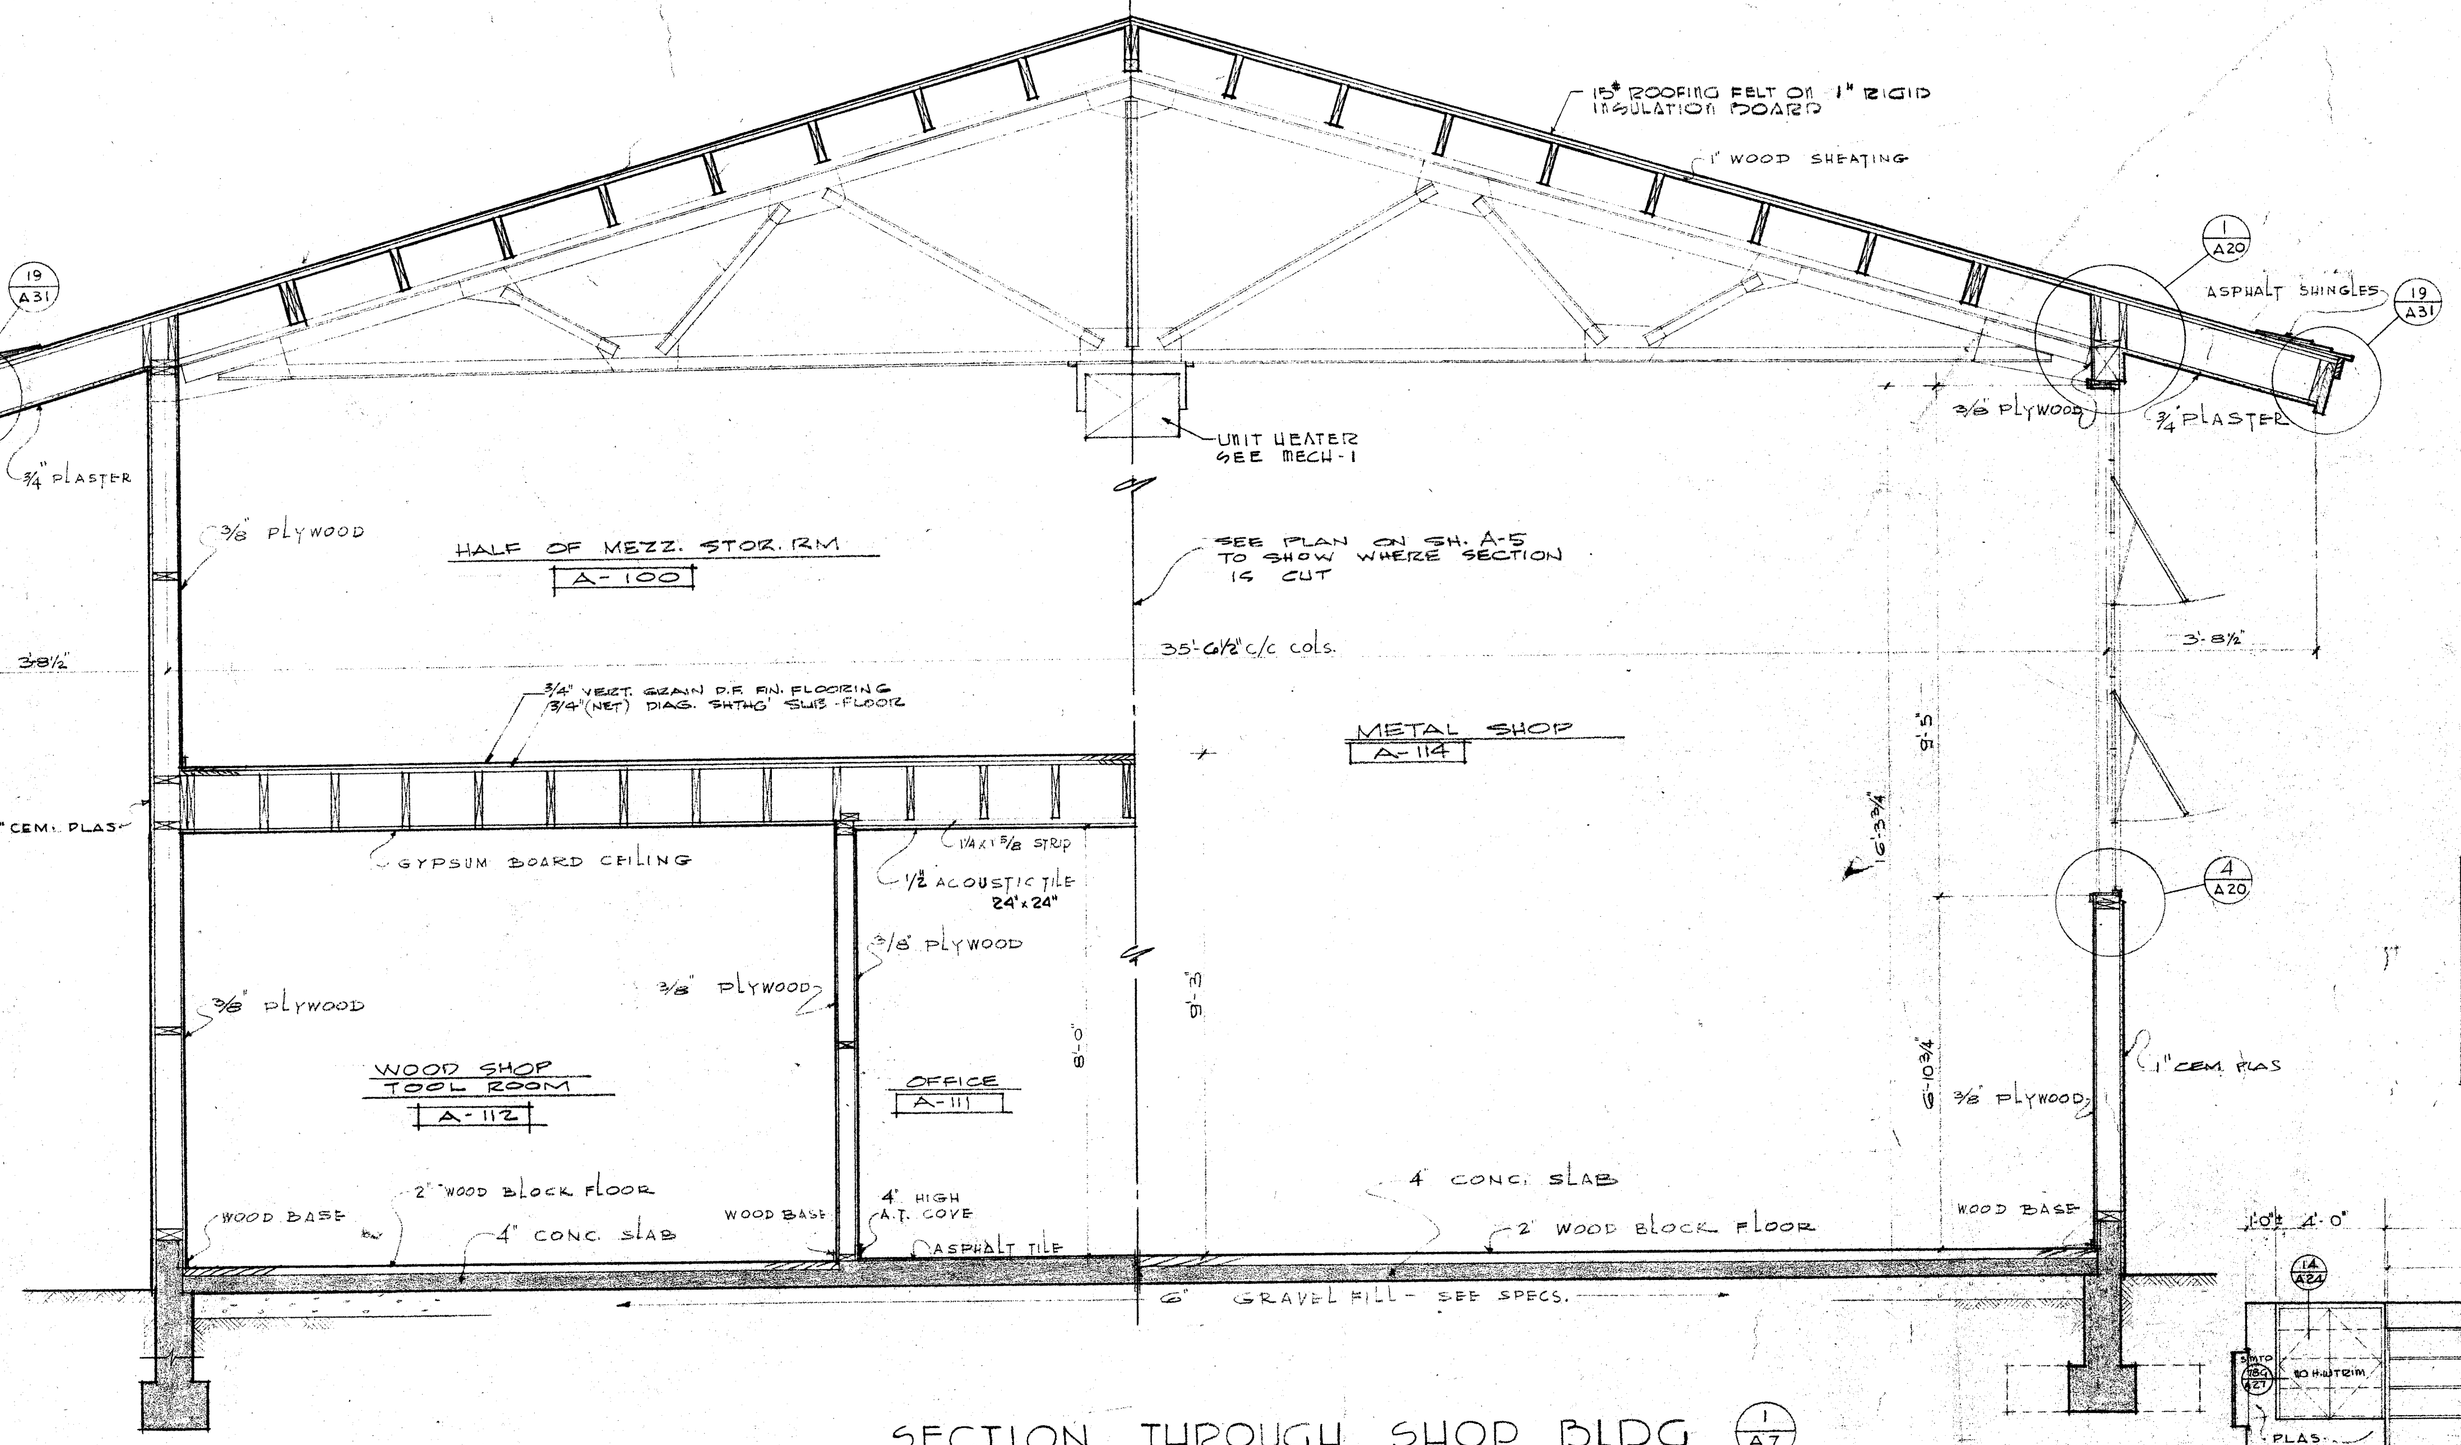

SECTION THROUGH SHOP BLDG (1/A7)

SCALE: 1/2" = 1'-0"

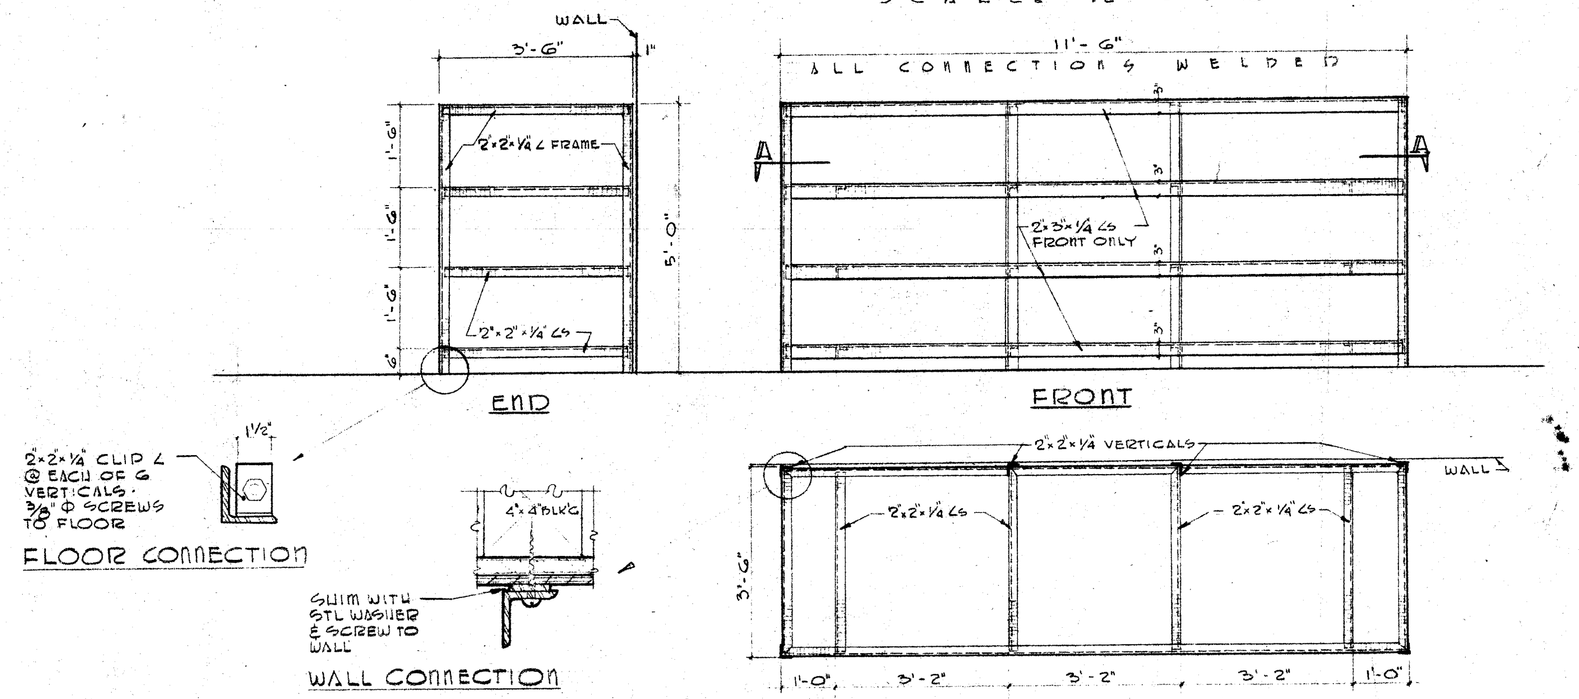

SCALE: 3" = 1'-0"

LUMBER STORAGE RACK DETAIL (2/A7)

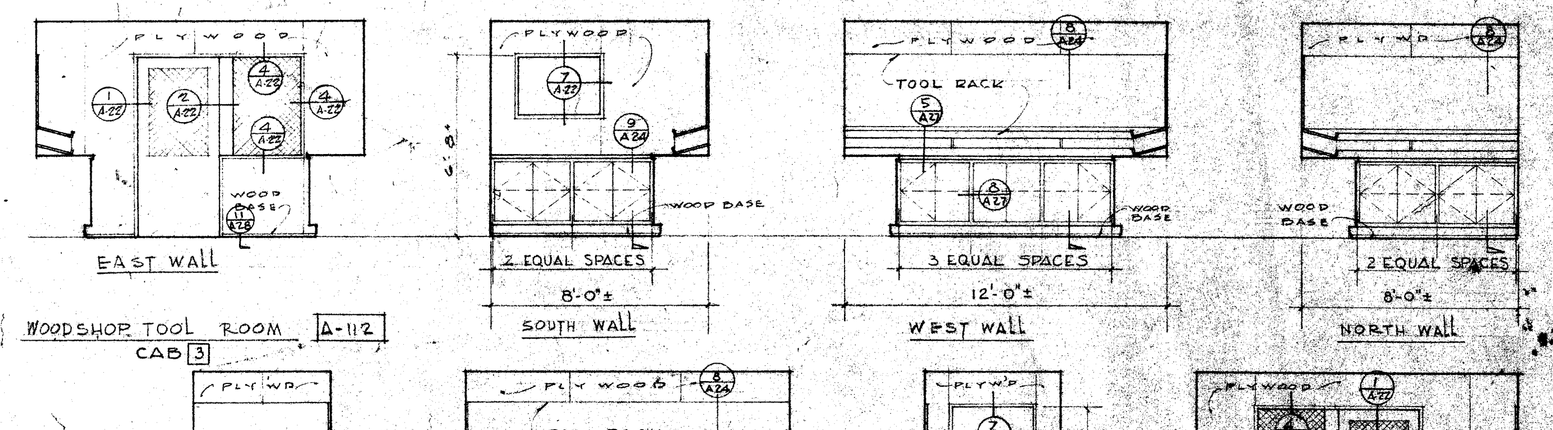

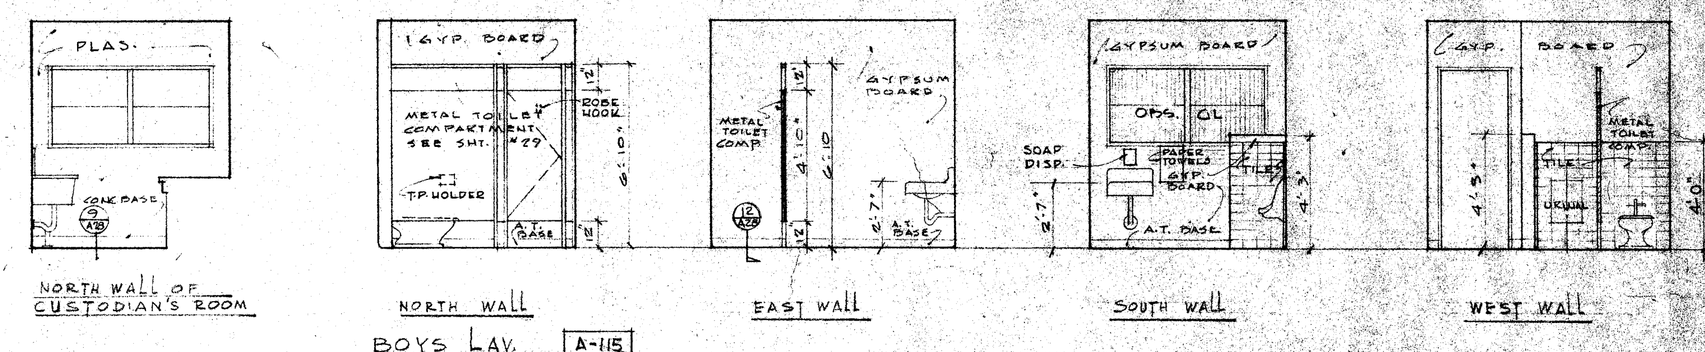

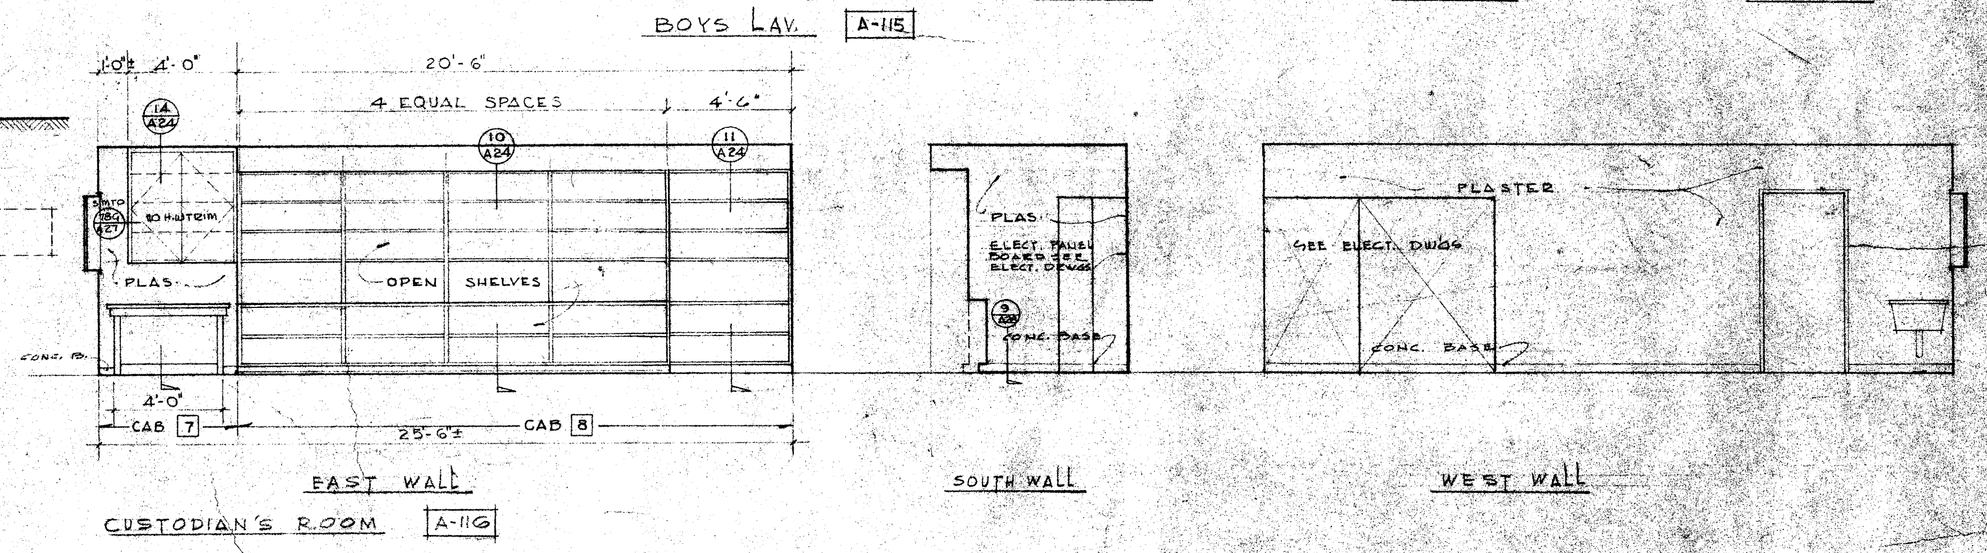

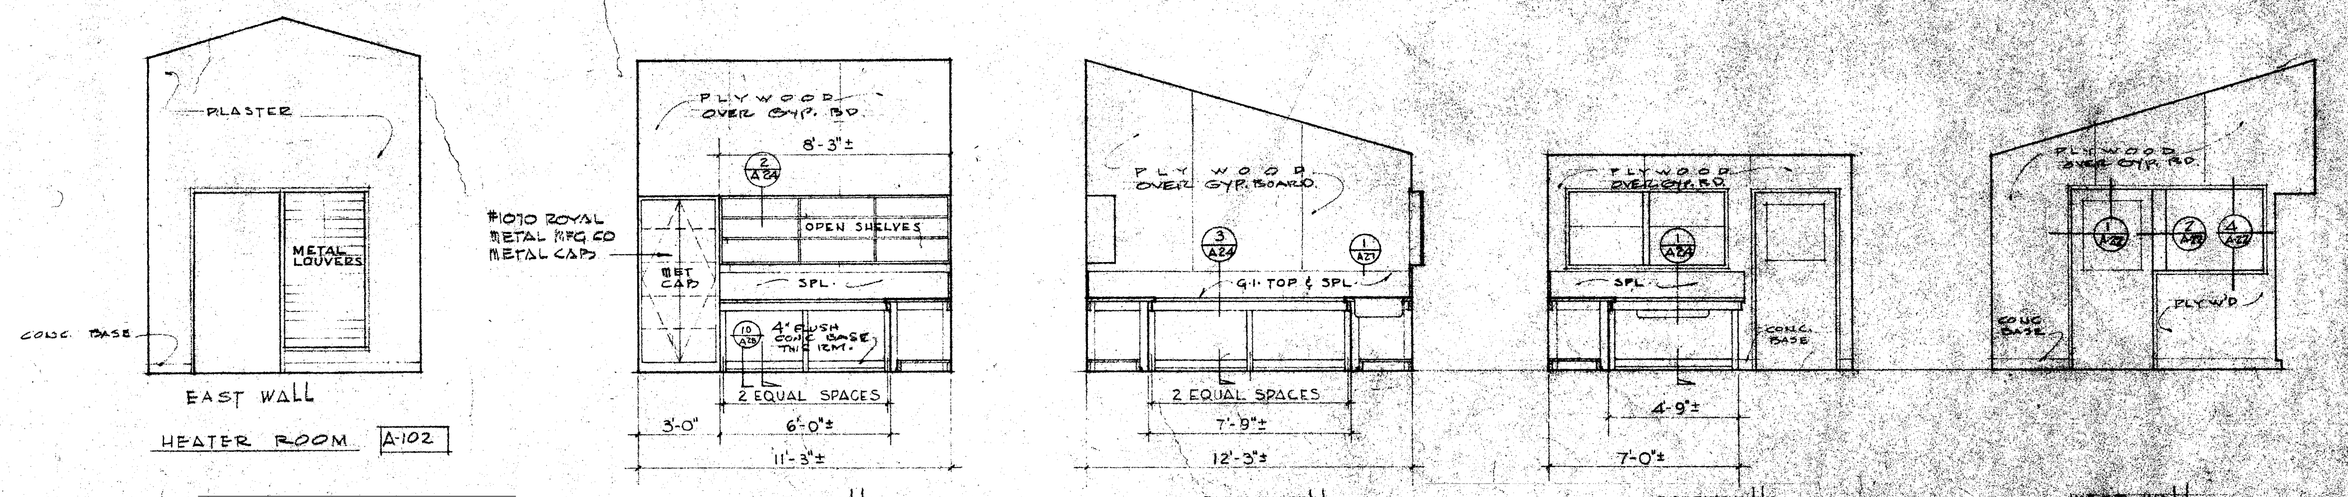

SCALE: 1/4" = 1'-0"

		STATE OF CALIFORNIA DEPT. OF PUBLIC WORKS DIVISION OF ARCHITECTURE. A 11314 APPLN. NO.: APPROVED: OCT 26 1953 REC. Harry W. Peterson DISTRICT ARCHITECT	KERN CO. SUPERINTENDENT OF SCHOOLS APPROVED: SUPT. 10-30-53 DATE	BAKERSFIELD CITY SCHOOL DISTRICT BOARD OF EDUCATION APPROVED: PRES. SEC. 10-29-53 DATE	REVISIONS	DATE 9-30-53 DRAWN A.S. JOB NO. 179 CHECKED L.P. Robert N. Eddy Architect C-595

ROBERT N. EDDY
ARCHITECT A.I.A.
2901 H ST. BAKERSFIELD, CALIFORNIA PH. 57048

BLDG. A SHOPS - INTERIOR ELEVATIONS & ARCHITECTION

LINCOLN JUNIOR HIGH SCHOOL
BAKERSFIELD CITY SCHOOL DISTRICT
BAKERSFIELD KERN COUNTY CALIFORNIA

A 7