NOTES

1. RAMPS: RAMPS SHALL NOT SLOPE MORE THAN 1" IN 12".
2. HANDRAILS: HANDRAILS AT BOTH SIDES OF RAMP @ 32".
3. LANDING AND RAMP TO HAVE NON-SLIP SURFACE.
4. PROVIDE GROUNDING OF RAMP TO BUILDING FRAME W/#8 CU. TO BOTH GROUND LUGS.
5. 12GA. x 1-1/2" SQ. TUBE @ 32" O.C. MAY BE USED AS ALTERNATE FOR HANDRAILS.
6. PLATE CONNECTED TO SILL PLATE OF WALL OR FLOOR BEAM OR FOUNDATION PLATES. NOT TO WALL STUDS.

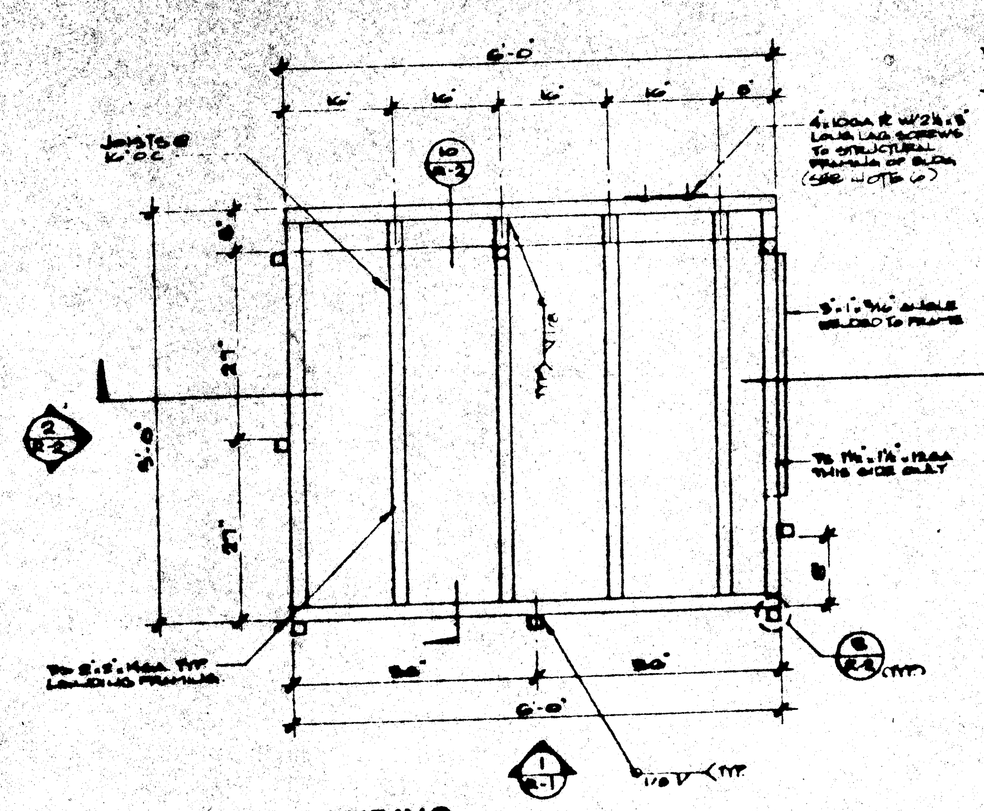

LANDING

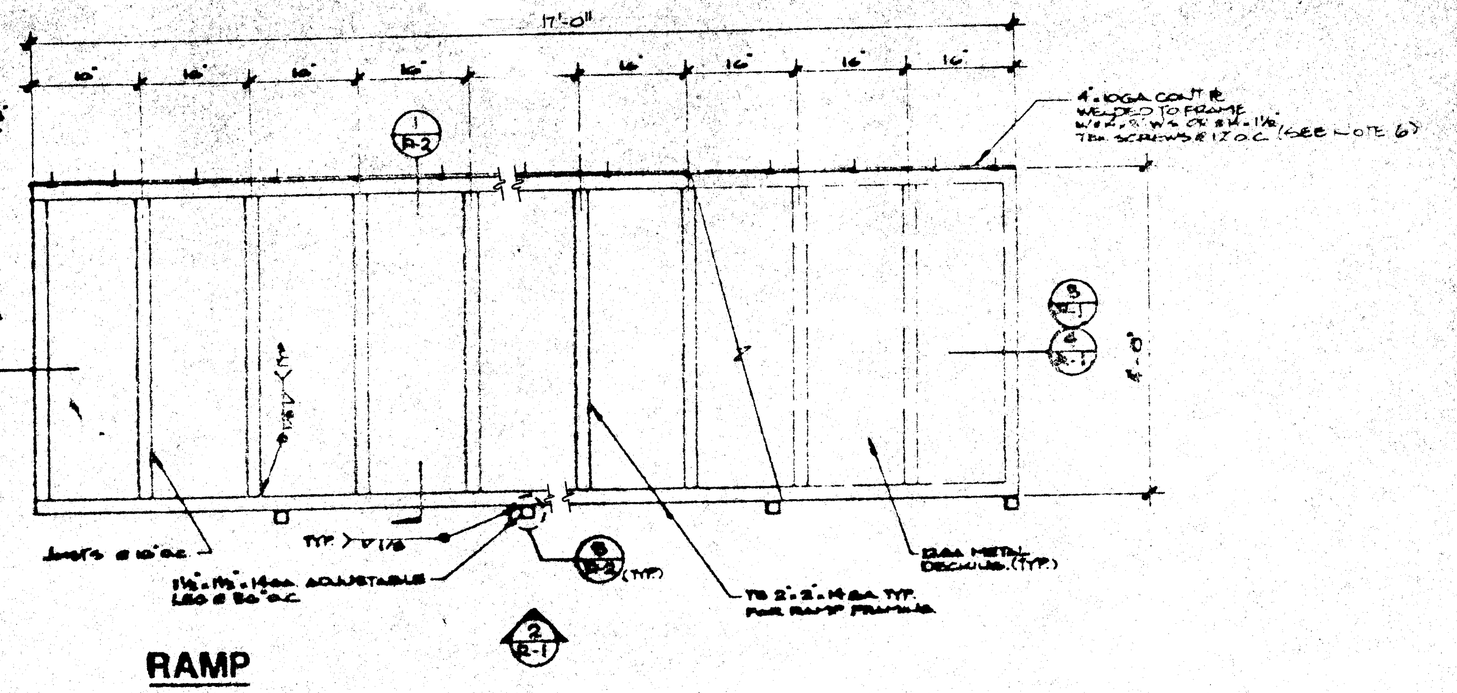

RAMP

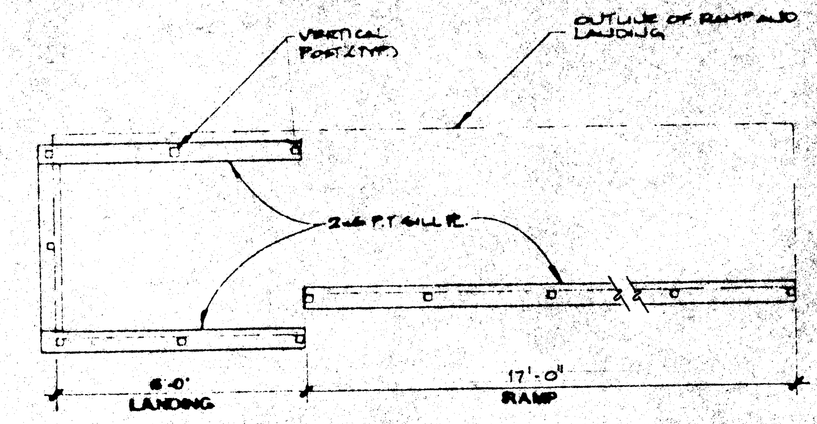

SILL PLAN FOR RAMP AND LANDING
SCALE 3/8" = 1'

STD. RAMP AND LANDING PLAN
SCALE 3/4" = 1'

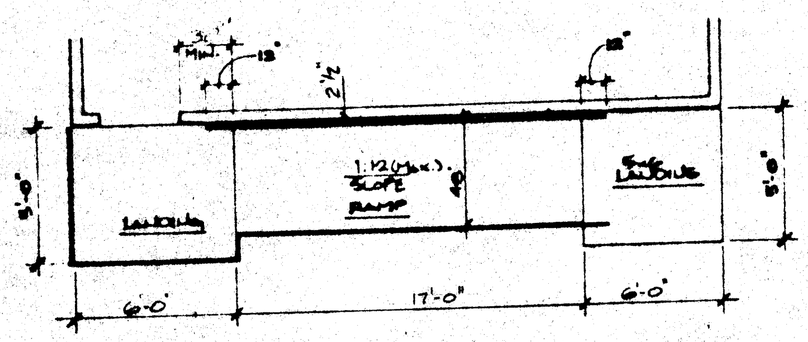

RAMP PLAN @ BLDG.
SCALE 1/4" = 1'

UNIT "A" AS SHOWN
UNIT "B" OPPOSITE HAND

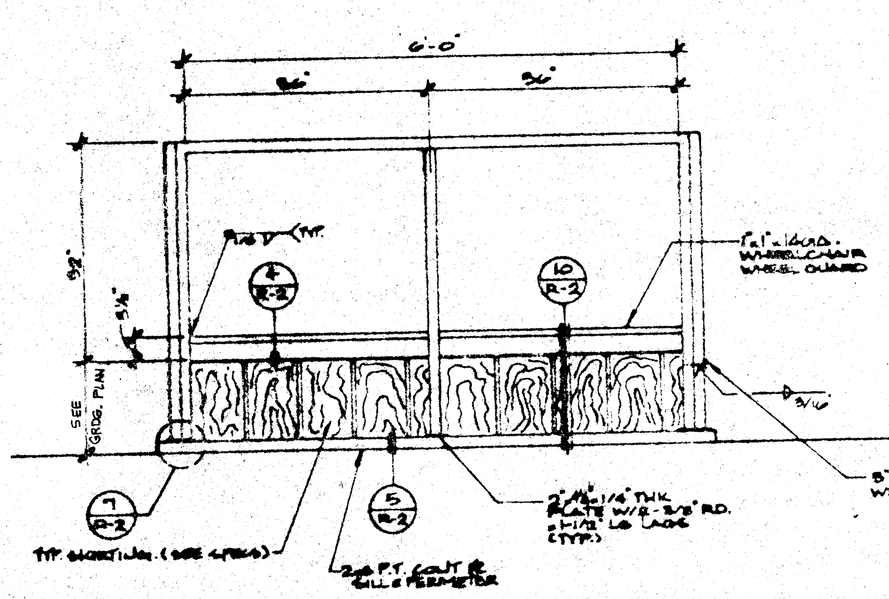

1 LANDING ELEVATION
SCALE: 3/4" = 1'

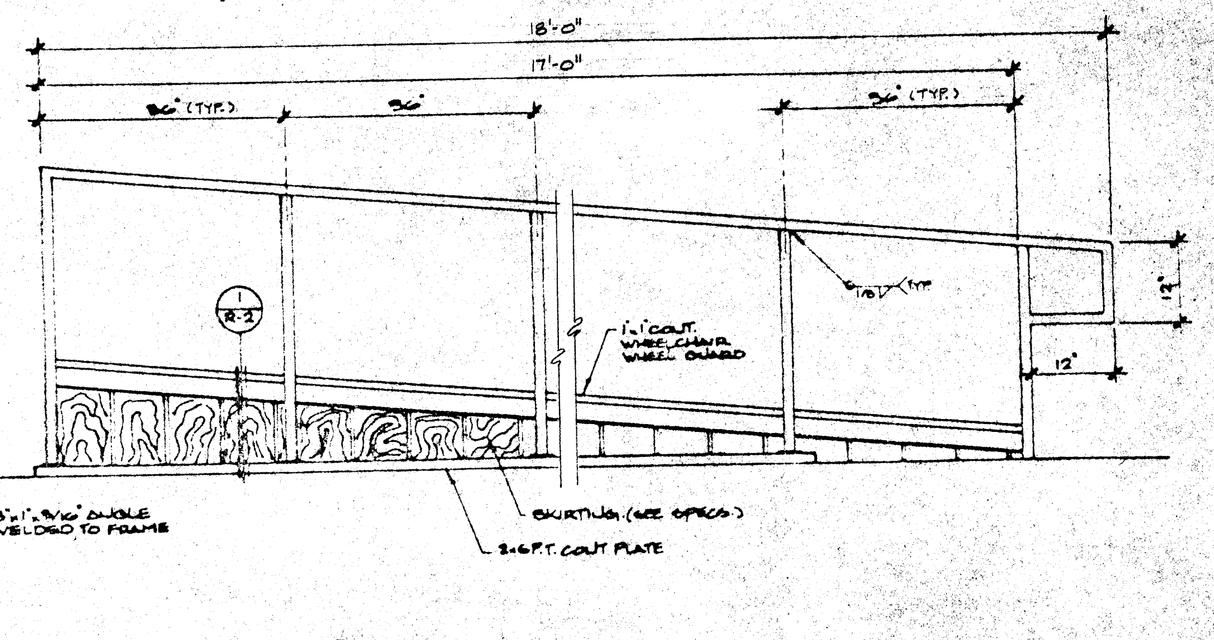

2 RAMP ELEVATION
SCALE: 3/4" = 1'

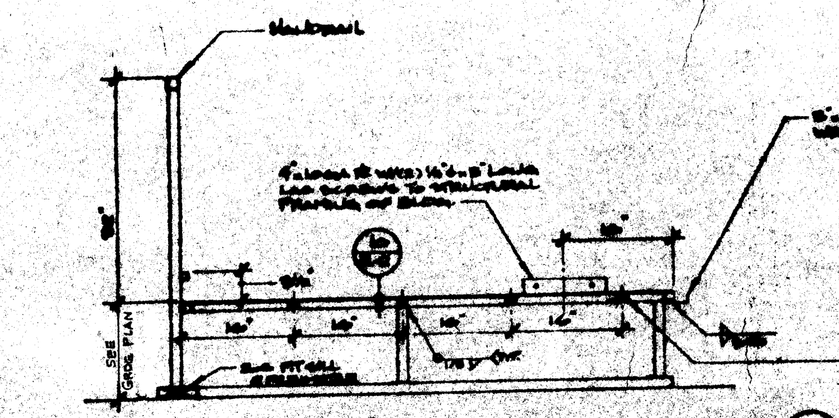

3 LANDING SECTION
SCALE: 3/4" = 1'

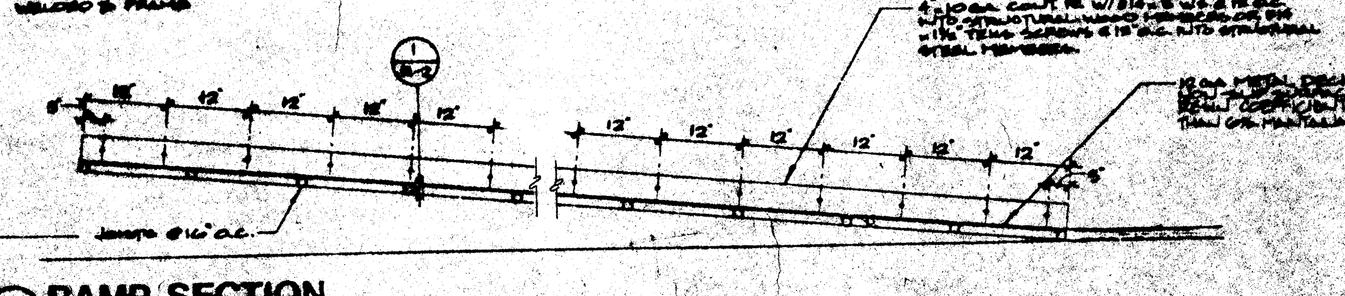

4 RAMP SECTION
SCALE: 3/4" = 1'

IDENTIFICATION STAMP
Department of General Services
Office of the State Architect
SEP 5 1991
Structural Safety Section
Appl. # A 56960
Backchecked By EB/LA

APPROVED
FIRE AND PANIC ONLY
SEP 5 1991
STATE FIRE MARSHAL
SOUTHERN REGION

OFFICE OF THE STATE ARCHITECT
ACCESS COMPLIANCE SECTION
APPLICATION PER H. 700 ...
56960 SEP 05 '91
APPROVAL of this plan does not authorize or approve any omission or deviation from applicable regulations.
Reviewed by

A.C.S.

FIRE MARSHAL

LICENSED ARCHITECT
GLENNIE HARTWELL
No. C-10286
REN. DATE
STATE OF CALIFORNIA

MODTECH, INC.
195 EAST MORGAN STREET
PERRIS, CA 92370 (714) 943-4014

BINDING ORDER

R-1