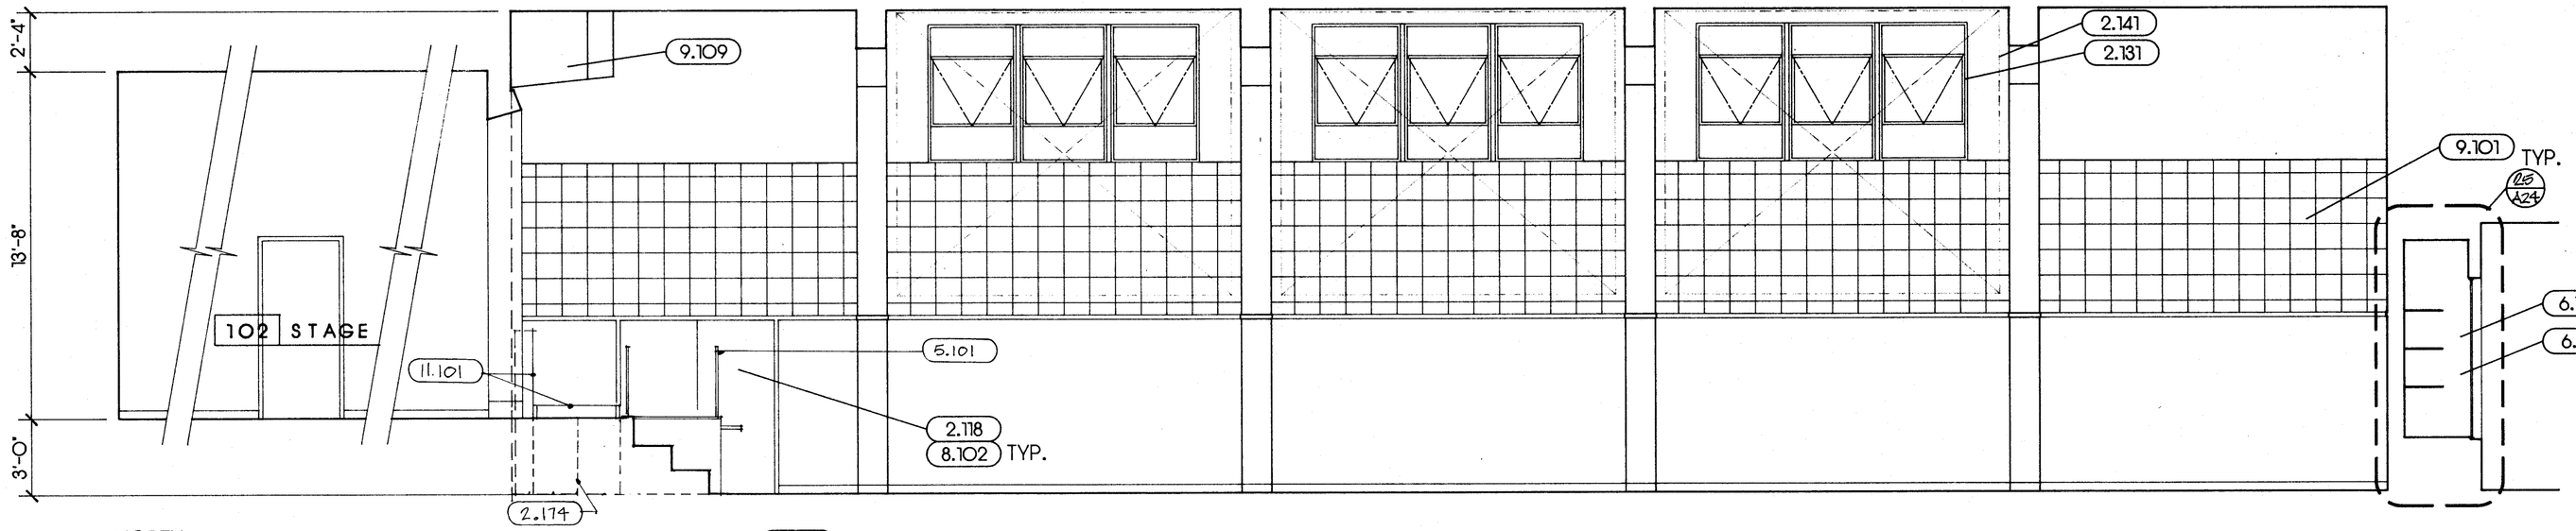

NORTH

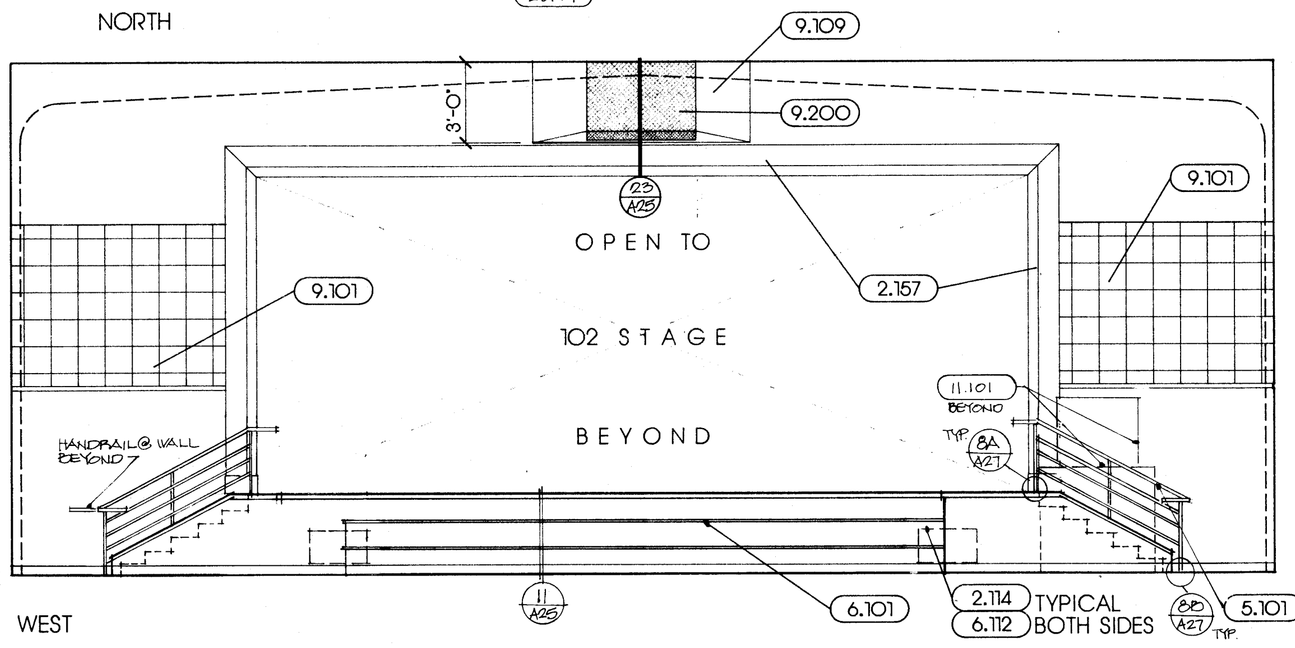

WEST

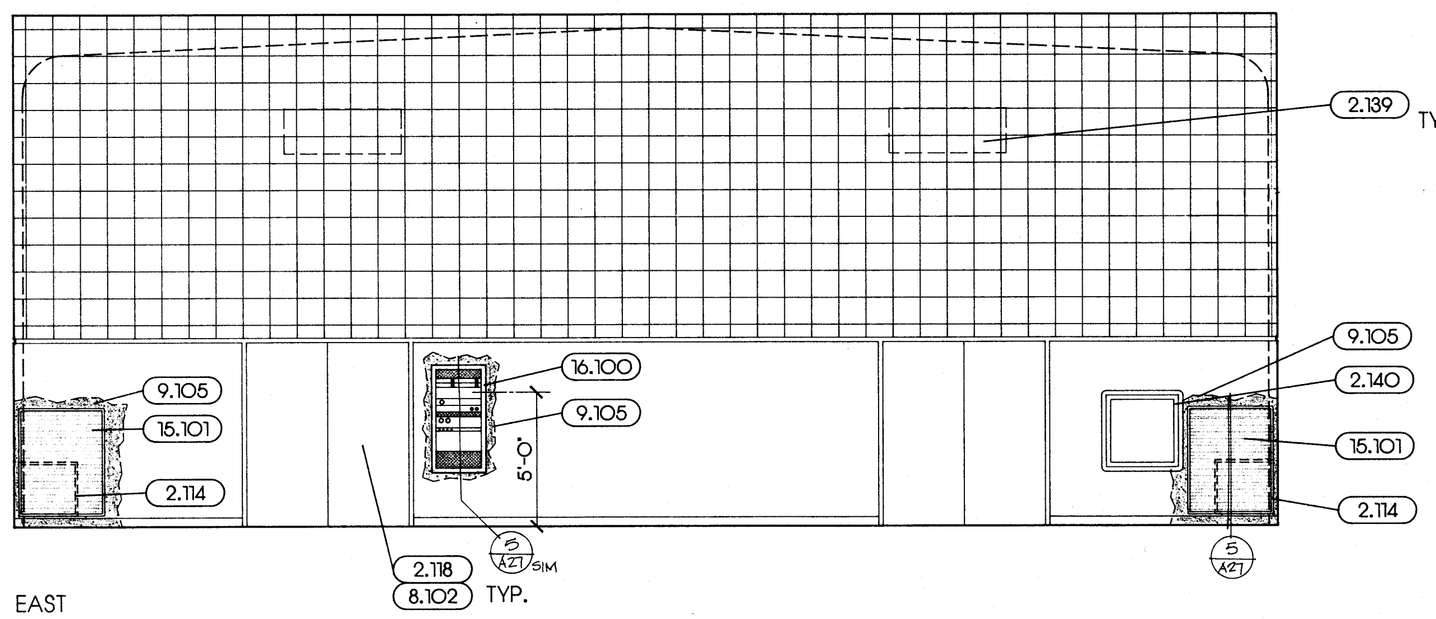

EAST

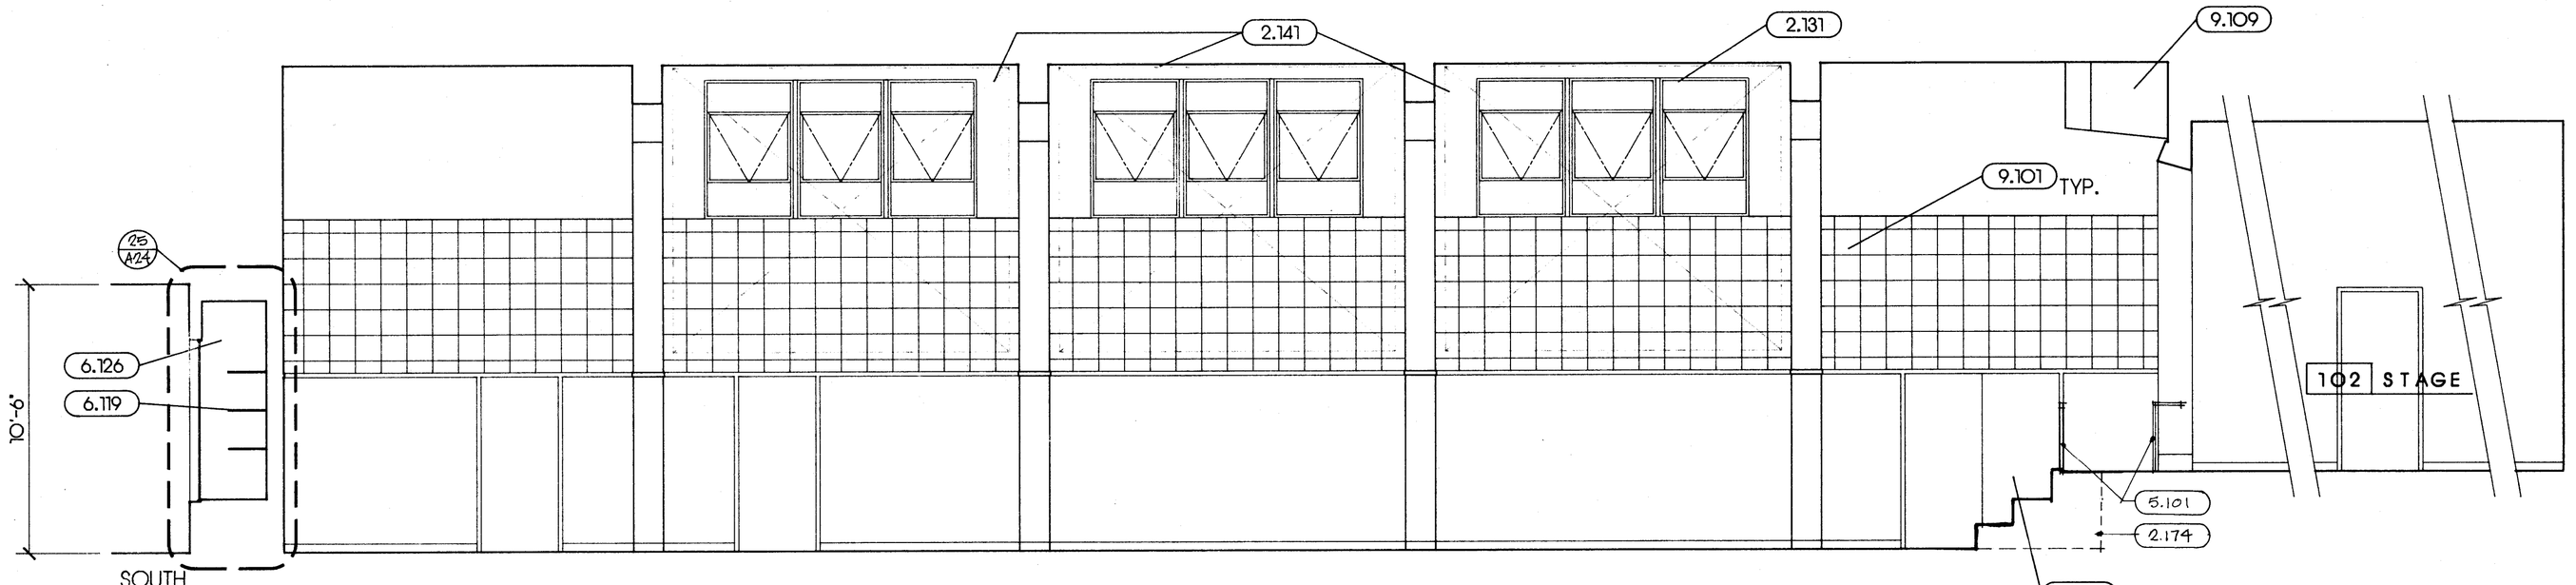

SOUTH

101 MULTI-PURPOSE

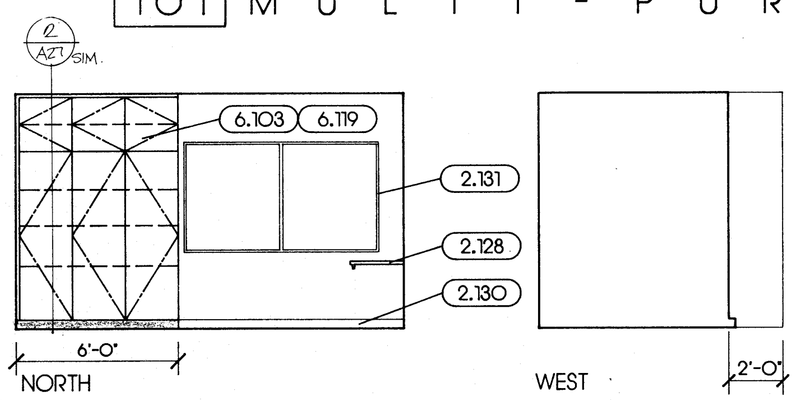

NORTH

WEST

2'-0"

109 BAND STORAGE

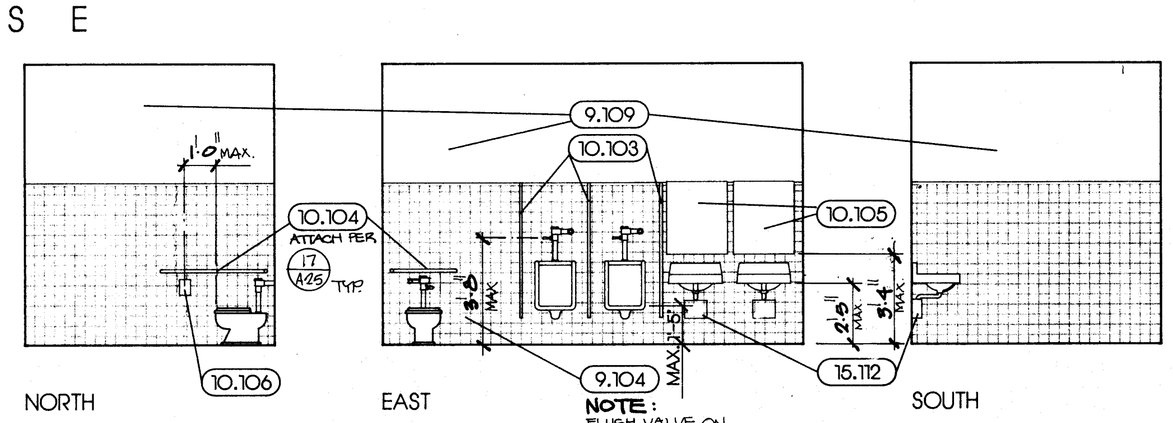

NORTH EAST SOUTH

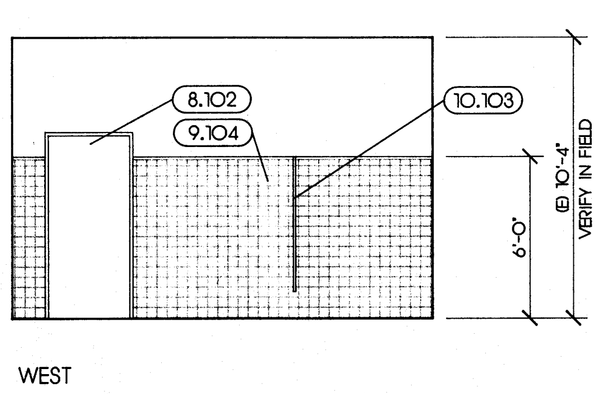

WEST

111 MEN'S

INTERIOR ELEVATIONS

1/4" = 1'- 0"

KEYNOTES

2.114	REMOVE (E) RETURN AIR GRILLES; SEE MECHANICAL PLANS	02072
2.117	CUT & REMOVE (E) CARPET AS REQUIRED	02072
2.118	REMOVE (E) DOOR & FRAME	02072
2.128	(E) COUNTERTOP TO REMAIN	-
2.130	(E) FLOOR BASE TO REMAIN	-
2.131	(E) WINDOW	-
2.139	REMOVE & ABANDON (E) FRESH-AIR MAKE-UP GRILLES	02072
2.140	(E) FIRE HOSE CABINET TO REMAIN	-
2.141	(E) DRAPERIES TO BE REMOVED, CLEANED & REHUNG	-
2.157	(E) PROSCENIUM WALL	-
2.174	LINE OF THRUST STAGE	-
5.101	HANDRAILS MOUNTED TO (E) WALL @+32" ABV. NOSE OF (E) TREAD	05520
6.101	WOOD FRAMED RISERS; MATCH STAGE WALL	06001
6.103	PLASTIC LAMINATED CABINETS	06410
6.112	INFILL (E) OPEN'G W/MAT'LS TO MATCH ADJACENT SURFACES	06200
6.119	ADJUSTABLE SHELVES	06410
6.126	REFURBISH (E) DISPLAY CASE	-
8.102	METAL DOOR & FRAME	08111
9.101	ADHESIVE APPLIED ACOUSTICAL TILE TO MATCH (E)	09512
9.104	CERAMIC TILE FLOORING & WAINSCOT	09311
9.105	CUT & PATCH (E) WALL FINISH AS REQ'D	-
9.109	GYP. BD. W/ VENEER PLASTER TO MATCH (E)	09260
10.103	TOILET PARTITION	10160
10.104	GRAB-BARS	10800
10.105	MIRROR	10800
10.106	TOILET PAPER DISPENSER	10800
11.101	H.C. LIFT	-
15.101	RETURN AIR GRILLES; SEE MECHANICAL PLANS	15800
15.112	METAL SHROUD OVER P-TRAP; SEE PLUMBING PLANS	15400
16.100	SOUND SYSTEM EQUIPMENT RACK; SEE SHT. NO. SS-1	16700

△9.200 MELLOTONE FR FABRIC, DISTRIBUTED BY MELLOTONE SAILLE FABRICS 4681 CERRITOS DRIVE LONG BEACH, CA 90807 PH. (213) 928-3787 OR EQUAL. FABRIC TO BE FLAME-RESISTANT, & HAVE A FLAME SPREAD RATING = 0. COLOR TO BE SELECTED BY THE ARCHITECT.

THESE DRAWINGS, RELATED SPECIFICATIONS, IDEAS, DESIGNS, AND ARRANGEMENTS REPRESENTED THEREBY ARE AND SHALL REMAIN THE PROPERTY OF THE ARCHITECT; AND NO PART THEREOF SHALL BE COPIED, DISCLOSED TO OTHERS OR USED IN CONNECTION WITH ANY WORK OR PROJECT OTHER THAN THE SPECIFIC PROJECT FOR WHICH THEY HAVE BEEN PREPARED AND DEVELOPED WITHOUT THE WRITTEN CONSENT OF THE ARCHITECT. VISUAL CONTACT WITH THESE DRAWINGS SHALL CONSTITUTE PRIMA FACIE EVIDENCE OF ACCEPTANCE OF THESE RESTRICTIONS.

WRITTEN DIMENSIONS ON THESE DRAWINGS SHALL HAVE PRECEDENCE OVER SCALED DIMENSIONS; CONTRACTORS SHALL VERIFY AND BE RESPONSIBLE FOR ALL DIMENSIONS AND CONDITIONS ON THE JOB, AND THE ARCHITECT MUST BE NOTIFIED OF ANY VARIATIONS FROM THE DIMENSIONS AND CONDITIONS SHOWN BY THESE DRAWINGS.

DETAILED SHOP DRAWINGS MUST BE SUBMITTED TO THIS OFFICE FOR REVIEW BEFORE PROCEEDING WITH THE FABRICATION OF ANY PRODUCT TO BE INCLUDED IN THIS PROJECT.

ISSUE FOR	DATE	REVISION	DATE

Bessie E. Owens Elementary
School Modernization
Bakersfield City School District

pechin associates architects aia
C-8366
1400 easton drive suite 138
bakersfield, ca 93309 (805)322-2021

APPROVED
Division of the State Architect
[illegible]
File No. 15-488 JPR/LA

SHEET
A17

Project Number: 413-0788
Revision Date: 01/26/89