HEATING & VENTILATING

BAKERSFIELD CITY SCHOOL DISTRICT
BOARD OF EDUCATION
APPROVED

STATE OF CALIFORNIA
DEPARTMENT OF PUBLIC WORKS
DIVISION OF ARCHITECTURE
APPROVED FOR ISSUANCE

5-5-48

Scale

ADDITIONS - ALTERATIONS
BAKERSFIELD CITY SCHOOL DISTRICT
WOODROW WILSON JUNIOR HIGH SCHOOL
BAKERSFIELD, CALIFORNIA

WRIGHT, BRISTOLE & EARLS
ARCHITECTS
BAKERSFIELD, CALIFORNIA

SECTION A-A

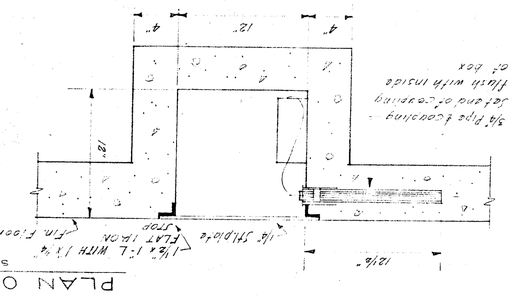

DETAIL OF SLAB THERMOSTAT

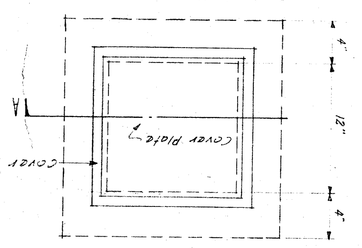

PLAN

SCALE 1½" = 1'-0"

HEATING SCHEDULE

UNIT No.	B.T.U. CAP.	FILTER SIZE	REMARKS
1	64,800	2-20 x 20	
2	75,600	2-20 x 20	

TYPICAL HEATER DETAIL

SCALE ½" = 1'-0"

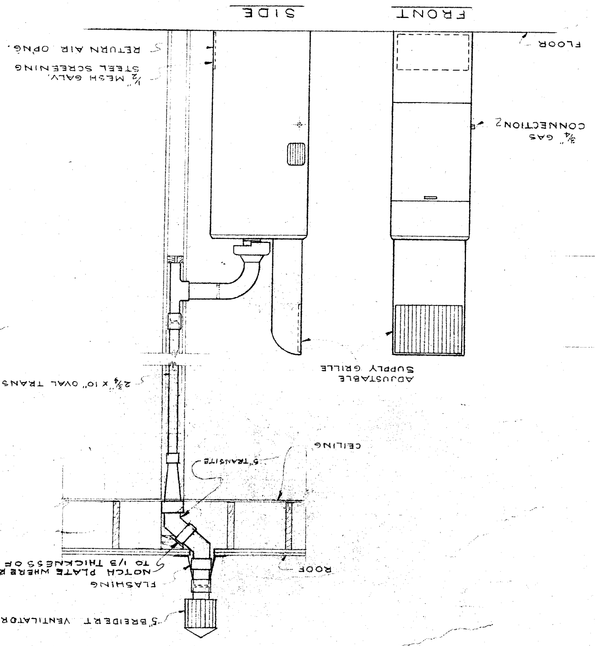

SYMBOLS

indicates
supply pipe
return pipe
thermostat

PLAN OF HEATER ROOM

SCALE ⅜" = 1'-0"

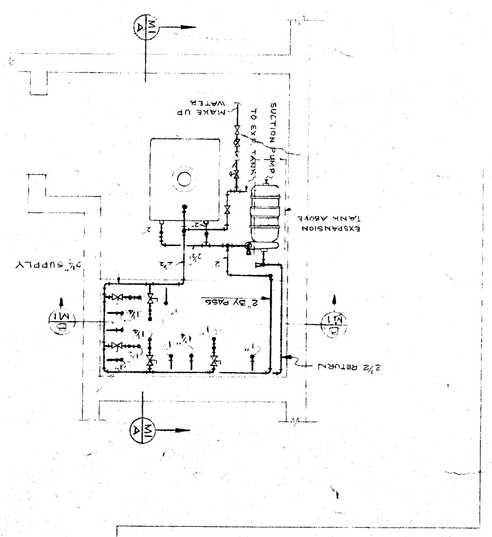

SECTION (M1)

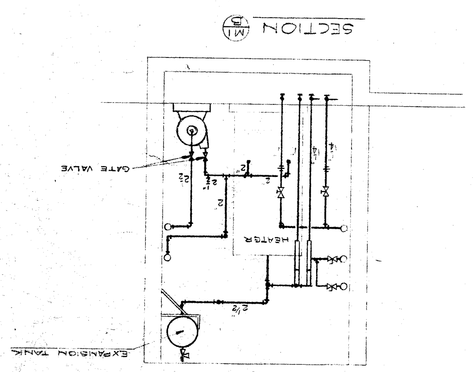

SECTION (M2)

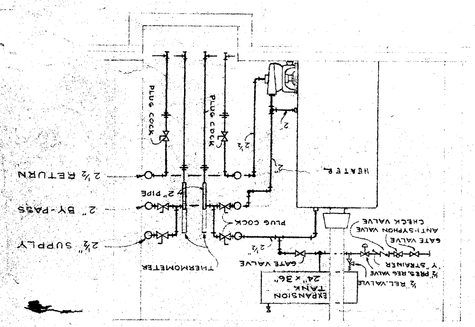
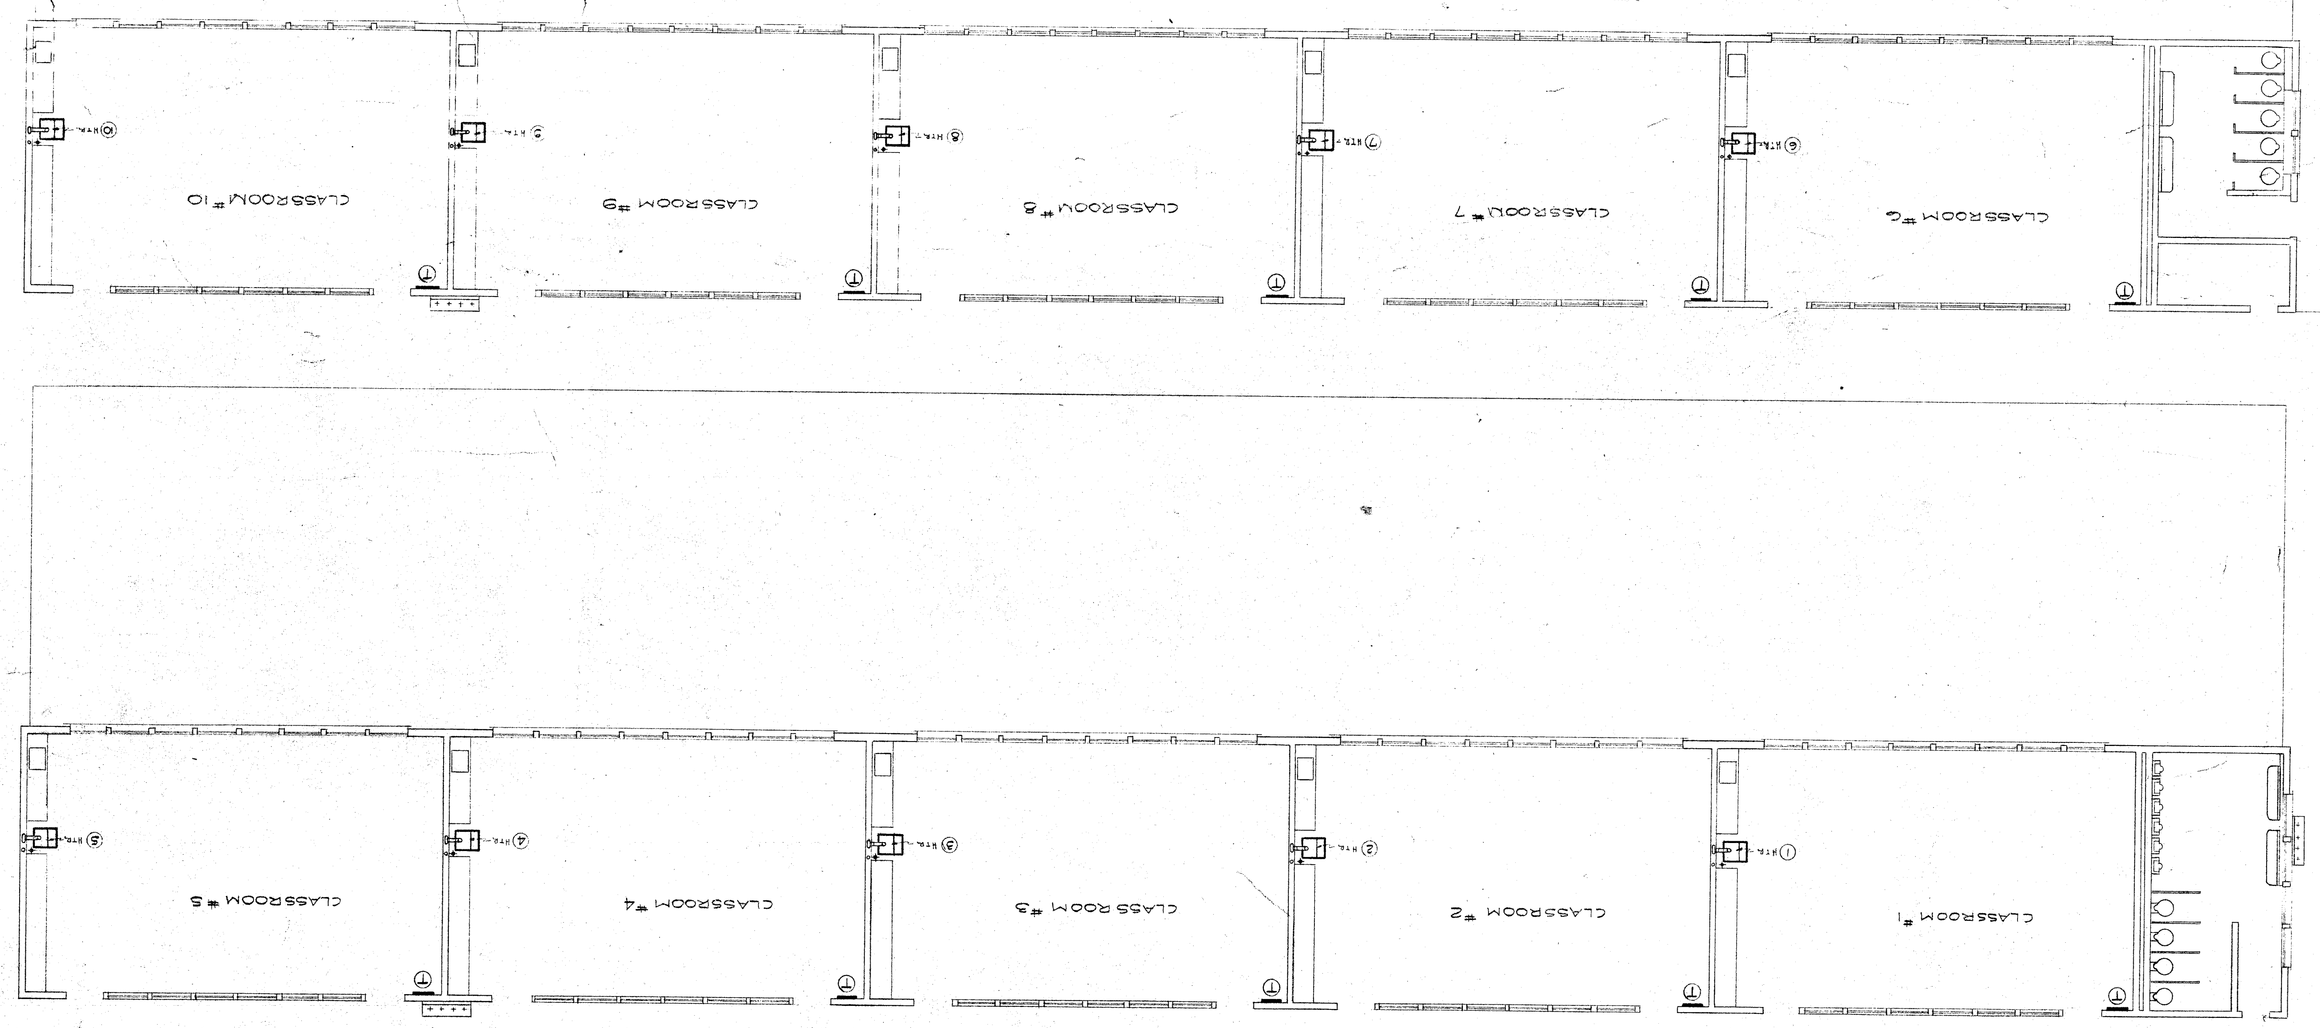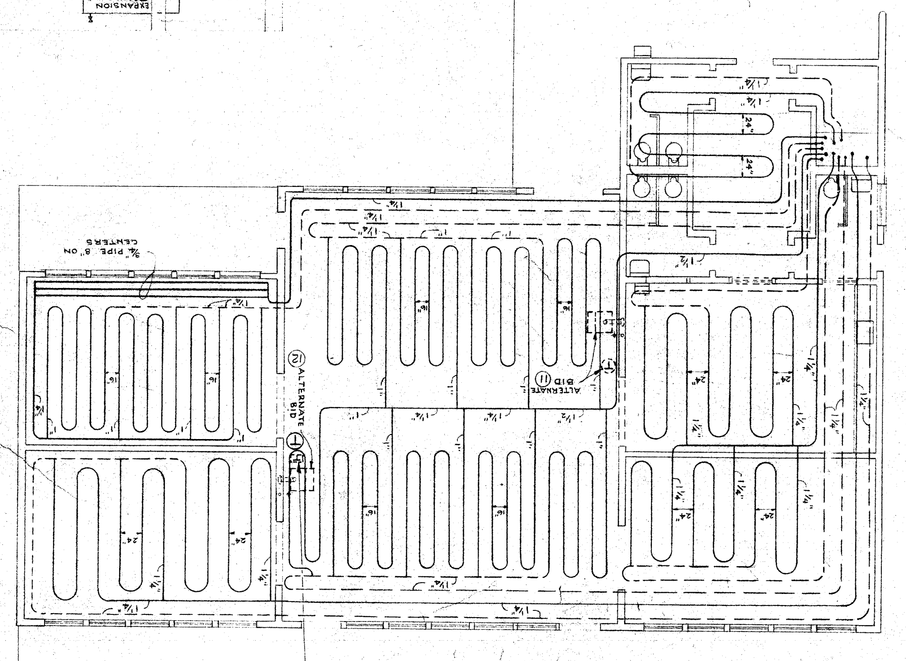
NOTE: ALL THERMOSTATS ON UPRIGHTS SHALL BE MOUNTED ON HEATED PIPE