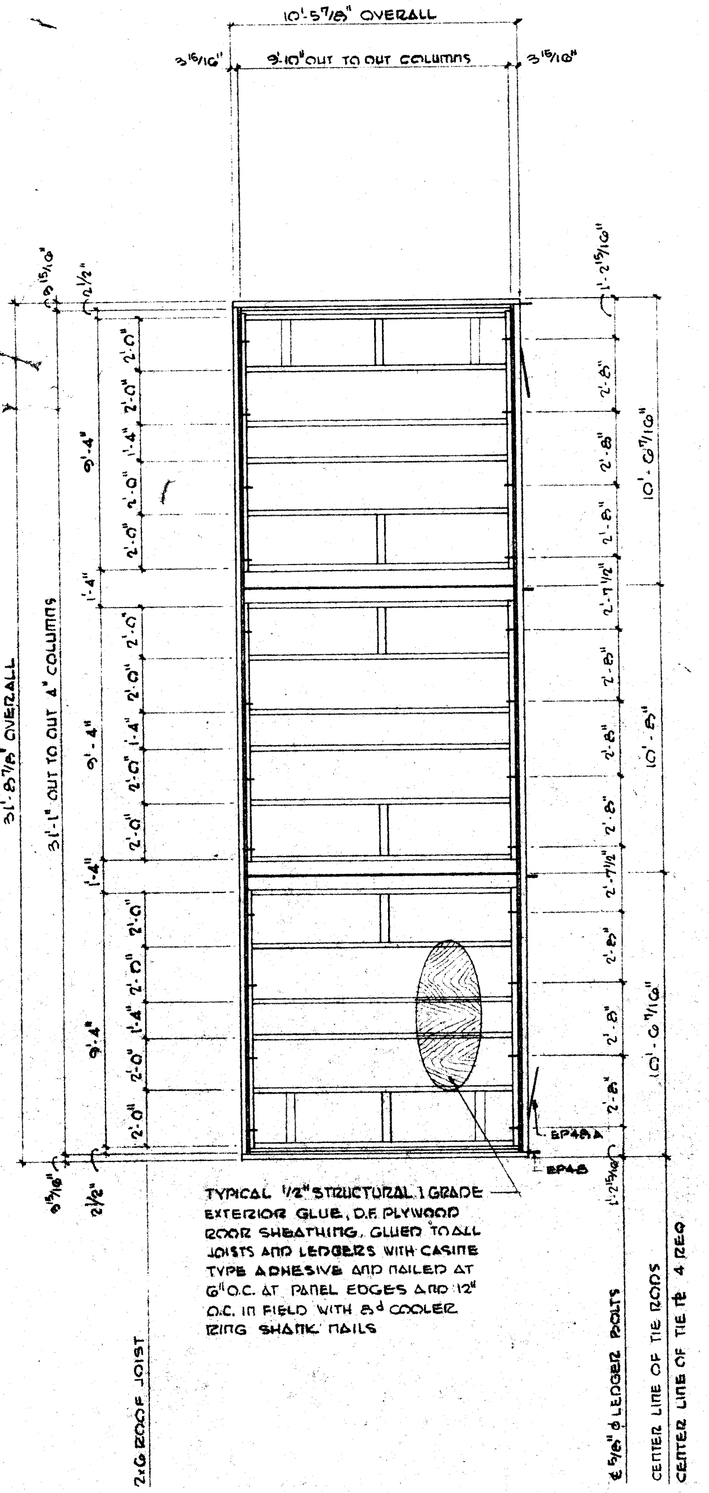

NOTE:
FOR NOTES & DIMS. NOT SHOWN SEE: 4/S-3

1 S-3 ROOF FRAMING PLAN - 3/8 MODULE - NO OVERHANG
ASSEMBLY A 91

2 S-3 ROOF FRAMING PLAN - 3/8 MODULE - 2'-0" NOM. OVERHANG
ASSEMBLY A 92.2

3 S-3 ROOF FRAMING PLAN - 3/8 MODULE - 4'-0" NOM. OVERHANG
ASSEMBLY A 92.4

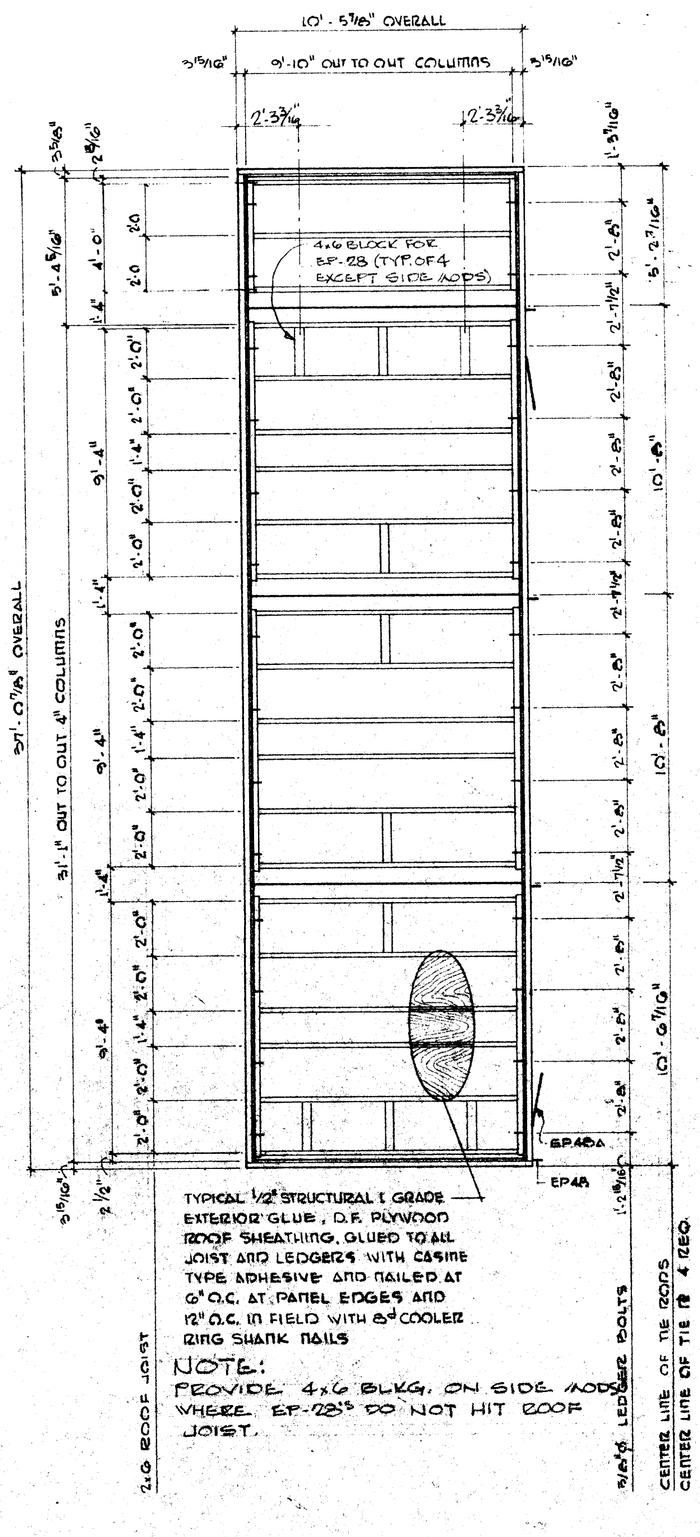

NOTE:
PROVIDE 4x6 BLKG. ON SIDE MODS WHERE EP-2B'S DO NOT HIT ROOF JOIST.

4 S-3 ROOF FRAMING PLAN - 3/8 MODULE - 6'-0" NOM. OVERHANG
ASSEMBLY A 92.6

NO.	REVISIONS	DATE	BY

The acceptance of this plan set constitutes agreement that the design, shop drawing and specifications for the project noted shall be used solely for said project and shall not be exhibited, delivered or transferred to anyone or reused for additional projects in whole or in part without the written consent of Speedspace Corporation.

REFERENCE PLAN SET NO.

APPROVED BY
STATE OF CALIFORNIA - DEPARTMENT OF GENERAL SERVICES
OFFICE OF ARCHITECTURE AND CONSTRUCTION
32682 APPROVED OCT 31 1989
APPLICATION NO. for Ed Hardin
OFFICE OF ARCHITECTURE & CONSTRUCTION

APPROVED BY
APPROVED
STATE FIRE MARSHAL
STATE OF CALIFORNIA
OCT 30 1989
STATE FIRE MARSHAL

APPROVED BY
SCHOOL DISTRICT

KING BENIOFF STEINMAN KING
CONSULTING ENGINEERS
13701 RIVERSIDE DRIVE
SHERMAN OAKS, CALIF. 91403
Ben Benioff
DRAWN BY TRC | CHECKED BY STA | DATE 7/23/89

ROOF FRAMING PLANS - 3/8 MODULE
1/4" = 1'-0"
BAKERSFIELD CITY SCH. DIST.
BAKERSFIELD, CALIFORNIA

SPEEDSPACE CORPORATION
Var-I-Purpose RELOCATABLE BUILDINGS
P.O. Box 590 — Santa Rosa, California 95401
Telephone (707) 544-1661

AITC QUALIFIED LICENSEE
Licensed Plant No. M-140
L.A. City Licensed Fabricator No. 321

SPEEDSPACE JOB NO. 89-1325
SHEET NO. S-3
14 OF 31

PRINTED ON DIEPO NO. 1000H CLEARPRINT 4-78