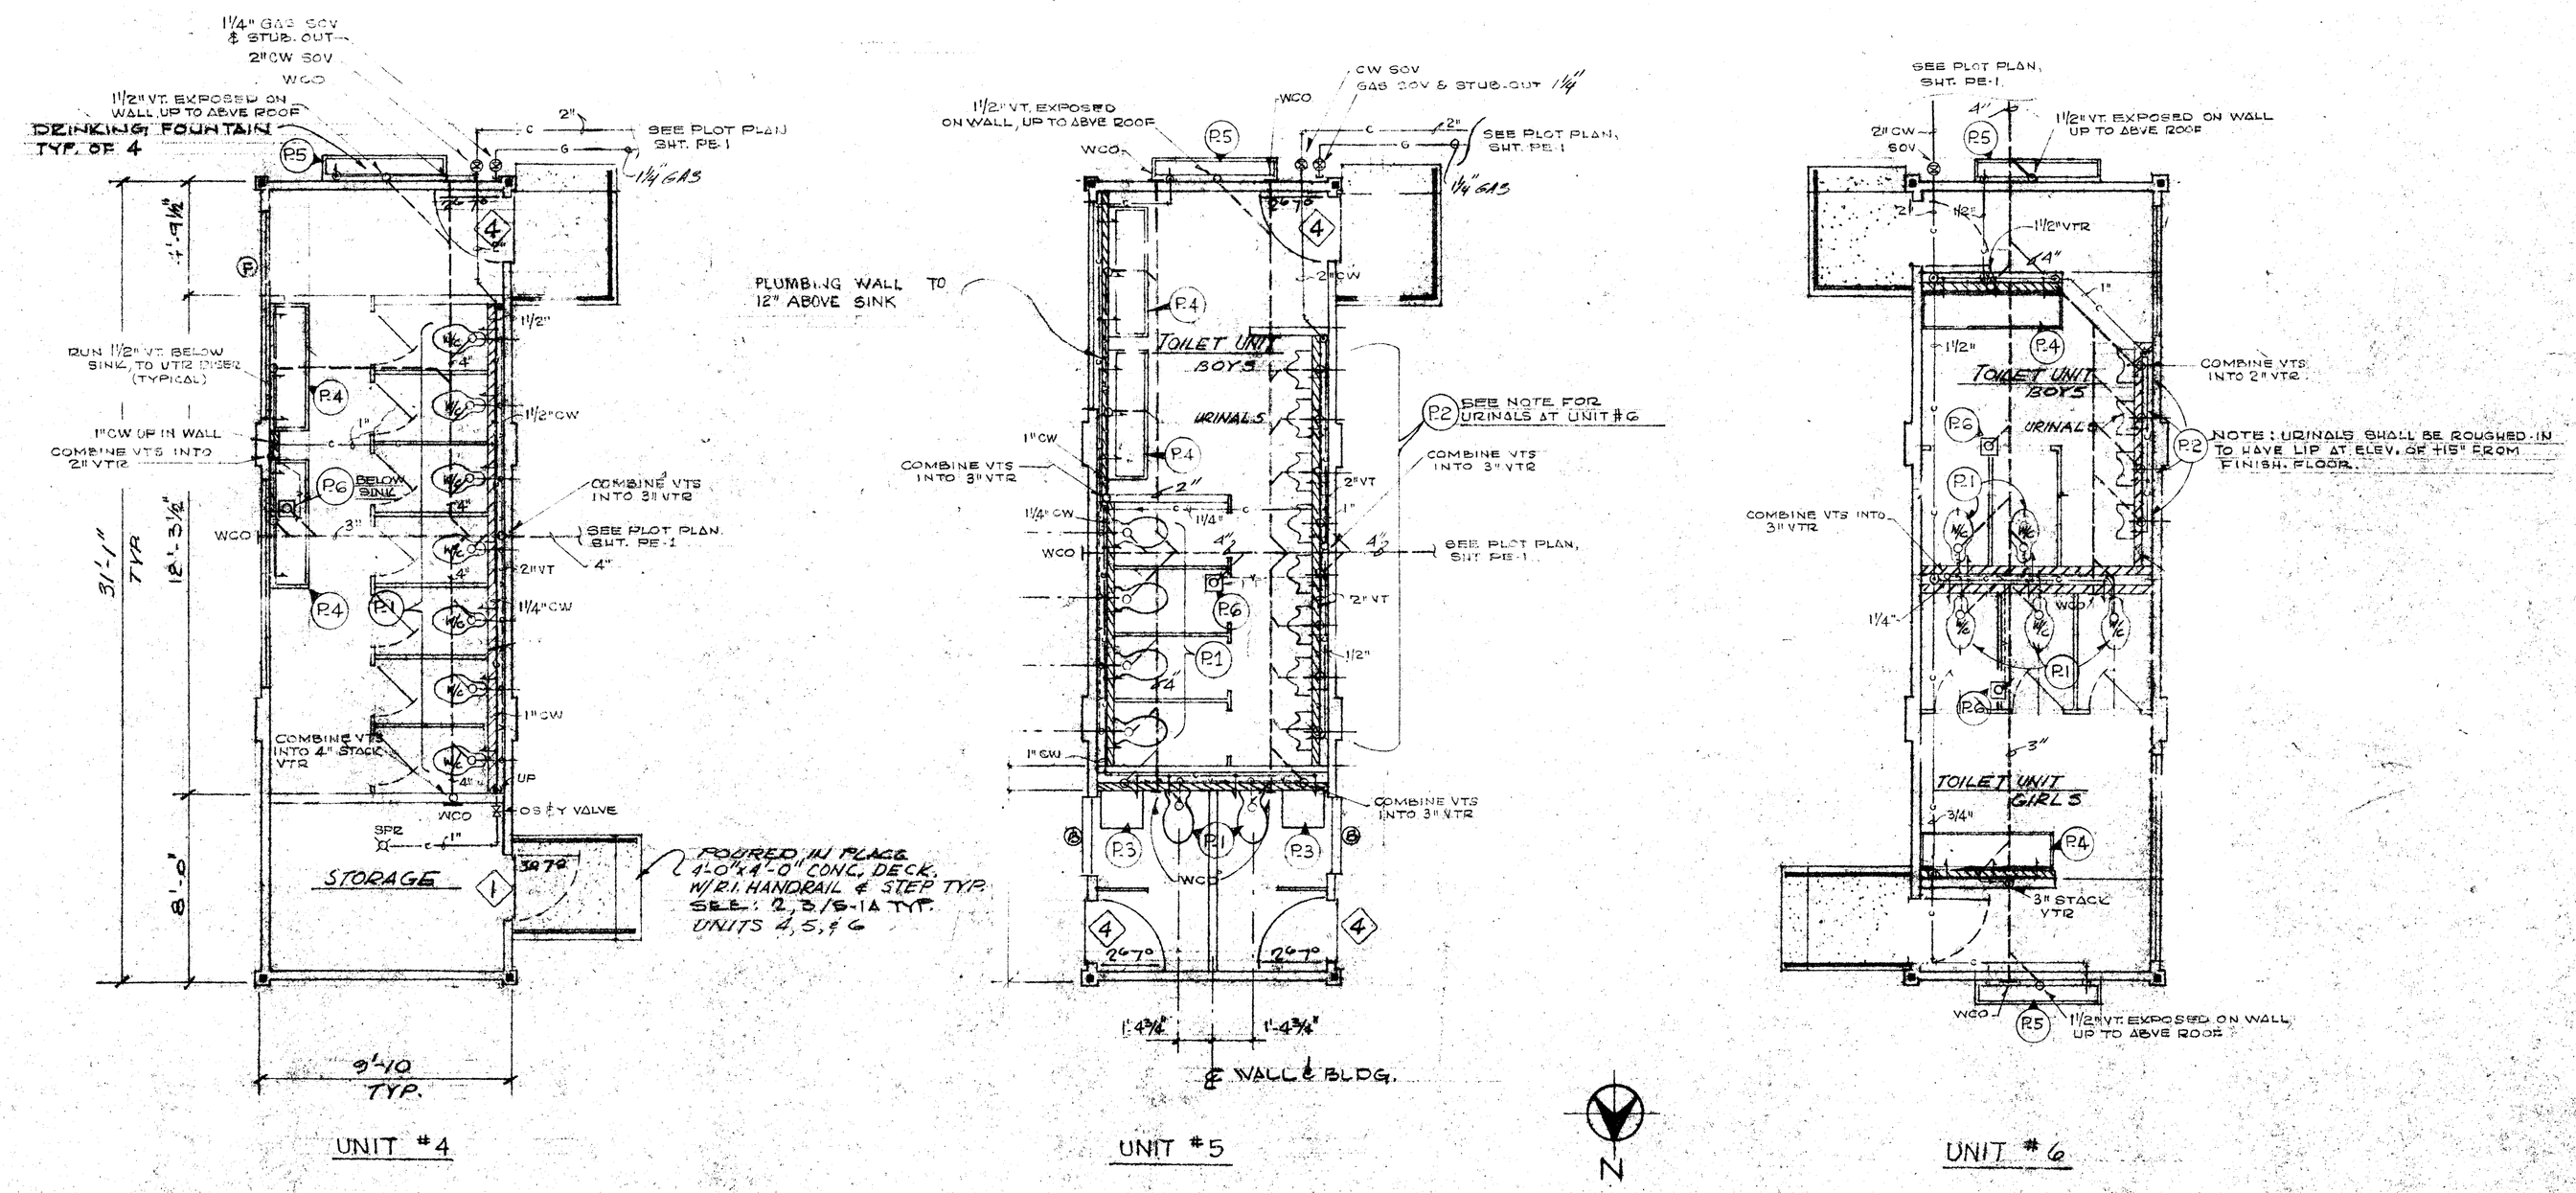

UNITS 4 5 6

NO.	REVISIONS AS PER SCHOOL DISTRICT ARCHITECT CORRECTIONS	10/24/69	1
BY	REVISIONS	DATE	NO.

The acceptance of this plan set constitutes agreement that the design, shop drawing and specifications for the project noted shall be used solely for said project and shall not be exhibited, delivered or transferred to anyone or reused for additional projects in whole or in part without the written consent of Speedspace Corporation.

REFERENCE PLAN SET NO.

APPROVED BY
STATE OF CALIFORNIA — STATE OF CALIFORNIA — OFFICE OF ARCHITECTURE AND CONSTRUCTION
32682 APPROVED OCT 31 1969
OFFICE OF ARCHITECTURE & CONSTRUCTION

APPROVED BY
STATE OF CALIFORNIA
STATE FIRE MARSHAL

APPROVED BY
SCHOOL DISTRICT

KING BENIOFF STEINMANN KING
CONSULTING ENGINEERS
1010 RAYMOND DRIVE
SHERMAN OAKS, CALIF. 91403
JPC 8/18/69

FLOOR PLANS, UNITS #4, 5, 6. 1/4" = 1'-0" 1

BAKERSFIELD CITY S.D.
BAKERSFIELD, CALIFORNIA

SPEEDSPACE CORPORATION
Var-I-Purpose
RELOCATABLE BUILDINGS
P.O. Box 590 — Santa Rosa, California 95401
Telephone (707) 544-1661

AITC
Licensed Plant No. 140
L.A. City Licensed Fabricator No. 331

SPEEDSPACE JOB NO. 69-13[illegible]
SHEET NO. P.1
24 OF 31

PRINTED ON DIEPO NO. 1000H CLEARPRINT 7-69