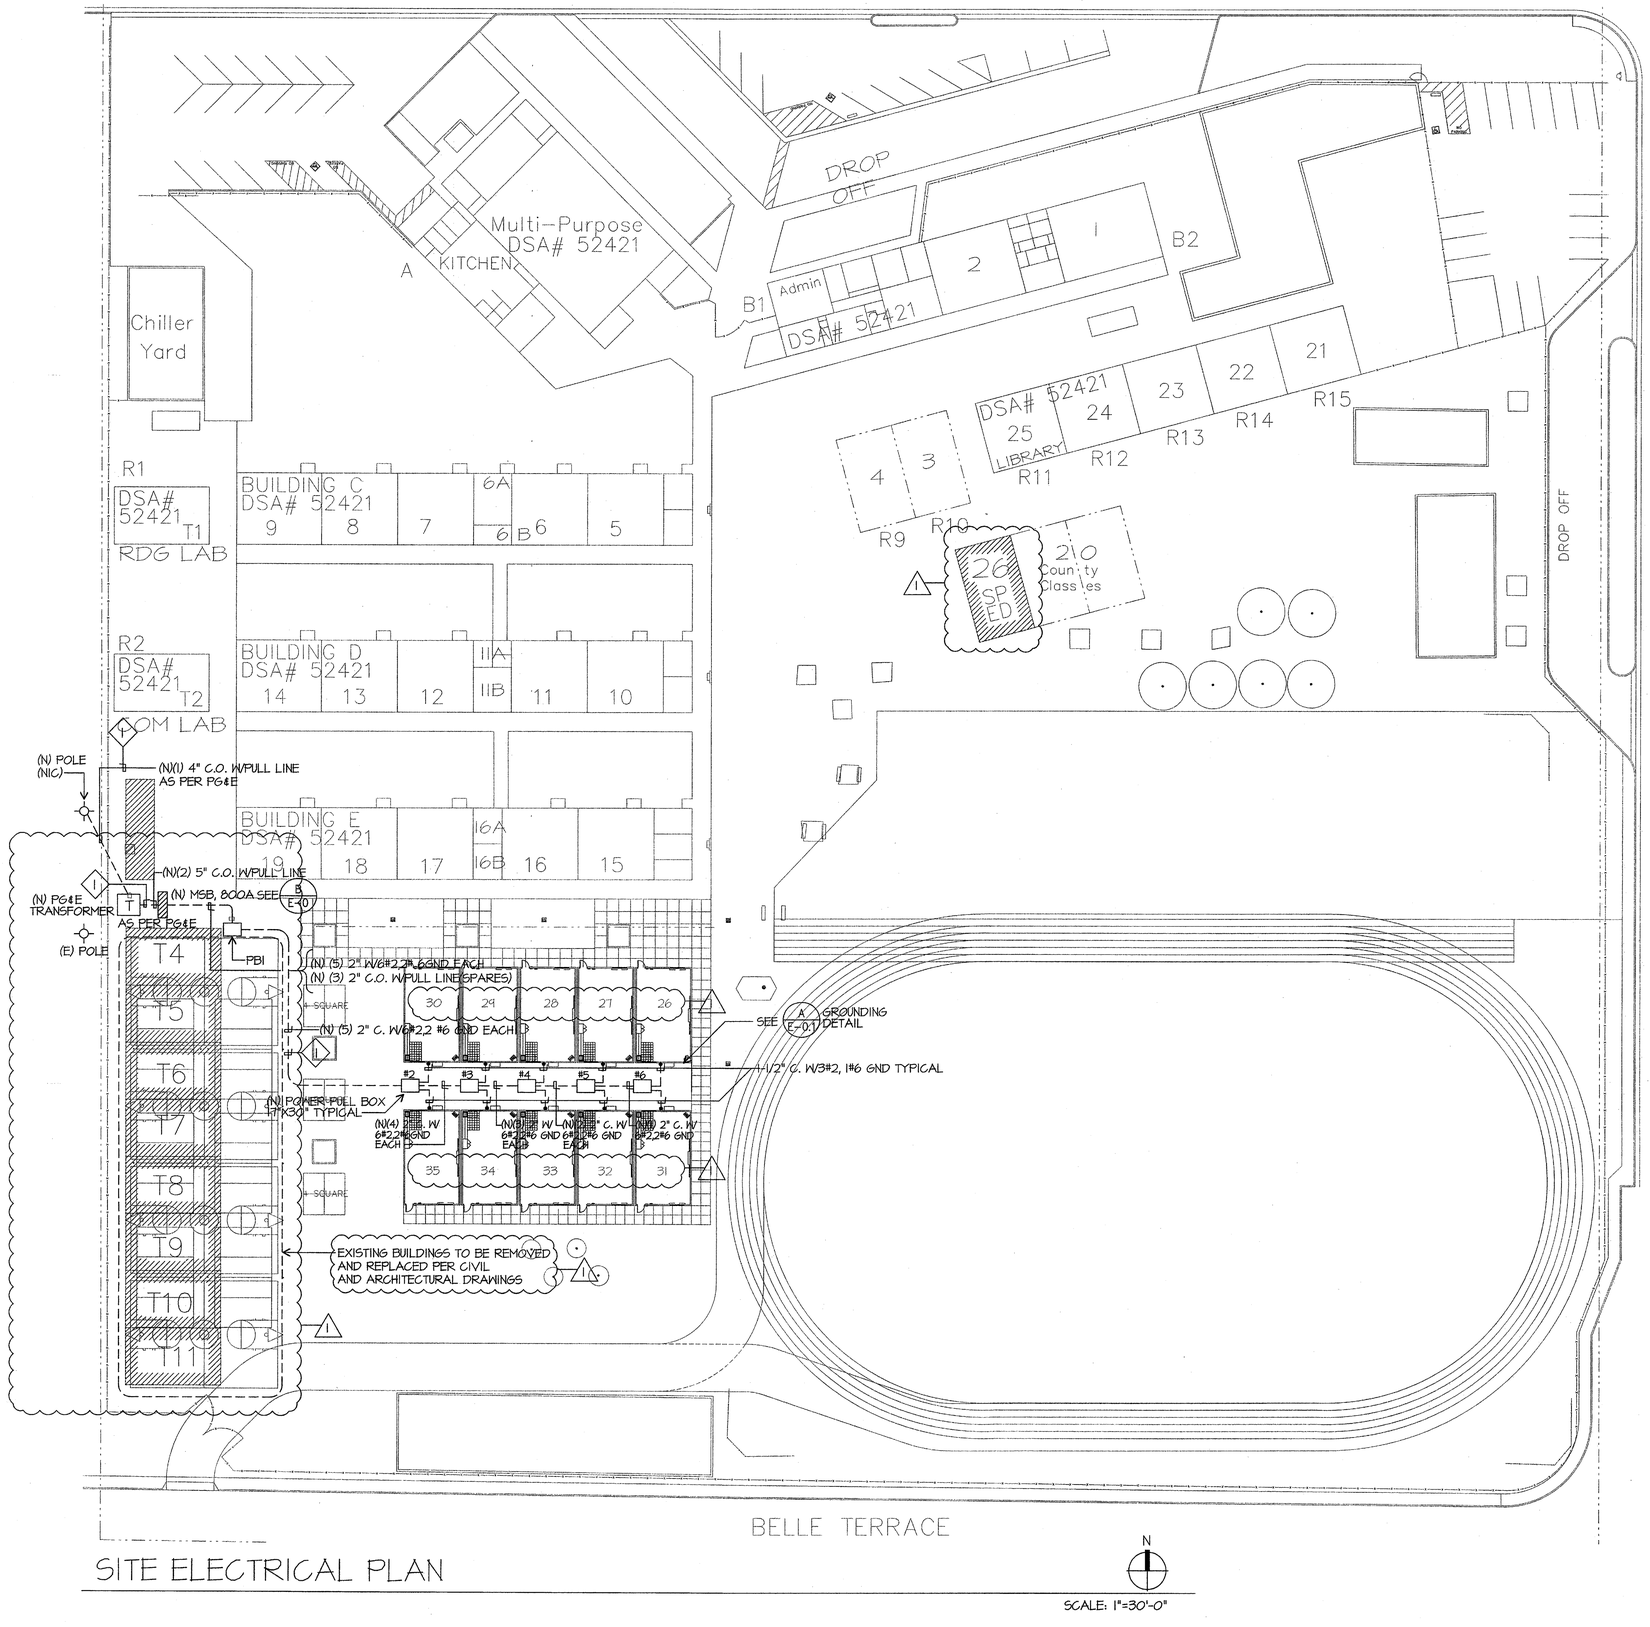

SITE ELECTRICAL PLAN

SCALE: 1"=30'-0"

ELECTRICAL SITE PLAN NOTES

1. SAWCUT AND REPAIR TO MATCH EXISTING. BORING IS AN ACCEPTABLE METHOD OF CONDUIT INSTALLATION. PROVIDE METHOD OF PROCEDURE FOR BORING TO ENGINEER FOR REVIEW AND APPROVAL. DETAIL BORING PROCEDURE. IDENTIFY TYPE OF CONDUIT TO BE USED IN BORE.

Ownership of Documents
This document, the ideas and designs incorporated herein, as an instrument of Professional Service is the property of Integrated Designs by SOMAM Inc. and is not to be used, in whole or in part for any other project without written authorization.
© COPYRIGHT 2009

integrated designs by SOMAM, Inc.
ARCHITECTURE - ENGINEERING - INTERIOR DESIGN - CONSTRUCTION MANAGEMENT
6011 N. Fresno, Suite 130 – Fresno, California 93710
Phone (559) 436-0881 Fax (559) 436-0887 E-Mail: design@somam.com
www.integratedesigns.com

Revision:	Revision Description:	Rev. Date:
1	ADDENDUM 1	10/16/09

Sheet Title: SITE ELECTRICAL PLAN

Project Name & Address:
MUNSEY ELEMENTARY SCHOOL
10 NEW PORTABLE CLASSROOMS
BAKERSFIELD CITY SCHOOL DISTRICT
3801 BRAVE AVE. BAKERSFIELD, CA 93309

Issue Date: 05/02/06
Designer: DESIGNER
DR: DRAFTER
PC: CJM

DSA Indentification Stamp:

Stamp(s):

LICENSED ARCHITECT
CURTIS E. FLYNN
No. C 28966
REN. 5-31-09
STATE OF CALIFORNIA

Job No.: 3832

Sheet No.: E-1.1

Release: ADDENDUM #1

JMPE
ELECTRICAL ENGINEERING
LIGHTING DESIGN
CA REGISTRATION NO E13088
09082
6000 MING AVENUE,
SUITE 250
BAKERSFIELD, CA 93309
(661) 831-7900
FAX (661) 831-7919
email : maloney@jmpe.net
www.jmpe.net

REGISTERED PROFESSIONAL ENGINEER
JOHN MALONEY
No. E13088
ELECTRICAL
STATE OF CALIFORNIA

JMPE/JOB#:09082/DATE:10-15-09 AC/CN

CURTIS MCNALLY