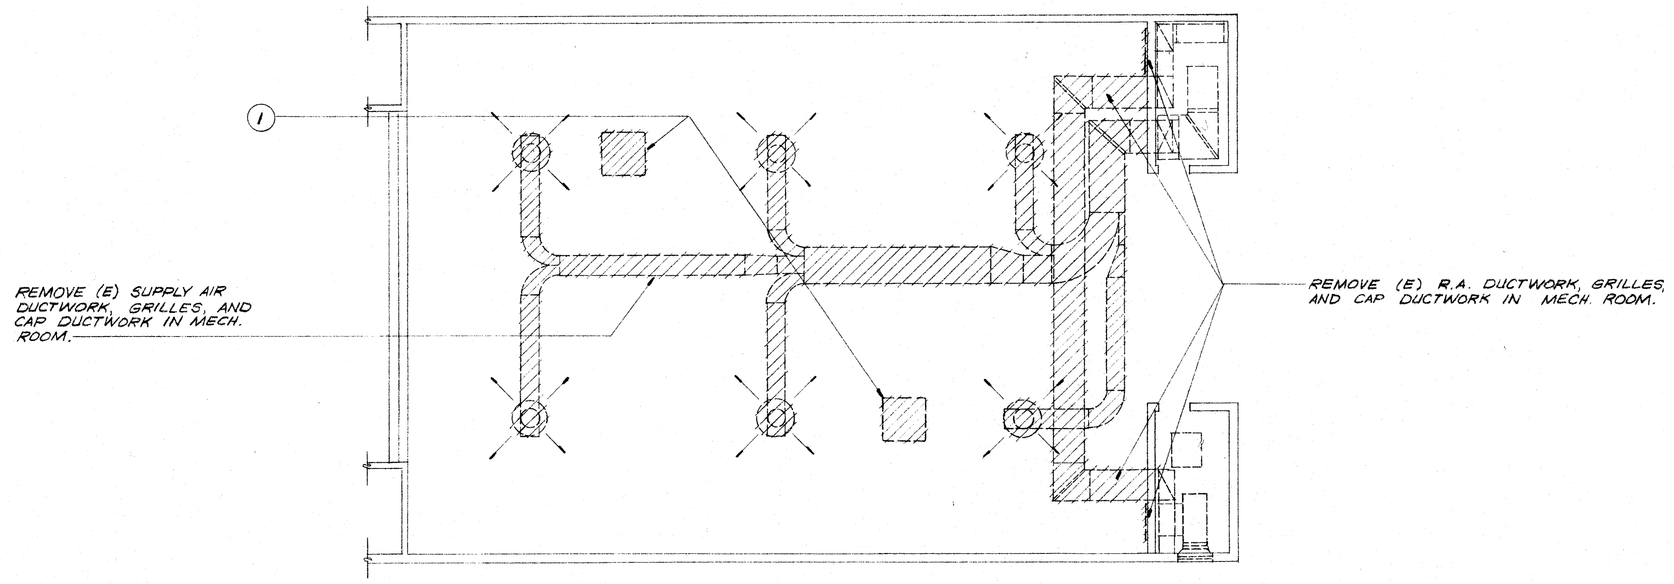

DEMOLITION PLAN BUILDING "A" MULTI-PURPOSE ROOM DETAIL

SCALE: 1/8"=1'-0"

A / M-7

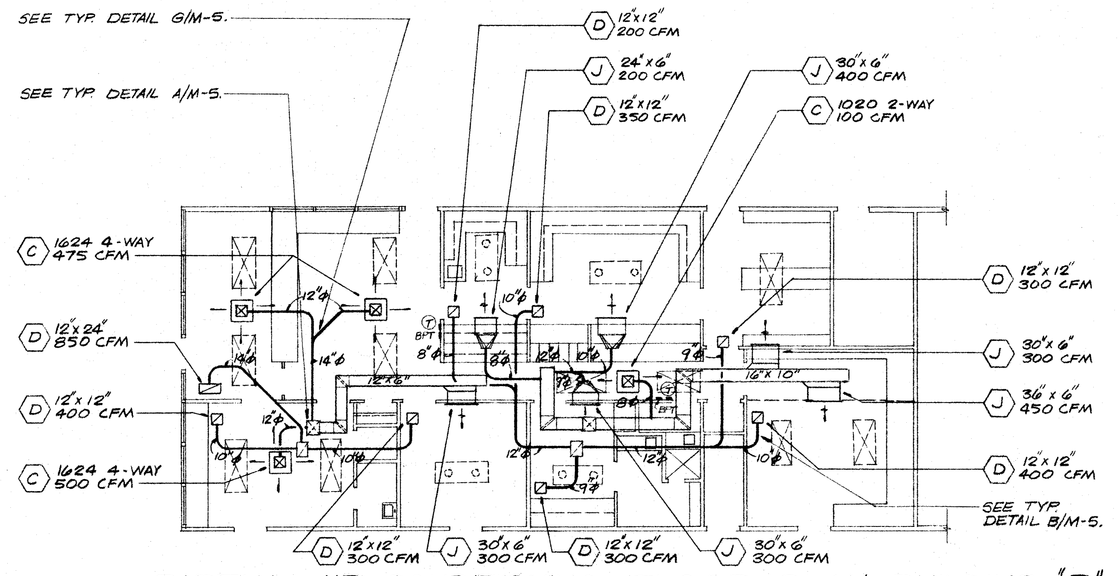

PARTIAL AIR CONDITIONING FLOOR PLAN BUILDING "B" DETAIL

SCALE: 1/8"=1'-0"

B / M-7

NOTES: 1. GRILLE, THERMOSTAT AND BY-PASS TIMER LOCATIONS ARE APPROXIMATE. CONFIRM EXACT LOCATION WITH ARCHITECT.
2. ALL DUCT INSULATION AND DUCT LINER SHALL HAVE A FLAME SPREAD RATING OF NOT MORE THAN 25 AND A SMOKE DEVELOPED RATING OF NOT MORE THAN 50.

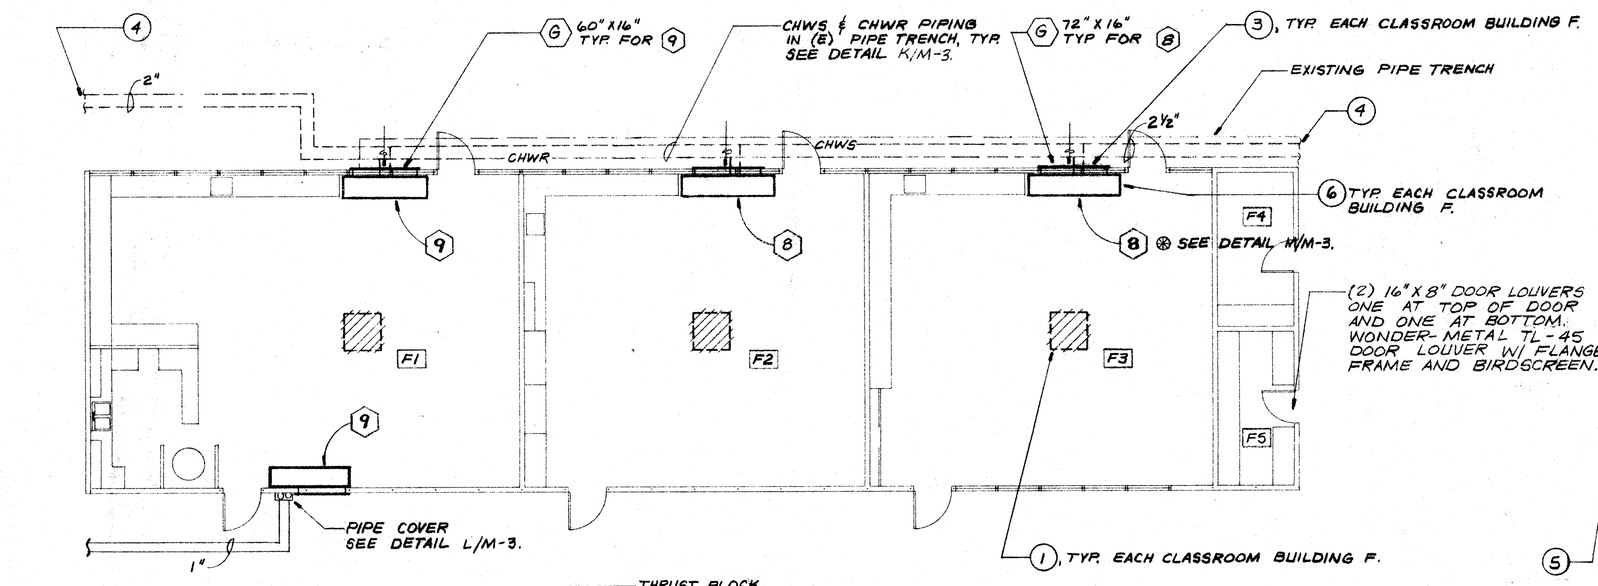

BUILDING F

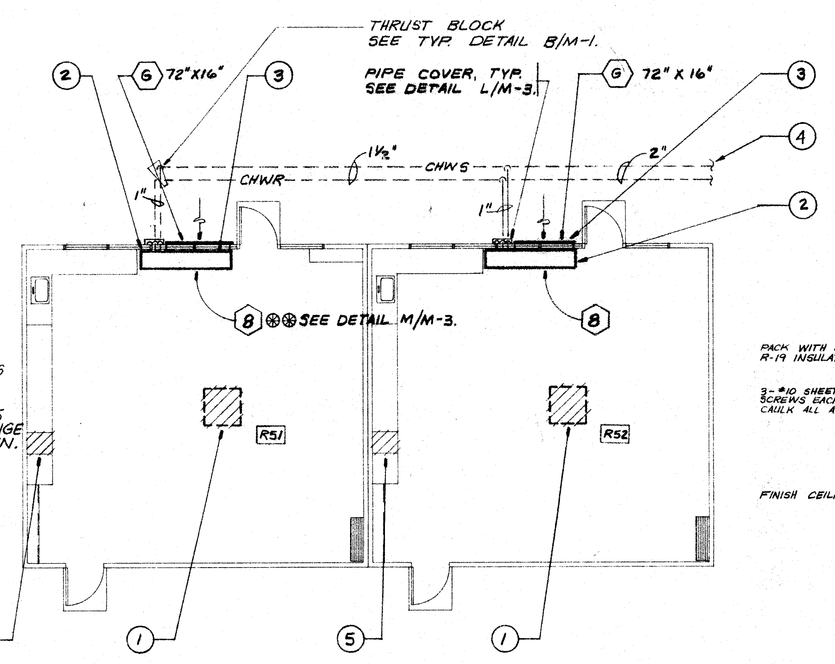

BUILDING R-5

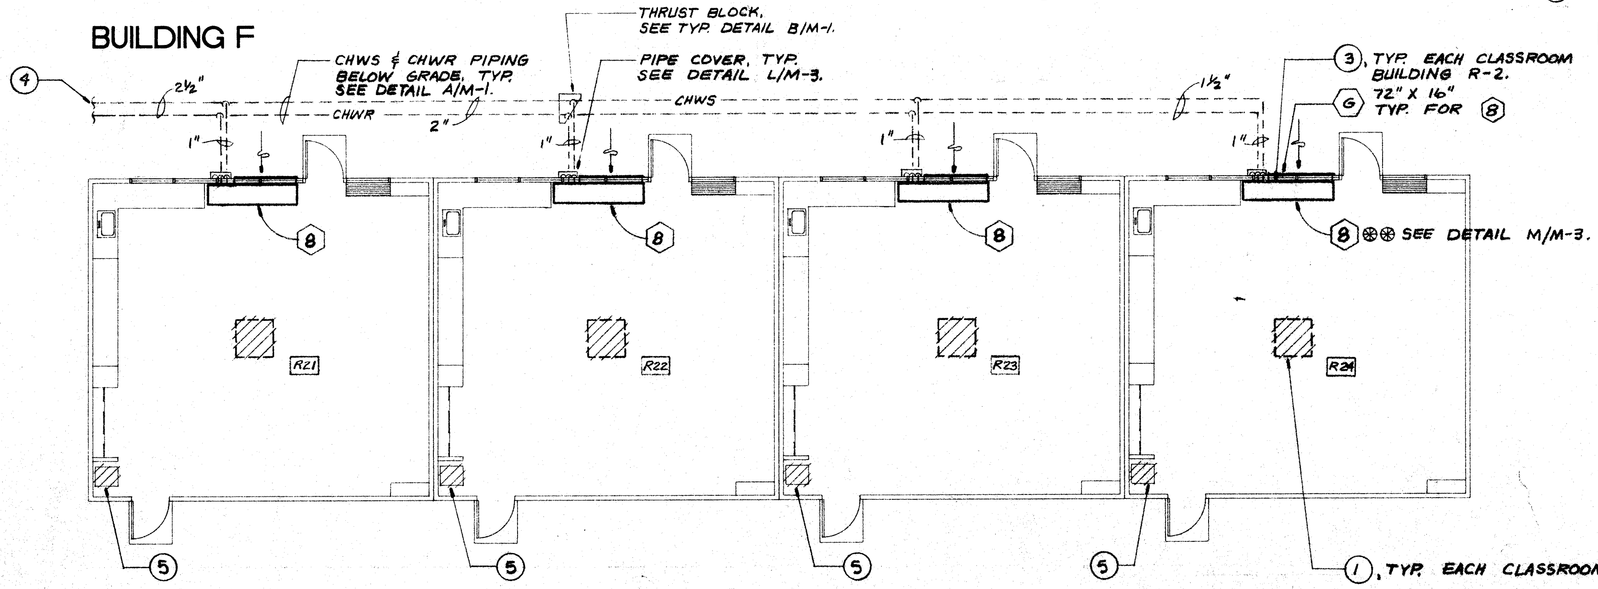

BUILDING R-2

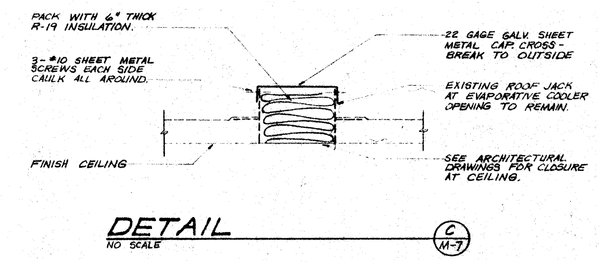

DETAIL

NO SCALE

C / M-7

*TYPICAL NOTES FOR DEMOLITION AND NEW WORK:

1. REMOVE EXISTING EVAPORATIVE COOLER AND COOLER SUPPORT ON ROOF, SUPPLY AIR DROP THRU ROOF TO AND INCLUDING 4-WAY DIFFUSER BOX ON CEILING. SEE DETAIL C/M-7, FOR BAROMETRIC RELIEF IN CLASSROOMS, SEE DETAIL H/M-5.
2. REMOVE EXISTING UNIT VENTILATOR, OSA GRILLE, ETC. CAP PIPING BELOW FLOOR.
3. NEW UNIT VENTILATOR. SEE TYPICAL DETAILS K/M-3, N/M-3.
4. REFER TO SITE PLAN, SHEET M-1 FOR CONTINUATION OF PIPING AND RELATIVE DISTANCES OF PIPING BETWEEN BUILDINGS.
5. REMOVE EXISTING FURNACE, PLENUM AND INTEGRAL SUPPLY GRILLE ASSEMBLY, FRESH AIR LOUVER, GAS FLUE THRU ROOF INCLUDING ROOF CAP, ETC.
6. REMOVE EXISTING UNIT VENTILATOR, OSA GRILLE, PIPING, ETC.
7. REMOVE EXISTING CONVECTION HEATER, ASSOCIATED VALVES AND PIPING.
8. NEW FLOOR MOUNTED FAN COIL. MOUNT SIMILAR TO UNIT VENTILATOR. UNDER FLOOR PIPING CONNECTIONS. SEE DETAIL K/M-3.
9. REMOVE EXISTING EXHAUST FAN OR GRAVITY VENT, DISCHARGE DUCT, ROOF JACK, ETC.
10. REMOVE EXISTING BOILER; FLUE, CIRCULATING PUMPS, EXPANSION TANK, CONTROL PANELS, ETC., CAP PIPING BELOW FLOOR.
11. REMOVE EXISTING FAN COIL, ADJOINING DUCTWORK GRILLES, ETC.

IDENTIFICATION STAMP
Department of General Services
Office of the State Architect
DEC 13 1999
Structural Safety Section
OSA 55550 KP/LA

FLOOR PLANS

SCALE: 1/8"=1'-0"

DIRECTION OF PREVAILING WIND

RENFRO RUSSELL & ASSOCIATES
Architecture • Engineering • Interior Design/Space Planning
Donald W. Renfro AIA C 5283
Mark E. Russell AIA C 13726
4800 Stockdale Highway, Suite 304, Bakersfield, California 93309 (805) 327-7676

CONSULTANTS
FRANK MITCHELL #12910 Expires 9/1/90
JOHN FRANK MITCHELL, INC.
CONSULTING MECHANICAL ENGINEERS
PHONE 873-3399 444 WEST JENSEN, SUITE 107 FRESNO, CALIFORNIA 93728
8807.2

PROJECT

BAKERSFIELD CITY SCHOOL DISTRICT

FREMONT ELEMENTARY SCHOOL MODERNIZATION

THE ABOVE DRAWINGS AND SPECIFICATIONS AND IDEAS, DESIGNS AND ARRANGEMENTS REPRESENTED THEREBY ARE AND SHALL REMAIN THE PROPERTY OF THE ARCHITECT AND NO PART THEREOF SHALL BE COPIED, DISCLOSED TO OTHERS OR USED IN CONNECTION WITH ANY WORK OR PROJECT OTHER THAN THE SPECIFIC PROJECT FOR WHICH THEY HAVE BEEN PREPARED AND DEVELOPED WITHOUT THE WRITTEN CONSENT OF THE ARCHITECT. SUBMISSION OF THESE DRAWINGS OR SPECIFICATIONS SHALL CONSTITUTE CONCLUSIVE EVIDENCE OF ACCEPTANCE OF THESE RESTRICTIONS.

WRITTEN DIMENSIONS ON THESE DRAWINGS SHALL HAVE PRECEDENCE OVER SCALED DIMENSIONS. CONTRACTORS SHALL VERIFY AND BE RESPONSIBLE FOR ALL DIMENSIONS AND CONDITIONS ON THE JOB AND THIS OFFICE MUST BE NOTIFIED OF ANY VARIATIONS FROM THE DIMENSIONS AND CONDITIONS SHOWN BY THESE DRAWINGS. SHOP DETAILS MUST BE SUBMITTED TO THIS OFFICE FOR APPROVAL BEFORE PROCEEDING WITH FABRICATION.

KEY PLAN

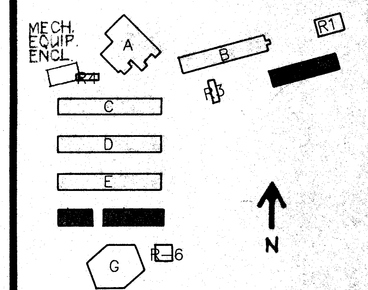

BAKERSFIELD CITY SCHOOL DISTRICT
BOARD OF EDUCATION

DATE	APPROVED

DATE	ISSUED FOR
9.29.1	BIDDING

DATE	REVISIONS

SHEET TITLE

FLOOR PLANS
BUILDINGS F,R-2,R-5

APPROVED/ARCHITECT Tommy W. Hunter DATE 5/1/89
CHECKED JFM
DRAWN BY MJB PROJECT NO. 86-216 F/A

SHEET NUMBER 8826CA22096

M-7

OF 7 SHEETS