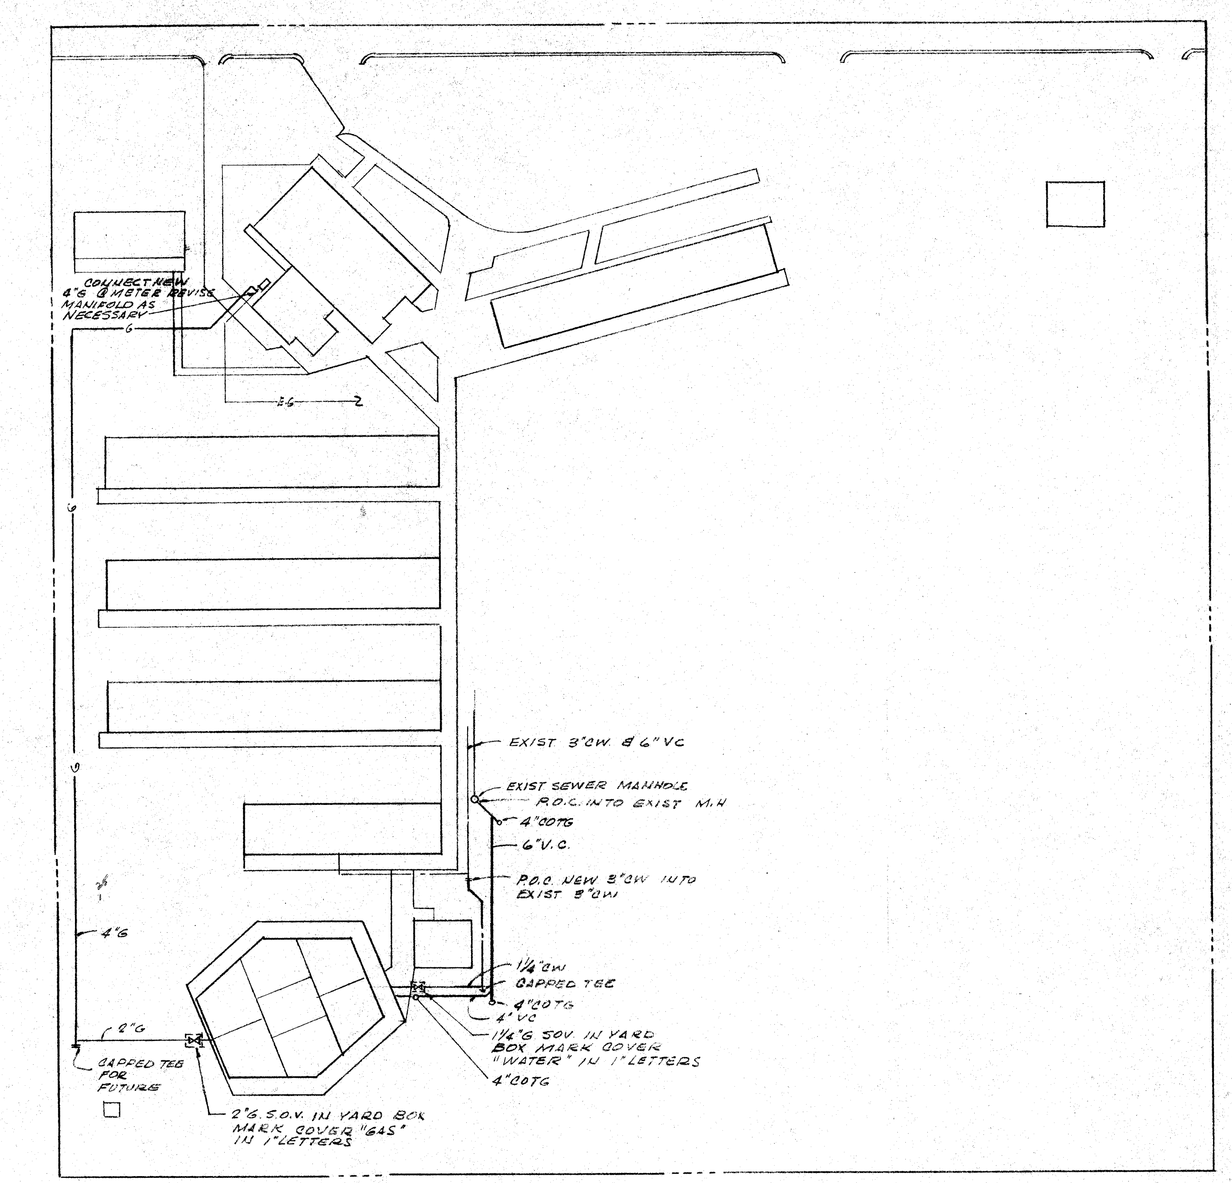

1 PLUMBING PLOT PLAN SCALE 1"=50'
FREMONT SCHOOL

APPROVED
STATE FIRE MARSHAL
STATE OF CALIFORNIA
DATE JAN 11 1963
BY

STATE OF CALIFORNIA—DEPARTMENT OF GENERAL SERVICES
OFFICE OF ARCHITECTURE AND CONSTRUCTION
30567 APPROVED JAN 11 1963
APPLICATION NO.
FOR Ed Hardesty
REGIONAL ARCHITECT

CHECK AND VERIFY ALL DIMENSIONS BEFORE PROCEEDING WITH THE WORK. REPORT DISCREPANCIES TO THE ARCHITECT.

APPROVED
BOARD OF EDUCATION
BAKERSFIELD CITY SCHOOL DISTRICT
APR 8 1963

GEO. F. SKAGGS
MECHANICAL ENGINEER "1880 CALIF
BAKERSFIELD, CALIFORNIA
Geo. F. Skaggs

JOB NO. 67-55-2
DRAWN SINAL
CHECKED J.S.
DATE JAN 1963

ROBERT F. STUHR
ARCHITECT
AMERICAN INSTITUTE OF ARCHITECTS
3121 CALIFORNIA AVE.
BAKERSFIELD
CALIFORNIA
PHONE 327-16 2

PLUMBING PLANS
6 CLASSROOM BLDG. ADD. to FREEMONT SCH
BAKERSFIELD CITY SCHOOL DISTRICT
BAKERSFIELD KERN COUNTY CALIFORNIA

1 DETAIL NO. SEE SPECS SECT. 22
A1 DETAIL NUMBER SHEET NUMBER