PLUMBING FIXTURE SCHEDULE						
MARK	FIXTURE	W.	V.	TRAP	CW	MANUFACTURER & CAT NO.
11	SINK	2	1½	1½	¾	SINK FURNISHED & SET BY OTHER TRADES CONNECTED BY PLUMBER FURNISH & INSTALL 1½" LA O.P. P-TRAP, ¾" L.K. STOP
HB 1	HOSE BIBB				¾	ACORN 810E-2
RD 1	ROOF DRAIN	2	1½	2		SMITH #3920
FEC 1	FIRE EXT. CAB.					STANDARD #101RT W/A-11 2½ GAL SODA-ACID EXT.

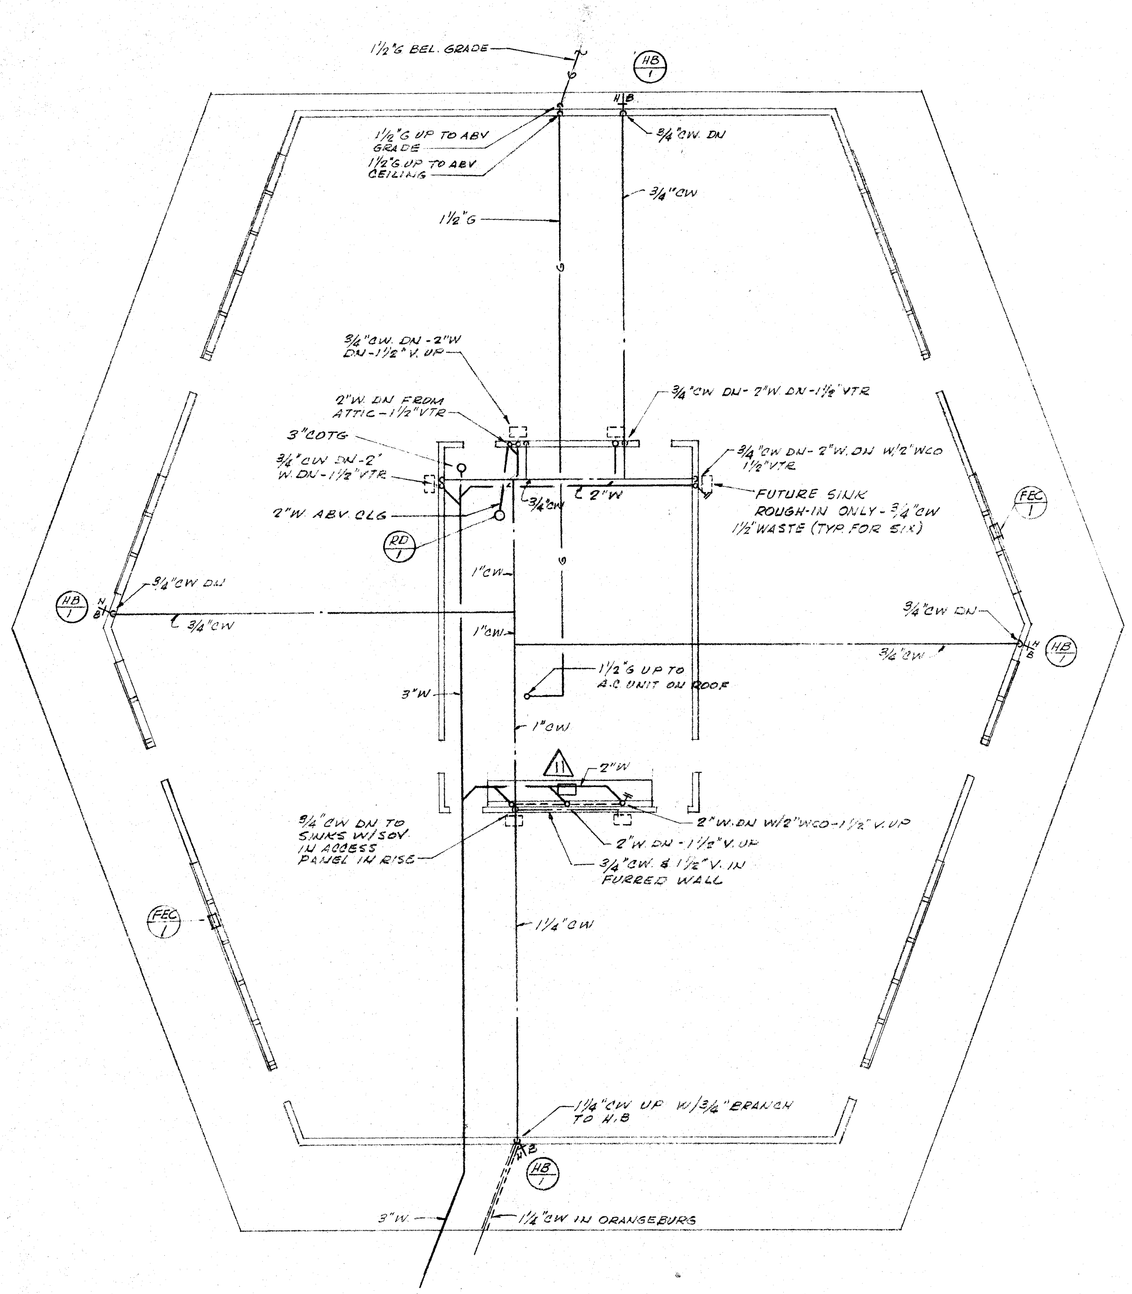

1 PLUMBING PLAN SCALE 1/8" = 1'-0"
UNIT "A" CLASSROOM BLDG

1 DETAIL NO. SEE SPECS SECT. 22 — 1/A1 DETAIL NUMBER SHEET NUMBER

APPROVED
STATE OF CALIFORNIA
DATE JUN 1 1968

STATE OF CALIFORNIA — DEPARTMENT OF GENERAL SERVICES — OFFICE OF ARCHITECTURE AND CONSTRUCTION
30567 APPROVED JUN 11 1968
APPLICATION NO. — PRINCIPAL ARCHITECT

CHECK AND VERIFY ALL DIMENSIONS BEFORE PROCEEDING WITH THE WORK. REPORT DISCREPANCIES TO THE ARCHITECT.

APPROVED BY BOARD OF EDUCATION BAKERSFIELD CITY SCHOOL DISTRICT APR 3 1968
George C. Pierce

GEO. E. SKAGGS
MECHANICAL ENGINEER #1852 CALIF
BAKERSFIELD, CALIFORNIA
Geo. E. Skaggs

BAKERSFIELD CITY SCHOOL DISTRICT
BOARD OF EDUCATION
APPROVED APR 3 1968

JOB NO. 67-55.2
DRAWN SINAL
CHECKED J.S.
DATE JUN 10 1968

ROBERT F. STUHR
AMERICAN INSTITUTE OF ARCHITECTS
C-1610

ARCHITECT
3121 CALIFORNIA AVE.
BAKERSFIELD
CALIFORNIA
PHONE 327-1632

PLUMBING PLAN & SCHEDULE
6 CLASSROOM BLDG ADD TO FREEMONT SCH.
BAKERSFIELD CITY SCHOOL DISTRICT
BAKERSFIELD KERN COUNTY CALIFORNIA

M 1 OF 2

1/66 DIETER IS POST CLEARFILED