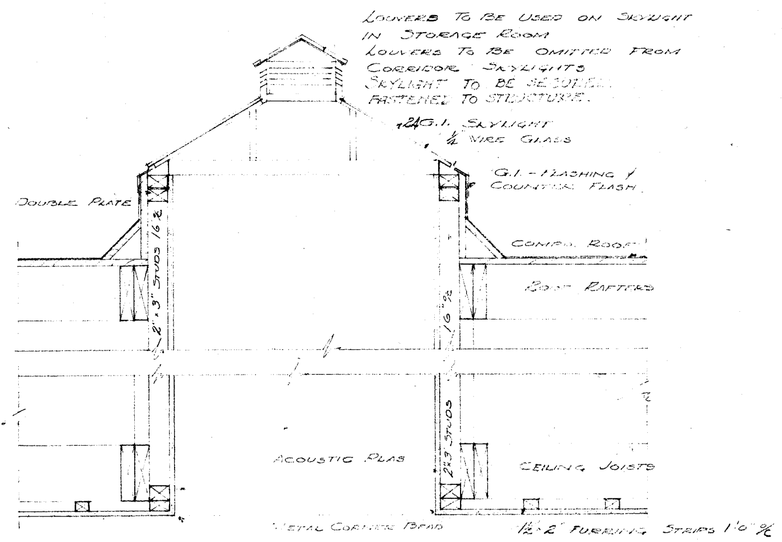

• SKYLIGHT DETAIL •
• SCALE - 3/4" = 1'-0" •

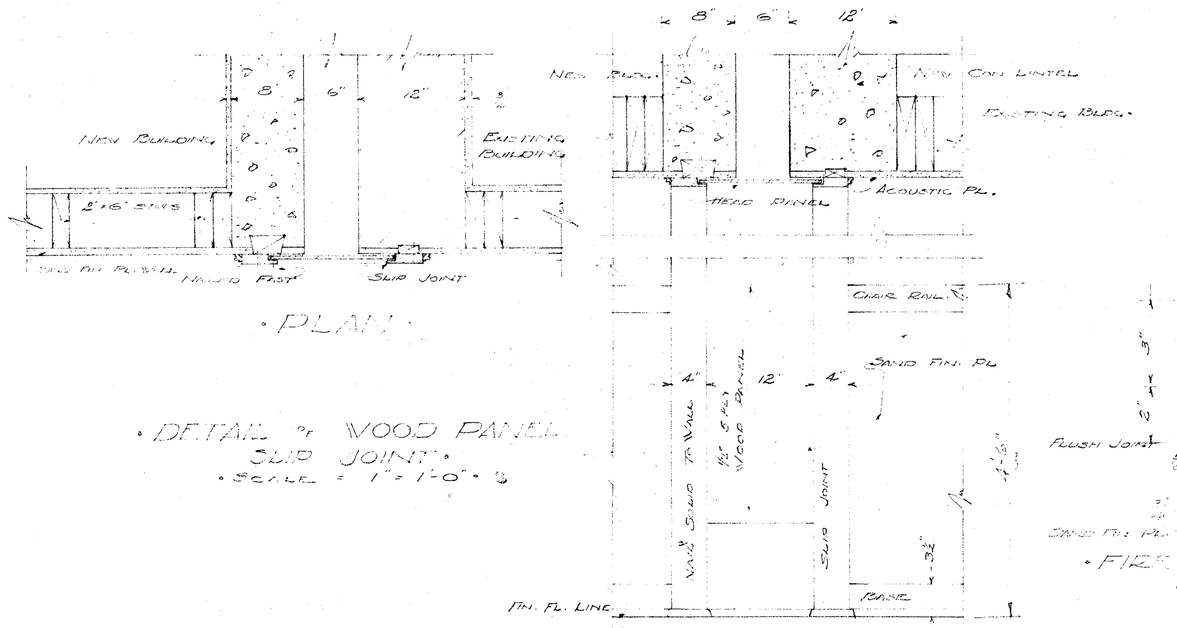

• PLAN •

• ELEVATION •

• DETAIL of WOOD PANEL SLIP JOINT •
• SCALE = 1"=1'-0" •

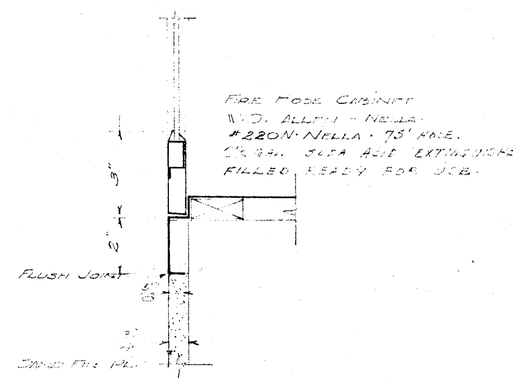

• FIRE HOSE CAB. DETAIL •
• SCALE 3"=1'-0" •

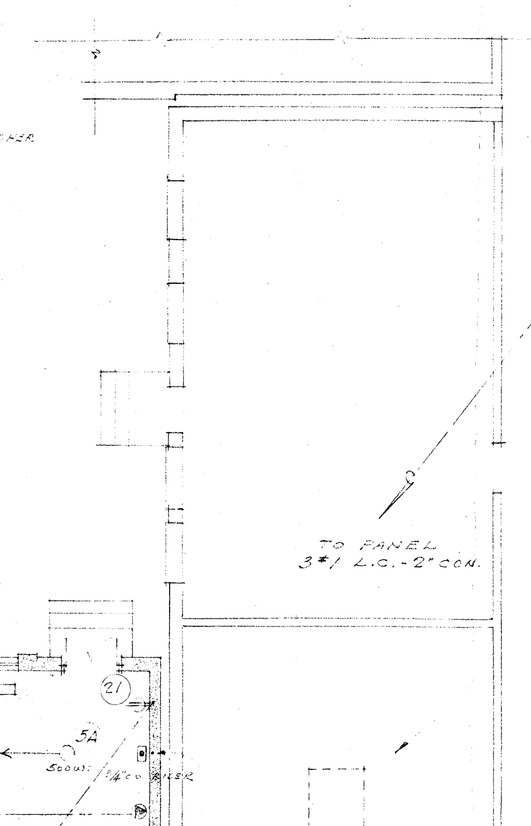

• STORE ROOM •
To Existing Outlets
New Switch Box

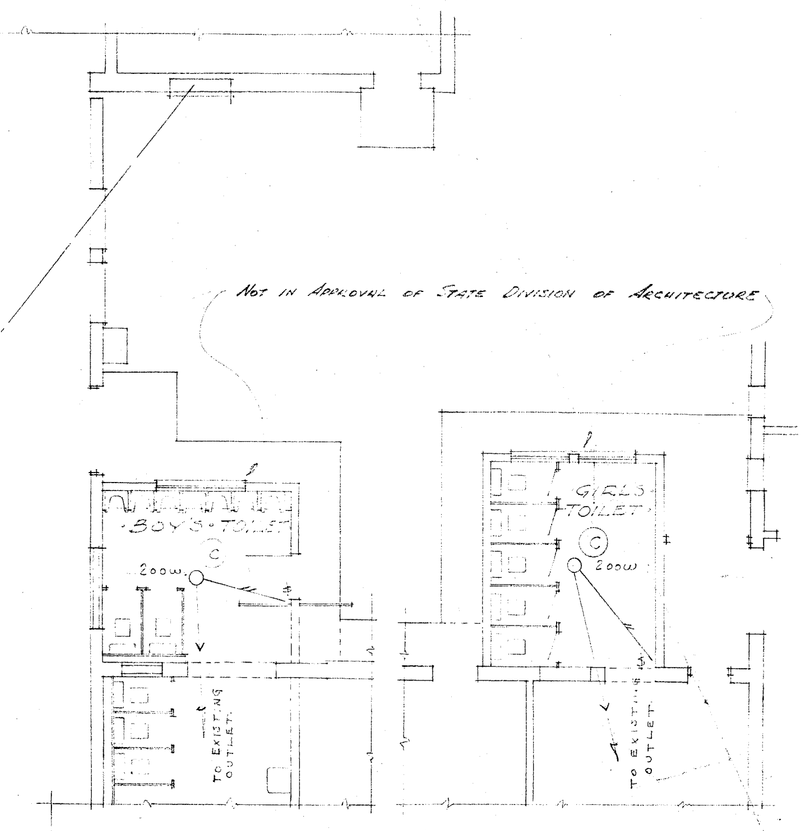

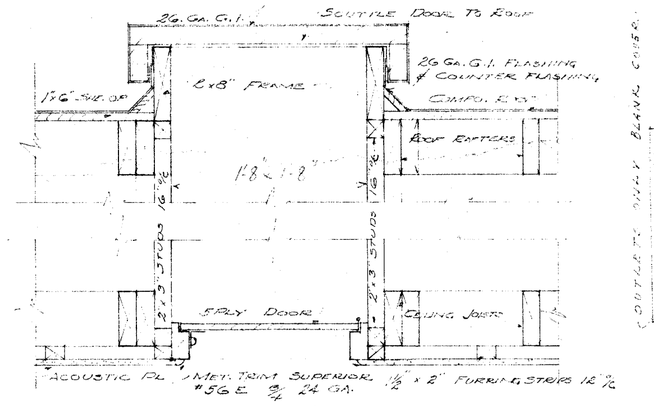

• SCUTTLE TO ROOF •
• SCALE 1"=1'-0" •

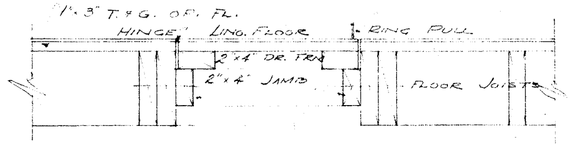

• TYP. DOOR SILL DETAIL •
SCALE - 1"=1'-0"

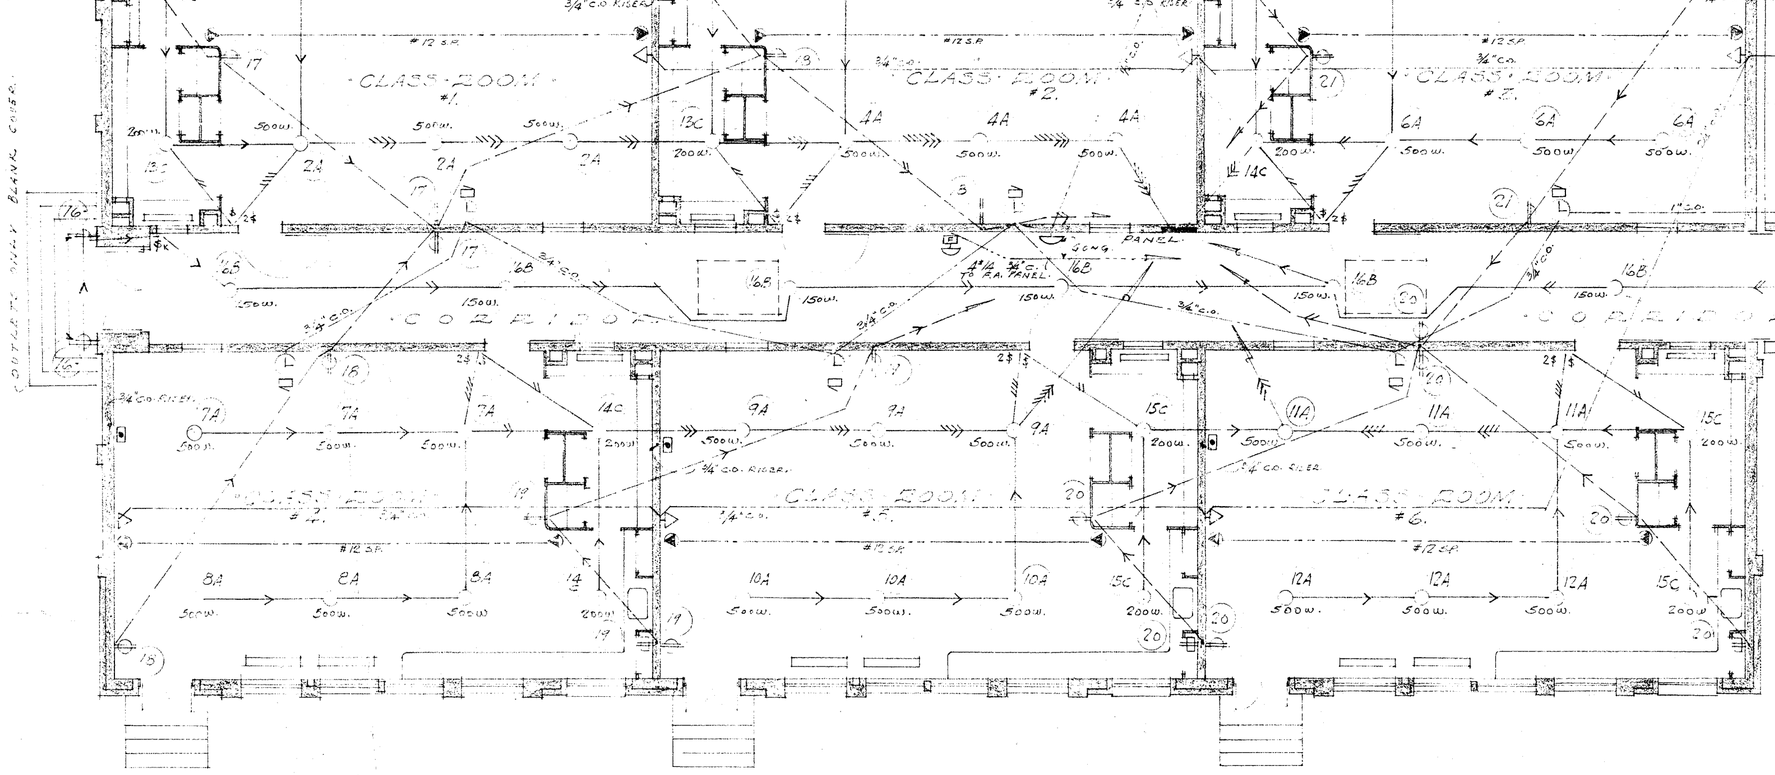

• FLOOR ELECTRICAL LAYOUT •
SCALE - 1/8"=1'-0"

ELECTRIC SYMBOLS

- Ceiling Fixture Outlet.
- Bracket Fixture Outlet.
- Base Plug Outlet. 12".
- Wall Plug Outlet 3'-0".
- Clock & Buzzer 9'-0".
- Gong. 9'-0".
- Radio Speaker Outlet 7'-0".
- M.P. Sound Outlet
- Photo-Electric Control Unit Type
- Tumbler Switch
- Tumbler Switch Box
- Key Switch
- Lighting Panel
- Over Head Conduit.
- Under Floor Conduit.
- Signal Conduit. Clocks & Buzzers.
- M.P. Sound Conduit.
- Signal Conduit. Fire Alarm.
- Radio Conduit.

APPROVED
APR 10 1940
L. E. CHENOWETH
SUPT. OF SCHOOLS

3234 Harry W Bolin

4-9-40

APPROVED _____ 1940.
BOARD OF TRUSTEES
_____ PRES.
_____ CLERK.

ADDITIONS TO
HORACE MANN SCHOOL
BAKERSFIELD SCHOOL DISTRICT
BAKERSFIELD CALIFORNIA

CHARLES H. BIGGAR
ARCHITECT
554 HABERFELDE BUILDING
BAKERSFIELD, CALIFORNIA

DATE 3-20-40