


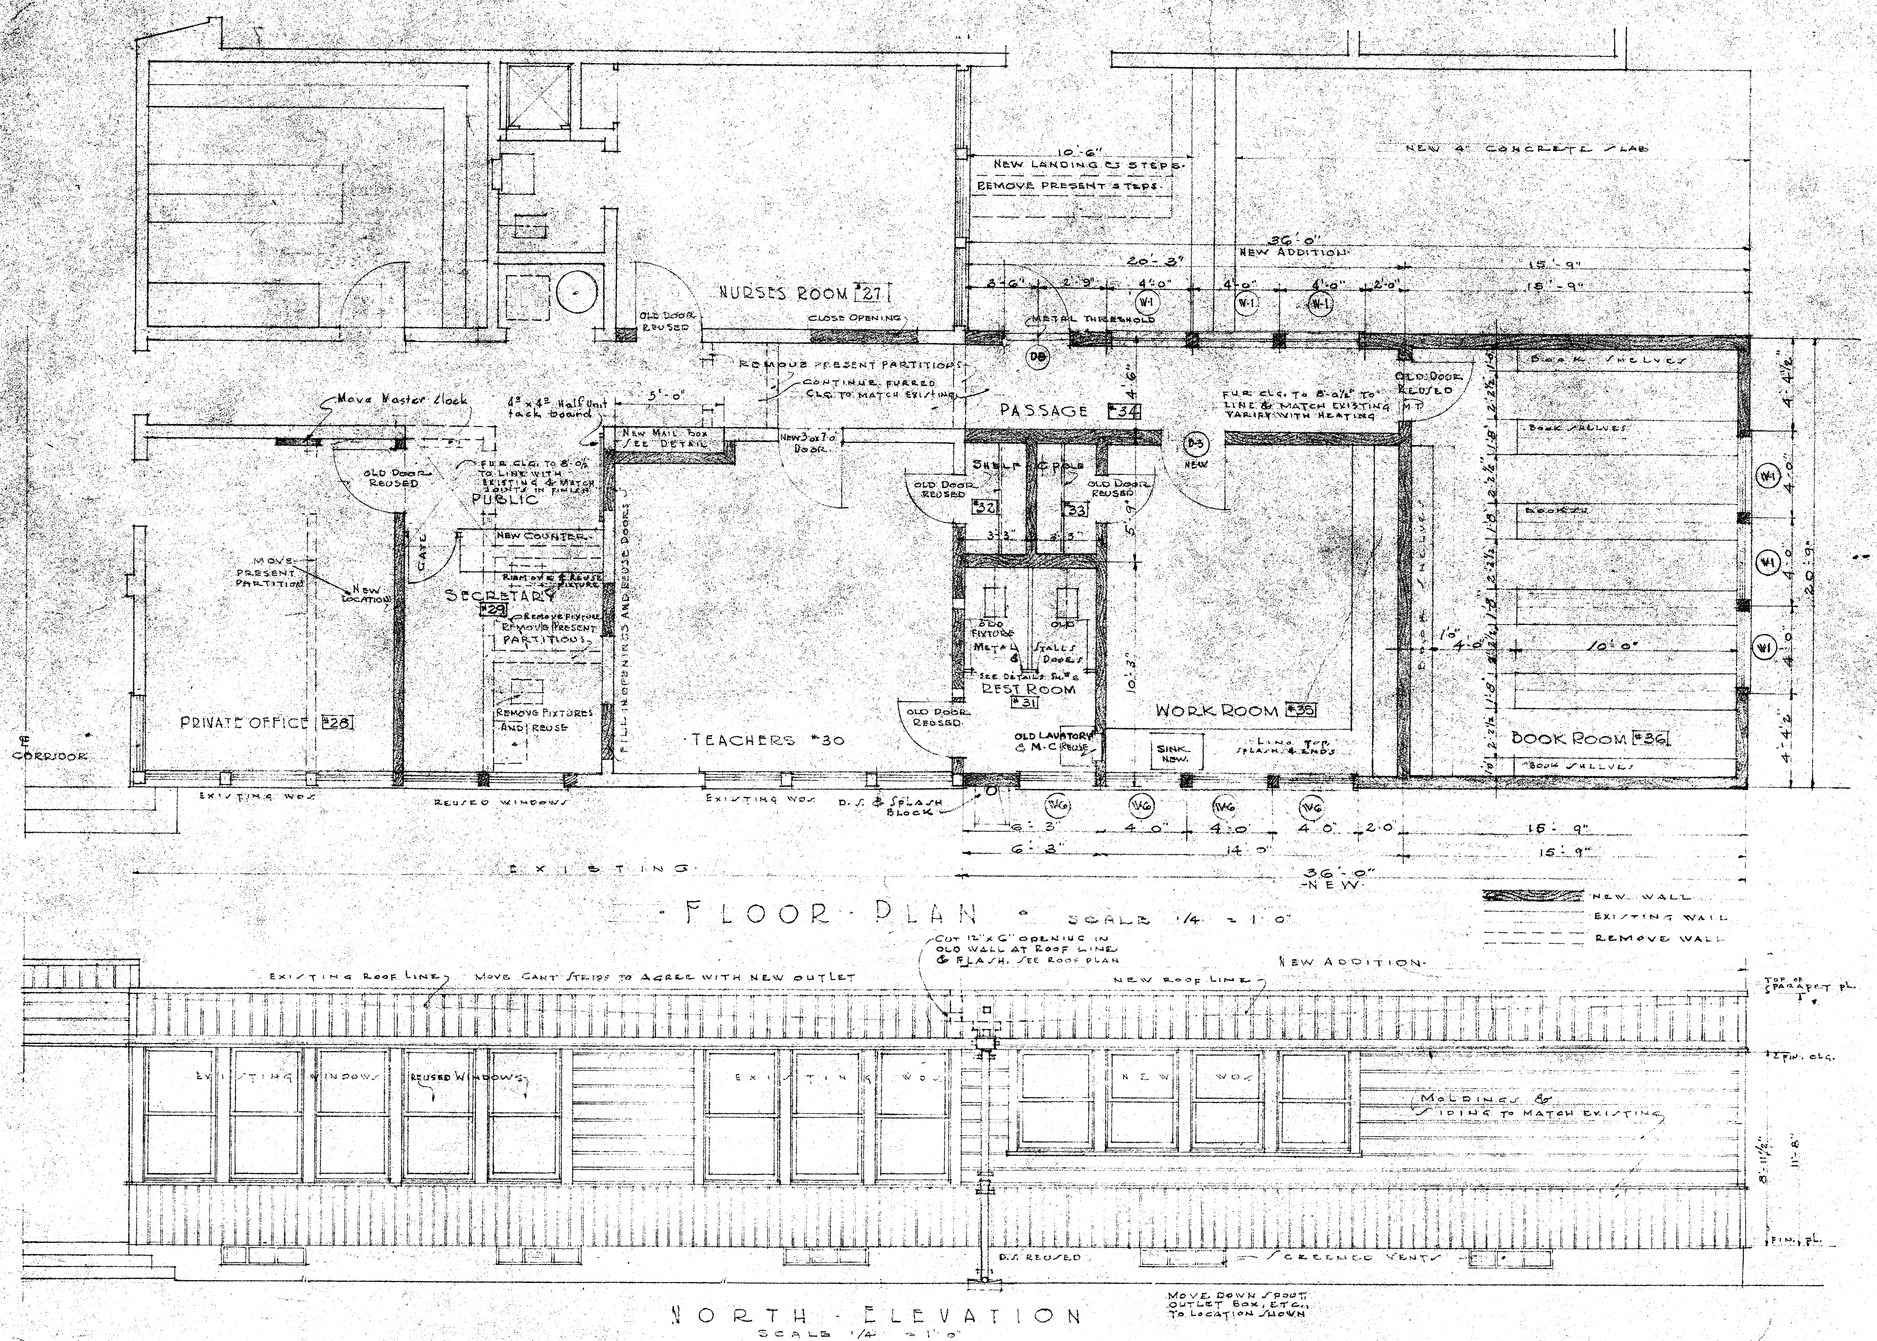














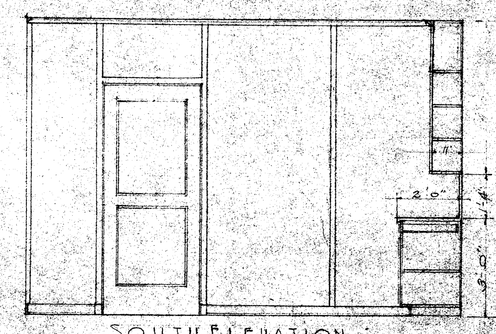


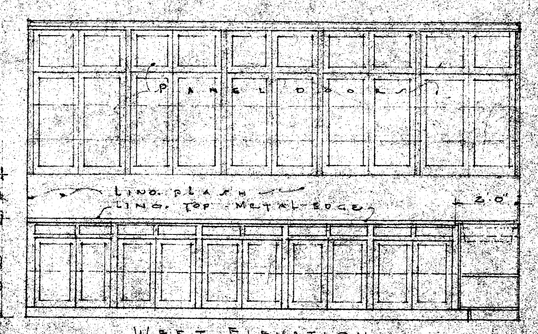

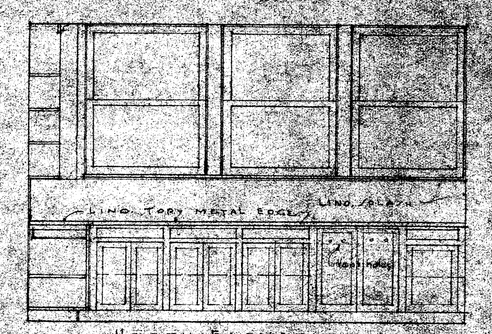
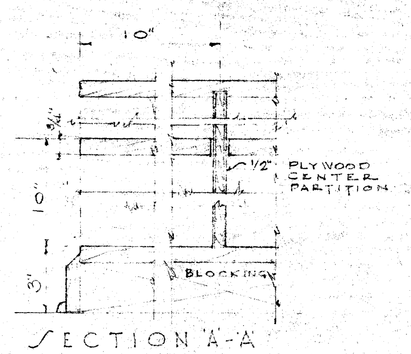


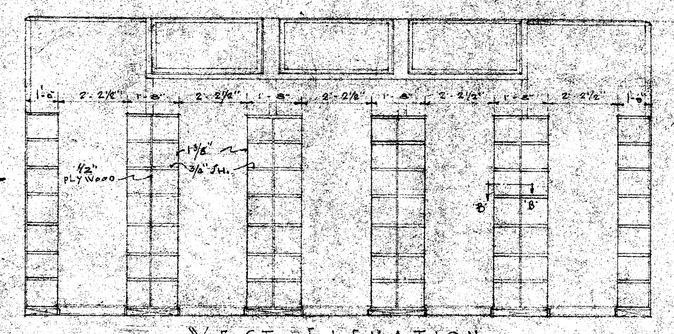


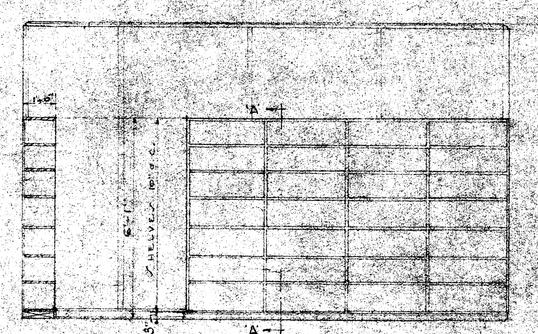


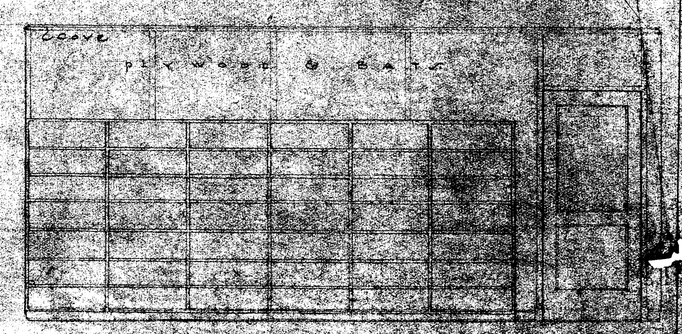DETAILS BOOK SHELVES




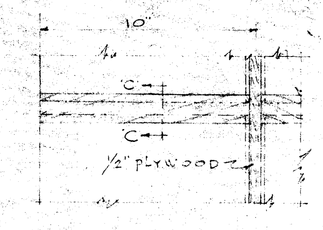


SECTIONS & ELEVATIONS
SECRETARY'S COUNTER
SCALE: 3/8" = 1'-0"

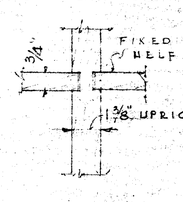


1½" SECTIONS ½" ELEVATIONS
MAIL BOX DETAILS

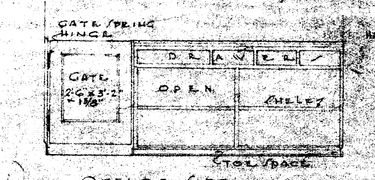


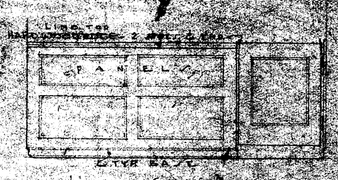





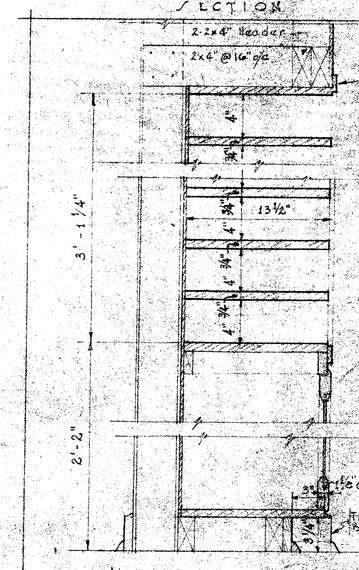


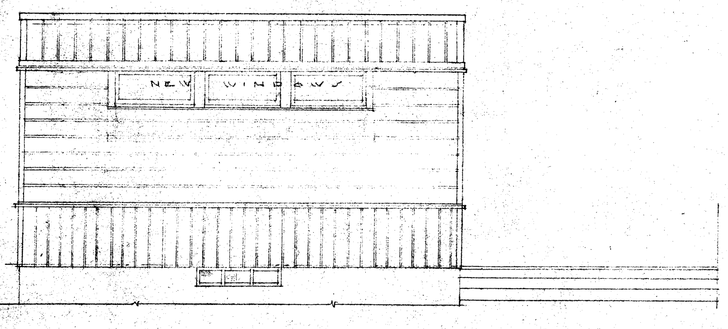


STATE OF CALIFORNIA
DEPARTMENT OF PUBLIC WORKS
DIVISION OF ARCHITECTURE

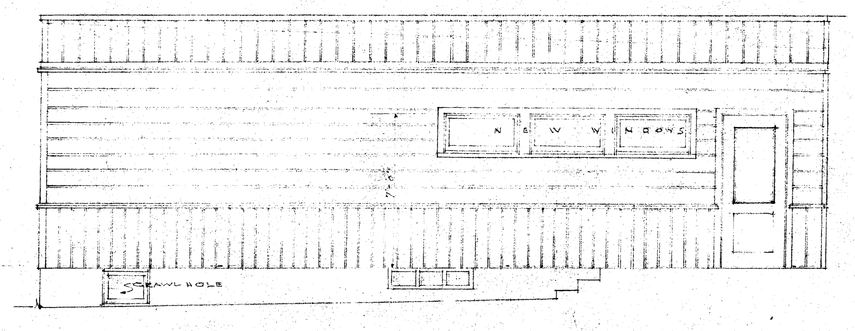STATE OF CALIFORNIA DEPARTMENT OF PUBLIC WORKS
DIVISION OF ARCHITECTURE
APPLICATION NO. 5616
APPROVED 5-5-48
Harry G. Poe
CHIEF DEPUTY DIVISION OF ARCHITECTURE

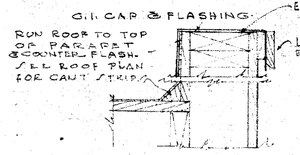BAKERSFIELD CITY SCHOOL DISTRICT
SUPERINTENDENT OF CITY SCHOOLS
RECOMMENDED FOR APPROVAL

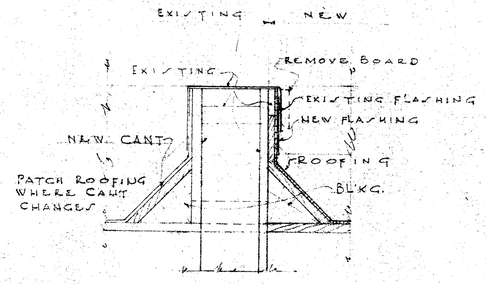SUPERINTENDENT
DATE

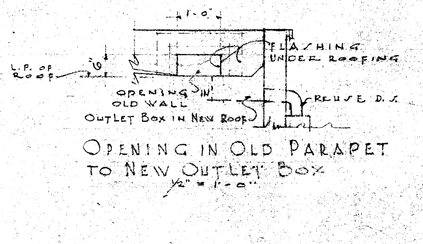BAKERSFIELD CITY SCHOOL DISTRICT
BOARD OF EDUCATION
APPROVED

PRESIDENT

SECRETARY
5/26/48
DATE

ADDITION to ADMINISTRATION - FLOOR PLAN & DETAILS
MOUNT VERNON SCHOOL ADDITION
SW. COR. TR. 6, SCHOOL DISTRICT TRACT, VERNDALE SCHOOL DISTRICT
BAKERSFIELD, KERN COUNTY, CALIFORNIA

DATE 3/4/48
DES. BY
DR. BY
CH. BY

WRIGHT, METCALF & PARSONS
ARCHITECTS
111 MORGAN BUILDING BAKERSFIELD, CALIFORNIA

JOB NO. 103
SHEET 6