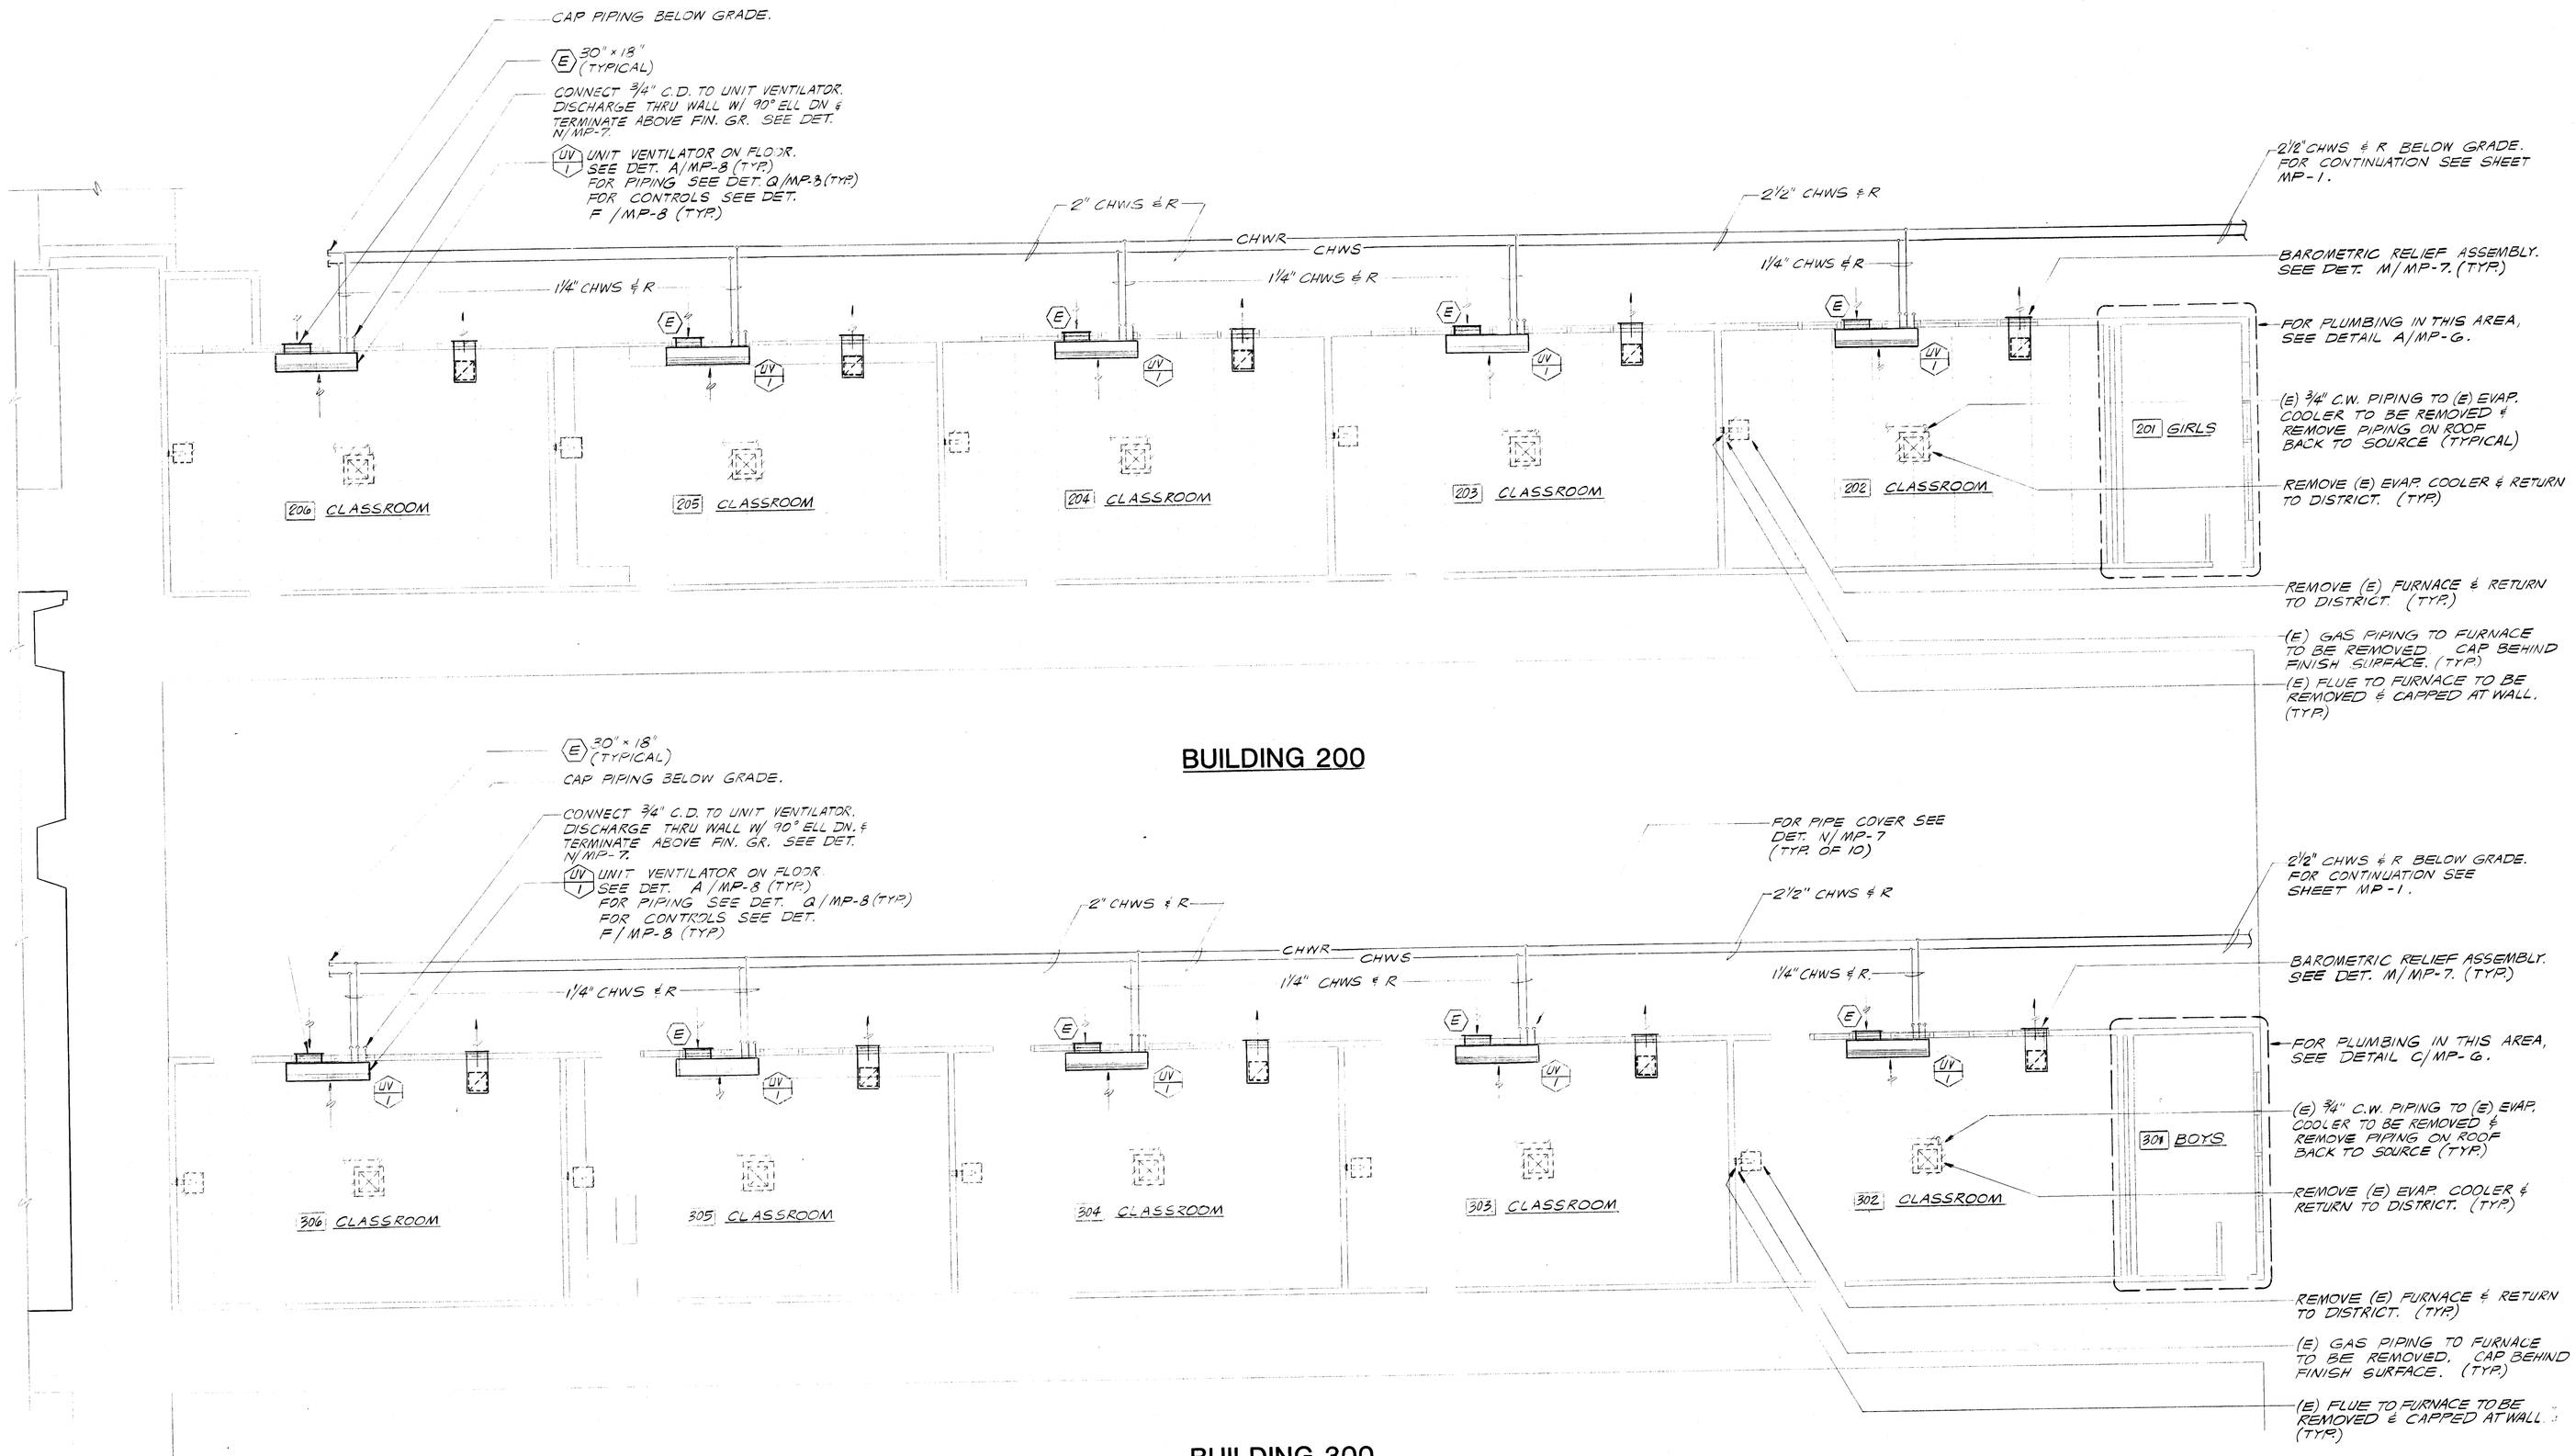

BUILDING 200 & 300 AIR CONDITIONING PLAN

SCALE: 1/8"= 1'-0"

approved

Donald R. Lawrence & Associates
CONSULTING MECHANICAL ENGINEERS, INCORPORATED
3350 W. Shaw Avenue, Suite 20 Fresno, CA 93711
(209) 226-0101 ME11064 FAX-209-224-6327

C • 3269
C • 3132
C • 6564

© copyrighted 1989

bfgc inc.
architects planners
31 south real road box 9698
bakersfield california 93309
805 832 8122

BUILDING 200 & 300 AIR CONDITIONING PLAN SCALE: 1/8"=1'-0"

MT. VERNON MODERNIZATION
BAKERSFIELD CITY SCHOOL DISTRICT
2161 POTOMAC AVENUE
BAKERSFIELD, CALIFORNIA 93307

job 87-126

date 1 FEB 89

sheet MP-3

bfgc architects planners