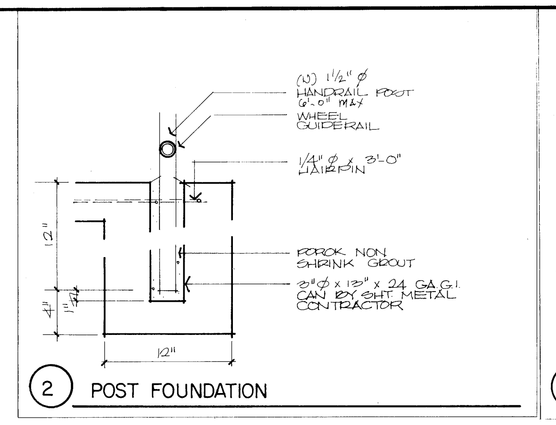

2 POST FOUNDATION

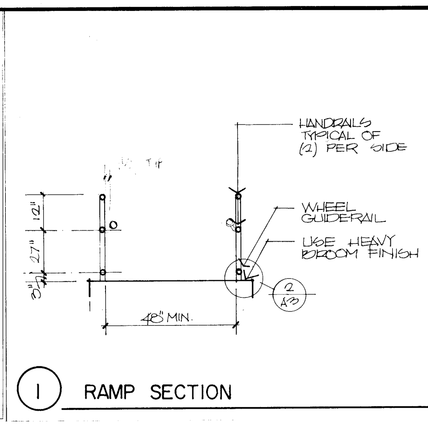

1 RAMP SECTION

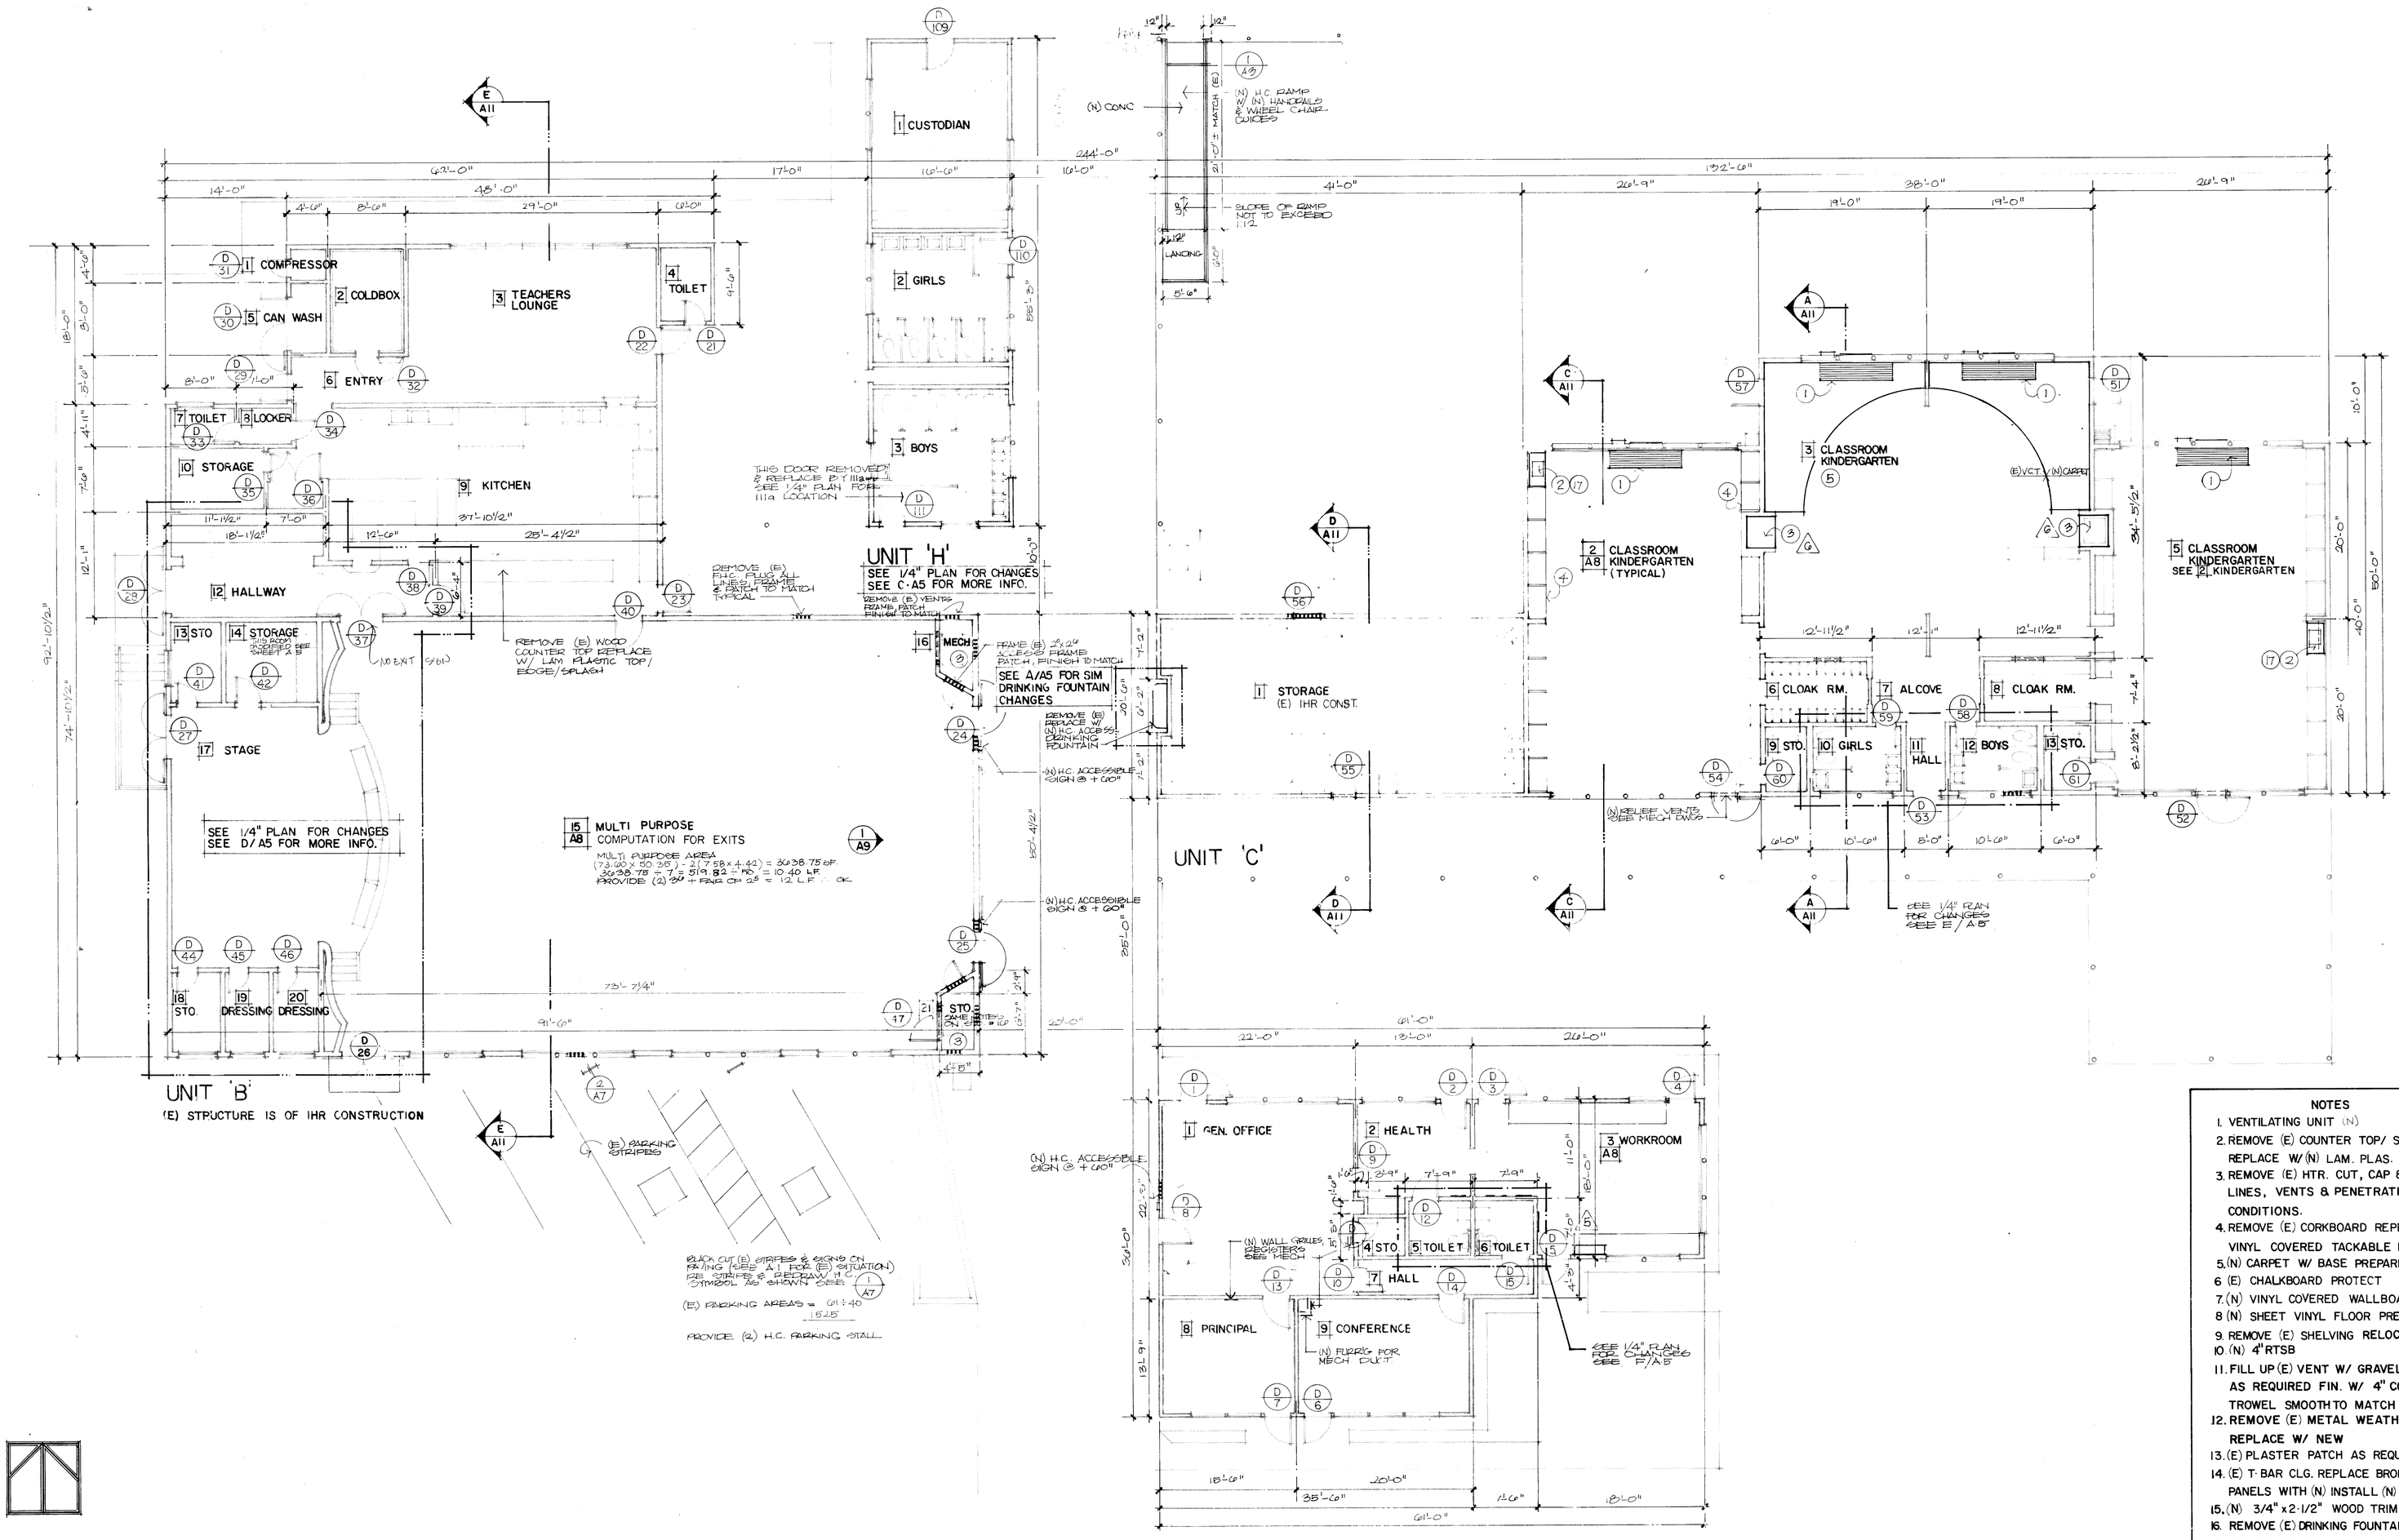

NOTES

1. VENTILATING UNIT (N)
2. REMOVE (E) COUNTER TOP/ SPLASH REPLACE W/ (N) LAM. PLAS.
3. REMOVE (E) HTR. CUT, CAP & PATCH ALL LINES, VENTS & PENETRATIONS F.V. (E) CONDITIONS.
4. REMOVE (E) CORKBOARD REPLACE W/ (N) VINYL COVERED TACKABLE BOARD.
5. (N) CARPET W/ BASE PREPARE (E) SURFACE
6. (E) CHALKBOARD PROTECT
7. (N) VINYL COVERED WALLBOARD
8. (N) SHEET VINYL FLOOR PREPARE (E)
9. REMOVE (E) SHELVING RELOCATE.
10. (N) 4"RTSB
11. FILL UP (E) VENT W/ GRAVEL & SAND AS REQUIRED FIN. W/ 4" CONC. SLAB TROWEL SMOOTH TO MATCH (E)
12. REMOVE (E) METAL WEATHER STRIP REPLACE W/ NEW
13. (E) PLASTER PATCH AS REQUIRED, PAINT.
14. (E) T-BAR CLG. REPLACE BROKEN/ STAINED PANELS WITH (N) INSTALL (N) R11 INSUL.
15. (N) 3/4" x 2-1/2" WOOD TRIM
16. REMOVE (E) DRINKING FOUNTAIN REPLACE
17. REMOVE (E) SINK REPLACE W (N)

ROBERT F. STUHR ARCHITECT INC.

3121 CALIFORNIA AVE.
BAKERSFIELD CA.
93304 (805) 327-1632

ROBERT F. STUHR AIA C-1610
WILLIAM J. MELBY AIA C-16835
DANNY E. ORDIZ AIA C-14728

1/8" UNIT PLANS OF 'A', 'B', 'C' & 'H' / DETAILS

PIONEER DRIVE SCHOOL MODERNIZATION
BAKERSFIELD CITY SCHOOL DISTRICT
BAKERSFIELD, KERN COUNTY, CALIFORNIA

CHECK AND VERIFY ALL DIMENSIONS BEFORE PROCEEDING WITH THE WORK. REPORT DISCREPANCIES TO THE ARCHITECT. ALL CONSTRUCTION SHALL CONFORM TO UBC.

MARK	DATE	REVISIONS
△		
△		
△		
△		
△		

JOB NO: 661
DRAWN: E.C.
CHECKED:
DATE:

A 3 OF 19 SHEETS

BLUEPRINT SERVICE 110182