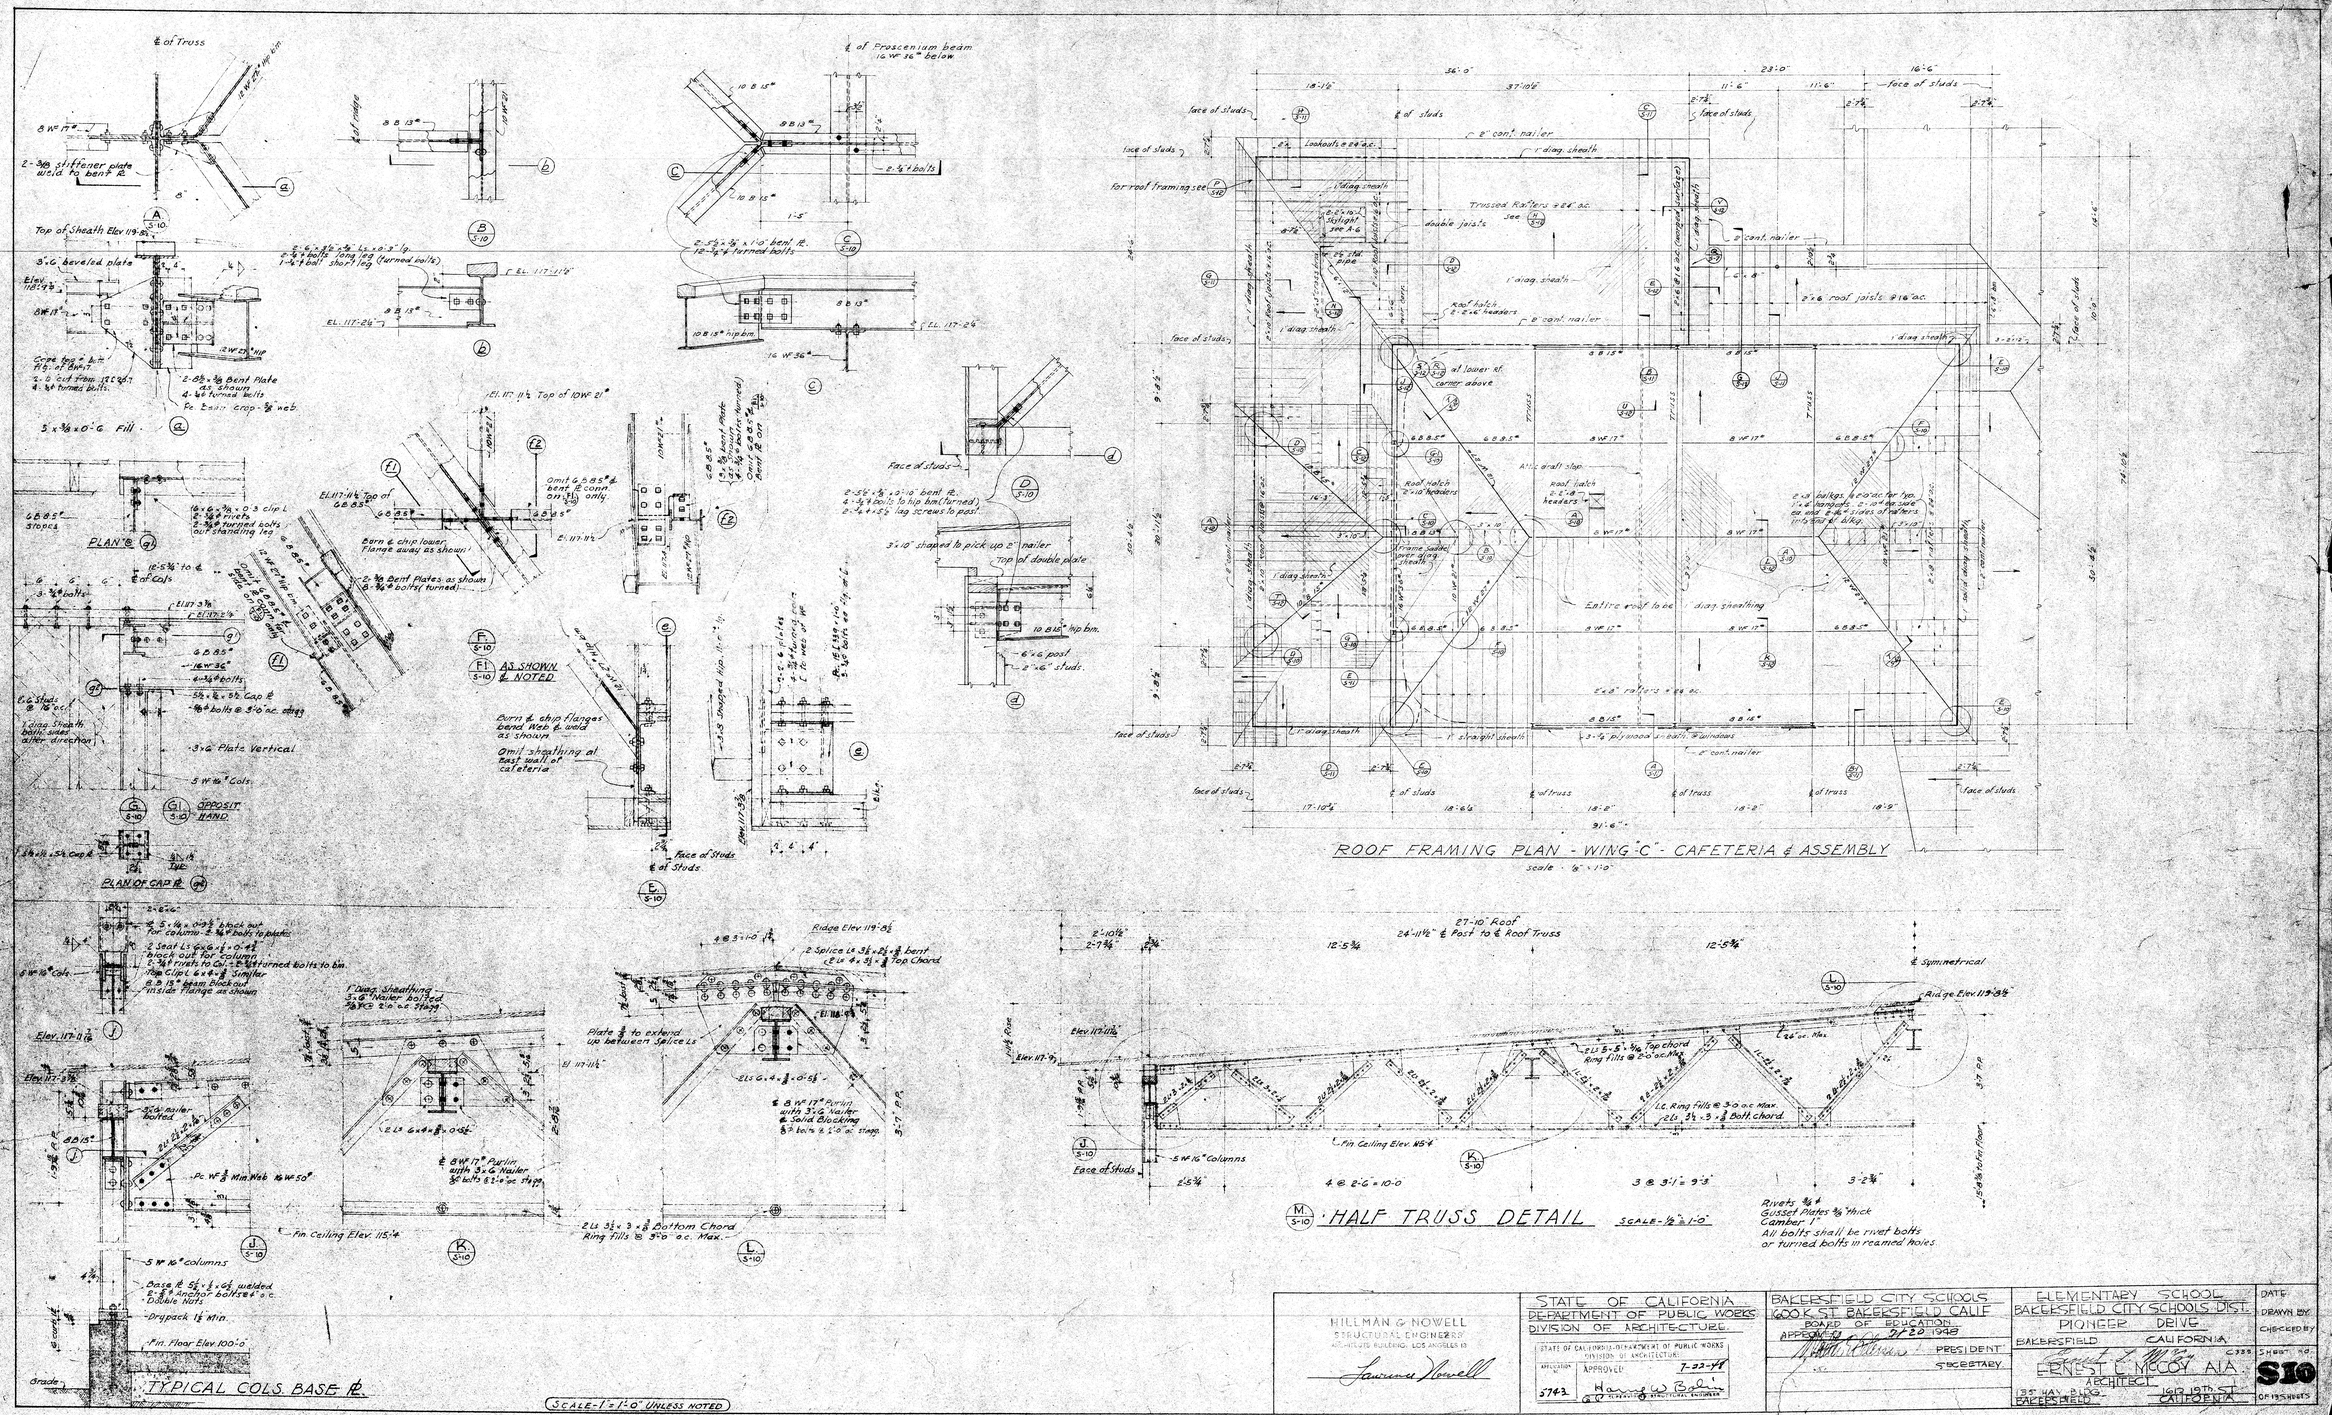

HILLMAN & NOWELL
STRUCTURAL ENGINEERS
ARCHITECTS BUILDING, LOS ANGELES 13
Lawrence Nowell

STATE OF CALIFORNIA
DEPARTMENT OF PUBLIC WORKS
DIVISION OF ARCHITECTURE
STATE OF CALIFORNIA-DEPARTMENT OF PUBLIC WORKS
DIVISION OF ARCHITECTURE
APPLICATION No. 5743
APPROVED 7-22-48
Harry W. Bolin
SUPERVISING STRUCTURAL ENGINEER

BAKERSFIELD CITY SCHOOLS
600 K ST. BAKERSFIELD CALIF
BOARD OF EDUCATION
APPROVED 7-20-1948
PRESIDENT
SECRETARY

ELEMENTARY SCHOOL
BAKERSFIELD CITY SCHOOLS DIST.
PIONEER DRIVE
BAKERSFIELD CALIFORNIA
ERNEST L. McCOY AIA
ARCHITECT
135 HAY BLDG. BAKERSFIELD
1612 19th ST. CALIFORNIA

DATE
DRAWN BY
CHECKED BY
SHEET NO. S10
OF 13 SHEETS