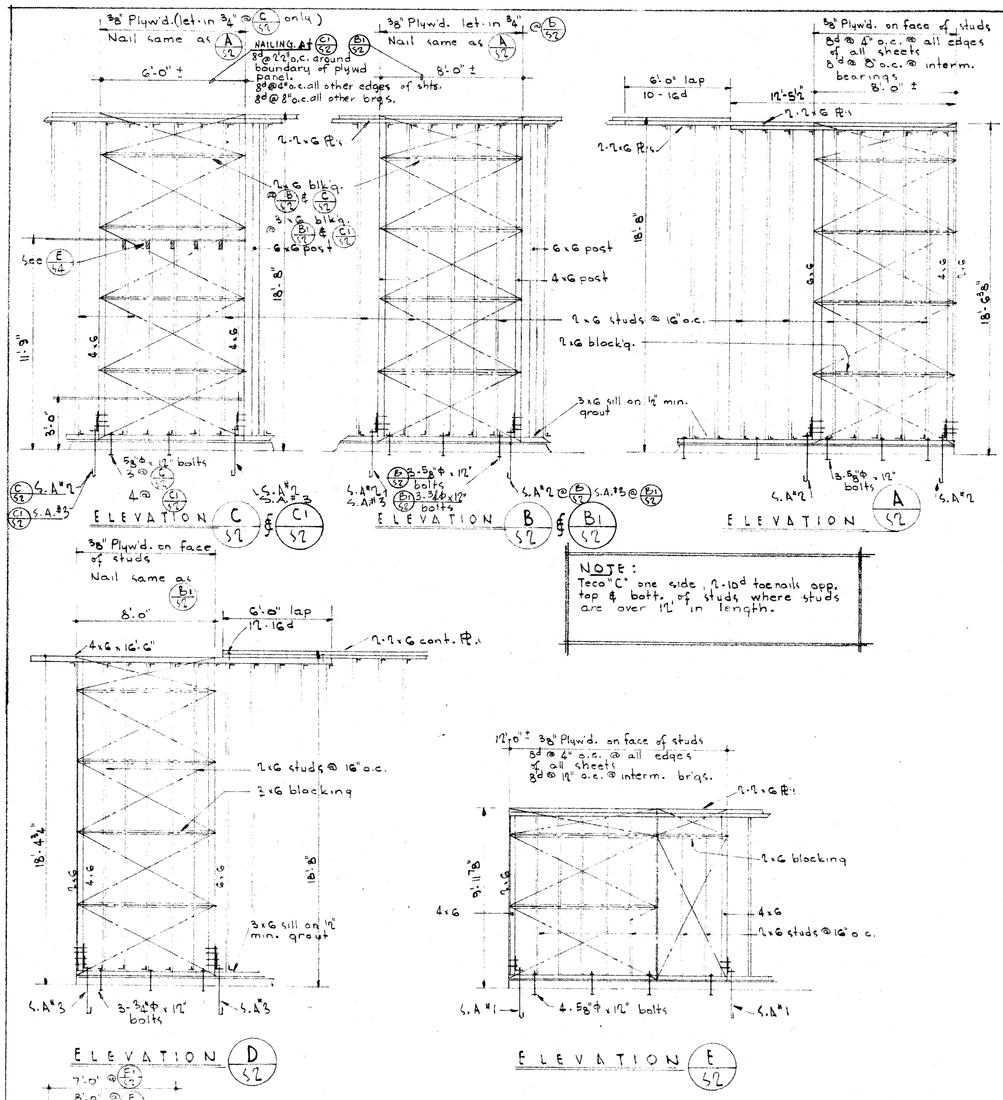

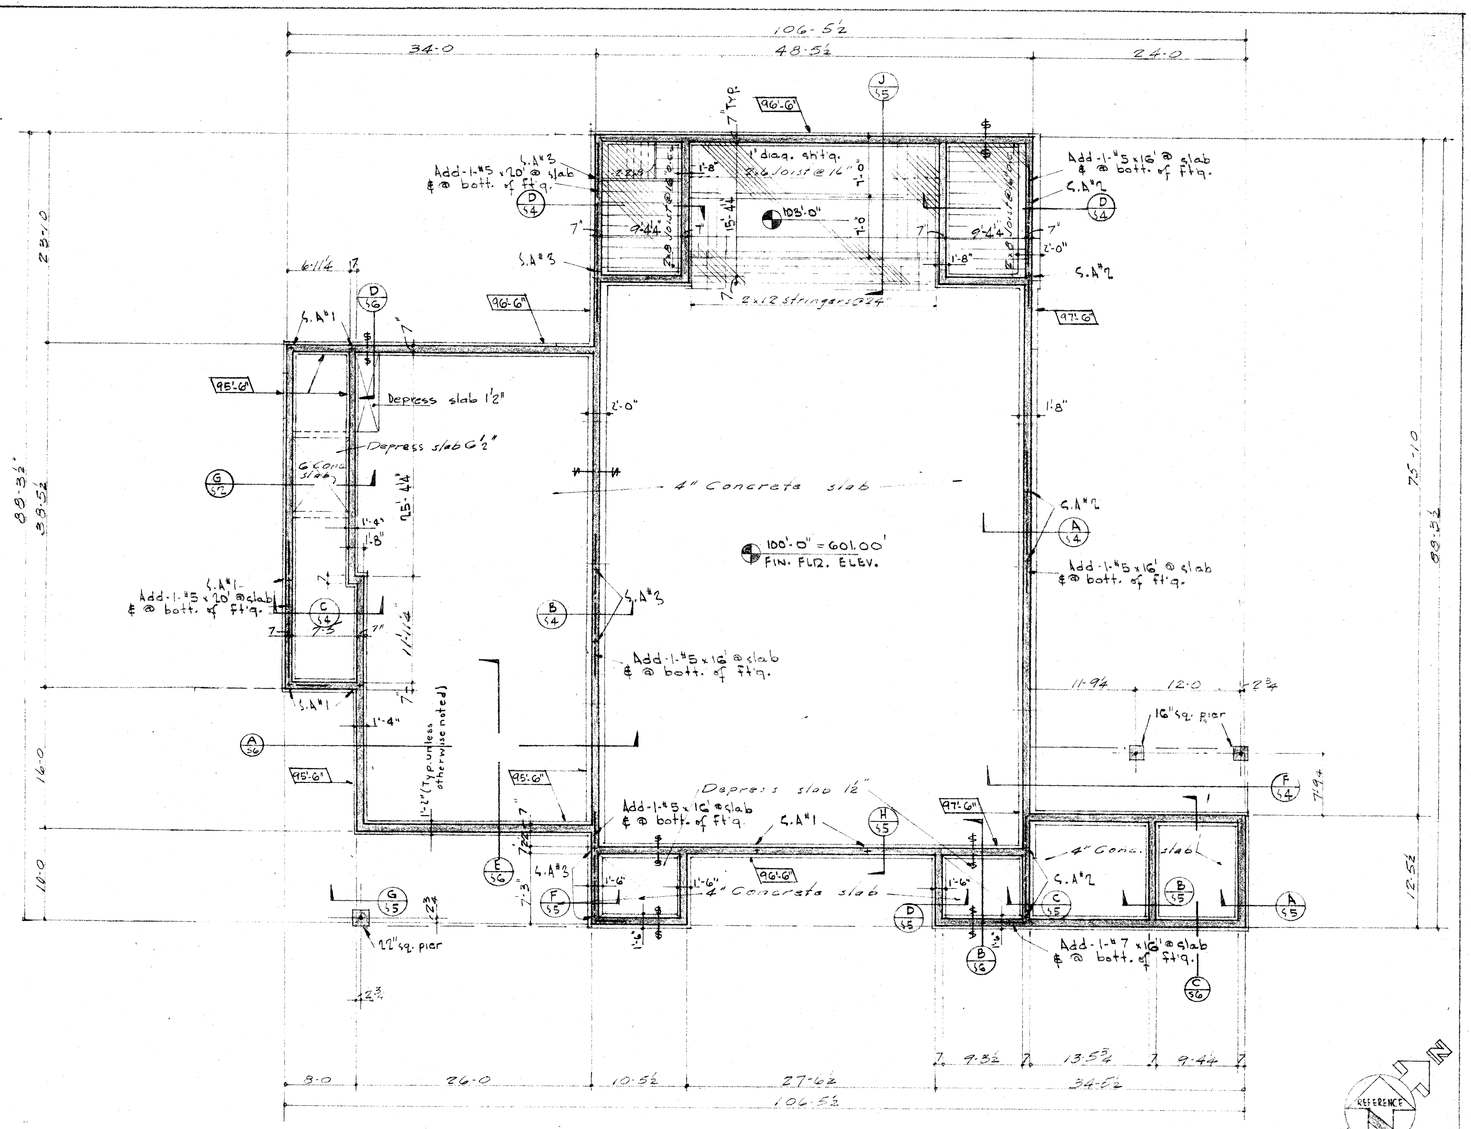

FOUNDATION PLAN

Scale - 1/8" = 1'-0"

NOTES!
Refer to & check with architectural drawings for various: slopes, dropped slabs, curbs, steps, walks, drains, etc. & dimensions not noted.

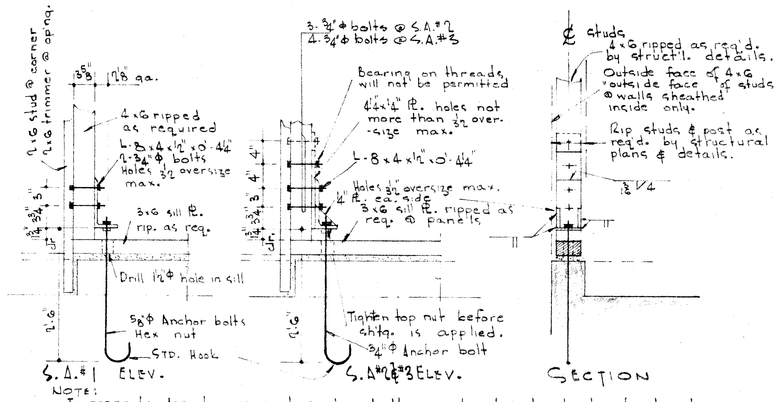

NOTE:
To properly locate special anchor bolts, contractor to check structural framing and location of architectural openings before placing bolts.

SPECIAL ANCHOR #1, #2 & #3 DETAILS

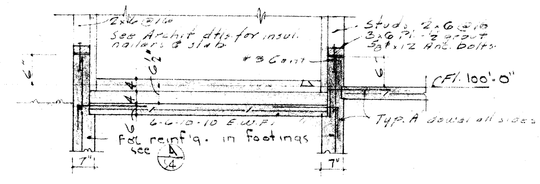

G 5/2

NOTE: CONTRACTOR IS TO VERIFY ALL DIMENSIONS ON THESE PLANS. THESE PLANS ARE THE PROPERTY OF THE ARCHITECTS AND MUST NOT BE USED ON COMPLETION OF THIS CONTRACT.

DIVISION OF ARCHITECTURE

BAKERSFIELD CITY SCHOOL DISTRICT

Supt. of Schools

WILLIAM A. NOVELL
STRUCTURAL ENGINEER

Lawrence Novell

MULTI-PURPOSE ROOM
HEIGHT STREET SCHOOL
BAKERSFIELD CITY SCHOOL DISTRICT
BAKERSFIELD CALIFORNIA

Architect
ALFORD, THOMAS & LEYDENFROST
A.I.A.
H. B. LEYDENFROST
BAKERSFIELD CALIFORNIA

J.L.F.