PLOT TIME: 12:20 PM
PLOT DATE: 11-2-2007
PATH\NAME: 12:20 PM
PLOT SCALE: 1/4" = 1'-0"

Item No. 36: Refer to Sheet G-001
ADD #4 Sheet Index Electrical. Replace Sheet E-111, Site Electrical Plan with Sheet AE-111, Site Electrical Plan. Replace Sheet E-121, Lighting Plan

Buildings A, B, & C with Sheet AE-121, Lighting Plan Buildings A, B, & C. Replace Sheet E-122, Lighting Plan Buildings with Sheet AE-122, Lighting Plan Buildings A, B, & C. Replace Sheet E-123, Lighting Plan Buildings F,G, & H with Sheet AE-123, Lighting Plan Buildings F,G, & H. Replace Sheet E-124, Fixture Schedule – Title 24 with Sheet AE-124, Title 24, Interior. Add Sheet AE-125, Title 24 Exterior. Replace Sheet E-131, Power Plan Buildings A, B, & C with Sheet AE-131, Power Plan Buildings A, B, & C. Replace Sheet E-132, Power Plans Buildings D & E with Sheet AE-132, Power Plans Buildings D & E. Replace Sheet E-133, Power Plan Buildings F, G, & H with Sheet AE-133, Power Plan Buildings F, G, & H. Add Sheet AE-134, Partial Power and Signal Plan. Replace Sheet E-141, Fire Alarm Plans Buildings A, B, & C, with Sheet AE-141, Fire Alarm Plans Buildings A, B, & C. Replace Sheet E-142, Fire Alarm Plans Buildings D & E with Sheet AE-143, Fire Alarm Plans Buildings D & E. Replace Sheet E-143, Fire Alarm Plans Buildings F, G, & H. with Sheet AE-143, Fire Alarm Plans Buildings F, G, & H. Replace Sheet E-144, Fire Alarm Riser Diagram with Sheet AE-144, Fire Alarm Plan Relocatable Classrooms. Replace Sheet E-145, Fire Alarm Voltage Drop Calculations with Sheet AE-145 Fire Alarm System Riser Diagram. Add Sheet E-146 Fire Alarm System Equipment Specifications and Battery Calculations. Replace Sheet E-151, Details with Sheet AE-150 Details. Add Sheet AE-160, Electrical Plans Relocatables. Replace Sheet E-161, Electrical Plans Relocatables with AE-161, Electrical Plans Relocatables.

Item No. 1: Refer to Sheet G-001
ADD #3 Revised scope of work per sheet AG-001 in order to reflect changes requested by owner, update APPLICABLE CODES to current requirements as displayed on sheet AG-001.

MODERNIZATION OF CURRAN MIDDLE SCHOOL

FOR

BAKERSFIELD CITY SCHOOL DISTRICT

BAKERSFIELD, KERN CO. CALIFORNIA

ADDENDUM NO. 001
Architect's Project No. 2002480
Addendum Dated: August 21, 2007

PROJECT INFORMATION:
Modernization of Curran Middle School
Bakersfield City School District
Bakersfield California 93309
DSA Application No. 03-107003
DSA File No. 15-6

ADDENDUM NO. 002
Architect's Project No. 2002480
Addendum Dated: September 6, 2007

ADDENDUM NO. 003
Architect's Project No. 2006480
Addendum Dated: November 1, 2007

NOV. 21-2007
ADDENDUM NO. 004

ADDENDUM NO. 005
Architect's Project No. 2006480
Addendum Dated: November 30, 2007

ADDENDUM NO. 006
Architect's Project No. 2006480
Addendum Dated: December 5, 2007

ADDENDUM NO. 007
Architect's Project No. 2006480
Addendum Dated: November 30, 2007

SCOPE OF WORK

BUILDING A
INSTALLATION OF FIRE EXTINGUISHERS WHERE REQUIRED. INSTALLATION OF ADDRESSABLE FIRE ALARM SYSTEM REMOVAL OF ABANDON HEATER UNITS. INSTALL PIPE RAILING AT EXTERIOR DRINKING FOUNTAINS DRINKING FOUNTAINS. REPLACEMENT OF EXISTING SINK CABINETS FOR REMOVAL OF SHELVING AND COAT RACKS ACCESSIBILITY INSTALLATION OF NEW COUNTER TOPS. INSTALLATION OF "T" BAR CEILING. INTERIOR & EXTERIOR LIGHTING REPLACEMENT. REPLACEMENT OF A.C. UNITS. REMOVAL OF VENT LOUVERS. POLISH EXISTING CONCRETE RUBBER TOP SET BASE. INSTALLATION OF PAPER TOWEL DISPENSER. FLOORS. REPLACEMENT OF CHALK BOARDS WITH LIQUID MARKER BOARDS. REPLACEMENT OF TACK BOARDS. EXTERIOR AND INTERIOR WALL PATCHING PREPARATION AND PAINT.DIVIDE (E) LARGE RESTROOM INTO TWO

BUILDING B
INSTALLATION OF FIRE EXTINGUISHERS WHERE REQUIRED. INSTALLATION OF ADDRESSABLE FIRE ALARM SYSTEM. REPLACEMENT OF SINK CABINETS & COUNTER TOPS FOR ACCESSIBILITY. INSTALLATION OF "T" BAR CEILING. INTERIOR & EXTERIOR LIGHTING. REMOVAL OF TROUGH SINK AND INSTALLATION OF ACCESSIBLE SINK. MIRROR DOOR SWING ROOM 103 INSTALLATION OF COMPUTER DATA LINES. DOOR REMOVAL IN ROOM 101. REMOVAL OF ABANDONED HEATER UNITS AND VENT LOUVERS. REPLACEMENT OF A.C. UNITS. REPLACEMENT OF TACK BOARDS. REPLACEMENT OF CHALK BOARDS WITH LIQUID MARKER BOARDS. INSTALLATION OF PAPER TOWEL DISPENSERS. POLISH EXISTING FLOORS. INSTALLATION OF RUBBER TOP SET BASE. EXTERIOR AND INTERIOR WALL PATCHING , PREPARATION AND PAINT.

BUILDING C
REMOVAL OF ABANDONED HEATER UNITS AND VENT LOUVERS. POLISH EXISTING CONCRETE FLOOR AND INSTALL RUBBER TOP SET BASE. INSTALLATION OF FIRE EXTINGUISHERS WHERE REQUIRED. INSTALLATION OF ADDRESSABLE FIRE ALARM SYSTEM. REPLACEMENT OF SINK AND CABINET TO NBE MADE ACCESSIBLE. REMOVAL OF SHELVING AND COAT RACKS. INSTALLATION OF PAPER TOWEL DISPENSER. INSTALLATION OF NEW COUNTER TOPS. INSTALLATION OF "T" BAR CEILINGS. REPLACE INTERIOR AND EXTERIOR LIGHTING. INSTALLATION OF SEMI RECESSED TOILET PAPER DISPENSER IN ACCESSIBLE STALLS. REPLACEMENT OF A.C. UNITS. REPLACEMENT OF CHALK BOARDS WITH LIQUID MARKER BOARDS. REPLACEMENT OF TACK BOARDS. INTERIOR AND EXTERIOR WALL PATCHING PREPARATION AND PAINT. DIVIDE EXISTING LARGE RESTROOM INTO TWO RESTROOMS

BUILDING D
PROVIDE PANIC HARDWARE WERE REQUIRED. INSTALLATION OF RESILIENT FLOORING & RUBBER TOP SET BASE. WALL REMOVAL IN ROOMS 117 TEACHERS WORK ROOM/118 MECHANICAL/116 SUPPLY, 109 TOILET/108 WOMEN TOILET, 107 VESTIBULE/105 OFFICE/107.5 OLD BOOK CHECKOUT. NEW WALLS IN MUSIC ROOM 119/118 STORAGE, 105 OFFICE/107 VESTIBULE. INSTALLATION OF NEW COUNTER TOPS. SINK REMOVAL IN OLD CUSTODIAL ROOM. CABINET & SINK REPLACEMENT FOE ACCESSIBILITY. DOOR OPENING TO BE PROVIDED IN MUSIC ROOM 119 FROM SUPPLY 116. REMOVAL AND INFILL OF EXTERIOR DOOR WAY TO OLD CUSTODIAL ROOM. WINDOW IN OFFICE 105 TO BE REMOVED AND DOORWAY TO BE INSTALLED. PASSTHROUGH WINDOW IN OLD BOOK CHECKOUT TO BE REMOVED AND INFILLED. ADD STORE FRONT GLAZING SYSTEMS. REPLACE EXTERIOR DOOR IN OLD BOOK CHECKOUT WITH ACCESSIBLE DOOR. WINDOW REMOVAL AND INFILL ROOM 101. REPLACE EXISTING D.F. WITH ACCESSIBLE. REMOVAL OF PLUMBING FOR ACCESSIBILITY IN ROOM 108. REPLACEMENT OF FLOOR TILE IN ROOMS 108, 109 LIGHTING REPLACEMENT THROUGHOUT. REPLACEMENT OF A.C. UNITS.

BUILDING E
PROVIDE ONE WHEELCHAIR LIFT. PANIC HARDWARE IS TO BE PROVIDED WHERE REQUIRED. REPLACEMENT OF SINK CABINET FOR ACCESSIBILITY INSTALL NEW COUNTER TOPS. FIRE EXTINGUISHERS TO BE PROVIDED AS REQUIRED. ABANDONED HEATER UNIT TO BE REMOVED. INSTALLATION OF ADDRESSABLE FIRE ALARM SYSTEM. REMOVE EXISTING EVAPORATIVE COOLER AND INSTALL MAKE UP AIR UNIT PER MECHANICAL PLANS REPLACEMENT OF A.C. UNITS. INSTALL PENDENT LIGHTING IN OFFICE 102 AND FACULTY 112. REPLACE INTERIOR AND EXTERIOR LIGHTING. RETRO FIT 2' X 2' LIGHTING IN MULTIPURPOSE 109 AND RETROFIT LIGHTING IN KITCHEN 116.

BUILDING F
REMOVAL OF ABANDONED HEATER UNITS AND VENT LOUVERS. POLISH EXISTING CONCRETE FLOOR INSTALLATION OF RUBBER TOP SET BASE. INSTALLATION OF FIRE EXTINGUISHERS WHERE REQUIRED. INSTALLATION OF ADDRESSABLE FIRE ALARM SYSTEM REPLACEMENT OF SINK CABINETS TO BE ACCESSIBLE. REMOVAL OF SHELVING AND COAT RACKS. INSTALLATION OF PAPER TOWEL DISPENSER. INSTALLATION OF NEW COUNTER TOPS. INSTALLATION OF "T" BAR CEILINGS. REPLACEMENT OF INTERIOR AND EXTERIOR LIGHTING. INSTALLATION OF SEMI TOILET PAPER DISPENSER IN ACCESSIBLE STALLS. REPLACEMENT OF A.C. UNITS. REPLACEMENT OF CHALK BOARDS WITH LIQUID MARKER BOARDS AND REPLACEMENT OF TACK BOARDS. INTERIOR AND EXTERIOR WALL PATCHING PREPARATION AND PAINT. DIVIDE EXISTING RESTROOM INTO TWO

BUILDING G
INSTALLATION OF FIRE EXTINGUISHERS WHERE REQUIRED. REPLACEMENT OF SINK CABINETS FOR ACCESSIBILITY. INSTALLATION OF NEW COUNTER TOPS. POLISH EXISTING CONCRETE FLOORS INSTALLATION OF "T" BAR CEILING. REPLACE INTERIOR AND EXTERIOR LIGHTING REMOVAL OF TROUGH SINK AND INSTALLATION OF ACCESSIBLE SINK. REMOVAL OF ABANDONED HEATER UNITS AND LOUVERS. REPLACEMENT OF A.C. UNITS. REPLACEMENT OF TACK BOARDS. REPLACEMENT OF CHALK BOARDS WITH LIQUID MARKER BOARDS. INSTALLATION OF PAPER TOWEL DISPENSER. INSTALLATION OF RUBBER TOP SET BASE. EXTERIOR AND INTERIOR WALL PATCHING PREPARATION AND PAINT.

BUILDING H
REMOVAL OF ABANDONED HEATER UNITS AND VENT LOUVERS. POLISH EXISTING CONCRETE FLOOR & AND INSTALLATION OF RUBBER TOP SET BASE. INSTALLATION OF FIRE EXTINGUISHERS WHERE REQUIRED. REPLACEMENT OF SINK CABINETS TO BE ACCESSIBLE. REMOVAL OF SHELVING COAT RACKS. INSTALLATION OF PAPER TOWEL DISPENSER. INSTALLATION OF NEW COUNTER TOPS. INSTALLATION OF "T" BAR CEILINGS. INTER AND EXTERIOR LIGHTING REPLACEMENT. INSTALLATION OF ADDRESSABLE FIRE ALARM SYSTEM. INSTALLATION OF SEMI RECESSED TOILET PAPER DISPENSER IN ACCESSIBLE STALLS. REPLACEMENT OF A.C. UNITS. REPLACEMENT OF CHALK BOARDS WITH LIQUID MARKER BOARDS AND REPLACEMENT OF TACK BOARDS. INTERIOR AND EXTERIOR WALL PATCHING PREPARATION AND PAINT.

RELOCATABLE CLASSROOMS
SINK AND CABINET REMOVAL IN R-7.A, R-7.B. REMOVAL OF EASLE CABINETS R-7.A, R-7.B. REPLACE SINK AND REPLACE CABINETS TO BE ACCESSIBLE THROUGHOUT. INSTALLATION OF NEW COUNTERTOPS. REMOVAL OF ABANDONED HEATER UNITS. REPLACE AND REVERSE DOOR SWING ON ACCESSIBLE ENTRANCES. CONCRETE RAMP REPLACEMENT TO BE MADE COMPLIANT. PARTIAL WALL REMOVAL CLOSET ROD AND SHELF. REPLACE EXISTING CHALK BOARDS WITH LIQUID MARKER BOARDS THROUGHOUT. INTERIOR AND EXTERIOR WALL PATCHING PREPARATION AND PAINT. REPLACE GLUE ON ACOUSTICAL CEILING TILE IN R-1.A – R-1.D, R-3.A, R-6.B – R-6.E. REPLACE "T" BAR CEILING IN R-7.A – R-7.B. REPLACE A.C. UNITS. LIGHTING REPLACEMENT R-1.A – R-1.D, R-3.A, R-6.B – R-6.E, R-7.A – R-7.B. INSTALLATION OF ADDRESSABLE FIRE ALARM SYSTEM.

ABBREVIATIONS

&	AND	F	FAHRENHEIT	OC	ON CENTER	UL	UNDERWRITERS LABORATORIES
X	BY	FE	FIRE EXTINGUISHER	OD	OUTSIDE DIAMETER	UNO	UNLESS NOTED OTHERWISE
°	DEGREES	FEC	FIRE EXTINGUISHER CABINET	PR	PAIR	V	VOLT
'	FOOT OR FEET	FF	FINISH FLOOR ELEVATION	PERF	PERFORATED	VCT	VINYL COMPOSITION TILE
>	GREATER THAN	FG	FINISH GRADE	PERP	PERPENDICULAR	VCTWB	VINYL COVERED TACKABLE WALL BOARD
"	INCH OR INCHES	FH	FIRE HYDRANT	PL	PLACES OR PROPERTY LINE	VERT	VERTICAL
<	LESS THAN	FLR	FLOOR	POC	POINT OF CONNECTION	VWC	VINYL WALL COVERING
#	NUMBER	FOB	FACE OF BLOCK	PSI	POUNDS PER SQUARE INCH	W/	WITH
%	PERCENT	FOC	FACE OF CONCRETE	PT	POINT	W/O	WITHOUT
±	PLUS OR MINUS	FOS	FACE OF STUD	PREFAB	PREFABRICATED	WC	WATER CLOSET
+0'-0"	ELEVATION ABOVE FINISH FLOOR	FT	FOOT	QTY	QUANTITY	WD	WOOD
AC	ALTERNATING CURRENT	FTG	FOOTING	R	RADIUS	WF	WIDE FLANGE
AL	ALUMINUM	FV	FLUSH VALVE	RAD	RADIUS	WG	WIRE GLASS
ASTM	AMERICAN SOCIETY FOR TESTING MATERIALS	GA	GAUGE	REINF	REINFORCEMENT	WI	WROUGHT IRON
BD	BOARD	GALV	GALVANIZE OR GALVANIZED	REQD	REQUIRED	WP	WATERPROOF OR WATERPROOFING
BTM	BOTTOM	GB	GRAB BAR	SPKR	SPEAKER	YD	YARD OR YARDS
BLDG	BUILDING	GI	GALVANIZED IRON	SV	SHEET VINYL		
CAB	CABINET	GYP	GYPSUM	RM	ROOM		
CI	CAST IRON	HB	HOSE BIBB	RND	ROUND		
CLG	CEILING	HC	HANDICAP ACCESSIBLE	RTSB	RUBBER TOP SET BASE		
CER	CERAMIC	HM	HOLLOW METAL	SCH	SCHEDULE		
CJ	CONTROL JOINT OR CEILING JOIST	HORZ	HORIZONTAL	SEP	SEPARATION		
CO	CLEANOUT	HW	HOT WATER	SERV	SERVICE		
CLR	CLEAR	ID	INSIDE DIAMETER	SHTHG	SHEATHING		
CONC	CONCRETE	INT	INTERIOR	SM	SHEET METAL		
BLK	BLOCK	INV	INVERT	SOV	SHUT OFF VALVE		
CVR	COVER	JT	JOINT	SB	SWITCH BOARD		
COTG	CLEANOUT TO GRADE	LAV	LAVATORY	SPEC	SPECIFICATION		
CSV	COVED SHEET VINYL	LB	LAG BOLT	SQ	SQUARE		
D	PENNY	LT	LIGHT	SF	SQUARE FOOT		
DTL	DETAIL	LF	LINEAL FOOT	STD	STANDARD		
DF	DRINKING FOUNTAIN	LP	LAMINATED PLASTIC	STL	STEEL		
DIA	DIAMETER	LVR	LOUVER	STR	STORAGE		
DIM	DIMENSION	MB	MACHINE BOLT	STRUCT	STRUCTURAL		
DN	DOWN	MCS	METAL CARPET STRIP	SUPT	SUPERINTENDENT		
DRN	DRAIN	MAX	MAXIMUM	SUSP	SUSPEND OR SUSPENDED		
EA	EACH	MECH	MECHANICAL	TB	TACK BOARD WITH ALUMINUM FRAME		
EJ	EXPANSION JOINT	MTL	METAL	TC	TERMINAL CABINET OR TIME CLOCK		
ELEC	ELECTRIC OR ELECTRICAL	MISC	MISCELLANEOUS	TG	TEMPERED GLASS		
ELEV	ELEVATION	MT	METAL THRESHOLD	THK	THICK		
CMU	CONCRETE MASONRY UNIT	MTG	MOUNTING	TJ	DEEP TOOLED JOINT		
EXT	EXTERIOR	NFPA	NATIONAL FIRE PROTECTION ASSOCIATION	TPD	TOILET PAPER DISPENSER		
FAB	FABRICATE	NIC	NOT IN CONTRACT	XFMR	TRANSFORMER		
		NOM	NOMINAL	TYP	TYPICAL		

ARCHITECTS STATEMENT

Statement For Architects/Engineers Who Utilize Plans (Including But Not Limited To Shop Drawings) Prepared By Other Licensed Design Professionals And / Or Consultants

THESE DRAWINGS AND/OR SPECIFICATIONS AND/OR CALCULATIONS FOR THE ITEMS LISTED BELOW HAVE BEEN PREPARED BY OTHER DESIGN PROFESSIONALS OR CONSULTANTS WHO ARE LICENSED AND/OR AUTHORIZED TO PREPARE SUCH DRAWINGS IN THIS STATE. THESE DOCUMENTS HAVE BEEN EXAMINED BY ME FOR DESIGN INTENT AND HAVE BEEN FOUND TO MEET THE APPROPRIATE REQUIREMENTS OF TITLE 24, CALIFORNIA CODE OF REGULATIONS AND THE PROJECT SPECIFICATIONS PREPARED BY ME.
THE ITEMS LISTED BELOW ARE ACCEPTABLE FOR INCORPORATION INTO THE CONSTRUCTION OF THIS PROJECT FOR WHICH I AM THE INDIVIDUAL DESIGNATED TO BE IN GENERAL RESPONSIBLE CHARGE (OR FOR WHICH I HAVE BEEN DELEGATED RESPONSIBILITY FOR THIS PORTION OF THE WORK.)
LIST OF ITEMS REVIEWED AND ACCEPTED:

REFER TO SHEET INDEX FOR A LIST OF "DRAWINGS PREPARED BY OTHERS".

Signature of the Architect/Engineer — Date: 11-6-07
William J. Melby, Principal, Architect

C-16835 — DEC. 31, 2003
License Number — Expiration Date

NOTICE:
THE ARCHITECTS STAMP PLACED WITHIN THE TITLE BLOCK OF THIS SHEET, SHALL CONSTITUTE REVIEW AND ACCEPTANCE OF THIS STATEMENT AND SHALL NOT BE DUPLICATED HERE.

CONSULTANTS

STRUCTURAL
MARTIN & HBL
1212 FLOWER STREET, 3RD. FLOOR
LOS ANGELES, CA. 90015
(213) 744-1414

MECHANICAL
MECHANICAL DESIGN CONCEPTS
428 TRUXTUN AVENUE
BAKERSFIELD, CA 93301
(805) 326-1313

ELECTRICAL
ROSE SING AND ASSOCIATES
131 SOUTH DUNWORTH
VISALIA, CA 93292
(559-733-2671)

APPLICABLE CODES

APPLICABLE CODES AS OF NOVEMBER 1, 2002

2001 BUILDING STANDARDS ADMINISTRATIVE CODE, PART 1, TITLE 24 C.C.R.
2001 CALIFORNIA BUILDING CODE, (CBC) PART 2, TITLE 24 C.C.R.
2004 CALIFORNIA ELECTRICAL CODE, (CEC) PART 3, TITLE 24 C.C.R.
2001 CALIFORNIA MECHANICAL CODE, (CMC) PART 4, TITLE 24 C.C.R.
2001 CALIFORNIA PLUMBING CODE, (CPC) PART 5, TITLE 24 C.C.R.
2005 CALIFORNIA ENERGY CODE, PART 6, TITLE 24 C.C.R.
2001 CALIFORNIA ELEVATOR SAFETY CONSTRUCTION CODE, PART 7, TITLE 24 C.C.R.
2001 CALIFORNIA HISTORICAL BUILDING CODE, PART 8, TITLE 24 C.C.R.
2001 CALIFORNIA FIRE CODE, PART 9, TITLE 24 C.C.R.
2001 CALIFORNIA REFERENCED STANDARDS PART 12, TITLE 24 C.C.R.
1990 TITLE 19, C.C.R. PUBLIC SAFETY, STATE FIRE MARSHALL REGULATIONS
2001 CALIFORNIA BUILDING CODE (FOR SFM) NATIONAL STANDARDS SEC 3304.1.3

PARTIAL LIST OF APPLICABLE STANDARDS

NFPA 13	AUTOMATIC SPRINKLER SYSTEMS (CALIFORNIA AMENDED)	2002 EDITION
NFPA 14	STAND PIPE SYSTEMS	2003 EDITION
NFPA 17	DRY CHEMICAL SYSTEMS	2002 EDITION
NFPA 17a	WET CHEMICAL SYSTEMS	2002 EDITION
NFPA 20	STATIONARY PUMPS	1999 EDITION
NFPA 24	PRIVATE FIRE MAINS (INCLUDED IN 1999 NFPA 13)	2002 EDITION
NFPA 72	NATIONAL FIRE ALARM CODE (CALIFORNIA AMENDED) (NOTE SEE UL STANDARD 1971 FOR "VISUAL DEVICES")	2002 EDITION
NFPA 253	CRITICAL RADIANT FLUX OF FLOOR COVERING SYSTEMS	2000 EDITION
NFPA 2001	COVERING SYSTEMS	2000 EDITION

REFERENCE CODE SECTION FOR NFPA STANDARDS- 2001 CBC (SMF) 3504.1

LOCAL FIRE AUTHORITY REVIEW

CURRAN MIDDLE SCHOOL
ADDRESS: 1116 LYMRIC WAY
CITY/STATE/ZIP: BAKERSFIELD, CALIFORNIA 93309
LOCAL FIRE AUTHORITY: BAKERSFIELD CITY FIRE DEPARTMENT
APPROVAL ISSUED BY:
RANK/TITLE:
DATE: /
PHONE NUMBER: (661) 862-8600

LOCAL FIRE AUTHORITY APPROVAL PER ORIGINAL SUBMITTAL A#03-107003

PURSUANT TO : TITLE 19 CALIFORNIA ADMINISTRATION SUB CHAPTER 1, ARTICLES 3.05 ACCESS ROADS AND 3.16 GATE ENTRANCES TO SCHOOL GROUNDS
IT IS NECESSARY TO PROVIDE THE STATE FIRE MARSHAL (DSA) WITH WRITTEN CERTIFICATION FROM THE FIRE AUTHORITY THAT THE ABOVE SECTIONS ARE BEING MET TO THEIR SATISFACTION
FIRE-FLOWS & HYDRANTS HAVE BEEN REVIEWED FOR COMPLIANCE WITH STATE APPENDICES 111-AA & 111-BB PART 9 TITLE 24.

GENERAL NOTES

1. NOTHING IN THE DRAWINGS AND/OR THE SPECIFICATIONS SHALL BE CONSTRUED TO PERMIT AN INSTALLATION THAT COULD BE IN VIOLATION OF THE APPLICABLE CODES, ORDINANCES, REGULATIONS, ETC. ALL WORK PERFORMED UNDER THIS CONTRACT SHALL BE IN FULL ACCORDANCE WITH ALL APPLICABLE CODES, ORDINANCES, REGULATIONS, RESTRICTIONS, ETC.
2. THE CONTRACTOR SHALL VERIFY ALL DIMENSIONS IN THE FIELD AND SHALL NOTIFY THE ARCHITECT OF ANY DISCREPANCIES IMMEDIATELY. DISCREPANCIES BETWEEN THE FIELD CONDITIONS AND THE DRAWINGS SHALL CAUSE NOTIFICATION OF THE ARCHITECT PRIOR TO MAKING ANY CHANGES IN THE WORK.
3. THE DRAWINGS, IDEAS, DESIGNS, AND ARRANGEMENTS REPRESENTED HEREBY ARE AND SHALL REMAIN THE PROPERTY OF THE ARCHITECT AND NO PART THEREOF SHALL BE COPIED OR DISCLOSED TO OTHERS OR USED IN CONNECTION WITH ANY WORK OR PROJECT OTHER THAN THE SPECIFIC PROJECT FOR WHICH THESE DOCUMENTS HAVE BEEN PREPARED AND DEVELOPED WITHOUT THE WRITTEN CONSENT OF THE ARCHITECT. VISUAL CONTACT WITH THESE DRAWINGS CONSTITUTES CONCLUSIVE EVIDENCE OF ACCEPTANCE OF THESE RESTRICTIONS.
4. WRITTEN DIMENSIONS ON THESE DRAWINGS SHALL HAVE PRECEDENCE OVER SCALED DIMENSIONS. CONTRACTOR SHALL VERIFY AND BE RESPONSIBLE FOR ALL DIMENSIONS AND CONDITIONS ON THE JOB AND THE ARCHITECT MUST BE NOTIFIED OF ANY VARIATIONS FROM THE DIMENSIONS AND CONDITIONS SHOWN BY THESE DRAWINGS.
5. MISPLACEMENT, ADDITION, OR OMISSION OF ANY WORD, LETTER, FIGURE, PUNCTUATION MARK, ETC., SHALL IN NO WAY CHANGE OR ALTER THE TRUE INTENT, SPIRIT, OR MEANING OF THE DRAWINGS.
6. THE CONTRACTOR SHALL STUDY AND COMPARE ALL DRAWINGS AND SHALL REPORT ANY ERRORS, OMISSIONS, OR INCONSISTENCIES TO THE ARCHITECT BEFORE COMMENCING WORK IN THAT AREA.
7. THESE PLANS WERE BASED ON PLANS BY OTHERS, FURNISHED BY THE OWNER, INDICATING WORK OF PREVIOUS CONTRACTS. THESE PLANS WILL BE MADE AVAILABLE FOR THE CONTRACTOR'S REVIEW UPON REQUEST. THE OWNER AND THE ARCHITECT SHALL ASSUME NO RESPONSIBILITY FOR THE EXISTING CONDITIONS AND MEASUREMENTS INDICATED ON THESE PLANS. THE CONTRACTOR SHALL FIELD VERIFY ALL EXISTING MEASUREMENTS AND CONDITIONS NECESSARY TO PROVIDE COMPLETE WORK AS INDICATED BY THE INTENT OF THESE PLANS PRIOR TO PROCEEDING WITH WORK OF THIS CONTRACT.
8. THE INTENT OF THESE DRAWINGS AND SPECIFICATIONS IS THAT THE WORK OF THE ALTERATION, REHABILITATION OR RECONSTRUCTION IS TO BE IN ACCORDANCE WITH TITLE 24, CALIFORNIA CODE OF REGULATIONS. SHOULD ANY EXISTING CONDITIONS SUCH AS DETERIORATION OR NONCOMPLYING CONSTRUCTION BE DISCOVERED WHICH IS NOT COVERED BY THE CONTRACT DOCUMENTS WHEREIN THE FINISH WORK WILL NOT COMPLY WITH TITLE 24, CALIFORNIA CODE OF REGULATIONS, A CHANGE ORDER, OR A SEPARATE SET OF PLANS AND SPECIFICATIONS, DETAILING AND SPECIFYING THE REQUIRED WORK SHALL BE SUBMITTED TO AND APPROVED BY THE DIVISION OF THE STATE ARCHITECT BEFORE PROCEEDING WITH THE WORK.
9. THE CHANGES TO THE APPROVED DRAWINGS AND SPECIFICATIONS SHALL BE MADE BY AN ADDENDA OR A CHANGE ORDER APPROVED BY THE DIVISION OF THE STATE ARCHITECT, AS REQUIRED BY SECTION 4-338, PART 1, TITLE 24, CCR.
10. A PROJECT INSPECTOR EMPLOYED BY THE DISTRICT (OWNER) AND APPROVED BY THE DIVISION OF THE STATE ARCHITECT SHALL PROVIDE CONTINUOUS INSPECTION OF THE WORK. THE DUTIES OF THE INSPECTOR ARE DEFINED IN SECTION 4-342, PART 1, TITLE 24, CCR.
11. SCHOOL MODERNIZATION PROJECT IS REQUIRED TO HAVE FULLY AUTOMATIC FIRE ALARM SYSTEM PER CBC 305.10.2
12. THE INTENT OF THESE DRAWINGS AND SPECIFICATIONS IS THAT THE WORK OF THE ALTERATION, REHABILITATION OR RECONSTRUCTION IS TO BE IN ACCORDANCE WITH TITLE 24, CALIFORNIA CODE OF REGULATIONS. SHOULD ANY EXISTING CONDITIONS SUCH AS DETERIORATION OR NON-COMPLYING CONSTRUCTION BE DISCOVERED WHICH IS NOT COVERED BY THE CONTRACT DOCUMENTS WHEREIN THE FINISHED WORK WILL NOT COMPLY WITH TITLE 24, CALIFORNIA CODE OF REGULATIONS, A CHANGE ORDER, OR A SEPARATE SET OF PLANS AND SPECIFICATIONS, DETAILING AND SPECIFYING THE REQUIRED REPAIR WORK SHALL BE SUBMITTED TO AND APPROVED BY DIVISION OF THE STATE ARCHITECT BEFORE PROCEEDING WITH THE REPAIR WORK.
13. CUTTING, BORING, SAWCUTTING OR DRILLING THROUGH THE NEW OR EXISTING STRUCTURAL ELEMENTS TO BE DONE ONLY WHEN SO DETAILED IN THE DRAWINGS OR ACCEPTED BY THE ARCHITECT AND STRUCTURAL ENGINEER WITH THE APPROVAL OF DSA REPRESENTATIVE.

VICINITY MAP

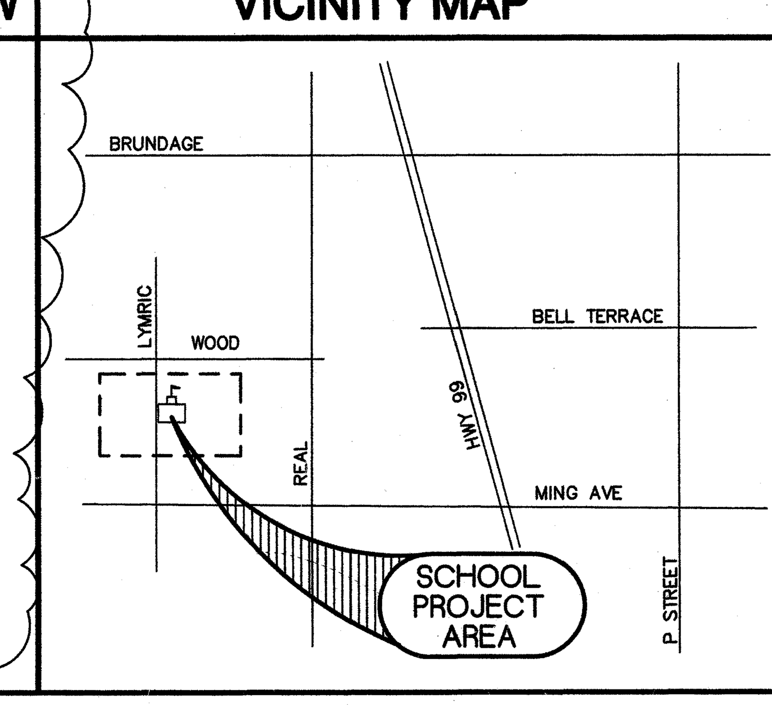

SHEET INDEX

G-001 TITLE SHEET

STRUCTURAL
S-100 GENERAL NOTES AND TYPICAL DETAILS
S-101 TYPICAL DETAILS
S-200 PARTIAL FOUNDATION PLAN ROOF FRAMING PLAN DETAIL AND SECTION BUILDING D
S-201 PARTIAL FOUNDATION PLAN ROOF FRAMING PLAN DETAILS AND SECTIONS-BUILDING E
S-202 ROOF FRAMING PLANS R-1.A THRU R-1.D R3.A, R6.B THRU R-6.E R-7.A & R-7.B

ARCHITECTURAL
A-111 SITE PLAN
A-121 FLOOR DEMOLITION PLAN BLDG A, B, & C
A-122 FLOOR DEMOLITION PLAN BLDG D, & E
A-123 FLOOR DEMOLITION PLAN BLDG F, G, & H
A-124 FLOOR DEMOLITION PLANS BUILDINGS R-1.A TO R-1.D, R-3.A, R-6.B TO R-6E, R-7.A & R-7.B
A-131 DEMOLITION REFLECTED CEILING PLAN BLDG A, B, & C
A-132 DEMOLITION REFLECTED CEILING PLAN BLDG D, & E
A-133 DEMOLITION REFLECTED CEILING PLAN BLDG F, G, & H
A-134 DEMOLITION REFLECTED CEILING PLANS BUILDINGS R-1.A TO R-1.D, R-3.A, R-6.B TO R-6.E, R-7.A & R-7.B
A-135 REFLECTED CEILING PLAN BUILDING E
A-141 ROOF PLAN BLDG A, B, & C
A-142 ROOF PLAN BLDG D, & E
A-143 ROOF PLAN BLDG F, G, & H
A-144 ROOF PLANS BUILDINGS R-1.A TO R-1.D, R-3.A, R-6.B TO R-6.E, R-7.A & R-7.B
A-221 EXTERIOR ELEVATIONS BLDG A, B, & C
A-222 EXTERIOR ELEVATIONS BLDG A, D, & E
A-223 EXTERIOR ELEVATIONS BLDG E, F, G, & H
A-224 EXTERIOR ELEVATIONS BLDG G, F, R1A-R1D; R3A; R6B-R6E; R7A-R7B
A-231 INTERIOR ELEVATIONS BLDG A, & B
A-232 INTERIOR ELEVATIONS BLDG B
A-233 INTERIOR ELEVATIONS BLDG B, & C
A-234 INTERIOR ELEVATIONS BLDG D
A-235 INTERIOR ELEVATIONS BLDG D
A-236 INTERIOR ELEVATIONS BLDG D, & E
A-237 INTERIOR ELEVATIONS BLDG E
A-238 INTERIOR ELEVATIONS BLDG E
A-239 INTERIOR ELEVATIONS BLDG E, & F
A-2310 INTERIOR ELEVATIONS BLDG F, & G
A-2311 INTERIOR ELEVATIONS BLDG G
A-2312 INTERIOR ELEVATIONS BLDG G, & H
A-2313 INTERIOR ELEVATIONS BLDG C, R1A-R1D; R3A; R6B-R6E; R7A-R7B
A-301 SECTION BLDG A, C, E, F, & H
A-421 ENLARGED FLOOR PLAN A, B, C, F, & H
A-422 ENLARGED FLOOR PLAN D, & F
A-423 ENLARGED FLOOR PLAN E
A-424 ENLARGED FLOOR PLAN E
A-425 PARTIAL FLOOR PLAN BLDG G
A-426 TYP ENLARGED PLAN RELOS R1-A TO R1-D R3-A, R-6B TO R-6E, R-7A & T-7B
A-431 ENLARGED REFLECTED CEILING BLDG A, B, C, F, & H
A-432 ENLARGED REFLECTED CEILING BLDG D, & F
A-433 ENLARGED REFLECTED CEILING PLAN BUILDING G
A-434 ENLARGED PARTIAL REFLECTED CEILING PLAN BUILDING A, C, F & H
A-501 DETAILS
A-611 DOOR SCHEDULE
A-631 FINISH SCHEDULE

MECHANICAL
M 121 MECHANICAL FLOOR PLAN BUILDING A, B & C
M 122 MECHANICAL FLOOR PLANS BUILDING E
M 123 MECHANICAL FLOOR PLAN BUILDING F, G & H
M 124 MECHANICAL FLOOR PLAN BUILDING G, D & MATHROOM BUILDING F
M 125 MECHANICAL FLOOR PLAN BUILDING R-1A THRU R-1.D, R-3.A, R-6.B THRU R-6.E, R-7.A & R-7.B

PLUMBING
P-111 PLUMBING SITE PLAN SCHED AND DETAILS
P-121 PLUMBING FLOOR PLAN BUILDINGS A,B & C
P-122 PLUMBING FLOOR PLAN BUILDING E
P-123 PLUMBING FLOOR PLAN BUILDINGS F,G & H
P-124 PLUMBING FLOOR PLAN BUILDING D & MATH ROOM BUILDING F
P-125 PLUMBING PLAN R-1A THRU R-1.D, R-3.A, R-6.B THRU R-6.E R-7.A & R-7.B

ELECTRICAL
E 111 SITE ELECTRICAL PLAN PLAN
E 121 LIGHTING PLAN BUILDING A, B & C
E 122 LIGHTING PLAN PLAN BUILDING D & E
E 123 LIGHTING PLAN BUILDING F, G & H
E 124 FIXTURE SCHEDULE – TITLE 24
E 131 POWER PLAN BUILDING A, B & C
E 132 POWER PLAN BUILDING D & E
E 133 POWER PLAN BUILDING F, G & H
E 141 FIRE ALARM PLANS BUILDING A, B & C
E 142 FIRE ALARM PLAN BUILDING D & E
E 143 FIRE ALARM PLAN BUILDING F, G & H
E 144 FIRE ALARM RISER DIAGRAM
E 145 FIRE ALARM VOLTAGE DROP CALCULATIONS
E 151 DETAILS
E 161 ELECTRICAL PLANS RELOCATABLES

ORDIZ MELBY
ARCHITECTS, INC.
5500 MING AVENUE SUITE 280
BAKERSFIELD, CALIFORNIA 93309
TELEPHONE (661) 832-5258
FACSIMILE (661) 832-4291

LICENSED ARCHITECT — WILLIAM JOHN MELBY — No. C-16835 — DEC. 31 2007 RENEWAL DATE — STATE OF CALIFORNIA

DANNY E. ORDIZ, AIA
ARCHITECT C-14,728
WILLIAM J. MELBY, AIA
ARCHITECT C-16,835

CONSULTANT

IDENTIFICATION STAMP
DIVISION OF STATE ARCHITECT
OFFICE OF REGULATION SERVICES
APPL. 03-107003
FILE # 15-6
AC ____ FLS ____ SS ____
DATE ________

MODERNIZATION AT CURRAN MIDDLE SCHOOL
FOR:
BAKERSFIELD CITY SCHOOL DISTRICT

1116 LYMRIC WAY
BAKERSFIELD
CALIFORNIA
93309

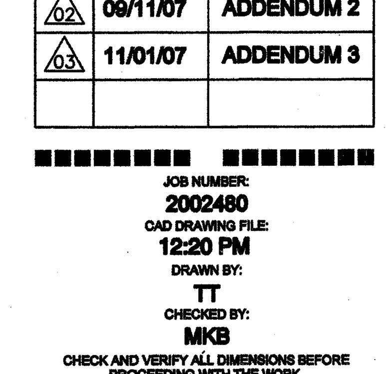

BUILDING KEY PLAN

MARK	DATE	DESCRIPTION
SD		
CD		
01	08/23/07	ADDENDUM 1
02	09/11/07	ADDENDUM 2
03	11/01/07	ADDENDUM 3

JOB NUMBER: 2002480
CAD DRAWING FILE: 12:20 PM
DRAWN BY: TT
CHECKED BY: MKB

CHECK AND VERIFY ALL DIMENSIONS BEFORE PROCEEDING WITH THE WORK. REPORT DESCREPANCIES TO THE ARCHITECT.

THE DRAWINGS, IDEAS, AND DESIGNS REPRESENTED ON THIS SHEET ARE THE PROPERTY OF THE ARCHITECT.

COPYRIGHT ORDIZ-MELBY ARCHITECTS, INC. 2002

SHEET TITLE
TITLE SHEET #1

SHEET IDENTIFICATION NUMBER
AG-001
SHEET 01 OF 46