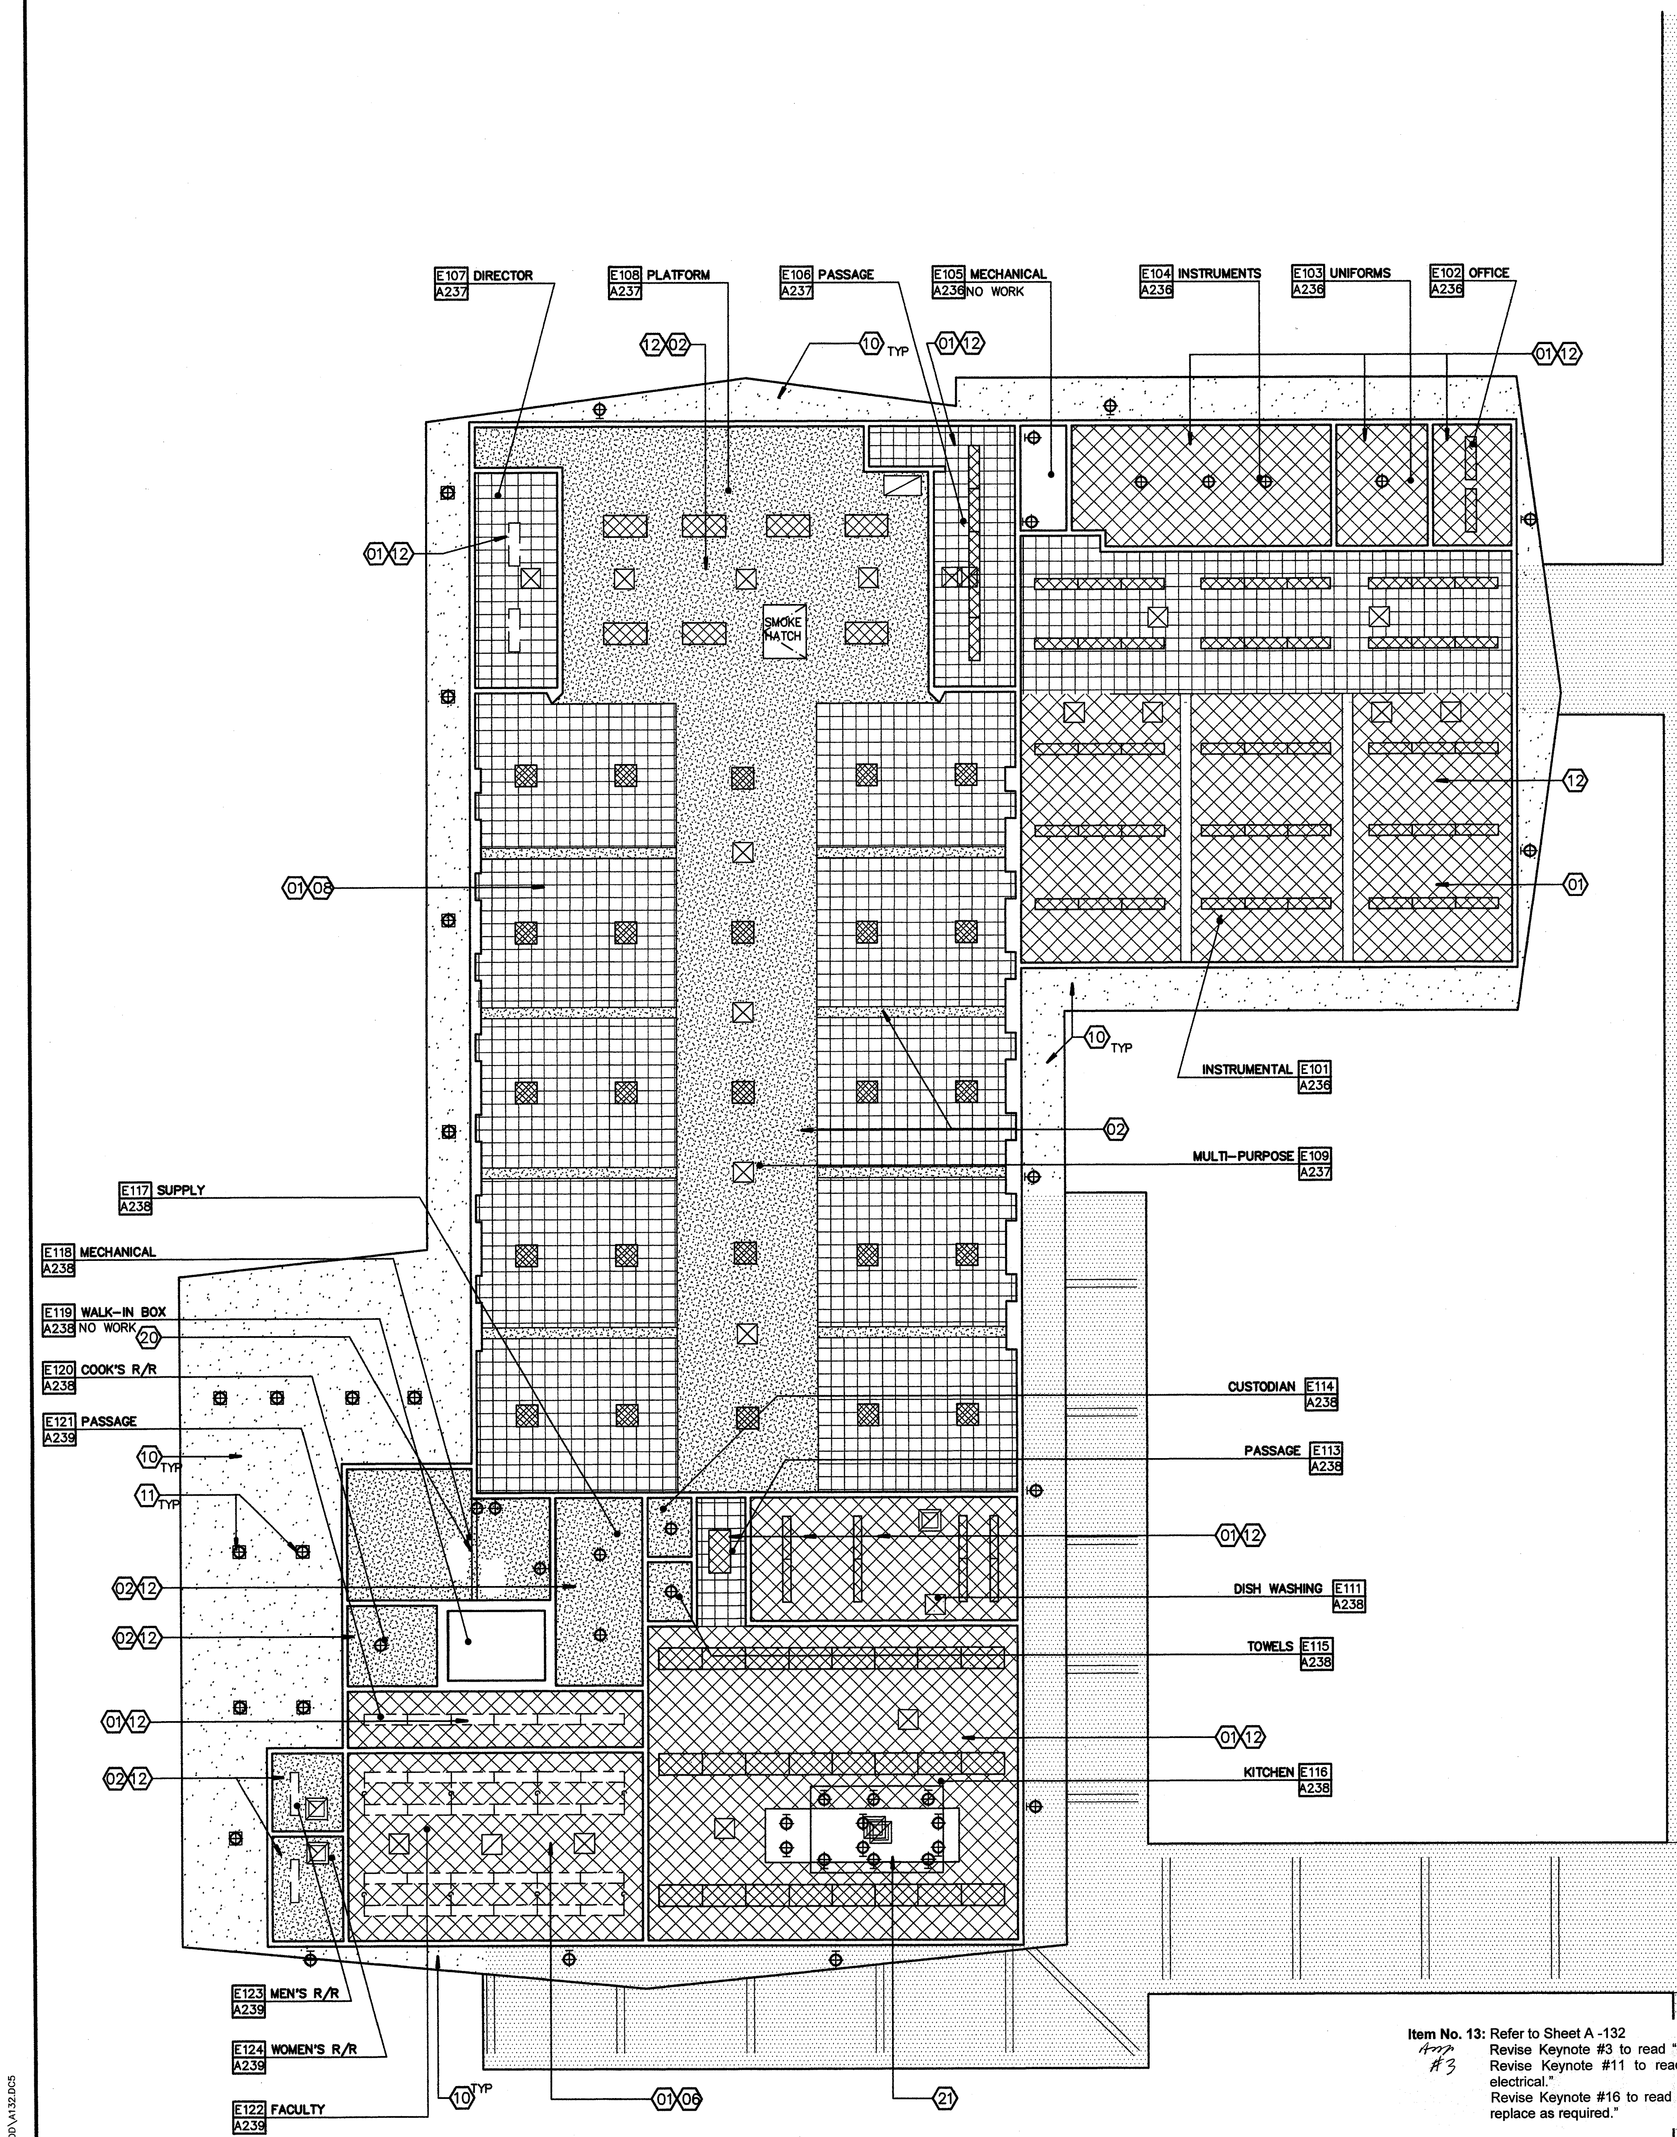

A1 REFLECTED DEMO CEILING PLAN BUILDING E
1/8"=1'-0"
0' 4' 8' 16'

NORTH

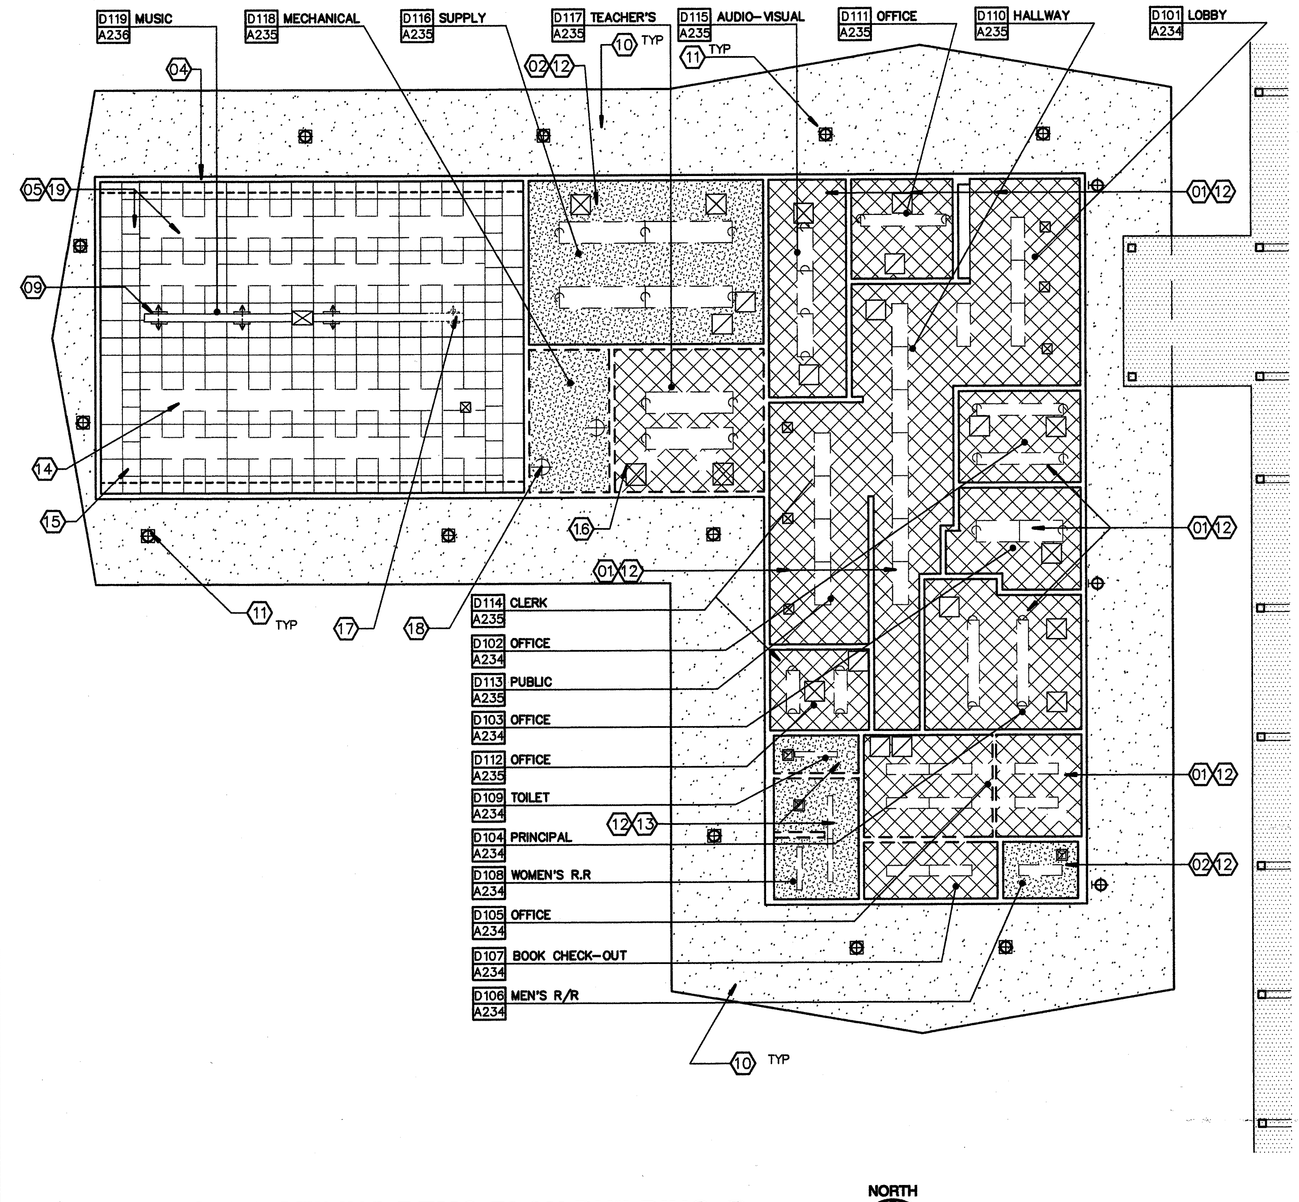

C4 REFLECTED CEILING DEMO PLAN BUILDING D
1/8"=1'-0" SEE ENLARGED CEILING PLAN SHEET A-432
0' 4' 8' 16'

NORTH

Item No. 13: Refer to Sheet A -132
Amp #3
Revise Keynote #3 to read "existing covered walk to be removed by others."
Revise Keynote #11 to read "existing exterior lighting to be replaced see electrical."
Revise Keynote #16 to read "remove existing damaged or stained ceiling tiles replace as required."

KEYNOTES
THIS SHEET ONLY

01 (E) 12" x 12" ACOUSTIC TILES TO REMAIN.
02 (E) PLASTER CEILING TO BE PATCHED AS REQUIRED, PREP & PAINT.
03 (E) COVERED WALK TO BE REMOVED BY OTHERS. (A3)
04 REMOVE (E) DARKENING DRAPES & TRACK PRIOR TO REMOVAL OF (E) SUSPENDED CEILING, TURN OVER TO DISTRICT.
05 REMOVE (E) SUSPENDED CEILING GRID SYSTEM, PROVIDE/INSTALL ACOUSTIC "T"-BAR CEILING, SEE MECHANICAL FOR SUPPLY & RETURN AIR REGISTERS WHERE OCCURS.
06 REMOVE (E) PENDANT LIGHTING, PROVIDE/INSTALL LIGHTING AS PER ELECTRICAL DWGS.
07 (E) LIGHT FIXTURES TO REMAIN.
08 RETROFIT (E) LIGHT FIXTURES – SEE ELECTRICAL DWGS.
09 (E) HVAC DUCTING TO REMAIN, PREP AS REQUIRED-PAINT.
10 (E) STUCCO PLASTER SOFFITS-TO BE PREPPED/PATCHED AS REQUIRED-PAINT
11 (E) EXTERIOR SOFFIT LIGHTING TO BE REPLACED SEE ELECTRICAL (A3)
12 REMOVE/REPLACE (E) LIGHT FIXTURE-SEE ELECTRICAL DWGS PATCH CEILING AS REQUIRED.
13 REMOVE (E) PLASTER CEILING @ STAFF TOILETS TO BE REMODELED PROVIDE/INSTALL 5/8" TYPE "X" GYP BOARD W/1/8" PLASTER VENEER.
14 REMOVE EXISTING SURFACE MOUNT FLUORESCENT LIGHTING REPLACE WITH PENDENT LIGHTING SEE ELECTRICAL PLANS
15 REMOVE / REPLACE SUSPENDED CEILING SYSTEM SEE SPECIFICATIONS
16 REMOVE EXISTING DAMAGED OR STAINED CEILING TILES REPLACE AS REQUIRED (A3)
17 REMOVE PORTION OF EXPOSED DUCT FOR INSTALLATION OF NEW WALL SEE MECHANICAL PLANS
18 REMOVE PLASTER CEILING REMOVE EAST WALL SEE ENLARGED PLAN C1 SHEET A432
19 REMOVE EXISTING SURFACE MOUNT FIXTURES SEE ENLARGED PLAN C1 SHEET A432 SEE ELECTRICAL PLANS
20 CUT OPENING FOR SUPPLY AIR AND RETURN AIR DUCT PATCH CEILING AS REQUIRED MATCH ALL FINISHES –PAINT SEE MECHANICAL DWGS & STRUCTURAL DWGS.
21 (E) KITCHEN EXHAUST HOOD–NO WORK.

CEILING LEGEND

(E) SUSPENDED CEILING SYSTEM WITH ACOUSTIC LAY IN PANELS TO BE REMOVED
(E) SUSPENDED FLUORESCENT LIGHT FIXTURES TO BE REMOVED – SEE ELECTRICAL DWGS.
LIGHT FIXTURE TO BE REMOVED SEE ELECTRICAL DWGS.
(E) EXPOSED DUCTING TO REMAIN–SEE MECHANICAL FOR CONNECTION TO (N) HVAC
PENDANT FLUORESCENT LIGHT FIXTURE TO BE REMOVED –SEE ELECTRICAL DWGS.
REPLACE SURFACE MOUNTED FIXTURE SEE ELECTRICAL DWGS.
(E) SOFFIT MOUNTED FIXTURE TO REMAIN
(E) 2x 2 LIGHT FIXTURE TO BE REPLACED PER ELECTRICAL (A3)
(E) 12" x 12" GLUE-ON ACOUSTIC TILE TO REMAIN (DIAGONAL WHERE OCCURS)
(E) PLASTER CEILING TO REMAIN
(E) EXTERIOR CEMENT PLASTER TO REMAIN
SUPPLY AIR REGISTER SEE MECHANICAL
RETURN AIR REGISTER SEE MECHANICAL
EXHAUST AIR REGISTER SEE MECHANICAL

ORDIZ MELBY
ARCHITECTS, INC.
5500 MING AVENUE SUITE 280
BAKERSFIELD, CALIFORNIA 93309
TELEPHONE (661) 832-5258
FACSIMILE (661) 832-4291

LICENSED ARCHITECT WILLIAM JOHN MELBY No. C-16835 DEC. 31 2007 RENEWAL DATE STATE OF CALIFORNIA

DANNY E. ORDIZ, AIA
ARCHITECT C-14,728
WILLIAM J. MELBY, AIA
ARCHITECT C-16,835
CONSULTANT

IDENTIFICATION STAMP
DIVISION OF STATE ARCHITECT
OFFICE OF REGULATION SERVICES
APPL. 03-107003
FILE # 15-6
AC ____ FLS ____ SS ____
DATE ____

MODERNIZATION AT CURRAN MIDDLE SCHOOL FOR:

BAKERSFIELD CITY SCHOOL DISTRICT

1116 LYMRIC WAY
BAKERSFIELD
CALIFORNIA
93309

BUILDING KEY PLAN

MARK	DATE	DESCRIPTION
SD		
CD		
01	08/23/07	ADDENDUM 1
02	09/11/07	ADDENDUM 2
03	11/01/07	ADDENDUM 3

JOB NUMBER:
2002480
CAD DRAWING FILE:
12:32 PM
DRAWN BY:
TT
CHECKED BY:
MKB

CHECK AND VERIFY ALL DIMENSIONS BEFORE PROCEEDING WITH THE WORK. REPORT DISCREPANCIES TO THE ARCHITECT.
THE DRAWINGS, IDEAS, AND DESIGNS REPRESENTED ON THIS SHEET ARE THE PROPERTY OF THE ARCHITECT.
COPYRIGHT ORDIZ-MELBY ARCHITECTS, INC. 2002

SHEET TITLE

DEMOLITION RFCP BUILDINGS D & E

SHEET IDENTIFICATION NUMBER

A-132

SHEET 08 OF 46

PLOT TIME: 9:02 AM
PLOT DATE: 9/28/2007
PATH/NAME: C:\2005 451-499\2002480\DRAWINGS\D01\A132.DGS
PLOT SCALE: 1/8" = 1'-0"