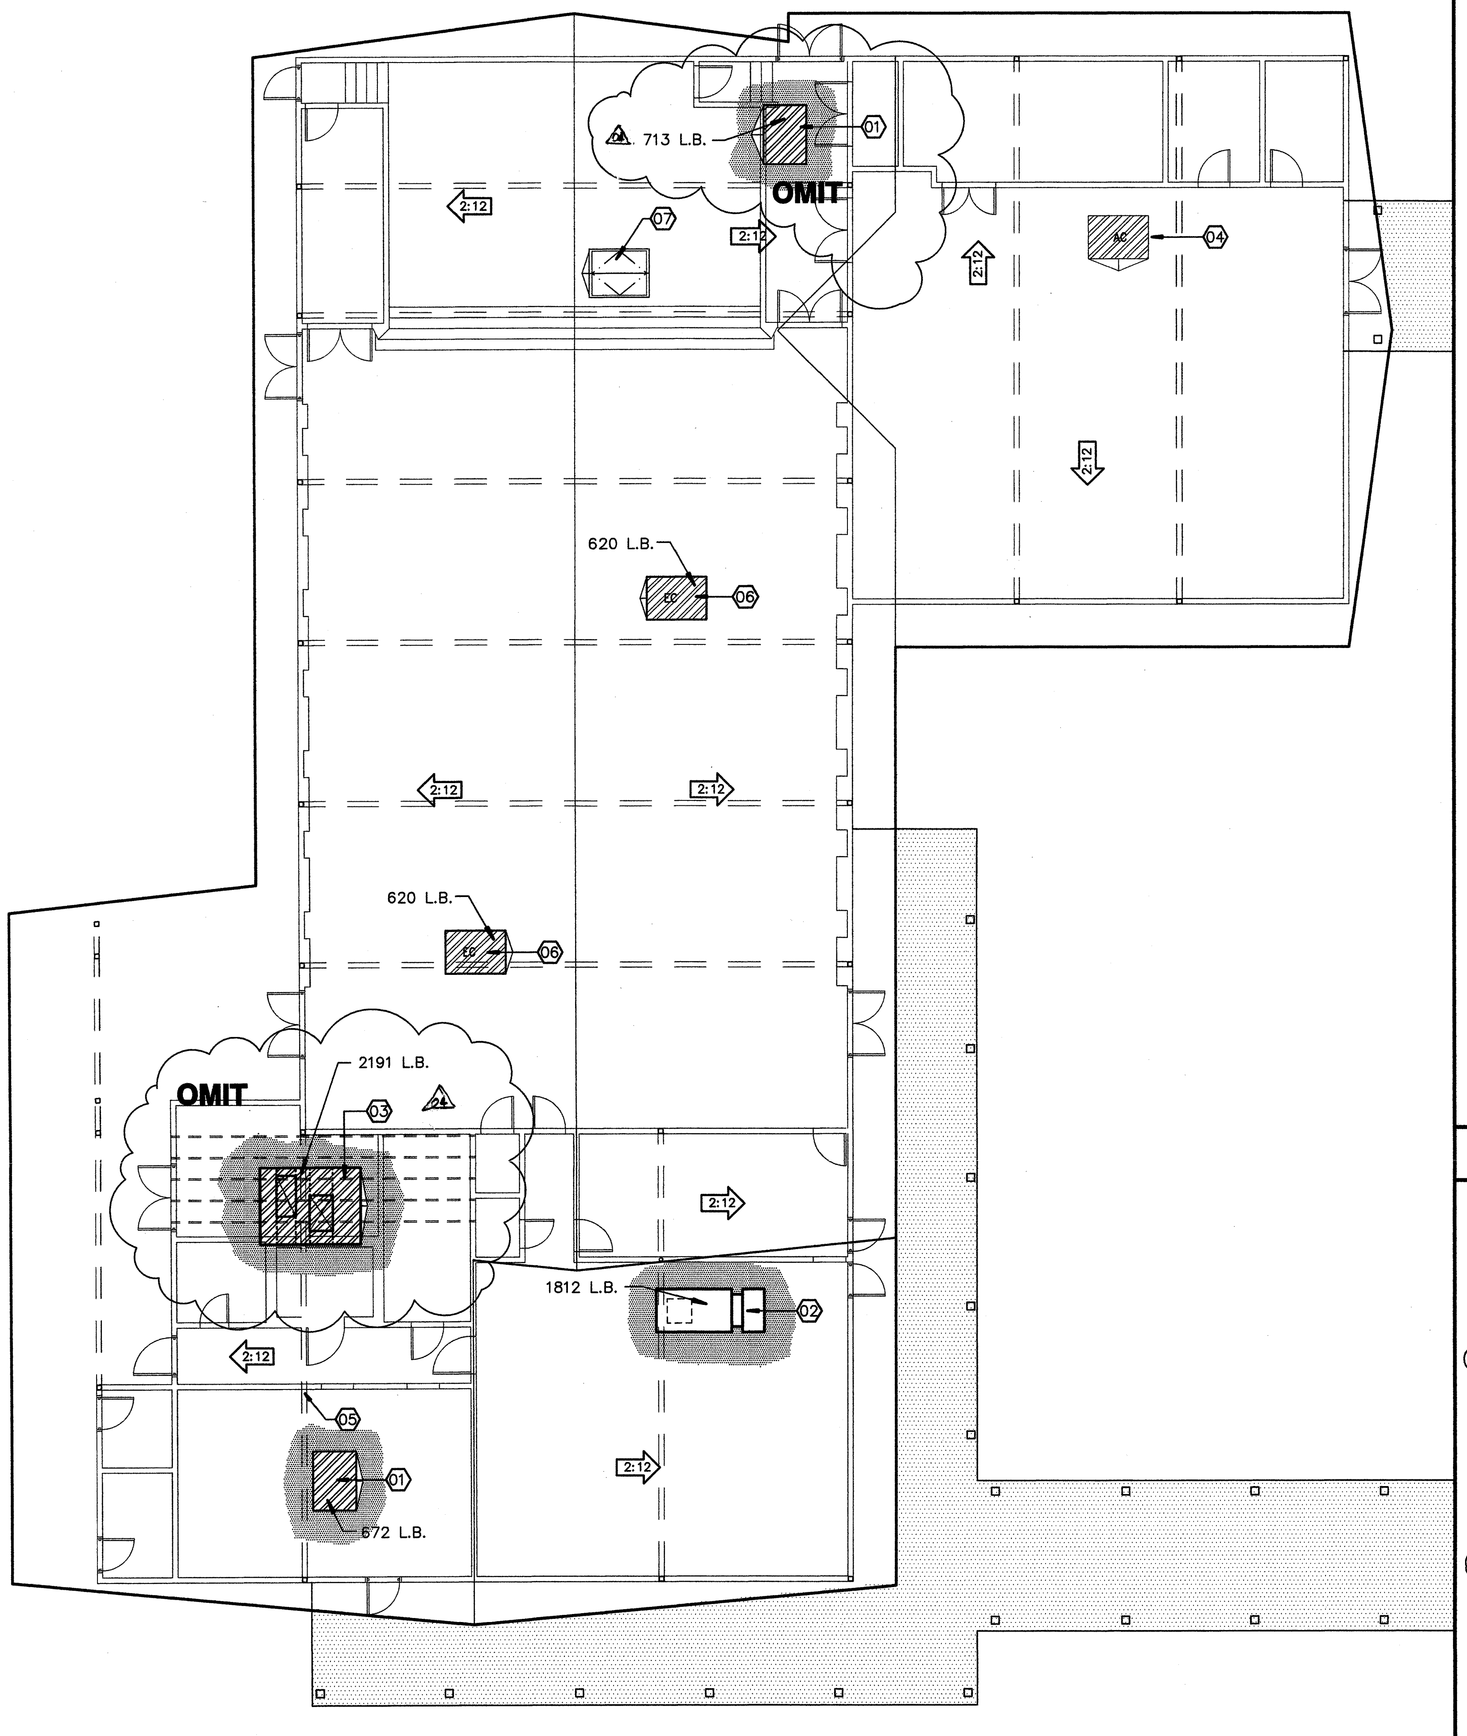

A1 ROOF PLAN BUILDING ' E '
1/8"=1'-0" 0' 4' 8' 16'

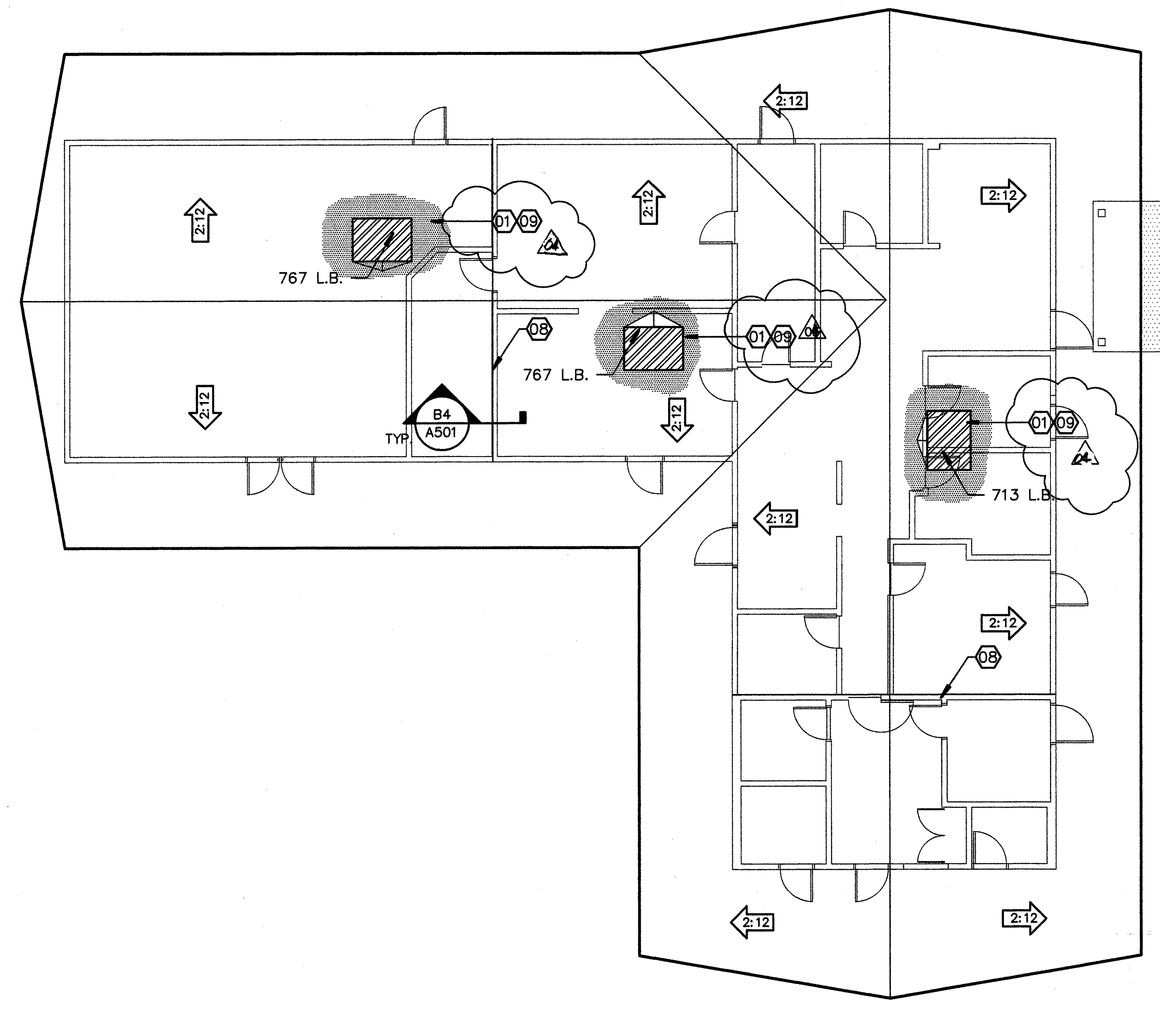

C4 ROOF PLAN BUILDING ' D '
1/8"=1'-0" 0' 4' 8' 16'

KEYNOTES
THIS SHEET ONLY

01 REMOVE (E) A.C. UNITS AND PLATFORMS, PROVIDE/INSTALL A.C. UNITS WITH FACTORY CURBS SEE MECHANICAL PLANS. PATCH (E) ROOFING AS REQUIRED. SEE STRUCTURAL DRAWINGS FOR ADDITIONAL ROOF FRAMING AND REQUIRED BLOCKING

02 REMOVE (E) EVAP. COOLER PROVIDE INSTALL MUA UNIT ON ROOF-- TO TIE -- IN TO (E) EXHAUST HOOD IN KITCHEN SEE MECH & STRUCTURAL DWG'S FOR CURB MOUNTING DETAILS & CURB MOUNTING REQUIREMENTS. PATCH FOAM ROOFING AS REQUIRED.

03 PROVIDE / INSTALL HVAC UNIT W/ FACTORY METAL CURB ON ROOF -- PROVIDE 6x SOLID WOOD BLOCKING BELOW UNIT & ANCHOR THE UNIT & BLOCKING PER DETAIL 7/S-101. SEE MECHANICAL DWG'S. SEE MECHANICAL DWG'S -- PATCH FOAM ROOF AS REQUIRED

04 (E) A.C. UNIT TO REMAIN

05 (E) STEEL BEAM TO REMAIN

06 REMOVE / REPLACE (E) EVAP. COOLER -- PATCH ROOF AS REQUIRED. SEE MECHANICAL DRAWINGS.

07 (E) SMOKE VENT TO REMAIN

08 (E) 3/8 PLYWOOD SHEAR DRAFT STOP

09 ADJUST EXISTING PLATFORM AS REQUIRED SEE STRUCTURAL.

OMIT

ROOF LEGEND

- DIRECTION OF SLOPE
- PLUMBING THROUGH ROOF SEE PLUMBING DRAWINGS
- AIR SUPPLY DUCT SEE MECHANICAL
- RETURN AIR DUCT SEE MECHANICAL
- PATCH ROOFING, MATCH EXISTING
- ROOFTOP PACKAGED HVAC UNIT TO REMAIN
- ROOFTOP PACKAGED HVAC UNIT SEE MECHANICAL & ELECTRICAL DRAWINGS
- EXISTING EVAPORATIVE COOLER TO BE REPLACED
- EXISTING SMOKE VENT
- EXISTING COVERED WALK TO REMAIN

ORDIZ MELBY
ARCHITECTS, INC.
5500 MING AVENUE SUITE 280
BAKERSFIELD, CALIFORNIA 93309
TELEPHONE (661) 832-5258
FACSIMILE (661) 832-4291

LICENSED ARCHITECT WILLIAM JOHN MELBY No. C-16835 DEC. 31 2007 REGISTERED EXPIRE STATE OF CALIFORNIA

DANNY F. ORDIZ, AIA
ARCHITECT C-14,728
WILLIAM J. MELBY, AIA
ARCHITECT C-16,835

CONSULTANT

IDENTIFICATION STAMP
DIVISION OF STATE ARCHITECT
OFFICE OF REGULATION SERVICES

APPL. 03-107003
FILE # 15-6

AC _____ FLS _____ SS _____

DATE _____

MODERNIZATION AT CURRAN MIDDLE SCHOOL FOR:

BAKERSFIELD CITY SCHOOL DISTRICT

1116 LYMRIC WAY
BAKERSFIELD
CALIFORNIA
93309

BUILDING KEY PLAN

MARK	DATE	DESCRIPTION
SD		
CD		
01	06/23/07	ADDENDUM 1
02	09/11/07	ADDENDUM 2
03	11/01/07	ADDENDUM 3

JOB NUMBER:
2002480
CAD DRAWING FILE:
13 A-142.DC5
DRAWN BY:
TT
CHECKED BY:
MKB

CHECK AND VERIFY ALL DIMENSIONS BEFORE PROCEEDING WITH THE WORK. REPORT DISCREPANCIES TO THE ARCHITECT.

THE DRAWINGS, IDEAS, AND DESIGNS REPRESENTED ON THIS SHEET ARE THE PROPERTY OF THE ARCHITECT.

COPYRIGHT
ORDIZ-MELBY ARCHITECTS, INC. 2002

SHEET TITLE

ROOF PLAN BUILDINGS D & E

SHEET IDENTIFICATION NUMBER

A-142

SHEET 13 OF 46

PLOT TIME: 12:35 PM
PLOT DATE: 11-2-2007
PATH NAME: 12:35 PM
PLOT SCALE: 1/8" = 1'-0"