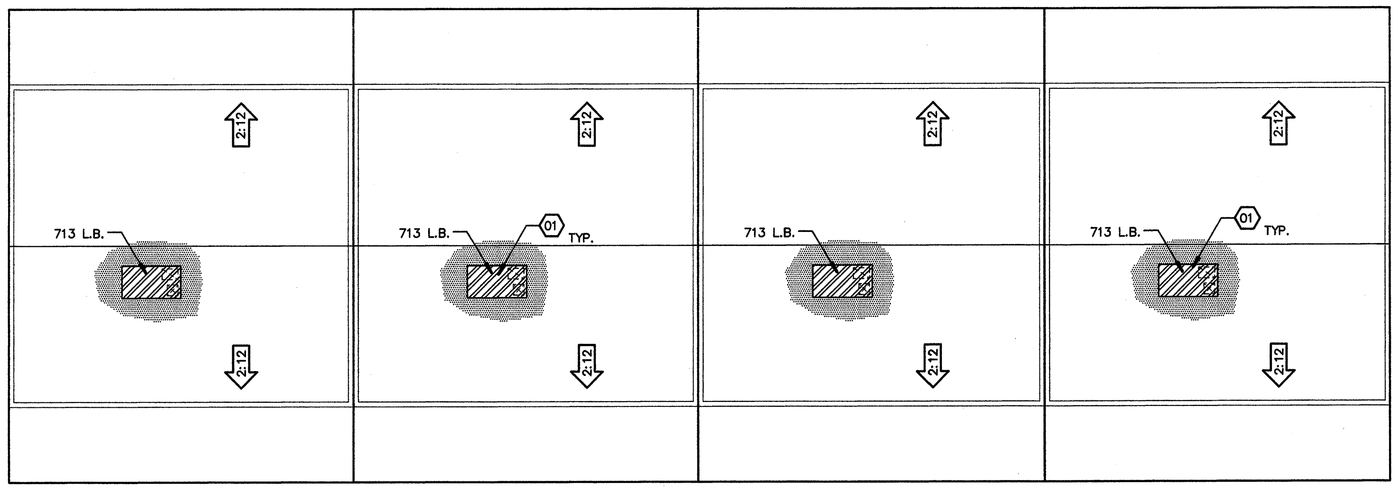

D2 ROOF PLAN 'R-1.A', 'R-1.B', 'R-1.C' & 'R-1.D'

1/8"=1'-0" 0' 4' 8' 16'

NORTH

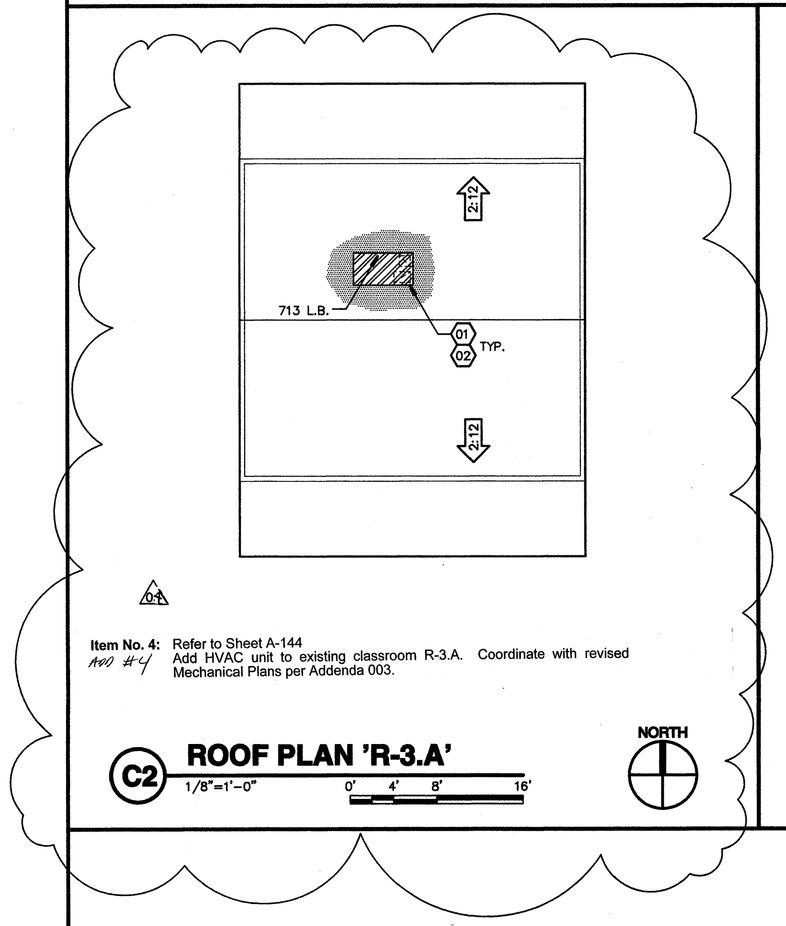

Item No. 4: Refer to Sheet A-144
Add HVAC unit to existing classroom R-3.A. Coordinate with revised Mechanical Plans per Addenda 003.

ADD #4

C2 ROOF PLAN 'R-3.A'

1/8"=1'-0" 0' 4' 8' 16'

NORTH

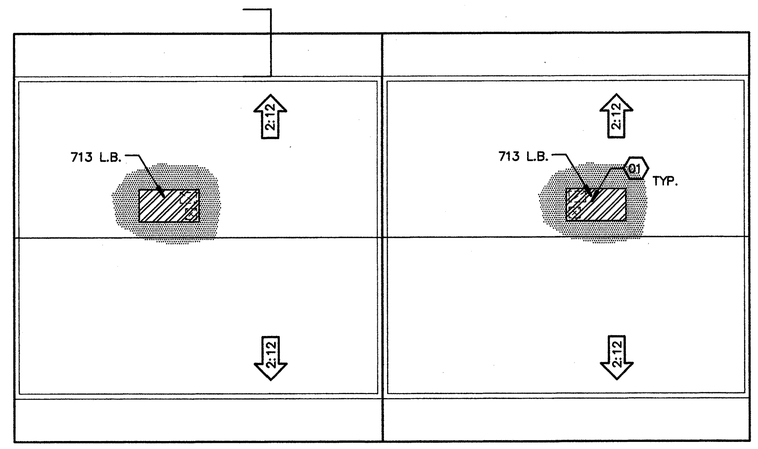

C3 ROOF PLAN 'R-7.A' & 'R-7.B'

1/8"=1'-0" 0' 4' 8' 16'

NORTH

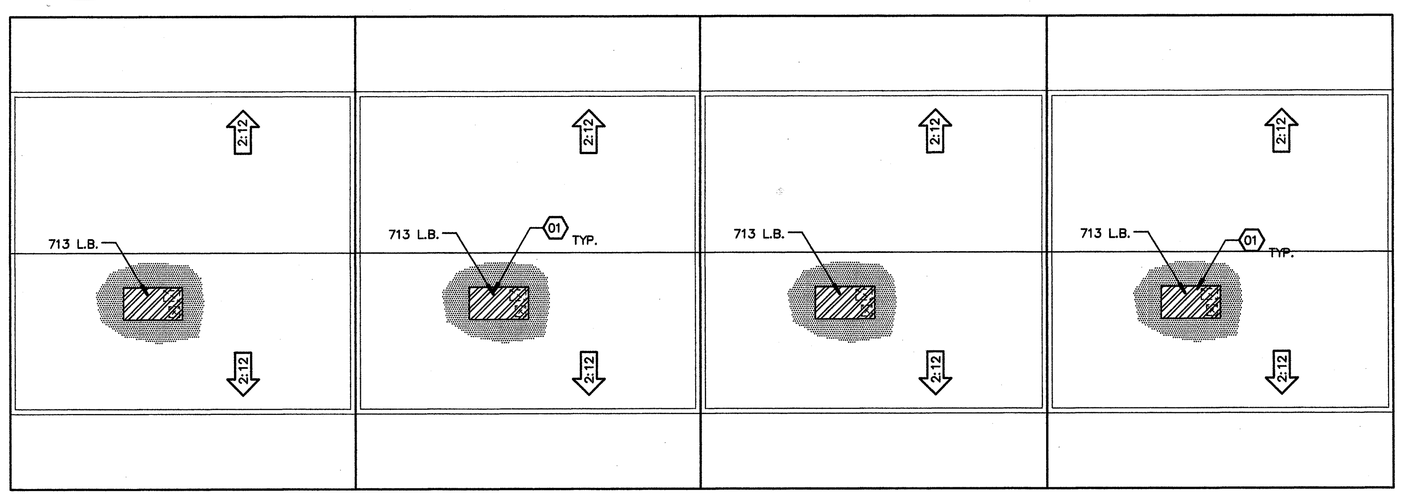

A2 ROOF PLAN 'R-6.B', 'R-6.C', 'R-6.D' & 'R-6.E'

1/8"=1'-0" 0' 4' 8' 16'

NORTH

00 KEYNOTES

THIS SHEET ONLY

01 REMOVE (E) A.C. UNITS AND PLATFORMS, PROVIDE/INSTALL A.C. UNITS WITH FACTORY CURBS SEE MECHANICAL PLANS. PATCH (E) ROOFING AS REQUIRED. SEE STRUCTURAL DRAWINGS FOR ADDITIONAL ROOF FRAMING AND REQUIRED BLOCKING

02 ADD PLATFORM AS REQUIRED PER STRUCTURAL DRAWINGS

ROOF LEGEND

- DIRECTION OF SLOPE
- PLUMBING THROUGH ROOF SEE PLUMBING DRAWINGS
- PATCH ROOFING, MATCH EXISTING
- ROOFTOP PACKAGED HVAC UNIT SEE MECHANICAL & ELECTRICAL DRAWINGS

ORDIZ MELBY
ARCHITECTS, INC.

5500 MING AVENUE SUITE 280
BAKERSFIELD, CALIFORNIA 93309
TELEPHONE (661) 832-5258
FACSIMILE (661) 832-4291

LICENSED ARCHITECT WILLIAM JOHN MELBY No. C-16835 DEC. 31 2007 GENERAL PRACTICE STATE OF CALIFORNIA

DANNY E. ORDIZ, AIA
ARCHITECT C-14,728

WILLIAM J. MELBY, AIA
ARCHITECT C-16,835

CONSULTANT

IDENTIFICATION STAMP
DIVISION OF STATE ARCHITECT
OFFICE OF REGULATION SERVICES

APPL. 03-107003
FILE # 15-6

AC ____ FLS ____ SS ____

DATE ____

MODERNIZATION AT CURRAN MIDDLE SCHOOL FOR:

BAKERSFIELD CITY SCHOOL DISTRICT

1116 LYMRIC WAY
BAKERSFIELD
CALIFORNIA
93309

BUILDING KEY PLAN

MARK	DATE	DESCRIPTION
SD		
CD		
01	08/23/07	ADDENDUM 1
02	09/11/07	ADDENDUM 2
03	11/01/07	ADDENDUM 3

JOB NUMBER: 2002480
CAD DRAWING FILE: 12:36 PM
DRAWN BY: TT
CHECKED BY: MKB

CHECK AND VERIFY ALL DIMENSIONS BEFORE PROCEEDING WITH THE WORK. REPORT DESCREPANCIES TO THE ARCHITECT.

THE DRAWINGS, IDEAS, AND DESIGNS REPRESENTED ON THIS SHEET ARE THE PROPERTY OF THE ARCHITECT.

COPYRIGHT
ORDIZ-MELBY ARCHITECTS, INC. 2002

SHEET TITLE

ROOF PLAN
RELOS R1-A TO R1-D
R-6B TO R-6E,
R-7A & R-78

SHEET IDENTIFICATION NUMBER

A-144

SHEET 15 OF 46

PLOT TIME: 12:36 PM
PLOT DATE: 11-20-2007
PATH NAME: 12:36 PM
PLOT SCALE: 1/8"=1'-0"