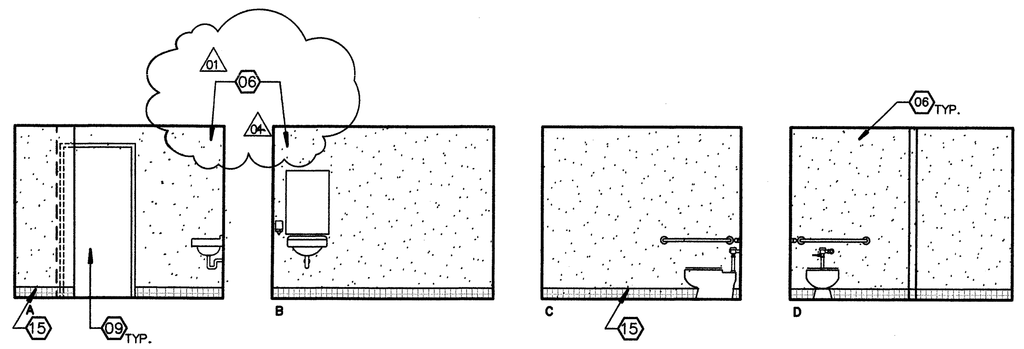

D1 WOMEN'S R/R C-107

1/4"=1'-0"

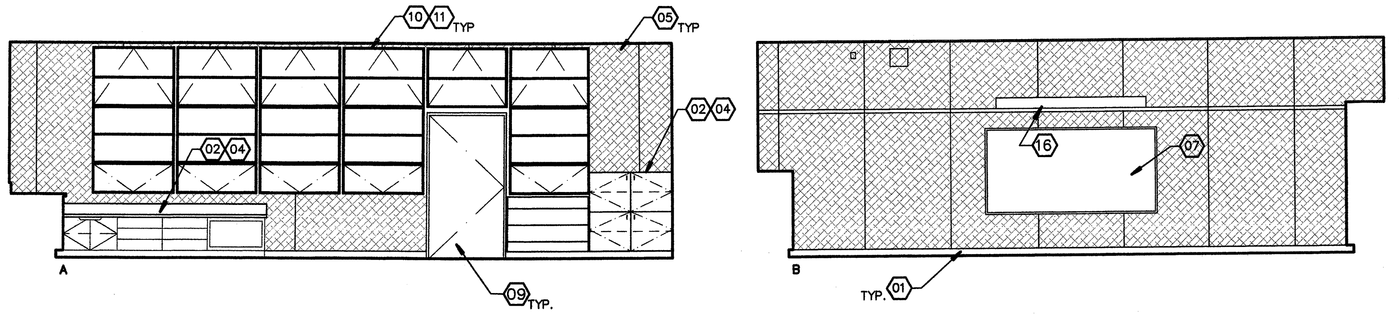

D3 TYP RELO. R-1.A THRU R-1.D

1/4"=1'-0"

0' 2' 4' 8'

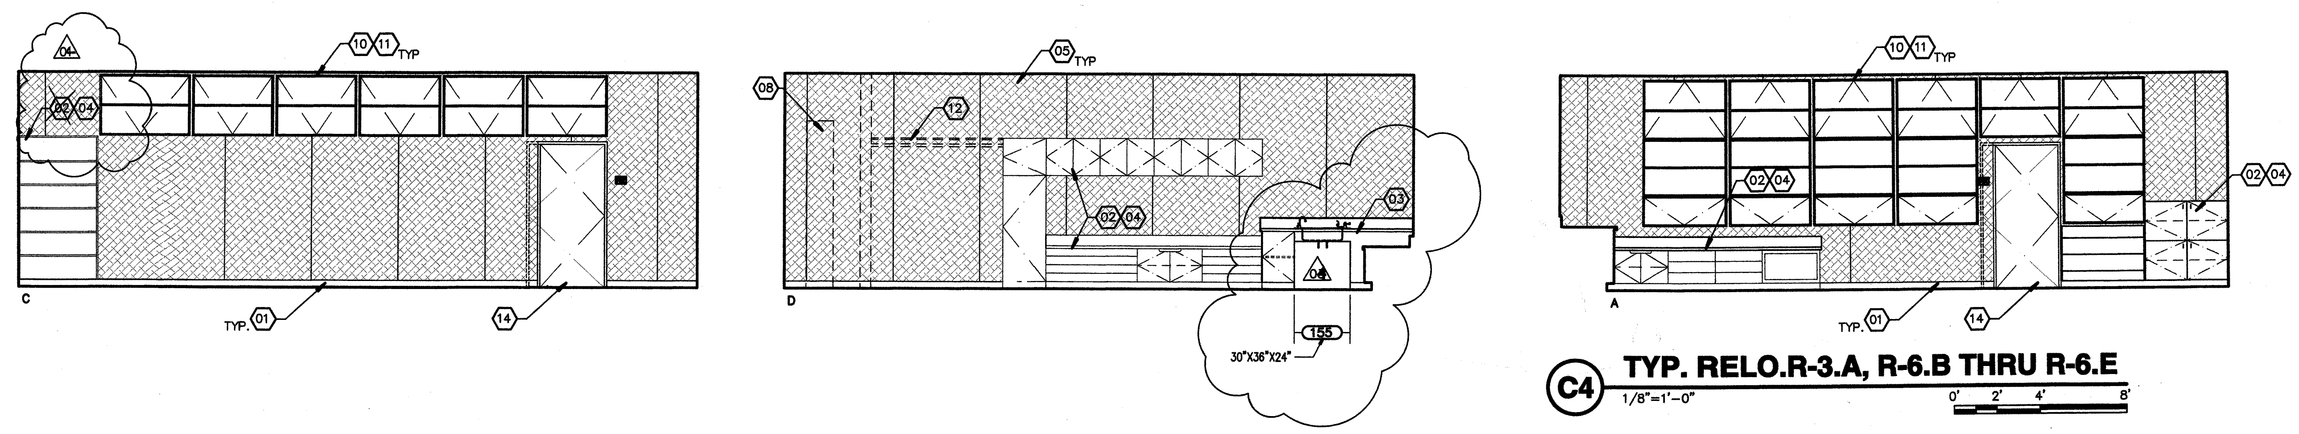

C4 TYP. RELO.R-3.A, R-6.B THRU R-6.E

1/8"=1'-0"

0' 2' 4' 8'

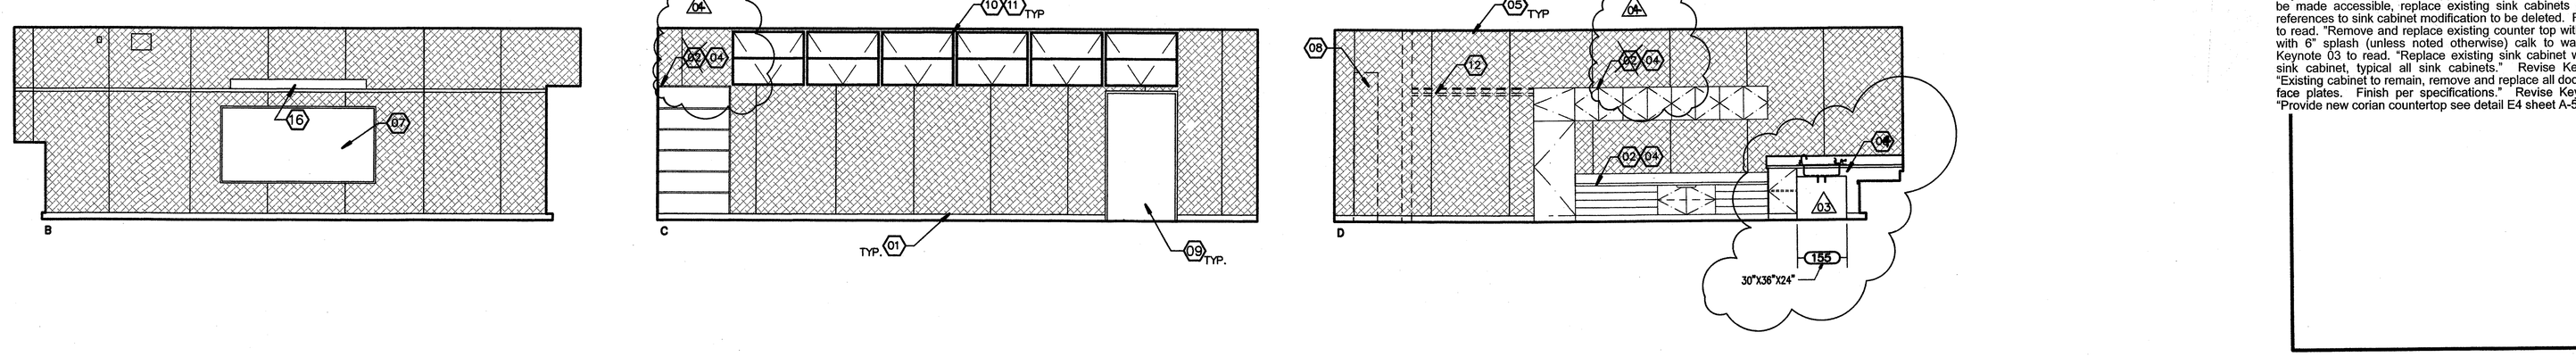

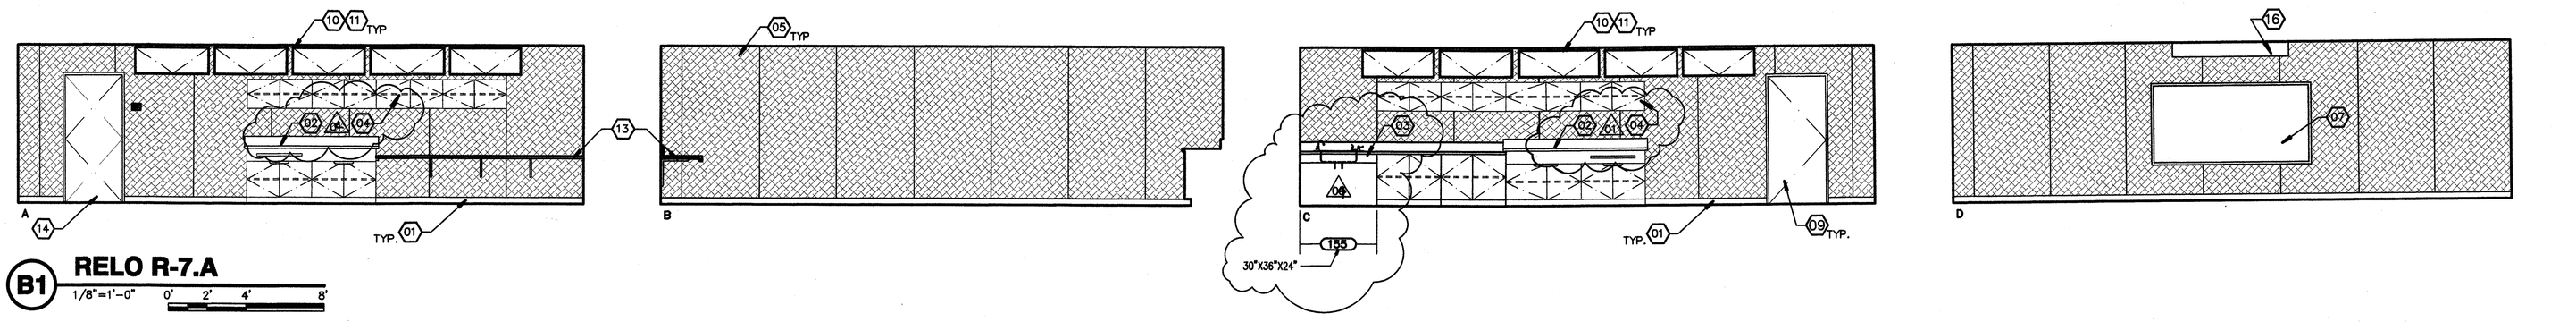

B1 RELO R-7.A

1/8"=1'-0"

0' 2' 4' 8'

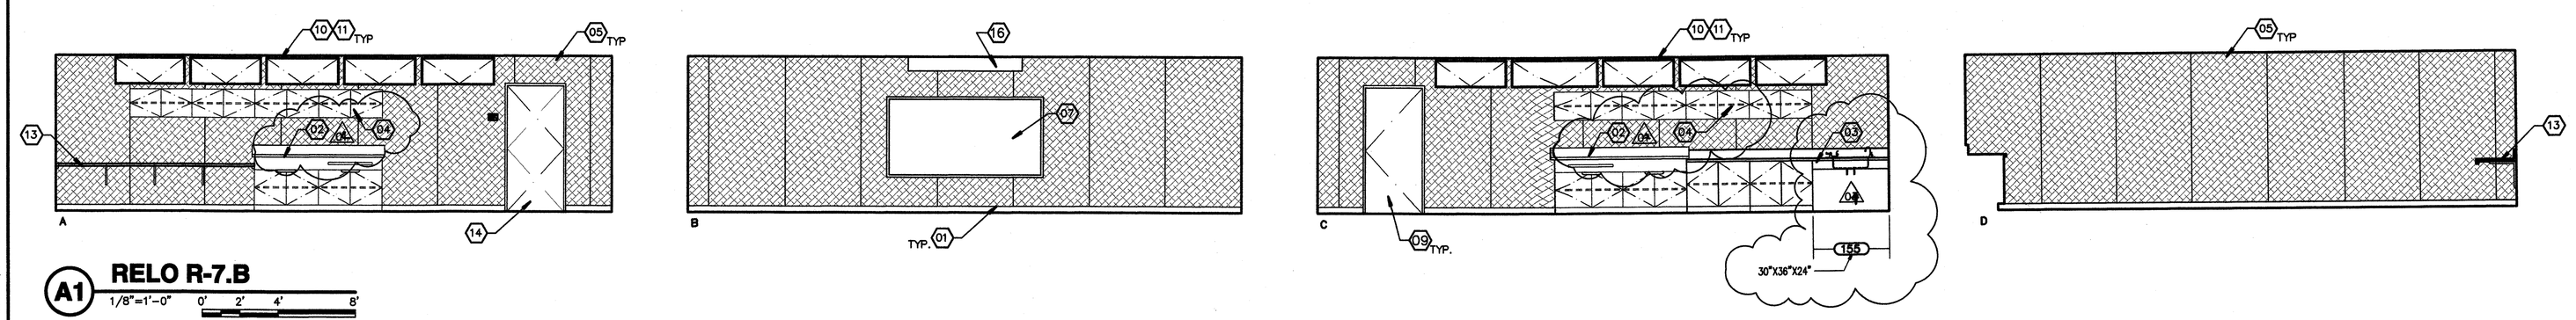

A1 RELO R-7.B

1/8"=1'-0"

0' 2' 4' 8'

PLOT TIME: 12:43 PM
PLOT DATE: 11-2-2007
PLOT NAME: A-2313
PLOT SCALE: 1/4" = 1'-0"

00 KEYNOTES

THIS SHEET ONLY

01 REMOVE (E) RUBBER BASE WHERE OCCURS–PROVIDE/INSTALL RTSB.

02 REMOVE/REPLACE (E) COUNTERTOP W/CORIAN COUNTERTOP W/6" SPLASH, (UNO) CAULK AT WALL.

03 REPLACE EXISTING SINK CABINET WITH ADA COMPLIANT SINK CABINET TYPICAL ALL SINK CABINETS 04A

04 (E) CABINET TO REMAIN, REMOVE DOOR AND DRAWER PULLS, SAND ALL SURFACES, (DOORS, DRAWERS, SHELVES, ETC) TO REMOVE BUILT–UP PAINT, FILL DAMAGED AREAS, PREP & PAINT– REINSTALL HARDWARE.

05 PATCH/FILL DAMAGED WALLS AS REQUIRED, PREP– PAINT (E) PLYWOOD WALLS.

06 PATCH/FILL DAMAGED WALLS AS REQUIRED, PREP– PAINT (E) PLASTER FINISH WALLS.

07 REMOVE/REPLACE CHALK BOARDS W/LIQUID MARKER BOARDS SEE SPECIFICATIONS AND DETAIL A6/A–231 FOR MOUNTING REQUIREMENTS

08 REMOVE ABANDON HEATER UNIT, CAP ALL SUPPLY/RETURN LINES BEHIND WALL, REMOVE VENT OPENING @ EXTERIOR WALL, INFILL MATCH 2X FRAMING, INSTALL INSULATION, PATCH–MATCH FINISHES–PAINT.

09 (E) DOOR/FRAME TO REMAIN, REPLACE HARDWARE W/ ACCESSIBLE HARDWARE. SEE DOOR SCHEDULE, SAND PREPARE DOOR SURFACE, REPAINT DOORS SEE FINISH SCHEDULE

10 @ WINDOWS CLEAN/PRIME TUBE STEEL MULLIONS–PAINT

11 @ WINDOWS CLEAN/PRIME PAINTED METAL WINDOW FRAME–PAINT

12 REMOVE PARTIAL WALL & (E) WOOD SHELF/COAT ROD/HOOKS, PATCH WALL AS REQUIRED PAINT PLYWOOD WALL

13 PROVIDE L.P. COUNTER SEE DETAIL E–4 SHEET A–501 04A

14 REMOVE (E) DOOR/FRAME–REVERSE DOOR SWING REPAIR WALL AND PAINT AS REQUIRED INSTALL H.M. DOOR/FRAME/HARDWARE–SEE DOOR SCHEDULE

15 EXISTING CERAMIC TILE TO REMAIN

16 DISTRICT SHALL PROVIDE PROJECTION SCREEN/ALIGN NEW & (E) SCREENS AS REQUIRED

Item No. 21: Refer to Sheet A-2313
Interior Elevation "D1", Elevations "A" & "B" Keynote #6 incorrect, revise to read. "#08." Interior Elevation "D3", Elevations "C" Delete Keynote #02; Elevation "D" Sink cabinet to be made accessible, replace existing sink cabinets with (WIC 155) all references to sink cabinet modification to be deleted. Interior Elevation "C4", Elevations "C" Delete Keynote #02; Elevation "D" Delete Keynote #02 at upper cabinets and sink cabinet to be made accessible, replace existing sink cabinets with (WIC 155) all references to sink cabinet modification to be deleted. Interior Elevation "B1", Elevation "A" & "C" Keynote #02 is to reference lower cabinets and Keynote #04 is to reference upper cabinets. Elevation "C" sink cabinet to be made accessible, replace existing sink cabinets with (WIC 155) all references to sink cabinet modification to be deleted. Interior Elevation "A1", Elevation "A" & "C" Keynote #02 is to reference lower cabinets and Keynote #04 is to reference upper cabinets. Elevation "C" sink cabinet to be made accessible, replace existing sink cabinets with (WIC 155) all references to sink cabinet modification to be deleted. Revise Keynote #02 to read. "Remove and replace existing counter top with corian countertop with 6" splash (unless noted otherwise) caik to wall typical." Revise Keynote 03 to read. "Replace existing sink cabinet with ADA compliant sink cabinet, typical all sink cabinets." Revise Keynote #4 to read. "Existing cabinet to remain, remove and replace all doors, drawer fronts, & face plates. Finish per specifications." Revise Keynote #15 to read. "Provide new corian countertop see detail E4 sheet A-501."

ORDIZ MELBY
ARCHITECTS, INC.
5500 MING AVENUE SUITE 280
BAKERSFIELD, CALIFORNIA 93309
TELEPHONE (661) 832-5258
FACSIMILE (661) 832-4291

LICENSED ARCHITECT WILLIAM JOHN MELBY No. C- 16835 DEC. 31 2007 RENEWAL DATE STATE OF CALIFORNIA

DANNY E. ORDIZ, AIA
ARCHITECT, C-14,728
WILLIAM J. MELBY, AIA
ARCHITECT C-16,835
CONSULTANT

IDENTIFICATION STAMP
DIVISION OF STATE ARCHITECT
OFFICE OF REGULATION SERVICES

APPL. 03-107003
FILE # 15-6

AC ____ FLS ____ SS ____

DATE ____

MODERNIZATION AT CURRAN MIDDLE SCHOOL FOR:

BAKERSFIELD CITY SCHOOL DISTRICT

1116 LYMRIC WAY
BAKERSFIELD
CALIFORNIA
93309

BUILDING KEY PLAN

MARK	DATE	DESCRIPTION
SD		
CD		
01	08/23/07	ADDENDUM 1
02	09/11/07	ADDENDUM 2
03	11/01/07	ADDENDUM 3

JOB NUMBER:
2002/400
CAD DRAWING FILE:
12:43 PM
DRAWN BY:
TT
CHECKED BY:
MKB

CHECK AND VERIFY ALL DIMENSIONS BEFORE PROCEEDING WITH THE WORK. REPORT DISCREPANCIES TO THE ARCHITECT.

THE DRAWINGS, IDEAS, AND DESIGNS REPRESENTED ON THIS SHEET ARE THE PROPERTY OF THE ARCHITECT.

COPYRIGHT
ORDIZ-MELBY ARCHITECTS, INC. 2002

SHEET TITLE

INTERIOR ELEV.
BUILDINGS C, R1A-R
R3A; R6B-R6E; R7A-R

SHEET IDENTIFICATION NUMBER

A-2313

SHEET 32 OF 46