DOOR SCHEDULE

NUMBER	DOOR TYPE	DOOR SIZE	DOOR MATERIAL	DOOR FINISH	FRAME TYPE	FRAME MATERIAL	FRAME FINISH	ASSEMBLY FIRE-RATING	HDWR SET	DOOR SIGN	GLAZING	REMARKS	DOOR NUMBER
BUILDING A													
01	(E) B	3⁶ x 7⁰	SOLID CORE WOOD	FACTORY STAIN	(E) 2	(E) WOOD	PAINT		1	EXIT			01
02	(E) B	3⁶ x 7⁰	SOLID CORE WOOD	FACTORY STAIN	(E) 2	(E) WOOD	PAINT		1	EXIT			02
03	(E) B	3⁶ x 7⁰	SOLID CORE WOOD	FACTORY STAIN	(E) 2	(E) WOOD	PAINT		1	EXIT			03
04	(E) B	3⁶ x 7⁰	SOLID CORE WOOD	FACTORY STAIN	(E) 2	(E) WOOD	PAINT		1	EXIT			04
05	(E) B	3⁰ x 7⁰	SOLID CORE WOOD	FACTORY STAIN	(E) 1	(E) WOOD	PAINT		1				05
06	(E) B	3⁰ x 7⁰	SOLID CORE WOOD	FACTORY STAIN	(E) 1	(E) WOOD	PAINT		5	BOYS			06
07	(E) B	3⁰ x 7⁰	SOLID CORE WOOD	FACTORY STAIN	(E) 2	(E) WOOD	PAINT		2	EXIT			07
08	(E) B	3⁰ x 7⁰	SOLID CORE WOOD	FACTORY STAIN	(E) 2	(E) WOOD	PAINT		2	EXIT			08
09	(E) B	3⁰ x 7⁰	SOLID CORE WOOD	FACTORY STAIN	(E) 2	(E) WOOD	PAINT		2	EXIT			09
10	(E) B	3⁰ x 7⁰	SOLID CORE WOOD	FACTORY STAIN	(E) 2	(E) WOOD	PAINT		2	EXIT			10
BUILDING B													
													01
02	(E) B	3⁰ x 7⁰	SOLID CORE WOOD	FACTORY STAIN	(E) 1	(E) WOOD	PAINT		1	EXIT			02
03	(E) B	3⁰ x 7⁰	SOLID CORE WOOD	FACTORY STAIN	(E) 2	(E) WOOD	PAINT		1	EXIT			03
04	(E) B	3⁰ x 7⁰	SOLID CORE WOOD	FACTORY STAIN	(E) 2	(E) WOOD	PAINT		1				04
05	(E) B	3⁰ x 7⁰	SOLID CORE WOOD	FACTORY STAIN	(E) 2	(E) WOOD	PAINT		1	EXIT			05
06	(E) B	3⁰ x 7⁰	SOLID CORE WOOD	FACTORY STAIN	(E) 2	(E) WOOD	PAINT		1	EXIT			06
07	(E) B	3⁰ x 7⁰	SOLID CORE WOOD	FACTORY STAIN	(E) 2	(E) WOOD	PAINT		1	EXIT			07
08	(E) B	3⁰ x 7⁰	SOLID CORE WOOD	FACTORY STAIN	(E) 2	(E) WOOD	PAINT		1	EXIT			08
09	B	3⁰ x 7⁰	SOLID CORE WOOD	FACTORY STAIN	(N) 1	HM	PAINT		17B				09
10	G	3⁰ x 7⁰	SOLID CORE WOOD	FACTORY STAIN	(N) 1	HM	PAINT		7A			DUTCH DOOR	10
11	B	3⁰ x 7⁰	SOLID CORE WOOD	FACTORY STAIN	(N) 1	HM	PAINT		17B				11
12	B	3⁰ x 7⁰	SOLID CORE WOOD	FACTORY STAIN	(N) 1	HM	PAINT		17B				12
13	B	3⁰ x 7⁰	SOLID CORE WOOD	FACTORY STAIN	(N) 1	HM	PAINT		17B				13
14	(E) B	3⁰ x 7⁰	SOLID CORE WOOD	FACTORY STAIN	(E) 1	(E) WOOD	PAINT		17				14
15	(E) B	3⁰ x 7⁰	SOLID CORE WOOD	FACTORY STAIN	(E) 1	(E) WOOD	PAINT		17				15
BUILDING C													
01	(E) B	3⁶ x 7⁰	SOLID CORE WOOD	FACTORY STAIN	(E) 2	(E) WOOD	PAINT		1	EXIT			01
02	(E) B	3⁶ x 7⁰	SOLID CORE WOOD	FACTORY STAIN	(E) 2	(E) WOOD	PAINT		1	EXIT			02
03	(E) B	3⁶ x 7⁰	SOLID CORE WOOD	FACTORY STAIN	(E) 2	(E) WOOD	PAINT		1	EXIT			03
04	(E) B	3⁰ x 7⁰	SOLID CORE WOOD	FACTORY STAIN	(E) 2	(E) WOOD	PAINT		2				04
05	(E) B	3⁰ x 7⁰	SOLID CORE WOOD	FACTORY STAIN	(E) 2	(E) WOOD	PAINT		4				05
06	(E) G	3⁰ x 7⁰	SOLID CORE WOOD	FACTORY STAIN	(E) 1	(E) WOOD	PAINT		2			DUTCH DOOR	06
07	(E) B	3⁰ x 7⁰	SOLID CORE WOOD	FACTORY STAIN	(E) 1	(E) WOOD	PAINT		17				07
08	(E) D	3⁰ x 7⁰	SOLID CORE WOOD	FACTORY STAIN	(E) 2	(E) WOOD	PAINT		2	EXIT		DUTCH DOOR	08
09	(E) G	3⁰ x 7⁰	SOLID CORE WOOD	FACTORY STAIN	(E) 2	(E) WOOD	PAINT		3	GIRLS			09
10	–		NOT USED	–		–	–						10
11	(E) B	3⁰ x 7⁰	SOLID CORE WOOD	FACTORY STAIN	(E) 2	(E) WOOD	PAINT		1	EXIT			11
12	(E) B	3⁰ x 7⁰	SOLID CORE WOOD	FACTORY STAIN	(E) 2	(E) WOOD	PAINT		1	EXIT			12
13	(E) B	3⁰ x 7⁰	SOLID CORE WOOD	FACTORY STAIN	(E) 2	(E) WOOD	PAINT		1	EXIT			13
14													14
15	(E) B	3⁰ x 7⁰	SOLID CORE WOOD	FACTORY STAIN	(E) 1	(E) WOOD	PAINT		15	TOILET			15
16	(E) B	3⁰ x 7⁰	SOLID CORE WOOD	FACTORY STAIN	(E) 1	(E) WOOD	PAINT		16				16
17	(N) H	3 x 7	SOLID CORE WOOD	FACTORY STAIN	1	(N) HM	PAINT		TBD				17
18	(N) H	3 x 7	SOLID CORE WOOD	FACTORY STAIN	1	(N) HM	PAINT		TBD				18
BUILDING D													
01	(E) B	3⁶ x 7⁰	SOLID CORE WOOD	FACTORY STAIN	(E) 2	(E) WOOD	PAINT		1 PANIC	EXIT			01
02	(E) B	3⁰ x 7⁰	SOLID CORE WOOD	FACTORY STAIN	(E) 1	(E) WOOD	PAINT		1	EXIT			02
03	–		NOT USED	–		–	–						03
04	(N) A	3⁶ x 7⁰	STOREFRONT	FACTORY	(N) 1	ALUMINUM	FACTORY		TBD	EXIT		STOREFRONT	04
05	(E) B	3⁰ x 7⁰	SOLID CORE WOOD	FACTORY STAIN	(E) 1	(E) WOOD	PAINT		1	EXIT			05
06	(E) B	3⁶ x 7⁰	SOLID CORE WOOD	FACTORY STAIN	(E) 2	(E) WOOD	PAINT		1	EXIT			06
07	(E) B	3⁰ x 7⁰	SOLID CORE WOOD	FACTORY STAIN	(E) 1	(E) WOOD	PAINT		4	MEN'S			07
08	B	3⁰ x 7⁰	HM	PAINT	(N) 1	HM	PAINT		7	EXIT			08
09	B	3⁰ x 7⁰	HM	PAINT	(N) 1	HM	PAINT		8	WOMEN'S			09
10	(N) A	3⁶ x 7⁰	STOREFRONT	FACTORY	(N) 1	ALUMINUM	FACTORY		TBD	EXIT		STOREFRONT	10
11	(E) B	3⁰ x 7⁰	SOLID CORE WOOD	FACTORY STAIN	(E) 2	(E) WOOD	PAINT		11	EXIT			11
13	(E) B	PR3⁰ x 7⁰	SOLID CORE WOOD	FACTORY STAIN	(E) 2	(E) WOOD	PAINT		1 PANIC	EXIT			13
14	(E) B	3⁰ x 7⁰	SOLID CORE WOOD	FACTORY STAIN	(E) 1	(E) WOOD	PAINT		17				14
15	(E) C	3⁰ x 7⁰	SOLID CORE WOOD	FACTORY STAIN	(E) 1	(E) WOOD	PAINT		17		24"W x 30"H		15
16	(E) C	3⁰ x 7⁰	SOLID CORE WOOD	FACTORY STAIN	(E) 1	(E) WOOD	PAINT		17		24"W x 30"H		16
17	(E) C	3⁰ x 7⁰	SOLID CORE WOOD	FACTORY STAIN	(E) 1	(E) WOOD	PAINT		17				17
18	B	3⁰ x 7⁰	SOLID CORE WOOD	STAIN	(N) 1	HM	PAINT		17				18
19	B	3⁰ x 7⁰	SOLID CORE WOOD	STAIN	(N) 1	HM	PAINT		18				19
20	(N) B	3⁰ x 7⁰	SOLID CORE WOOD	FACTORY STAIN	(N) 1	HM	PAINT		17B				20
21	(E) B	3⁰ x 7⁰	SOLID CORE WOOD	FACTORY STAIN	(E) 1	(E) WOOD	PAINT		17				21
22	(E) B	3⁰ x 6⁸	SOLID CORE WOOD	FACTORY STAIN	(E) 1	(E) WOOD	PAINT		17				22
23	(E) B	3⁰ x 7⁰	SOLID CORE WOOD	FACTORY STAIN	(E) 1	(E) WOOD	PAINT		17				23
24	(E) B	3⁰ x 7⁰	SOLID CORE WOOD	FACTORY STAIN	(E) 1	(E) WOOD	PAINT		17B				24
25	(E) B	3⁰ x 7⁰	SOLID CORE WOOD	FACTORY STAIN	(E) 1	(E) WOOD	PAINT		19				25
BUILDING E													
01	(E) B	3⁰ x 7⁰	SOLID CORE WOOD	FACTORY STAIN	(E) 1	(E) WOOD	PAINT		9 PANIC	EXIT			01
02	(E) E	PR3⁰ x 7⁰	SOLID CORE WOOD	FACTORY STAIN	(E) 1	(E) WOOD	PAINT		13 PANIC	EXIT			02
03	(E) E	PR3⁰ x 7⁰	SOLID CORE WOOD	FACTORY STAIN	(E) 1	(E) WOOD	PAINT		13 PANIC	EXIT			03
04	(E) E	PR3⁰ x 7⁰	SOLID CORE WOOD	FACTORY STAIN	(E) 1	(E) WOOD	PAINT		13 PANIC	EXIT			04
05	(E) B	3⁰ x 7⁰	SOLID CORE WOOD	FACTORY STAIN	(E) 1	(E) WOOD	PAINT		1	EXIT			05
06	(E) B	3⁶ x 7⁰	SOLID CORE WOOD	FACTORY STAIN	(E) 1	(E) WOOD	PAINT		1	EXIT			06
07	(E) B	3⁰ x 7⁰	SOLID CORE WOOD	FACTORY STAIN	(E) 1	(E) WOOD	PAINT		1				07
08	(E) B	3⁰ x 7⁰	SOLID CORE WOOD	FACTORY STAIN	(E) 1	(E) WOOD	PAINT		5A	WOMEN'S			08
09	(E) B	3⁰ x 7⁰	SOLID CORE WOOD	FACTORY STAIN	(E) 1	(E) WOOD	PAINT		5	MEN'S			09
10	(E) B	3⁰ x 7⁰	SOLID CORE WOOD	FACTORY STAIN	(E) 1	(E) WOOD	PAINT		1	EXIT			10
11	(E) E	PR3⁰ x 7⁰	SOLID CORE WOOD	FACTORY STAIN	(E) 1	(E) WOOD	PAINT		14	EXIT			11
12	(E) E	PR3⁰ x 7⁰	SOLID CORE WOOD	FACTORY STAIN	(E) 1	(E) WOOD	PAINT		13PANIC	EXIT			12
13	(E) E	PR3⁰ x 7⁰	SOLID CORE WOOD	FACTORY STAIN	(E) 1	(E) WOOD	PAINT		13PANIC	EXIT			13
14	(E) E	PR3⁰ x 7⁰	SOLID CORE WOOD	FACTORY STAIN	(E) 1	(E) WOOD	PAINT		26				14
15	(E) B	3⁰ x 7⁰	SOLID CORE WOOD	FACTORY STAIN	(E) 1	(E) WOOD	PAINT		17				15
16	(E) B	3⁰ x 7⁰	SOLID CORE WOOD	FACTORY STAIN	(E) 1	(E) WOOD	PAINT		20 PANIC				16
17	(E) E	PR3⁰ x 7⁰	SOLID CORE WOOD	FACTORY STAIN	(E) 1	(E) WOOD	PAINT		28 PANIC				17
18	(E) E	PR3⁰ x 7⁰	SOLID CORE WOOD	FACTORY STAIN	(E) 1	(E) WOOD	PAINT		27				18
19	(E) E	PR2⁶ x 7⁰	SOLID CORE WOOD	FACTORY STAIN	(E) 1	(E) WOOD	PAINT		25				19
20	(E) B	3⁰ x 7⁰	SOLID CORE WOOD	FACTORY STAIN	(E) 1	(E) WOOD	PAINT		17				20
21	(E) B	3⁰ x 7⁰	SOLID CORE WOOD	FACTORY STAIN	(E) 1	(E) WOOD	PAINT		17				21
22	(E) B	3⁰ x 7⁰	SOLID CORE WOOD	FACTORY STAIN	(E) 1	(E) WOOD	PAINT		21				22
23	(E) B	3⁰ x 7⁰	SOLID CORE WOOD	FACTORY STAIN	(E) 1	(E) WOOD	PAINT		16				23
24	(E) B	3⁰ x 7⁰	SOLID CORE WOOD	FACTORY STAIN	(E) 1	(E) WOOD	PAINT		24				24
25	(E) B	3⁰ x 7⁰	SOLID CORE WOOD	FACTORY STAIN	(E) 1	(E) WOOD	PAINT		22				25
26	(E) B	3⁰ x 7⁰	SOLID CORE WOOD	FACTORY STAIN	(E) 1	(E) WOOD	PAINT		17				26
27	(E) B	3⁶ x 7⁰	SOLID CORE WOOD	FACTORY STAIN	(E) 1	(E) WOOD	PAINT		21				27
28	(E) B	3⁰ x 7⁰	SOLID CORE WOOD	FACTORY STAIN	(E) 1	(E) WOOD	PAINT		23				28
29	(E) E	PR3⁰ x 7⁰	SOLID CORE WOOD	FACTORY STAIN	(E) 1	(E) WOOD	PAINT		28 PANIC				29
30	(E) B	3⁰ x 7⁰	SOLID CORE WOOD	FACTORY STAIN	(E) 1	(E) WOOD	PAINT		XX			POCKET DOOR	30
31	(E) F	3⁶ x 6⁶	FACTORY	FACTORY	(E) 1	FACTORY	FACTORY		XX				31
32	(E) B	3⁰ x 7⁰	SOLID CORE WOOD	FACTORY STAIN	(E) 1	(E) WOOD	PAINT		15				32

DOOR SCHEDULE

NUMBER	DOOR TYPE	DOOR SIZE	DOOR MATERIAL	DOOR FINISH	FRAME TYPE	FRAME MATERIAL	FRAME FINISH	ASSEMBLY FIRE-RATING	HDWR SET	DOOR SIGN	GLAZING	REMARKS	DOOR NUMBER
BUILDING F													
01	(E) B	3⁶ x 7⁰	SOLID CORE WOOD	FACTORY STAIN	(E) 2	(E) WOOD	PAINT		1	EXIT			01
02	(E) B	3⁶ x 7⁰	SOLID CORE WOOD	FACTORY STAIN	(E) 2	(E) WOOD	PAINT		1	EXIT			02
03	(E) B	3⁶ x 7⁰	SOLID CORE WOOD	FACTORY STAIN	(E) 2	(E) WOOD	PAINT		1	EXIT			03
05	(E) G	3⁰ x 7⁰	SOLID CORE WOOD	FACTORY STAIN	(E) 1	(E) WOOD	PAINT		11		OMIT	DUTCH DOOR	05
06	(E) B	3⁰ x 7⁰	SOLID CORE WOOD	FACTORY STAIN	(E) 1	(E) WOOD	PAINT		17				06
07	(E) G	3⁰ x 7⁰	SOLID CORE WOOD	FACTORY STAIN	(E) 1	(E) WOOD	PAINT		10			DUTCH DOOR	07
08	(E) B	3⁰ x 7⁰	SOLID CORE WOOD	FACTORY STAIN	(E) 1	(E) WOOD	PAINT		16				08
09	(E) B	3⁰ x 7⁰	SOLID CORE WOOD	FACTORY STAIN	(E) 2	(E) WOOD	PAINT		5				09
10	(E) B	3⁰ x 7⁰	SOLID CORE WOOD	FACTORY STAIN	(E) 2	(E) WOOD	PAINT		2	EXIT			10
11	(E) B	3⁰ x 7⁰	SOLID CORE WOOD	FACTORY STAIN	(E) 2	(E) WOOD	PAINT		2	EXIT			11
12	(E) B	3⁰ x 7⁰	SOLID CORE WOOD	FACTORY STAIN	(E) 2	(E) WOOD	PAINT		2	EXIT			12
13	(N) H	3 x 7	SOLID CORE WOOD	FACTORY STAIN	1	(N) HM	PAINT		TBD				13
14	(N) H	3 x 7	SOLID CORE WOOD	FACTORY STAIN	1	(N) HM	PAINT		TBD				14
BUILDING G													
01	(E) E	PR3⁰ x 7⁰	SOLID CORE WOOD	FACTORY STAIN	(E) 1	(E) WOOD	PAINT		14				01
02	(E) B	3⁰ x 7⁰	SOLID CORE WOOD	FACTORY STAIN	(E) 1	(E) WOOD	PAINT		12				02
03	(E) B	3⁰ x 7⁰	SOLID CORE WOOD	FACTORY STAIN	(E) 1	(E) WOOD	PAINT		1	EXIT			03
04	(E) B	3⁰ x 7⁰	SOLID CORE WOOD	FACTORY STAIN	(E) 1	(E) WOOD	PAINT		1	EXIT			04
05	(E) B	3⁰ x 7⁰	SOLID CORE WOOD	FACTORY STAIN	(E) 2	(E) WOOD	PAINT		1	EXIT			05
06	(E) B	3⁰ x 7⁰	SOLID CORE WOOD	FACTORY STAIN	(E) 1	(E) WOOD	PAINT		1	EXIT			06
07	(E) E	PR3⁰ x 7⁰	SOLID CORE WOOD	FACTORY STAIN	(E) 1	(E) WOOD	PAINT		13 PANIC	EXIT			07
08	(E) B	3⁶ x 7⁰	SOLID CORE WOOD	FACTORY STAIN	(E) 2	(E) WOOD	PAINT		1	EXIT			08
09	(E) B	3⁰ x 7⁰	SOLID CORE WOOD	FACTORY STAIN	(E) 1	(E) WOOD	PAINT		17				09
10	B	3⁰ x 7⁰	SOLID CORE WOOD	FACTORY STAIN	1	HM	PAINT		17C				10
11	D	3⁰ x 7⁰	SOLID CORE WOOD	FACTORY STAIN	1	HM	PAINT		17B		20"W x 36"H		11
12	B	3⁰ x 7⁰	SOLID CORE WOOD	FACTORY STAIN	1	HM	PAINT		17B				12
13	(E) B	3⁰ x 7⁰	SOLID CORE WOOD	FACTORY STAIN	(E) 1	(E) WOOD	PAINT		17			TO BE DELETED	13
14	B	3⁰ x 7⁰	SOLID CORE WOOD	FACTORY STAIN	1	HM	PAINT		17C				14
15	(E) G	3⁰ x 7⁰	SOLID CORE WOOD	FACTORY STAIN	(E) 1	(E) WOOD	PAINT		17			DUTCH DOOR	15
16	B	3⁶ x 7⁰	SOLID CORE WOOD	FACTORY STAIN	1	HM	PAINT		17B				16
BUILDING H													
01	(E) B	3⁶ x 7⁰	SOLID CORE WOOD	FACTORY STAIN	(E) 2	(E) WOOD	PAINT		1	EXIT			01
02	(E) B	3⁶ x 7⁰	SOLID CORE WOOD	FACTORY STAIN	(E) 2	(E) WOOD	PAINT		1	EXIT			02
03	(E) B	3⁶ x 7⁰	SOLID CORE WOOD	FACTORY STAIN	(E) 2	(E) WOOD	PAINT		1	EXIT			03
04	(E) B	3⁶ x 7⁰	SOLID CORE WOOD	FACTORY STAIN	(E) 2	(E) WOOD	PAINT		1	EXIT			04
05	(E) B	3⁰ x 7⁰	SOLID CORE WOOD	FACTORY STAIN	(E) 1	(E) WOOD	PAINT		3	GIRL'S			05
06	(E) B	3⁰ x 7⁰	SOLID CORE WOOD	FACTORY STAIN	(E) 1	(E) WOOD	PAINT		1				06
07	(E) B	3⁰ x 7⁰	SOLID CORE WOOD	FACTORY STAIN	(E) 2	(E) WOOD	PAINT		2	EXIT			07
08	(E) B	3⁰ x 7⁰	SOLID CORE WOOD	FACTORY STAIN	(E) 2	(E) WOOD	PAINT		2	EXIT			08
09	(E) B	3⁰ x 7⁰	SOLID CORE WOOD	FACTORY STAIN	(E) 2	(E) WOOD	PAINT		2	EXIT			09
10	(E) B	3⁰ x 7⁰	SOLID CORE WOOD	FACTORY STAIN	(E) 2	(E) WOOD	PAINT		2	EXIT			10
RELOS R-1.A, R-1.B, R-1.C, R-1.D, R-3.A, R-6.B, R-6.C, R-6.D, R-6.E, R7.A & R-7.B													
01	(E) B	3⁶ x 6⁸	SOLID CORE WOOD	FACTORY STAIN	(E) 2	(E) WOOD	PAINT		29				01
02	(E) B	3⁶ x 6⁸	SOLID CORE WOOD	FACTORY STAIN	(E) 2	(E) WOOD	PAINT		29				02
03	(E) B	3⁶ x 6⁸	SOLID CORE WOOD	FACTORY STAIN	(E) 2	(E) WOOD	PAINT		29				03
04	(E) B	3⁶ x 6⁸	SOLID CORE WOOD	FACTORY STAIN	(E) 2	(E) WOOD	PAINT		29				04
05	B	3⁶ x 6⁸	HOLLOW METAL	PAINT	2	H.M.	PAINT		1				05
06	B	3⁶ x 6⁸	HOLLOW METAL	PAINT	2	H.M.	PAINT		1				06
07	B	3⁶ x 6⁸	HOLLOW METAL	PAINT	2	H.M.	PAINT		1				07
08	B	3⁶ x 6⁸	HOLLOW METAL	PAINT	2	H.M.	PAINT		1				08
09	B	3⁶ x 6⁸	HOLLOW METAL	PAINT	2	H.M.	PAINT		30				09
10	(E) B	3⁶ x 6⁸	SOLID CORE WOOD	FACTORY STAIN	(E) 2	(E) WOOD	PAINT		30				10
11	B	3⁶ x 6⁸	HOLLOW METAL	PAINT	2	H.M.	PAINT		1				11
12	B	3⁶ x 6⁸	HOLLOW METAL	PAINT	2	H.M.	PAINT		1				12
13	B	3⁶ x 6⁸	HOLLOW METAL	PAINT	2	H.M.	PAINT		1				13
14	B	3⁶ x 6⁸	HOLLOW METAL	PAINT	2	H.M.	PAINT		1				14
15	(E) B	3⁶ x 6⁸	SOLID CORE WOOD	FACTORY STAIN	(E) 2	(E) WOOD	PAINT		29				15
16	(E) B	3⁶ x 6⁸	SOLID CORE WOOD	FACTORY STAIN	(E) 2	(E) WOOD	PAINT		29				16
17	(E) B	3⁶ x 6⁸	SOLID CORE WOOD	FACTORY STAIN	(E) 2	(E) WOOD	PAINT		29				17
18	(E) B	3⁶ x 6⁸	SOLID CORE WOOD	FACTORY STAIN	(E) 2	(E) WOOD	PAINT		29				18
19	B	3⁶ x 7⁰	HOLLOW METAL	PAINT	2	H.M.	PAINT		32				19
20	B	3⁶ x 7⁰	HOLLOW METAL	PAINT	2	H.M.	PAINT		32				20
21	(E) E	3⁶ x 6⁸ P.R.	SOLID CORE WOOD	FACTORY STAIN	(E) 2	(E) WOOD	PAINT		33				21
22	(E) E	3⁶ x 6⁸ P.R.	SOLID CORE WOOD	FACTORY STAIN	(E) 2	(E) WOOD	PAINT		33				22
23	(E) B	3⁰ x 7⁰	SOLID CORE WOOD	FACTORY STAIN	(E) 2	(E) WOOD	PAINT		1				23
24	(E) B	3⁰ x 7⁰	SOLID CORE WOOD	FACTORY STAIN	(E) 2	(E) WOOD	PAINT		1				24
25	(E) E	3⁶ x 6⁸ P.R.	SOLID CORE WOOD	FACTORY STAIN	(E) 2	(E) WOOD	PAINT		33				25
26	(E) E	3⁶ x 6⁸ P.R.	SOLID CORE WOOD	FACTORY STAIN	(E) 2	(E) WOOD	PAINT		33				25

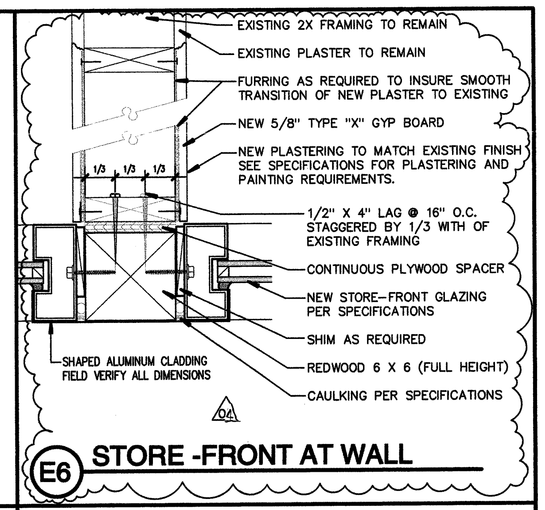

E6 STORE -FRONT AT WALL

STORE FRONT GLAZING SYSTEMS

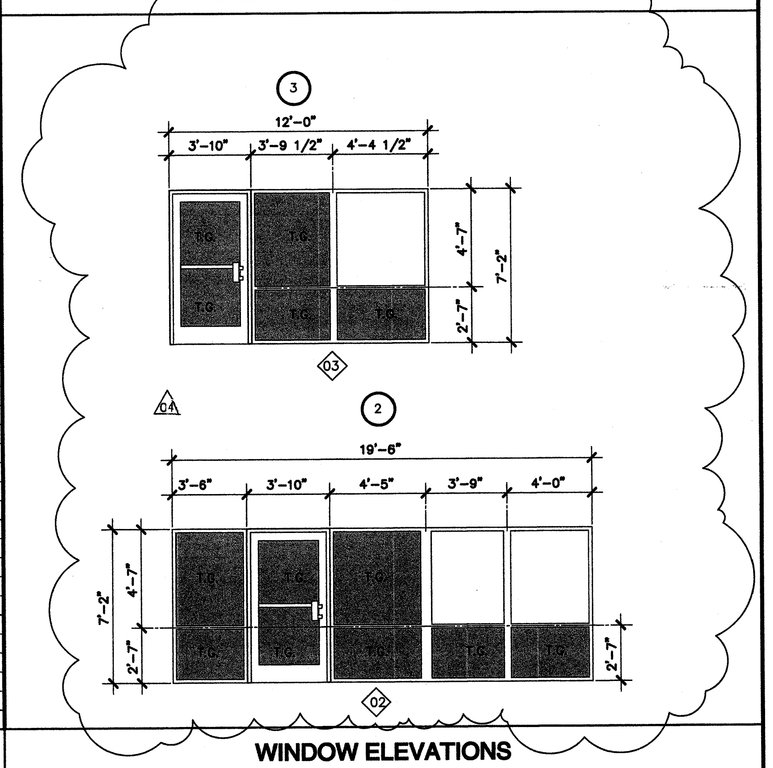

DOOR ELEVATIONS

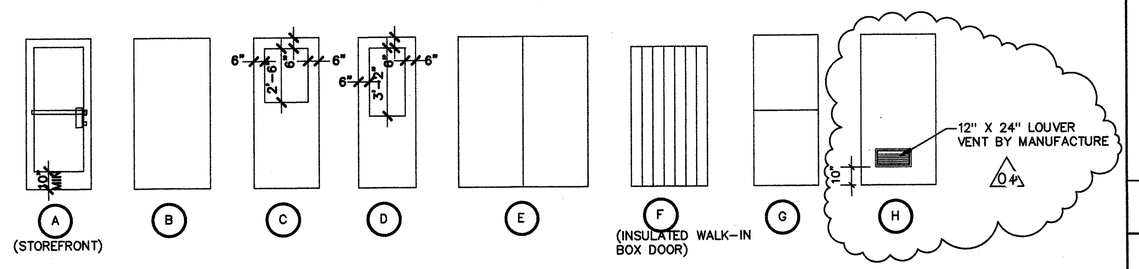

WINDOW ELEVATIONS

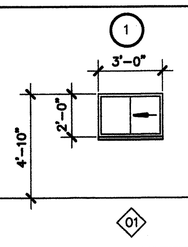

FRAME ELEVATIONS

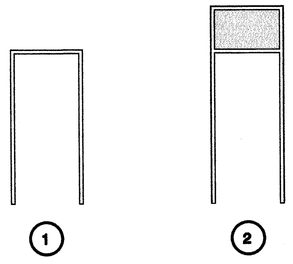

DOOR HARDWARE NOTES

1. HARDWARE FOR
2. HARDWARE FOR
3. THIS SPECIFICATION

WINDOW SCHEDULE

MARK	SIZE WIDTH	SIZE HEIGHT	ELEV	MATERIAL	SPECIFICATION SECTION	DETAIL HEAD	DETAIL JAMB	DETAIL SILL
01	3'-0"	2'-0"	1	ALUMINUM	08522	C5/A122	C5/A122	C5/A122

ORDIZ MELBY ARCHITECTS, INC.
5500 MING AVENUE SUITE 280
BAKERSFIELD, CALIFORNIA 93309
TELEPHONE (661) 832-5258
FACSIMILE (661) 832-4291

LICENSED ARCHITECT WILLIAM JOHN MELBY No. C-16835 DEC. 31 2007 RENEWAL DATE STATE OF CALIFORNIA

DANNY E. ORDIZ, AIA
ARCHITECT C-14,728
WILLIAM J. MELBY, AIA
ARCHITECT C-16,835
CONSULTANT

IDENTIFICATION STAMP
DIVISION OF STATE ARCHITECT
OFFICE OF REGULATION SERVICES
APPL. 03-107003
FILE # 15-6
AC ____ FLS ____ SS ____
DATE ____

MODERNIZATION AT CURRAN MIDDLE SCHOOL FOR:

BAKERSFIELD CITY SCHOOL DISTRICT

1116 LYMRIC WAY
BAKERSFIELD
CALIFORNIA
93309

BUILDING KEY PLAN

MARK	DATE	DESCRIPTION
SD		
CD		
01	08/23/07	ADDENDUM 1
02	09/11/07	ADDENDUM 2
03	11/01/07	ADDENDUM 3
04	11/15/07	ADDENDUM 4

JOB NUMBER: 2002480
CAD DRAWING FILE: 12:28 PM
DRAWN BY: TT
CHECKED BY: MKB

CHECK AND VERIFY ALL DIMENSIONS BEFORE PROCEEDING WITH THE WORK. REPORT DISCREPANCIES TO THE ARCHITECT.

THE DRAWINGS, IDEAS, AND DESIGNS REPRESENTED ON THIS SHEET ARE THE PROPERTY OF THE ARCHITECT.

PLOT TIME: 10:28 AM
PLOT DATE: 10-3-2006
PLOT NAME: 2002480-491-491-491\2002480\URA\WINDS\V20\V411.DCS
PLOT SCALE: 1/4" = 1'-0"