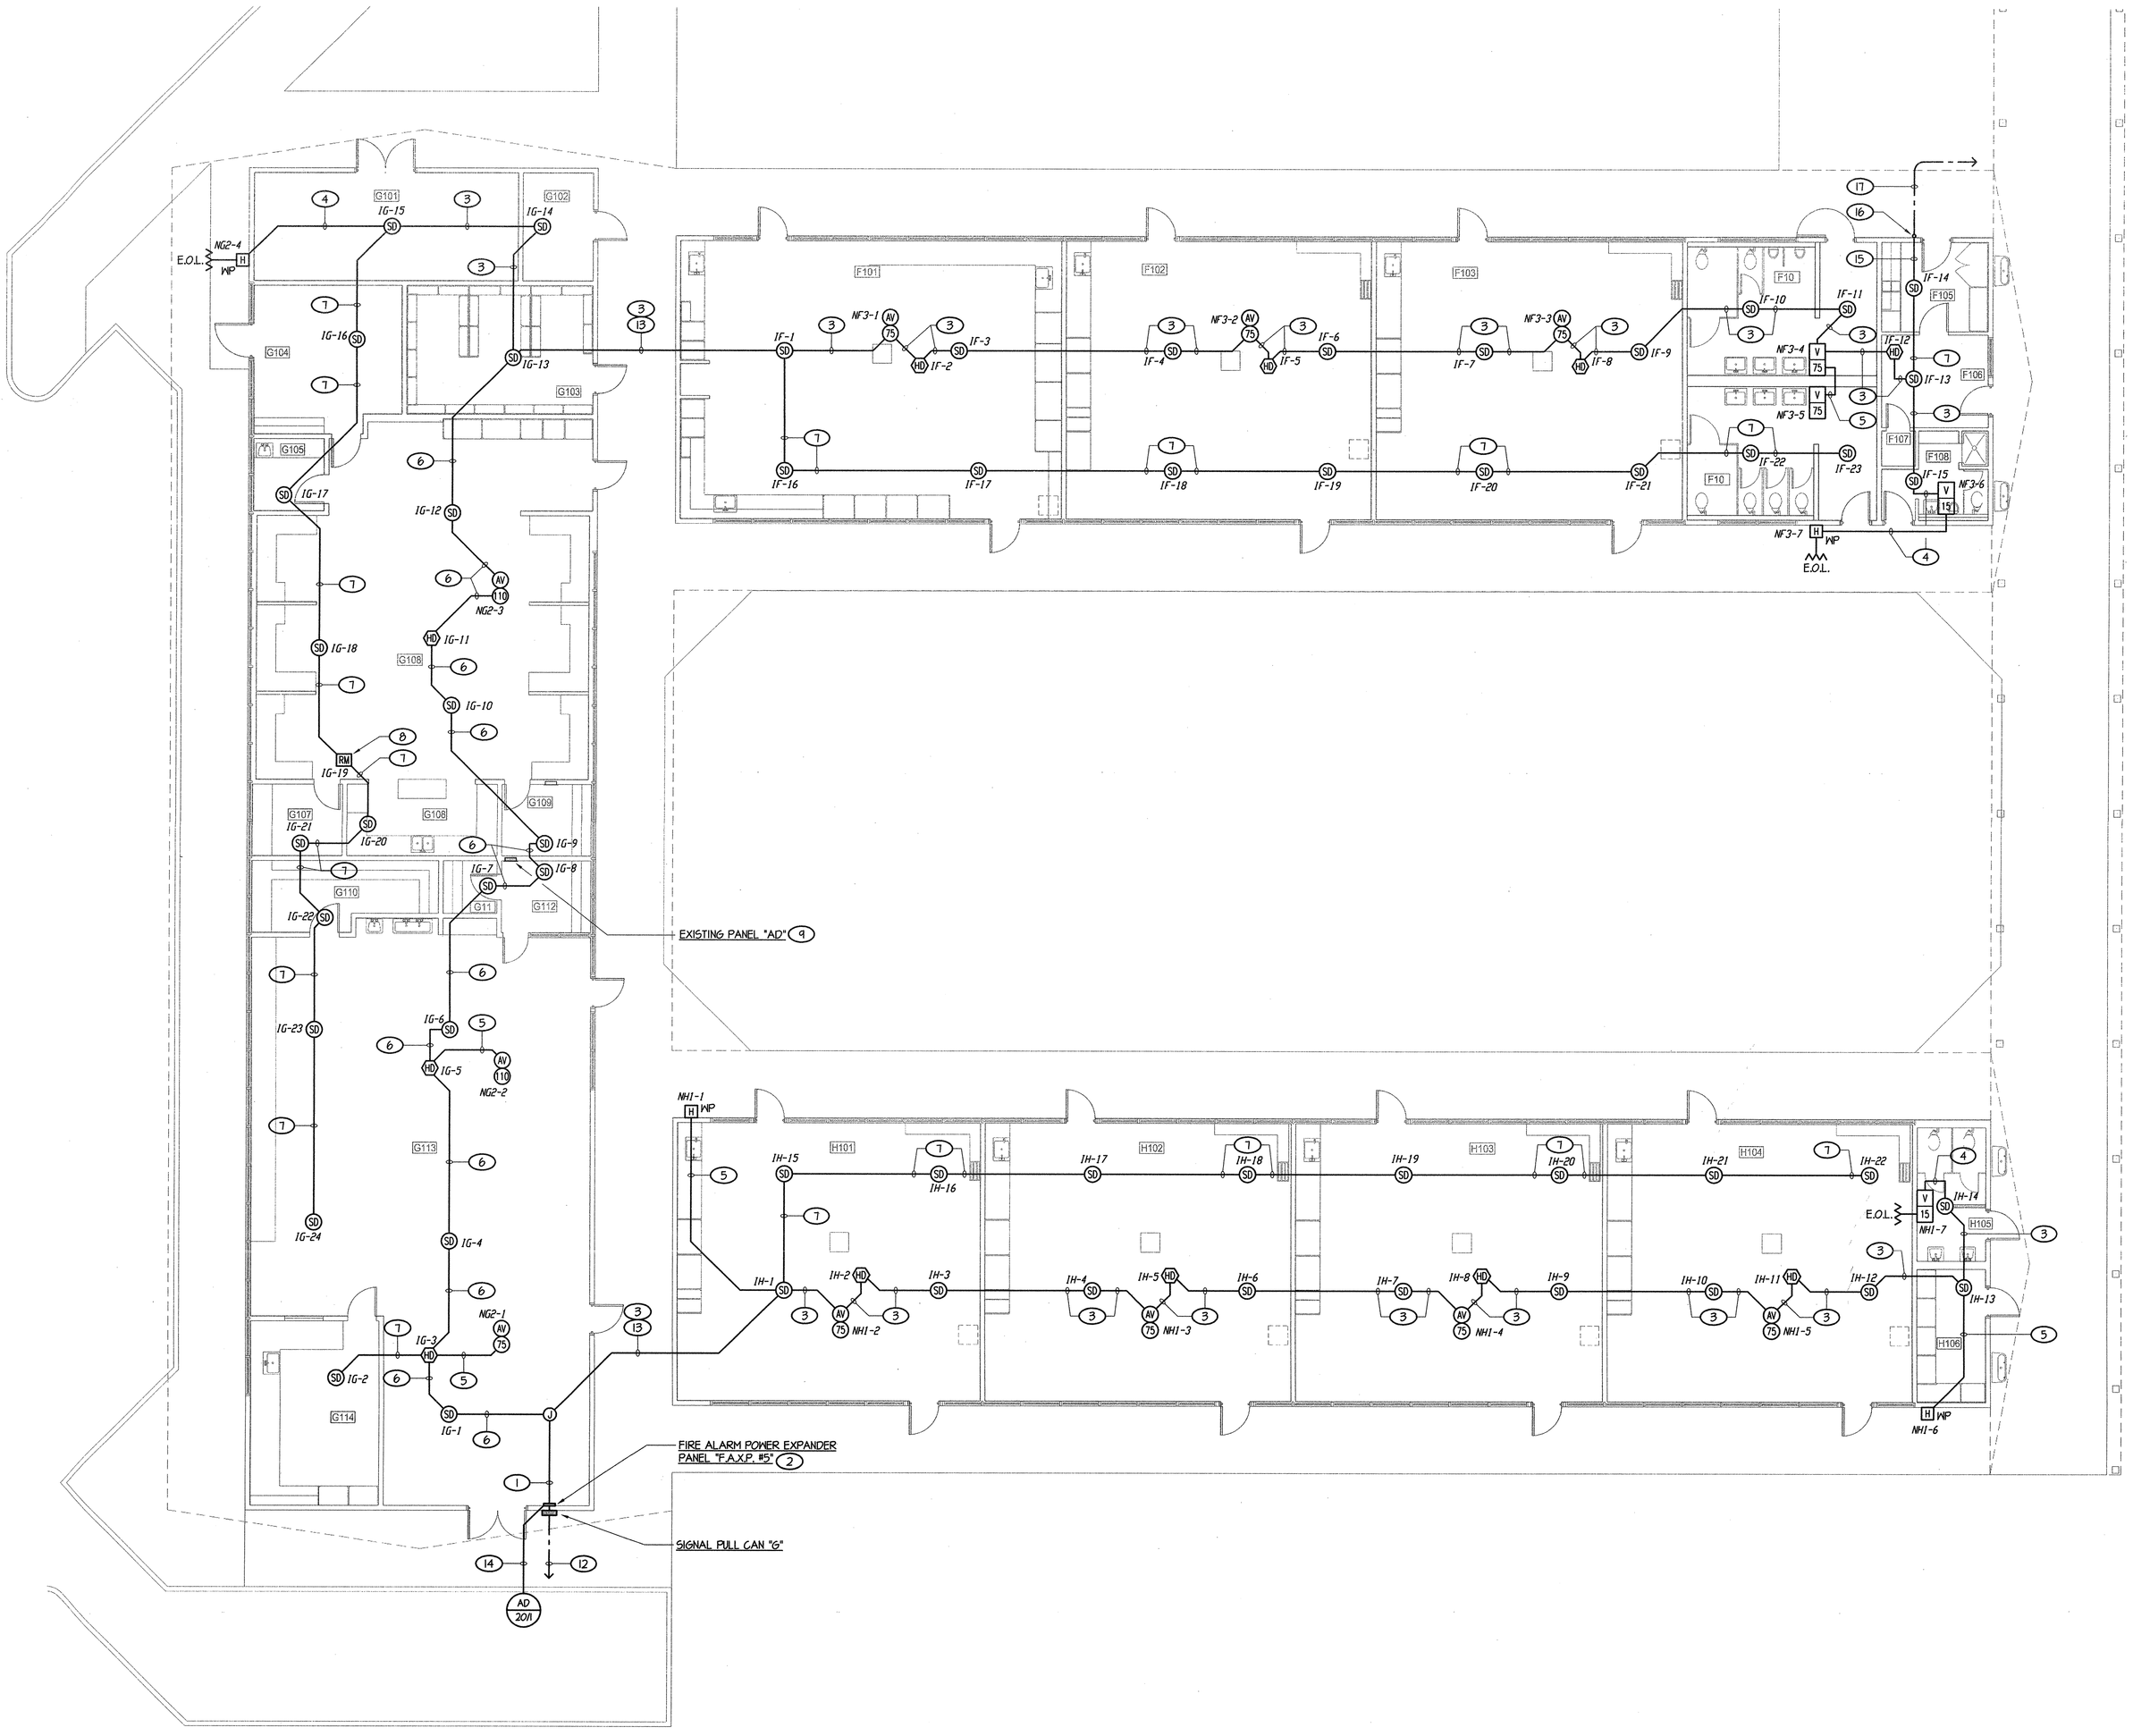

NOTES (THIS SHEET ONLY):

1. 1"C - ONE "FA" CABLE, 6 #12 TO F.A.X.P. #5.
2. PROVIDE NEW FIRE ALARM EXPANDER PANEL "F.A.X.P. #4". MOUNT HIGH ON WALL JUST BELOW CEILING LEVEL. PROVIDE MODULES AND CONNECT PER DETAIL #2/E-146. INSTALL PER DETAIL #12/E-150.
3. 3/4"C - ONE "FA" CABLE, 2 #12.
4. 1/2"C - 2 #12.
5. 1/2"C - 4 #12
6. 3/4"C - ONE "FA" CABLE, 4 #12.
7. 3/4"C - ONE "FA" CABLE.
8. PROVIDE A RELAY MODULE FOR "UNIT SHUTDOWN" OF AC UNIT. FLUSH MOUNT IN CEILING. COORDINATE WITH MECHANICAL CONTRACTOR FOR ALL REQUIREMENTS AND INTERCONNECTION. PROVIDE ENGRAVED NAMEPLATE AT RELAY MODULE: "AC UNIT SHUTDOWN".
9. PROVIDE DEDICATED 20A 1-POLE CIRCUIT BREAKER IN (E) PANEL "AD" AND LABEL "FIRE ALARM - LEAVE ON". PROVIDE CIRCUIT BREAKER HANDLE "LOCK-ON" ACCESSORY.
10. PROVIDE PULL CAN ON EXTERIOR WALL PER DETAIL #7/E-150. RUN 1"C - ONE "SFA" CABLE FROM PULL CAN TO F.A.X.P. #5.
11. RUN ALL FEEDERS CONCEALED WHEREVER POSSIBLE. CONTRACTOR TO VERIFY ANY EXPOSED CONDUIT ROUTING WITH OWNER PRIOR TO ANY WORK.
12. REFER TO SITE ELECTRICAL PLAN, SHEET #E-111 FOR SITE CONTINUATION OF FIRE ALARM FEEDER.
13. VERIFY ROUTING OF FEEDER BETWEEN BUILDINGS WITH ARCHITECT PRIOR TO ANY WORK.
14. 1/2"C - 2 #12 + 1 #12 GND. RUN CONCEALED TO (E) PANEL "AD". FISH DOWN WALL TO PANEL "AD" AS REQUIRED.
15. 3/4"C - ONE "SFA" CABLE.
16. PUNCH OUT OF BUILDING AT ATTIC LEVEL. PROVIDE LB AS REQUIRED.
17. RUN TO BUILDING "R-1.A" PER SITE ELECTRICAL PLAN, SHEET #E-111. SAW CUT EXISTING CONCRETE AS REQUIRED.

APPROVED
DIV. OF THE STATE ARCHITECT
LOS ANGELES BASIN REGIONAL OFFICE
AC ____ FLS EV SS RO
APPL NO. 3 107003 DATE FEB 10 2010

ROOM LEGEND			
#	ROOM NAME	#	ROOM NAME
F101	CLASSROOM	G106	COOKING ROOM
F102	CLASSROOM	G107	OFFICE
F103	CLASSROOM	G108	DEMO. AREA
F104	.	G109	SUPPLY
F105	CHECK-OUT	G110	TOOL ROOM
F106	OFFICE	G111	SUPPLY
F107	CLOSET	G112	OFFICE
F108	MEN	G113	WOOD SHOP
F109	SHOWER	G114	PAINT ROOM
		H101	CLASSROOM
G101	MECHANICAL	H102	CLASSROOM
G102	ELECTRICAL	H103	CLASSROOM
G103	BOOK ROOM	H104	CLASSROOM
G104	DINING ROOM	H105	GIRLS
G105	GROOMING ALCOVE	H106	JANITOR

COMPLETE AUTOMATIC FIRE ALARM PLAN SUBMITTAL

THE FIRE ALARM SYSTEM SHOWN ON THESE PLANS HAS BEEN SUBMITTED AND APPROVED BY THE DIVISION OF THE STATE ARCHITECT. ANY SUBSTITUTION OF THE FIRE ALARM SYSTEM SHALL BE RESUBMITTED TO THE ARCHITECT FOR REVIEW AND APPROVAL. THE CONTRACTOR SHALL PAY ANY ADDITIONAL FEES THAT ARE INCURRED DUE TO THIS SUBSTITUTION.

THE AUTOMATIC FIRE ALARM SYSTEM SHALL COVER ALL ROOMS AND AREAS AND UPON ACTIVATION OF AN INITIATING DEVICE ALERT ALL OCCUPANTS AND TRANSMIT THE ALARM, SUPERVISORY, AND TROUBLE SIGNALS TO AN APPROVED SUPERVISING STATION. EXCEPTION: SMOKE DETECTORS ARE NOT REQUIRED IN NON-ACCESSIBLE AREAS AS DEFINED IN EMERGENCY EXPRESS TERMS OF PROPOSED S.F.M. AMENDMENTS TO 2001 C.F.C. SECTION 210 (C.F.C. SECTIONS 1006.2.4.2.1.1 AND 1006.2.4.2.1.1.5)

NORTH

FIRE ALARM PLAN - BLDGS F, G AND H

1/8" = 1'-0"

0' 4' 8' 16'

ORDIZ MELBY
ARCHITECTS, INC.
5500 MING AVENUE SUITE 280
BAKERSFIELD, CALIFORNIA 93309
TELEPHONE (661) 832-5258
FACSIMILE (661) 832-4291

LICENSED ARCHITECT — DANNY EDWARD ORDIZ — No. C-14728 — EXPIRES 5-31-2011 — STATE OF CALIFORNIA

LICENSED ARCHITECT — WILLIAM JOHN MELBY — No. C-16835 — DEC 31 2007 — RENEWAL DATE — STATE OF CALIFORNIA

DANNY E. ORDIZ, AIA
ARCHITECT C-14,728

WILLIAM J. MELBY, AIA
ARCHITECT C-16,835

CONSULTANT

REGISTERED PROFESSIONAL ENGINEER — THEODORE W. RAU — No. E-14620 Exp. 6/30/11 — ELECTRICAL — STATE OF CALIFORNIA

Rose Sing and Associates, Inc.
Electrical Consultants
131 S. Dunworth - (559)733-2671
Visalia, California 93292-6705

IDENTIFICATION STAMP
DIVISION OF STATE ARCHITECT
OFFICE OF REGULATION SERVICES
APPL. 03-107003
FILE # 15-6
AC ____ FLS ____ SS ____
DATE ____

MODERNIZATION AT CURRAN MIDDLE SCHOOL FOR:

BAKERSFIELD CITY SCHOOL DISTRICT

1116 LYMRIC WAY
BAKERSFIELD
CALIFORNIA
93309

BUILDING KEY PLAN

MARK	DATE	DESCRIPTION

JOB NUMBER: 2002480
CAD DRAWING FILE:
DRAWN BY: ES
CHECKED BY: TWR

CHECK AND VERIFY ALL DIMENSIONS BEFORE PROCEEDING WITH THE WORK. REPORT DISCREPANCIES TO THE ARCHITECT.

THE DRAWINGS, IDEAS, AND DESIGNS REPRESENTED ON THIS SHEET ARE THE PROPERTY OF THE ARCHITECT.

COPYRIGHT ORDIZ-MELBY ARCHITECTS, INC. 2004

SHEET TITLE

FIRE ALARM PLAN - BLDGS F, G & H

SHEET IDENTIFICATION NUMBER

AE-143

SHEET ____ OF ____

RSA\SCHOOLS\BFIELD\BCSD\CURRAN\2009 DSA BACKCHECK\AE-143.dwg REVISED: 11-15-07 BY: MM RSA #08 #07-140-RS