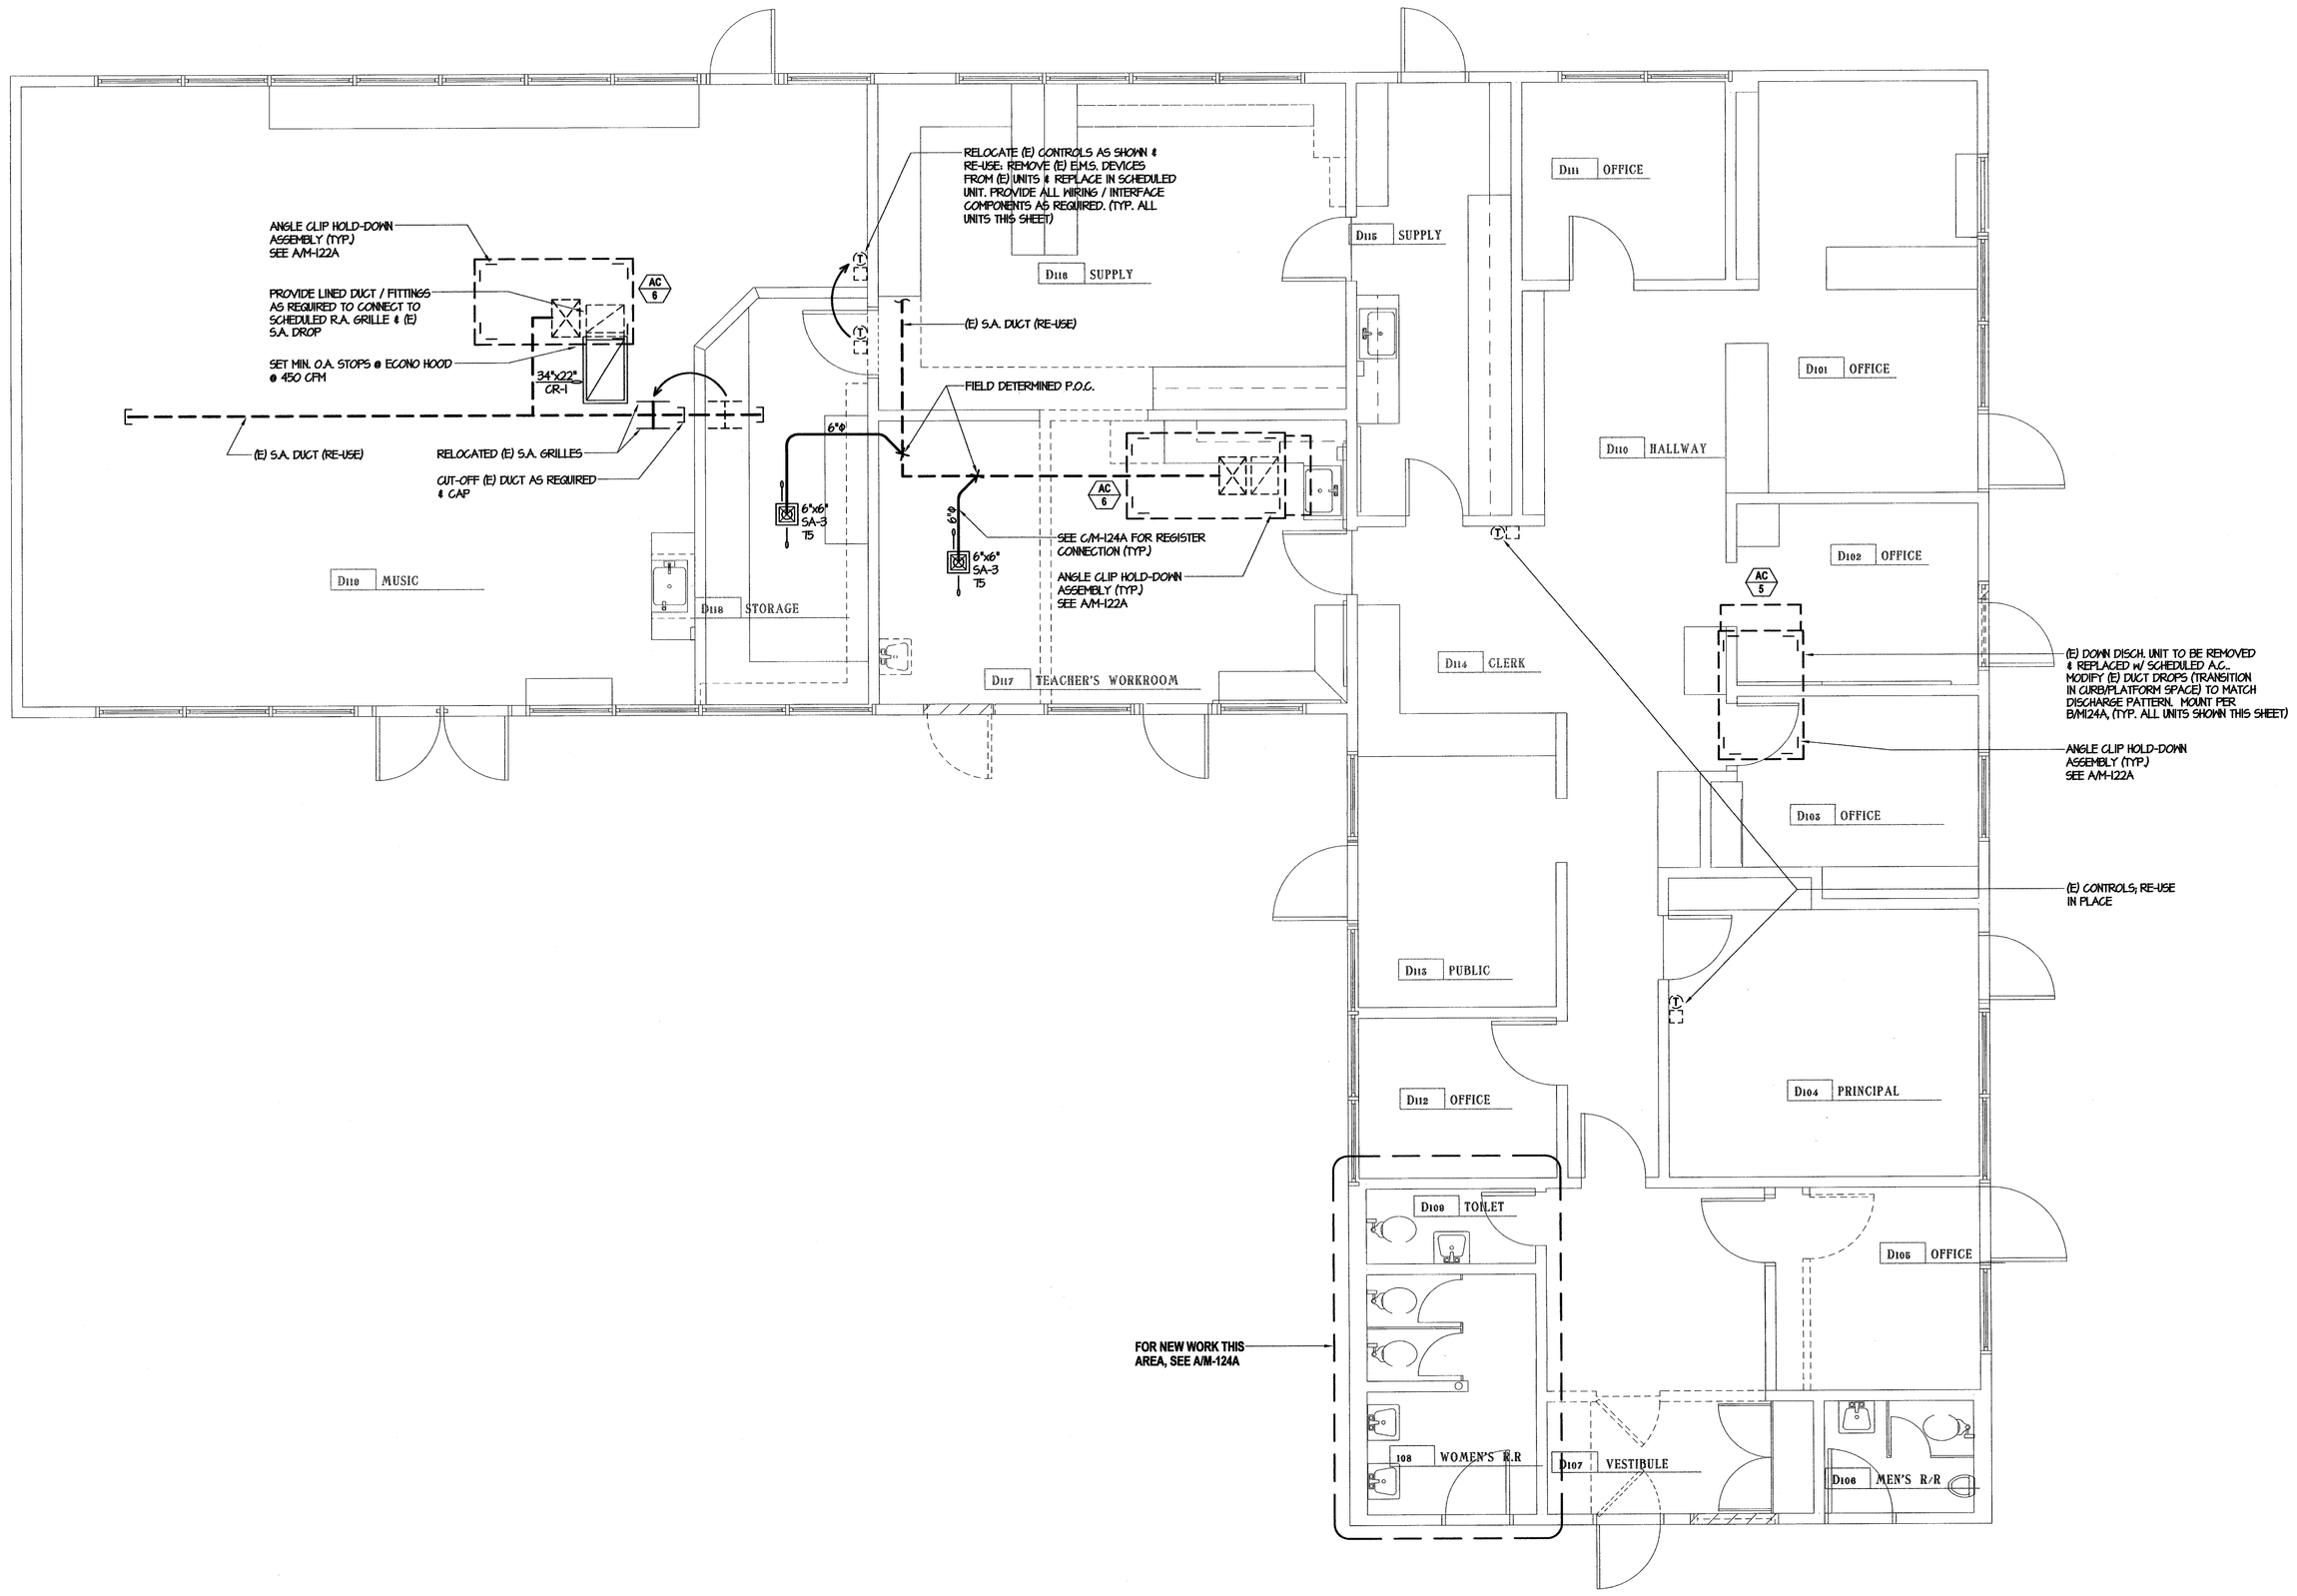

MECHANICAL FLOOR PLAN - BULDING 'D'

SCALE: 1/4"=1'-0"

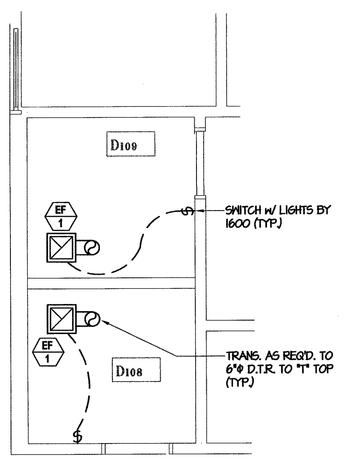

MECHANICAL FLOOR PLAN BUILDING 'D'

SCALE: 1/4"=1'-0"

A

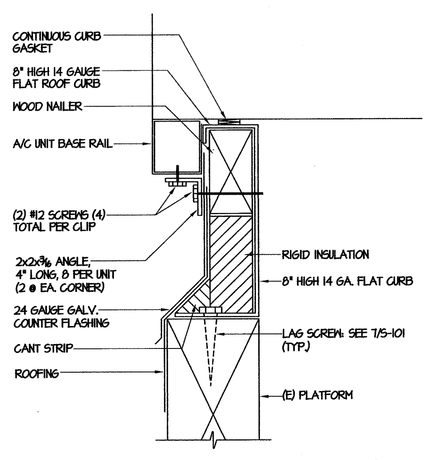

REPLACEMENT HVAC UNIT MOUNTING (AC-4, 5, 6, 7-1/2, & 8-1/2)

NOT TO SCALE

B

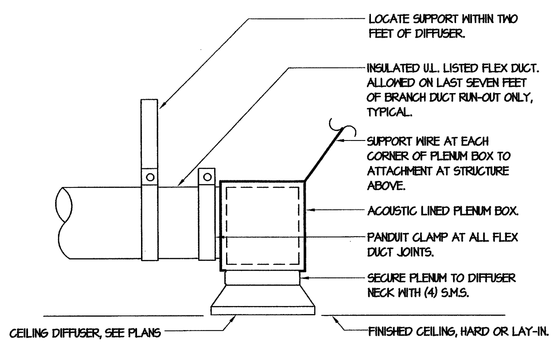

CEILING DIFFUSER / REG. CONN.

NOT TO SCALE

C

ORDIZ MELBY
ARCHITECTS, INC
5500 MING AVENUE SUITE 280
BAKERSFIELD, CALIFORNIA 93309
TELEPHONE (661) 832-5258
FACSIMILE (661) 832-4291

LICENSED ARCHITECT WILLIAM JOHN MELBY No. C-16835 DEC. 31 2007 RENEWAL DATE STATE OF CALIFORNIA

DANNY E. ORDIZ, A.I.A.
ARCHITECT C-14,728

WILLIAM J. MELBY, A.I.A.
ARCHITECT C-16,835

CONSULTANT

MDC
MECHANICAL DESIGN CONCEPTS
428 Truxtun Avenue
Bakersfield, Ca. 93301
Tel #: (661) 326-1313
Fax #: (661) 326-1089

#02089 PLOTTED: 11-1-07

IDENTIFICATION STAMP
DIVISION OF THE STATE ARCHITECT
OFFICE OF REGULATION SERVICES
APPL. # 03-107003
FILE # 15-6
AC ____ FLS ____ SS ____
DATE ____

MODERNIZTION FOR CURRAN JUNIOR HIGH SCHOOL FOR:

BAKERSFIELD CITY SCHOOL DISTRICT

1116 LYMRIC WAY
BAKERSFIELD, CALIFORNIA
93309

MARK	DATE	DESCRIPTION
SD		
CD		
△		
△		
△		
△		

JOB NUMBER:
2002480
CAD DWG FILE:

DRAWN BY:
MA
CHECKED BY:
RB

CHECK AND VERIFY ALL DIMENSIONS BEFORE PROCEEDING WITH THE WORK. REPORT DISCREPANCIES TO THE ARCHITECT.

THE DRAWINGS, IDEAS AND DESIGNS REPRESENTED ON THIS SHEET ARE THE PROPERTY OF THE ARCHITECT.
COPYRIGHT
ORDIZ-MELBY ARCHITECTS, INC. 2000

SHEET TITLE
MECHANICAL FLOOR PLAN - BLD'G. 'D' & MATH ROOM, BLD'G. 'F'

SHEET IDENTIFICATION NUMBER
M-124A
SHEET 4 OF 5

REGISTERED PROFESSIONAL ENGINEER MARK JAMES BASKIN No. M28678 Exp. 12-31-08 MECHANICAL STATE OF CALIFORNIA