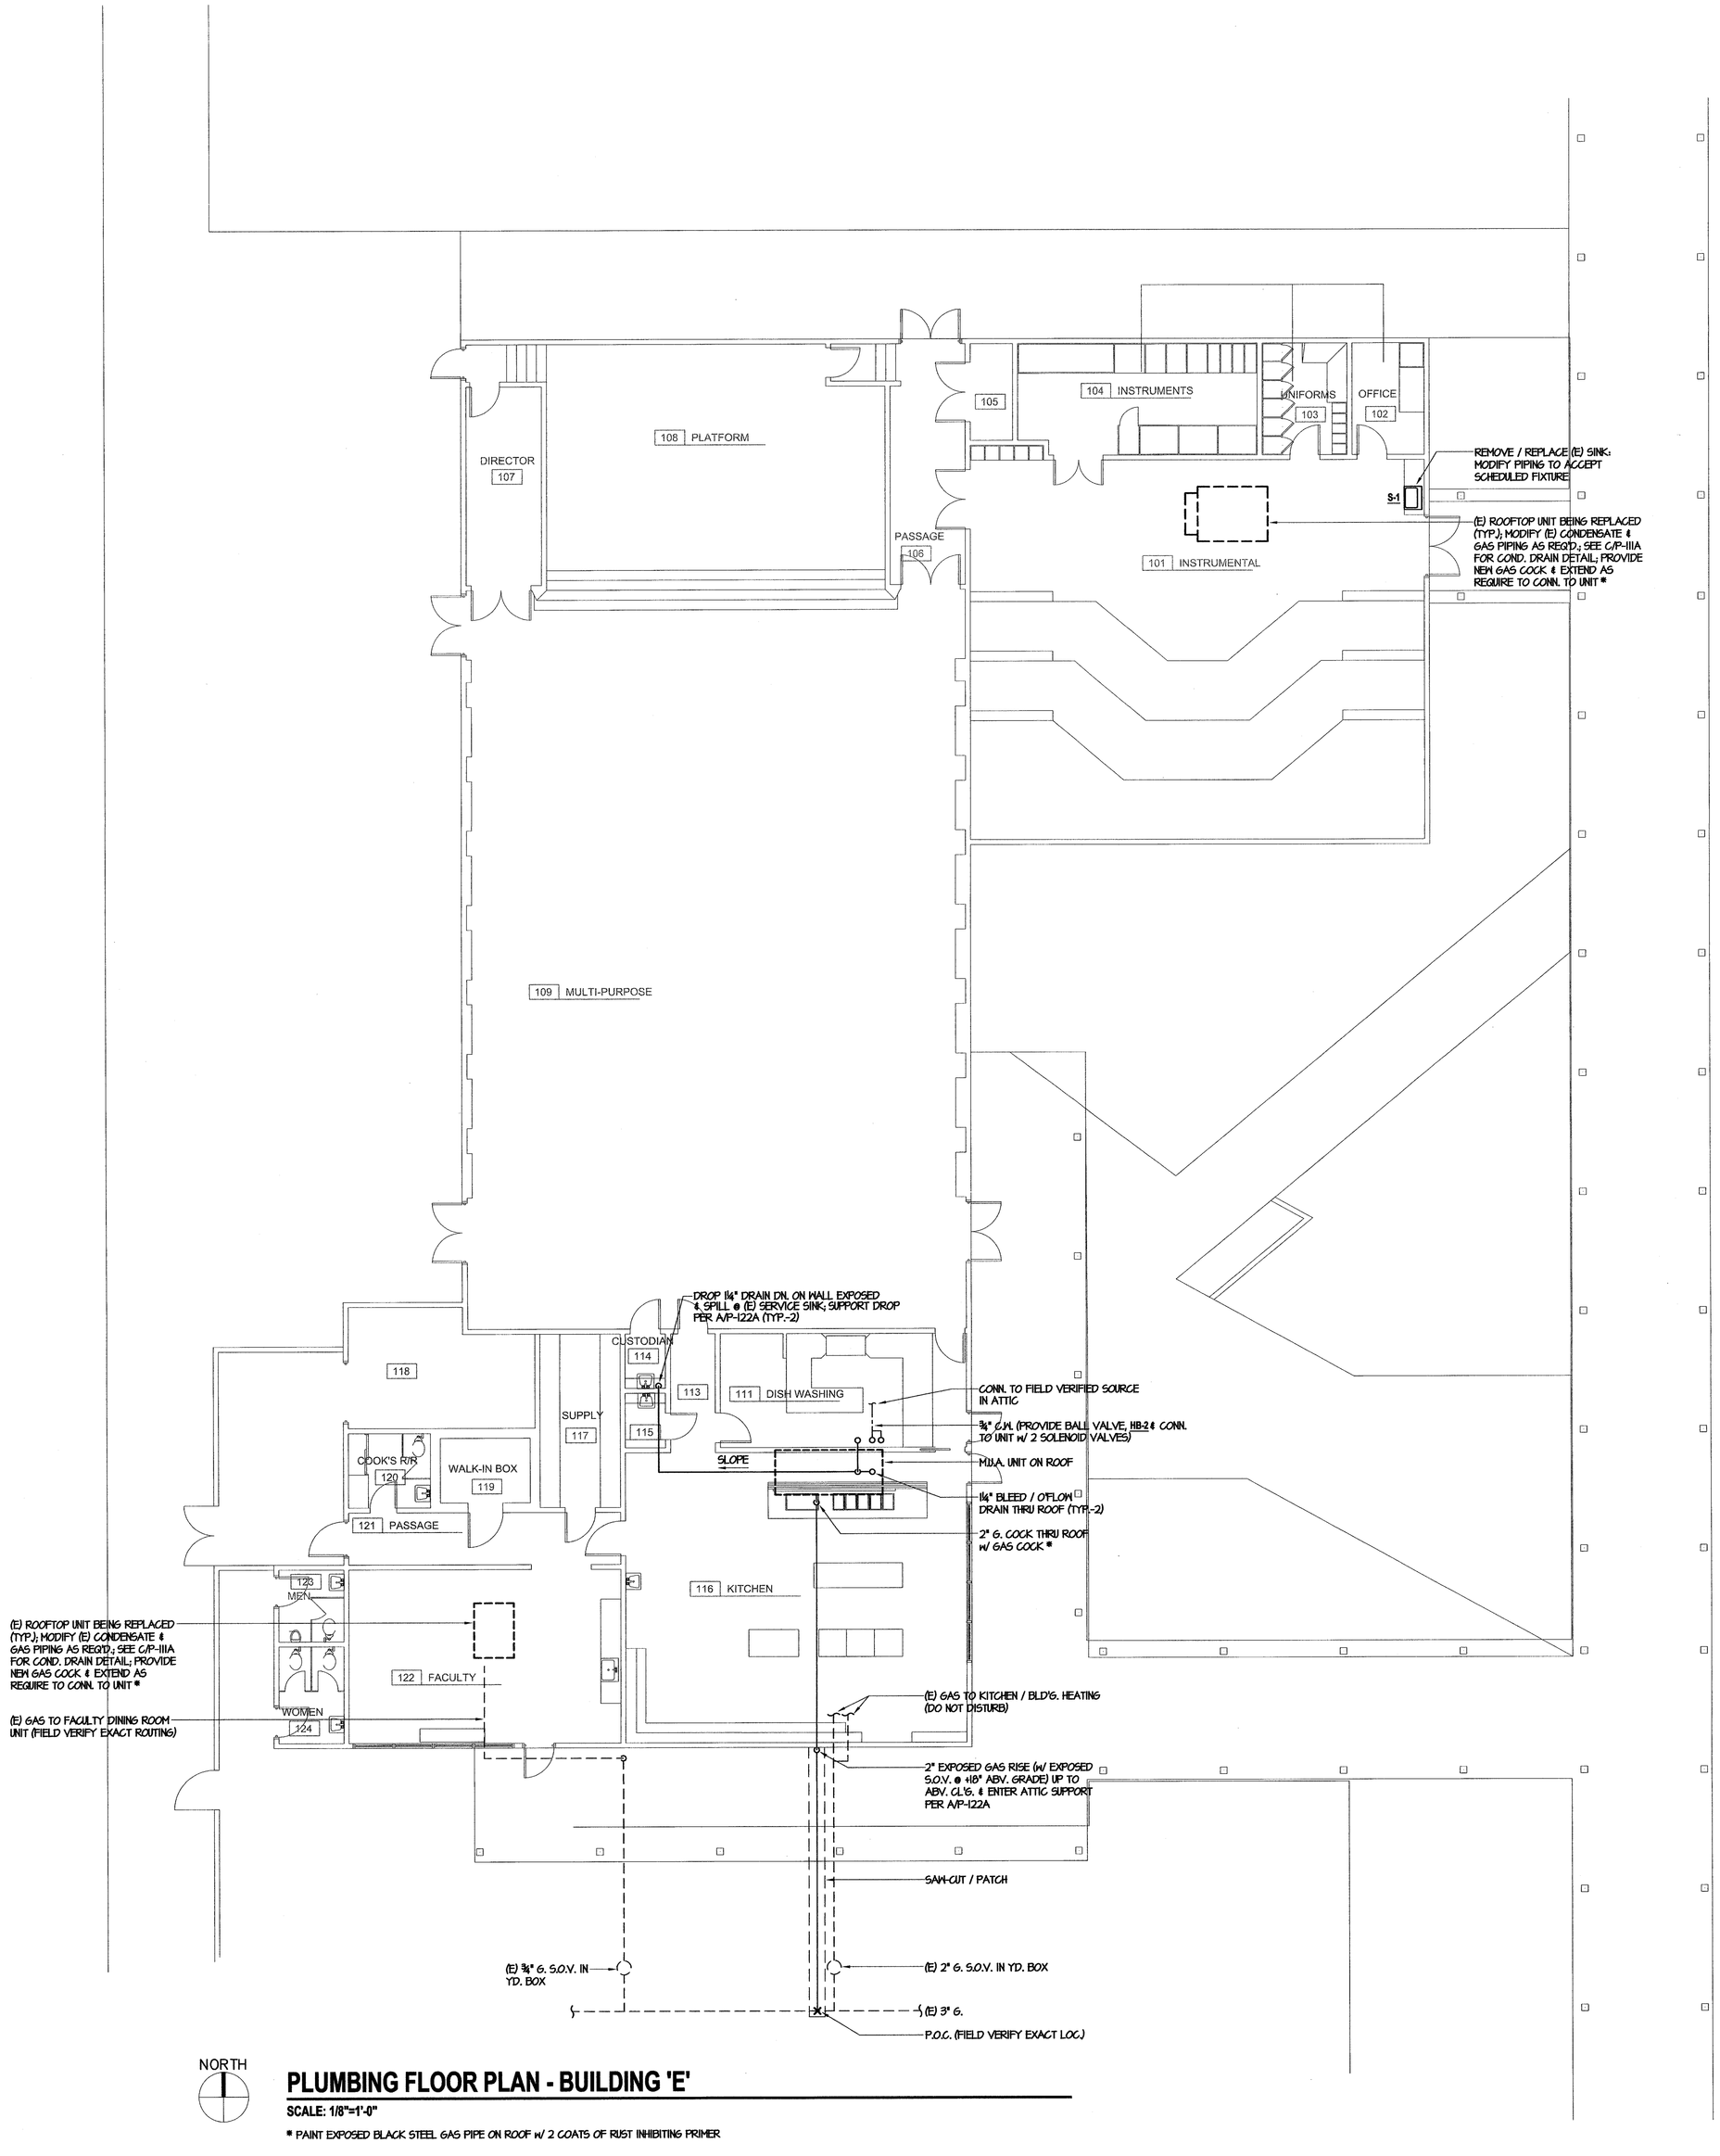

NORTH

PLUMBING FLOOR PLAN - BUILDING 'E'

SCALE: 1/8"=1'-0"

* PAINT EXPOSED BLACK STEEL GAS PIPE ON ROOF w/ 2 COATS OF RUST INHIBITING PRIMER

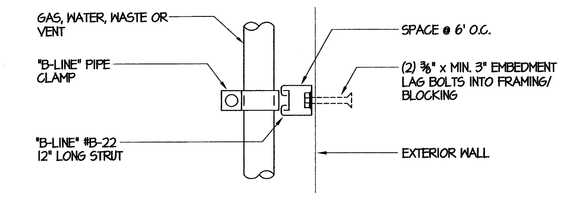

PIPE SUPPORT (WALL) — A

NOT TO SCALE

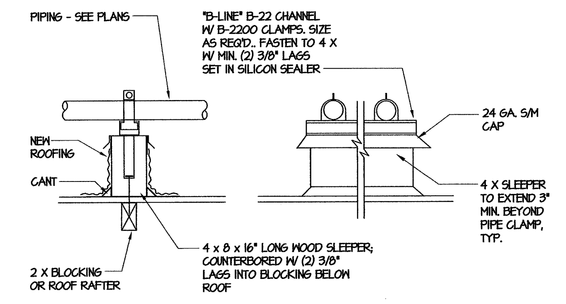

NOTE: FOR REMODEL CONDITIONS, PROVIDE HOT-MOP PATCH.

PIPE SUPPORT (ROOF) — B

NOT TO SCALE

REGISTERED PROFESSIONAL ENGINEER MARK JAMES BASKIN No. M26578 Exp. 6-30-08 MECHANICAL STATE OF CALIFORNIA

ORDIZ MELBY ARCHITECTS, INC.
5500 MING AVENUE SUITE 280
BAKERSFIELD, CALIFORNIA 93309
TELEPHONE (661) 832-5258
FACSIMILE (661) 832-4291

LICENSED ARCHITECT WILLIAM JOHN MELBY No. C-16835 DEC. 31 2007 RENEWAL DATE STATE OF CALIFORNIA

DANNY E. ORDIZ, A.I.A.
ARCHITECT C-14,728
WILLIAM J. MELBY, A.I.A.
ARCHITECT C-16,835

CONSULTANT

MDC MECHANICAL DESIGN CONCEPTS
428 Truxtun Avenue
Bakersfield, Ca. 93301
Tel #: (661) 326-1313
Fax #: (661) 326-1089
#02089 PLOTTED: 10-31-07

IDENTIFICATION STAMP
DIVISION OF THE STATE ARCHITECT
OFFICE OF REGULATION SERVICES
APPL. # 03-107003
FILE # 15-6
AC ____ FLS ____ SS ____
DATE ____

MODERNIZTION FOR CURRAN JUNIOR HIGH SCHOOL FOR:

BAKERSFIELD CITY SCHOOL DISTRICT

1116 LYMRIC WAY
BAKERSFIELD, CALIFORNIA
93309

MARK	DATE	DESCRIPTION
SD		
CD		
△		
△		
△		
△		

JOB NUMBER: 2002480
CAD DWG FILE:
DRAWN BY: MA
CHECKED BY: RB

CHECK AND VERIFY ALL DIMENSIONS BEFORE PROCEEDING WITH THE WORK. REPORT DISCREPANCIES TO THE ARCHITECT.
THE DRAWINGS, IDEAS AND DESIGNS REPRESENTED ON THIS SHEET ARE THE PROPERTY OF THE ARCHITECT.
COPYRIGHT ORDIZ-MELBY ARCHITECTS, INC. 2000

SHEET TITLE
PLUMBING FLOOR PLAN BUILDING 'E'
SHEET IDENTIFICATION NUMBER
P-122A
SHEET 3 OF 6