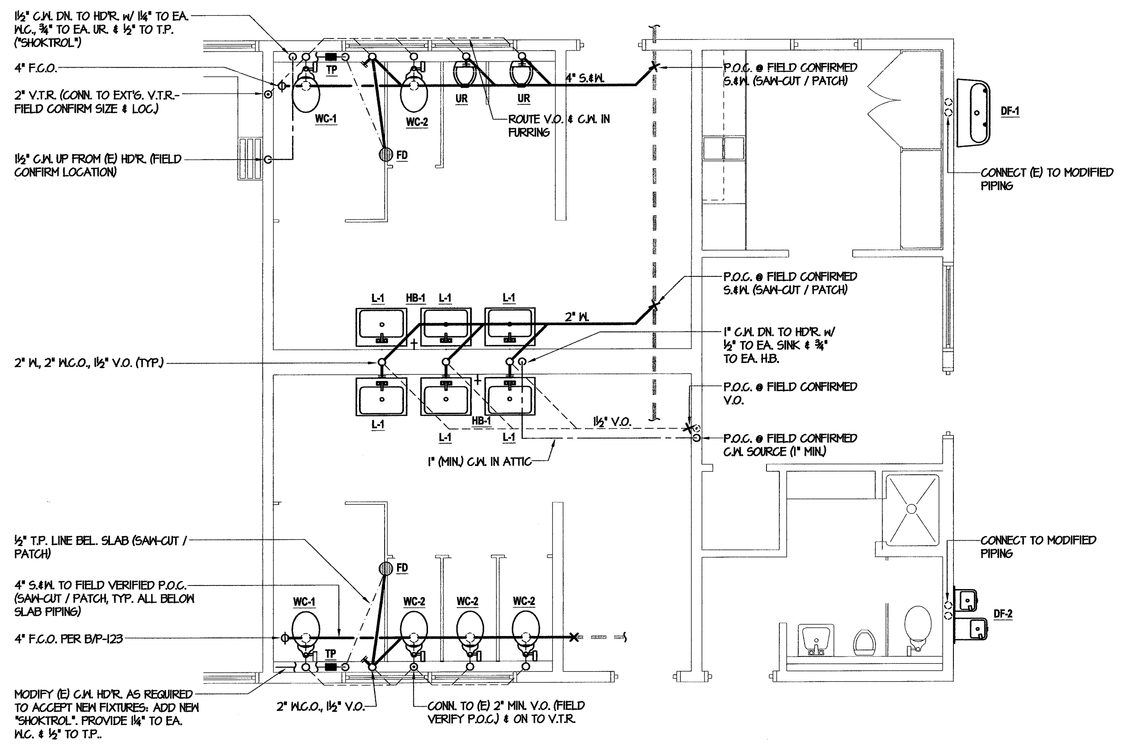

PARTIAL PLUMBING PLAN

SCALE: 1/4"=1'-0"

A

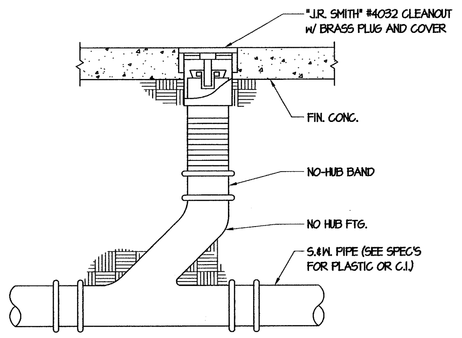

FLOOR CLEANOUT

NOT TO SCALE

B

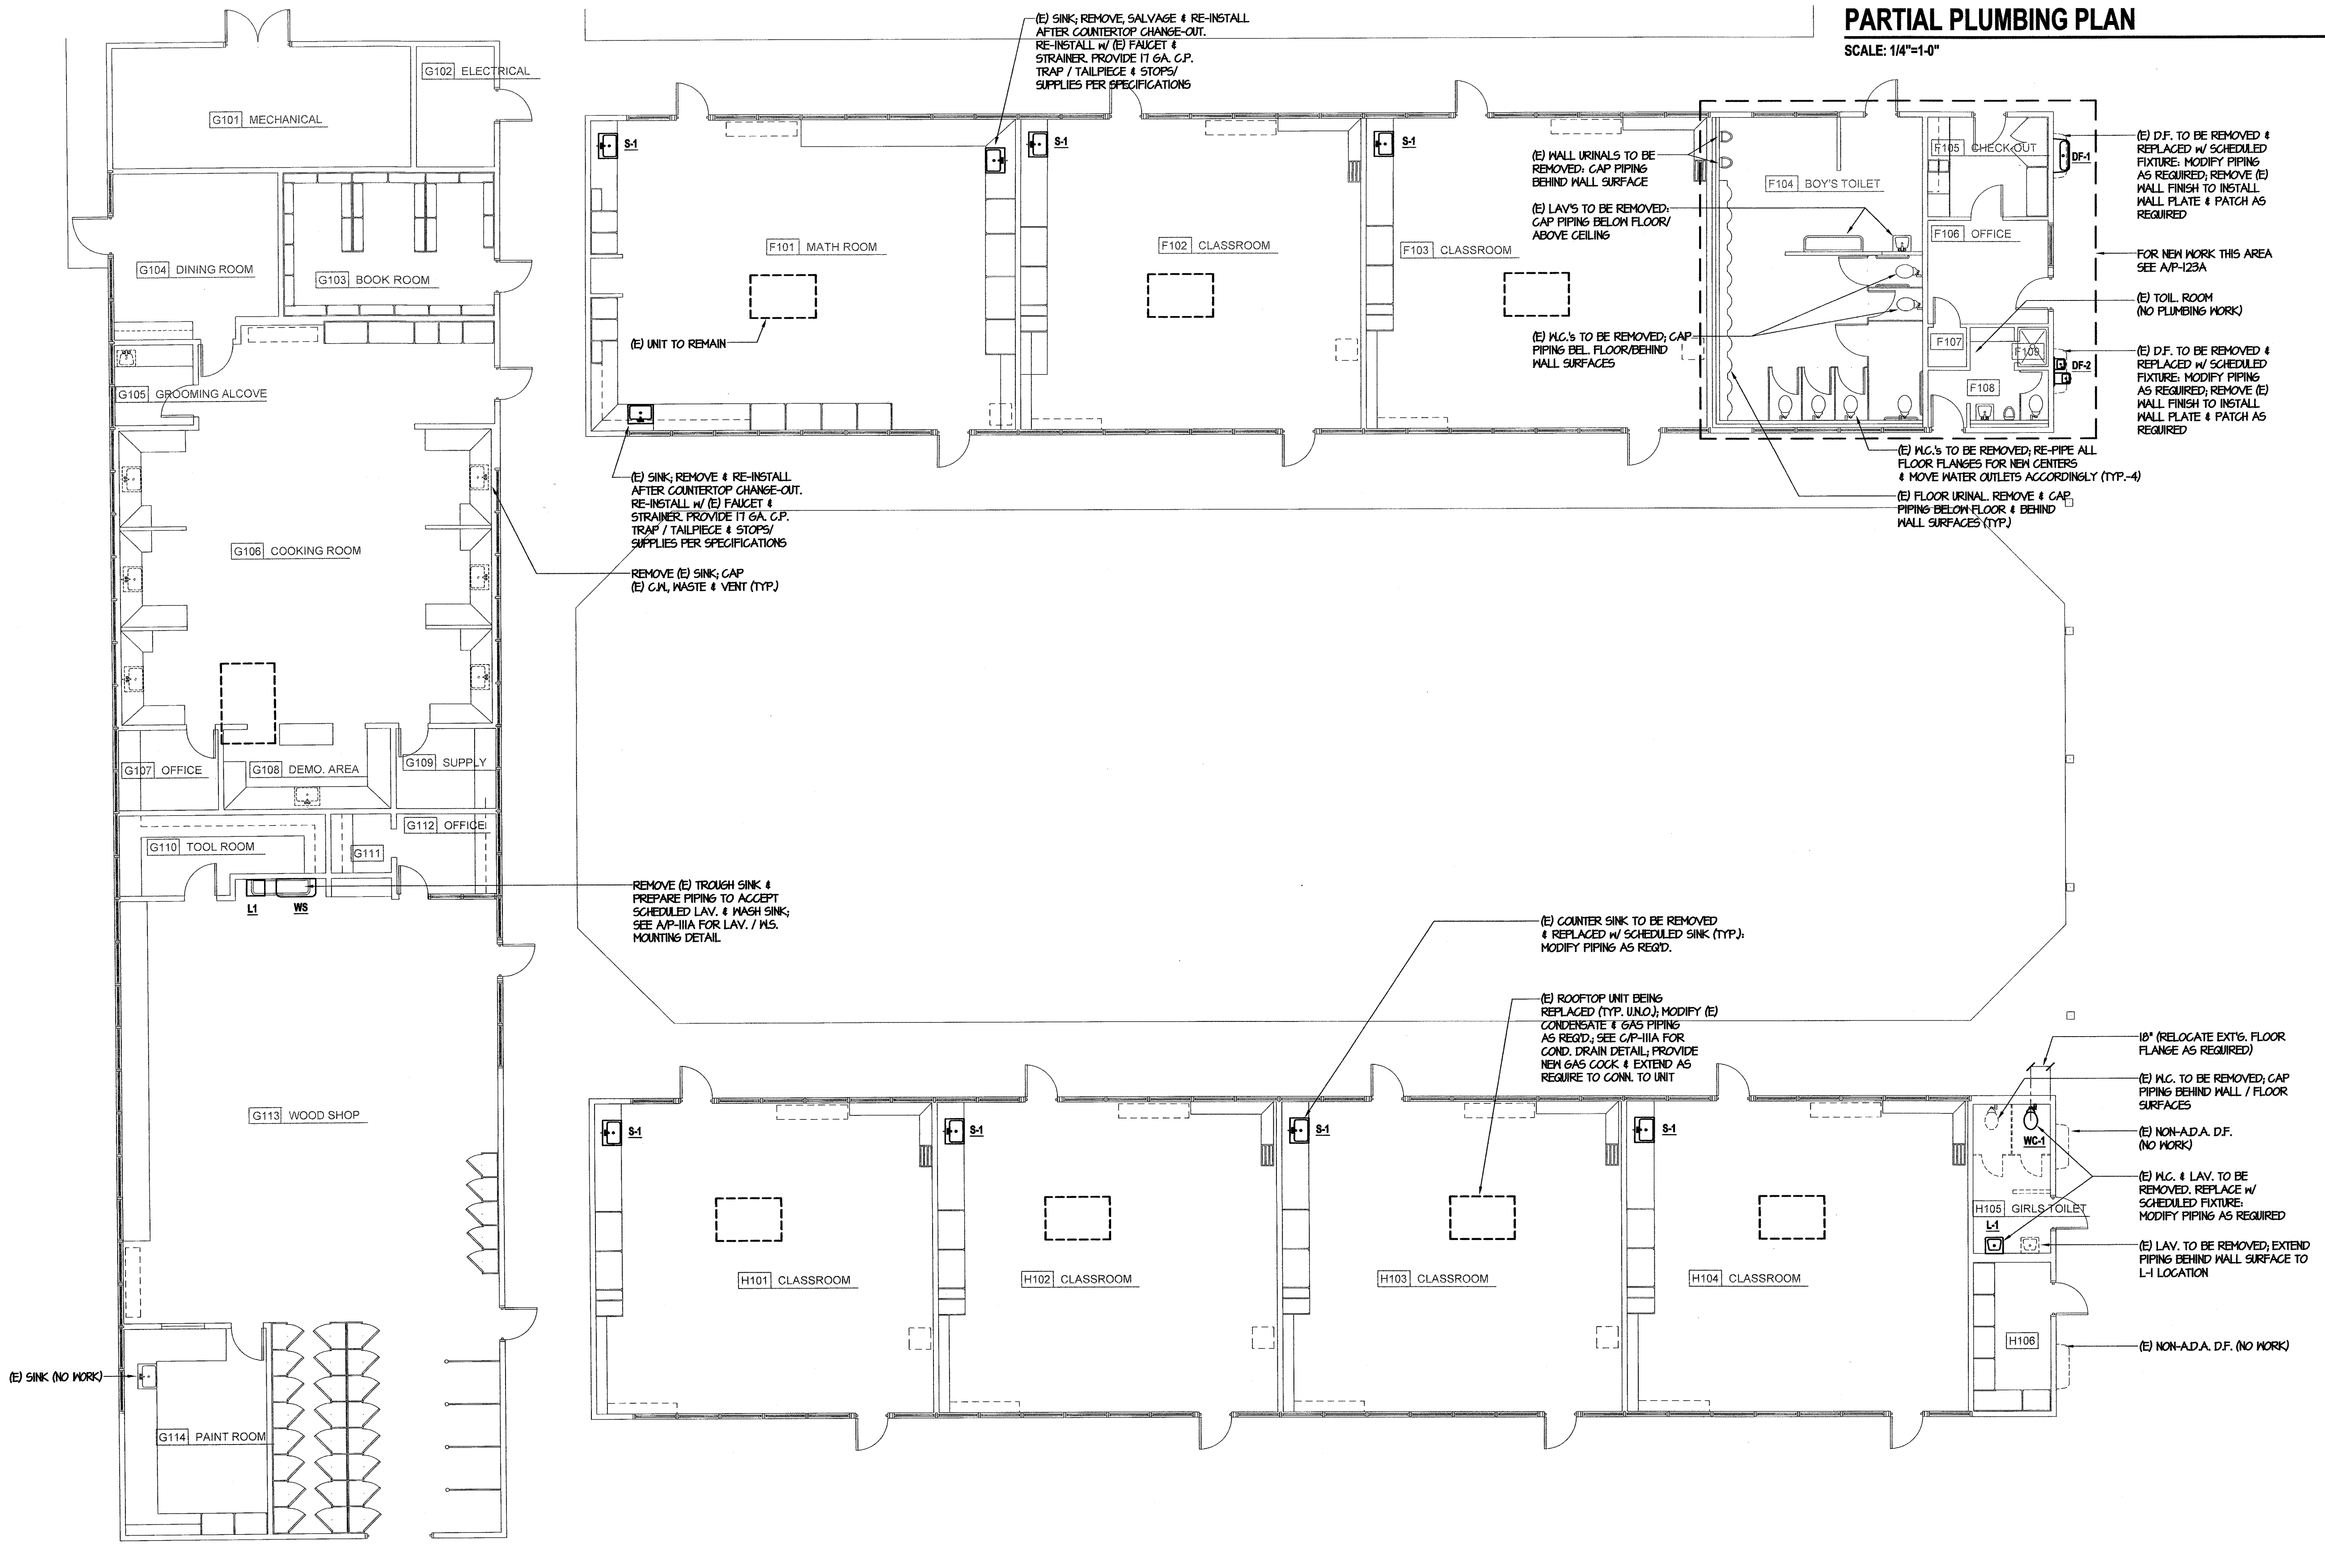

NORTH

PLUMBING FLOOR PLAN - BUILDINGS 'F', 'G' & 'H'

SCALE: 1/8"=1'-0"

REGISTERED PROFESSIONAL ENGINEER MARK JAMES BARON No. M26578 Exp. 9-30-08 MECHANICAL STATE OF CALIFORNIA

ORDIZ MELBY ARCHITECTS, INC.

5500 MING AVENUE SUITE 280
BAKERSFIELD, CALIFORNIA 93309
TELEPHONE (661) 832-5258
FACSIMILE (661) 832-4291

LICENSED ARCHITECT ANTHONY JOHN MELBY No. C-16835 DEC. 31 2007 RENEWAL DATE STATE OF CALIFORNIA

DANNY E. ORDIZ, A.I.A. ARCHITECT C-19,728
WILLIAM J. MELBY, A.I.A. ARCHITECT C-16,835

CONSULTANT

MDC MECHANICAL DESIGN CONCEPTS
428 Truxtun Avenue
Bakersfield, Ca. 93301
Tel #: (661) 326-1313
Fax #: (661) 326-1089

JOB2089 PLOTTED: 10-31-07

IDENTIFICATION STAMP
DIVISION OF THE STATE ARCHITECT
OFFICE OF REGULATION SERVICES
APPL. # 03-107003
FILE # 15-6
AC ____ FLS ____ SS ____
DATE ____

MODERNIZTION FOR CURRAN JUNIOR HIGH SCHOOL FOR:

BAKERSFIELD CITY SCHOOL DISTRICT

1116 LYMRIC WAY
BAKERSFIELD, CALIFORNIA
93309

MARK	DATE	DESCRIPTION
SD		
CD		
△		
△		
△		
△		

JOB NUMBER:
2002480
CAD DWG FILE:

DRAWN BY:
MA
CHECKED BY:
RB

CHECK AND VERIFY ALL DIMENSIONS BEFORE PROCEEDING WITH THE WORK. REPORT DISCREPANCIES TO THE ARCHITECT.
THE DRAWINGS, IDEAS AND DESIGNS REPRESENTED ON THIS SHEET ARE THE PROPERTY OF THE ARCHITECT.
COPYRIGHT
ORDIZ-MELBY ARCHITECTS, INC. 2000

SHEET TITLE
PLUMBING FLOOR PLANS - BUILDINGS 'F', 'G' & 'H'

SHEET IDENTIFICATION NUMBER
P-123A

SHEET 4 OF 6