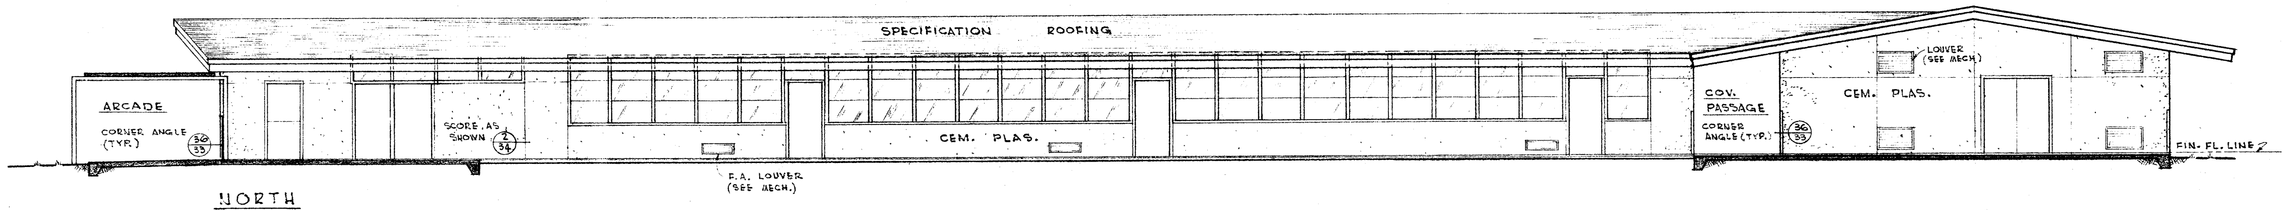

NORTH

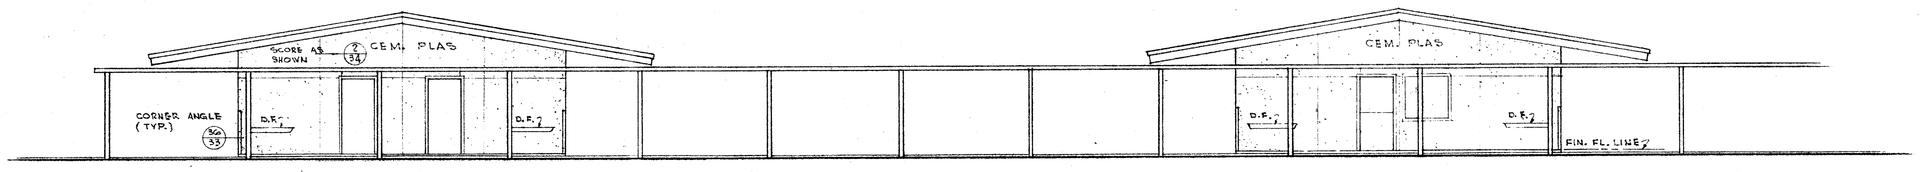

EAST

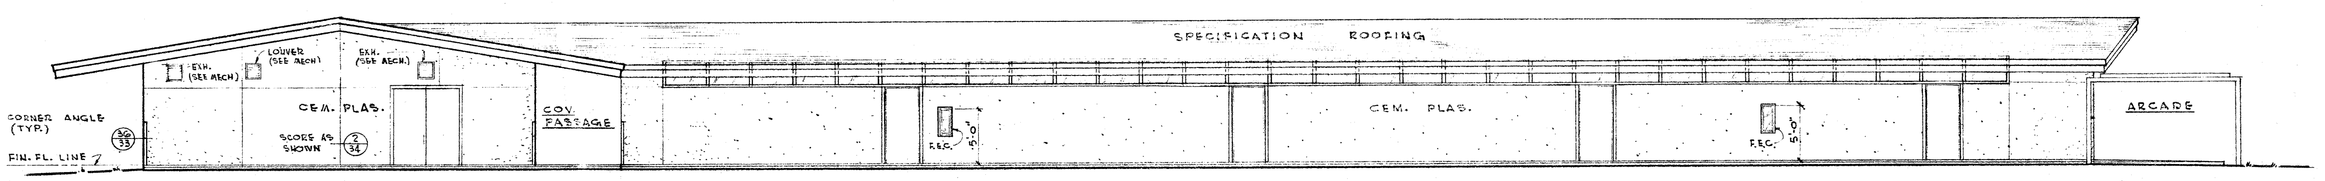

SOUTH

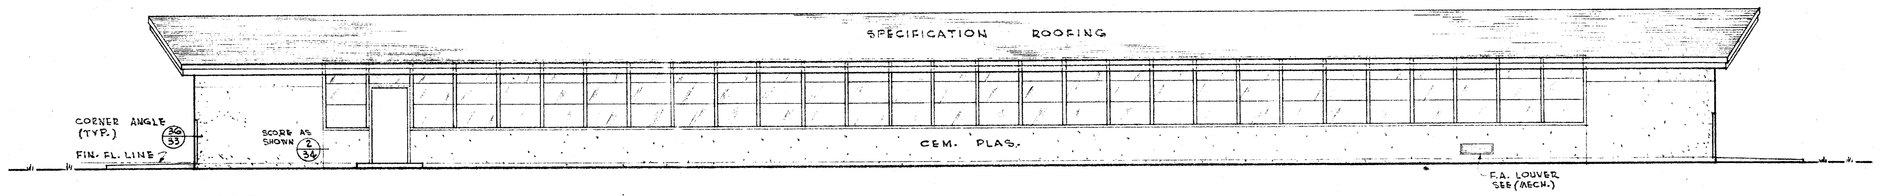

WEST

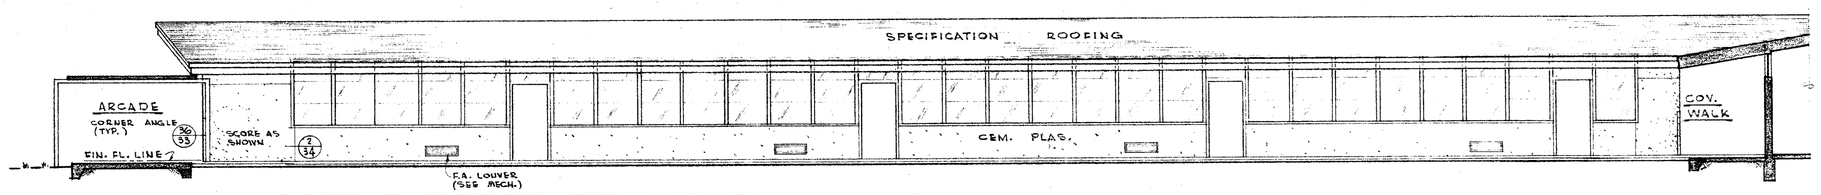

NORTH ELEV. OF CLASSROOM WING AT COURT

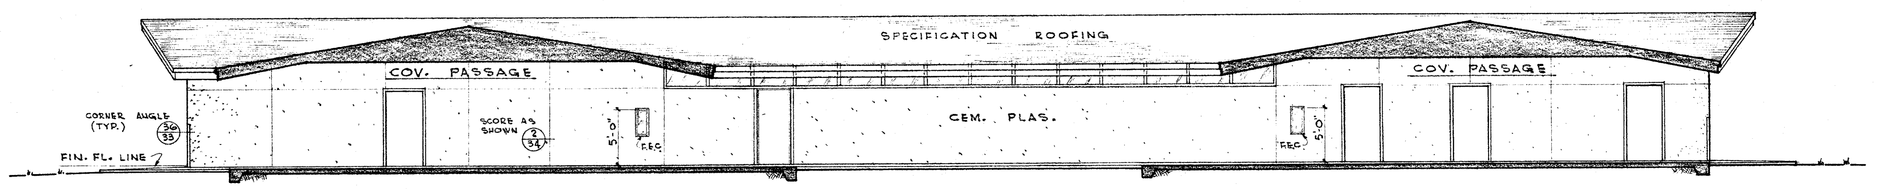

EAST ELEV. OF SHOP & COOKING RM. AT COURT

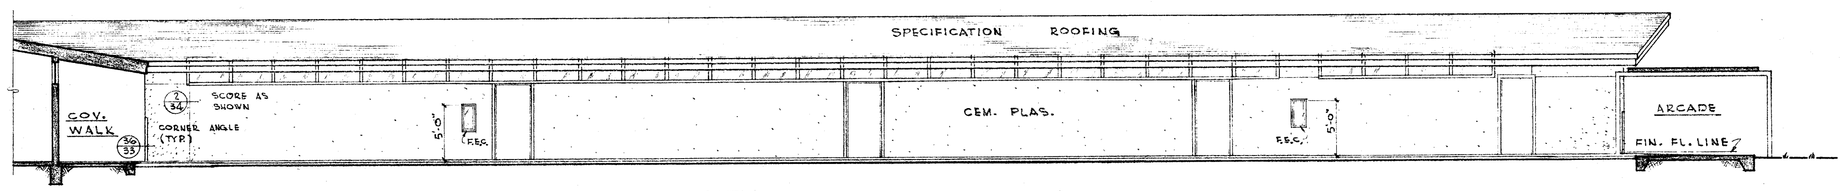

SOUTH ELEV. OF CLASSROOM WING AT COURT

EXTERIOR ELEVATIONS

SCALE: 1/8" = 1'-0"

ARCHITECTS

WRIGHT METCALF & PARSONS
Architects A.I.A.
2323 E STREET • FAIRVIEW 4-6416 • P. O. BOX 3344
BAKERSFIELD, CALIFORNIA

BAKERSFIELD CITY SCHOOL DISTRICT
BOARD OF EDUCATION
APPROVED:

DATE:

DRAWN BY: EL

CHECKED BY:

EXTERIOR ELEVATIONS UNIT "A"

NEW JUNIOR HIGH SCHOOL
WOOD LANE & REAL ROAD
BAKERSFIELD CITY SCHOOL DISTRICT
BAKERSFIELD CALIFORNIA

JOB NO. 404

SHEET NO. 5

DIETZGEN-POST CLEARPRINT 1000H