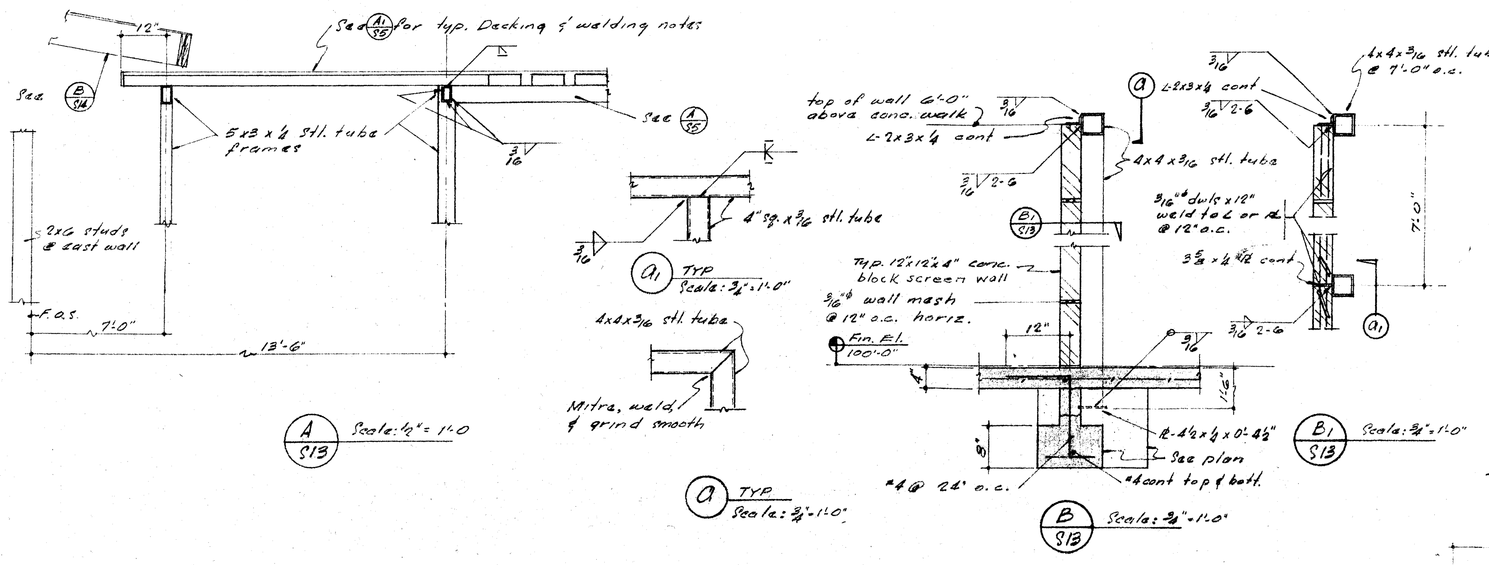


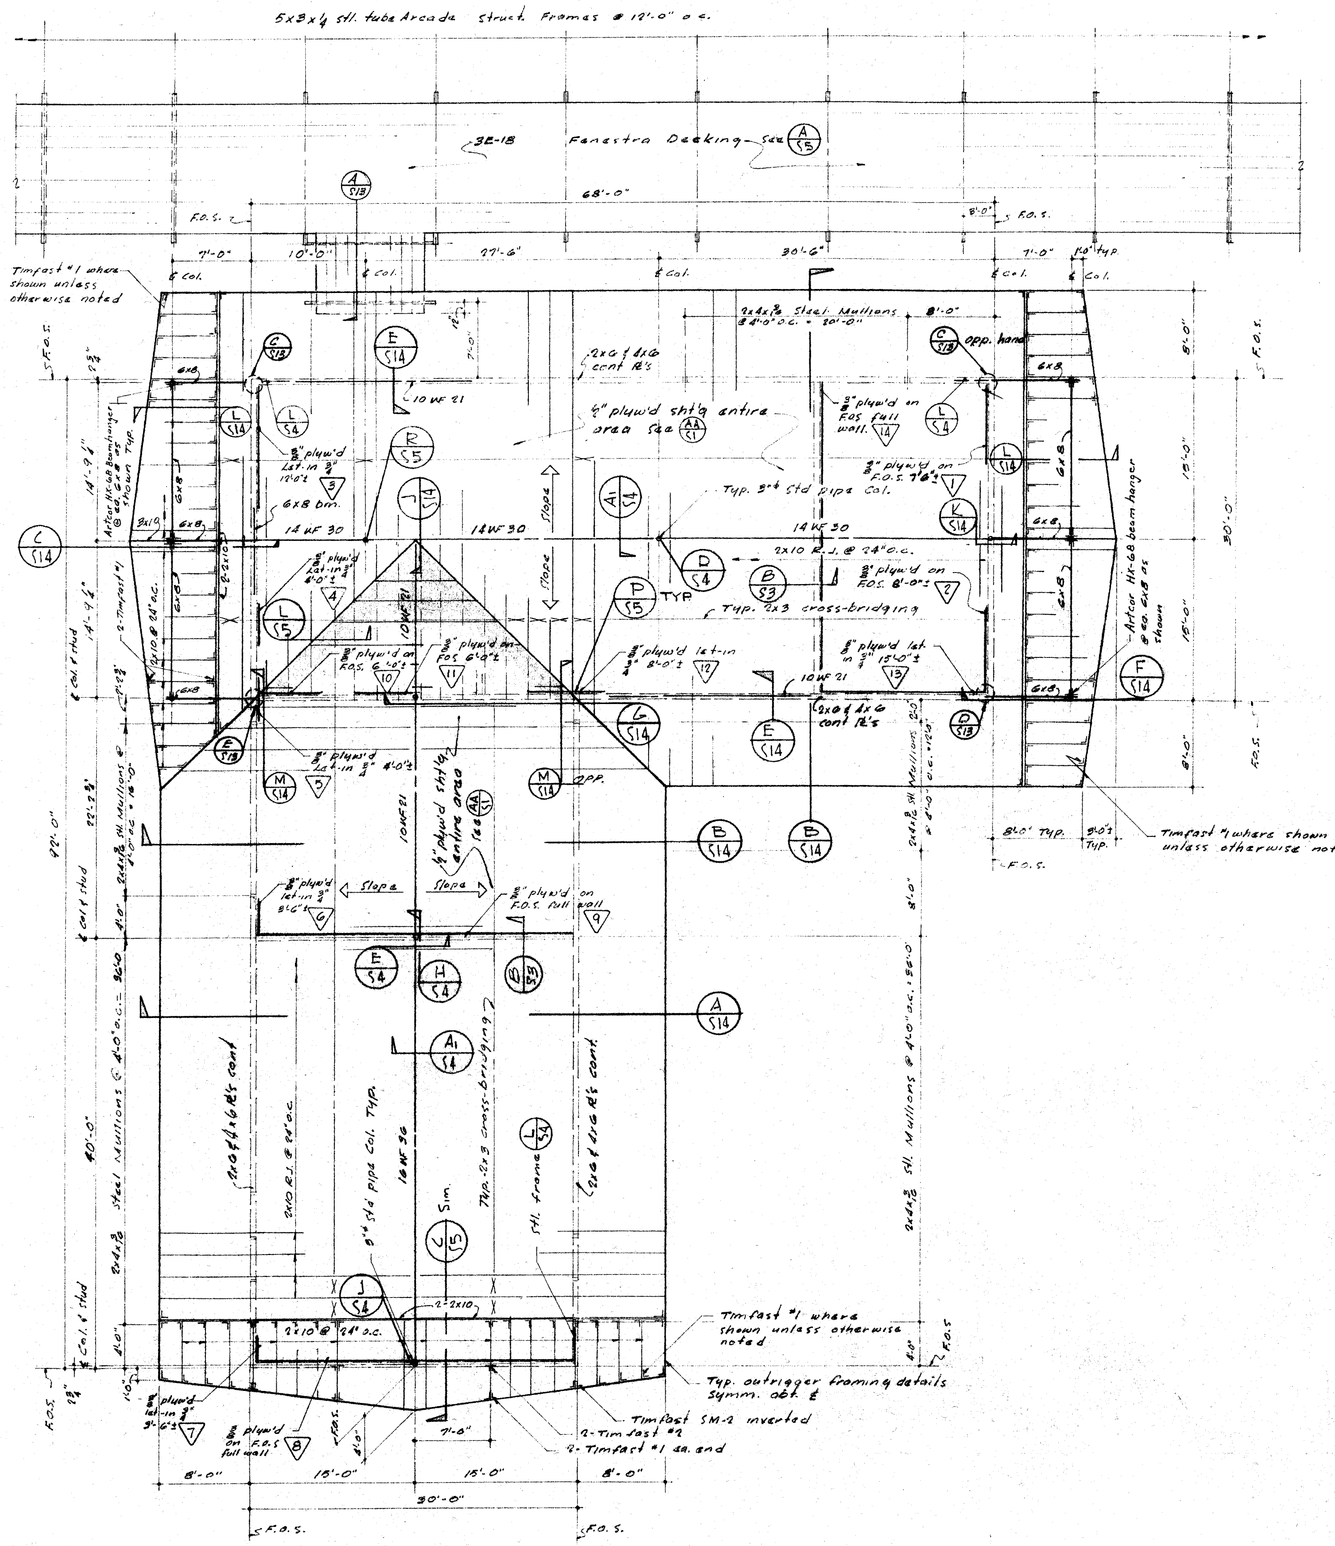


## ROOF FRAMING PLAN Scale: 1/8"=1'-0"

NOTE: Refer to & check with Architectural drawings for various roof slopes, gutters, vents, saddles, etc., & dimensions not shown.

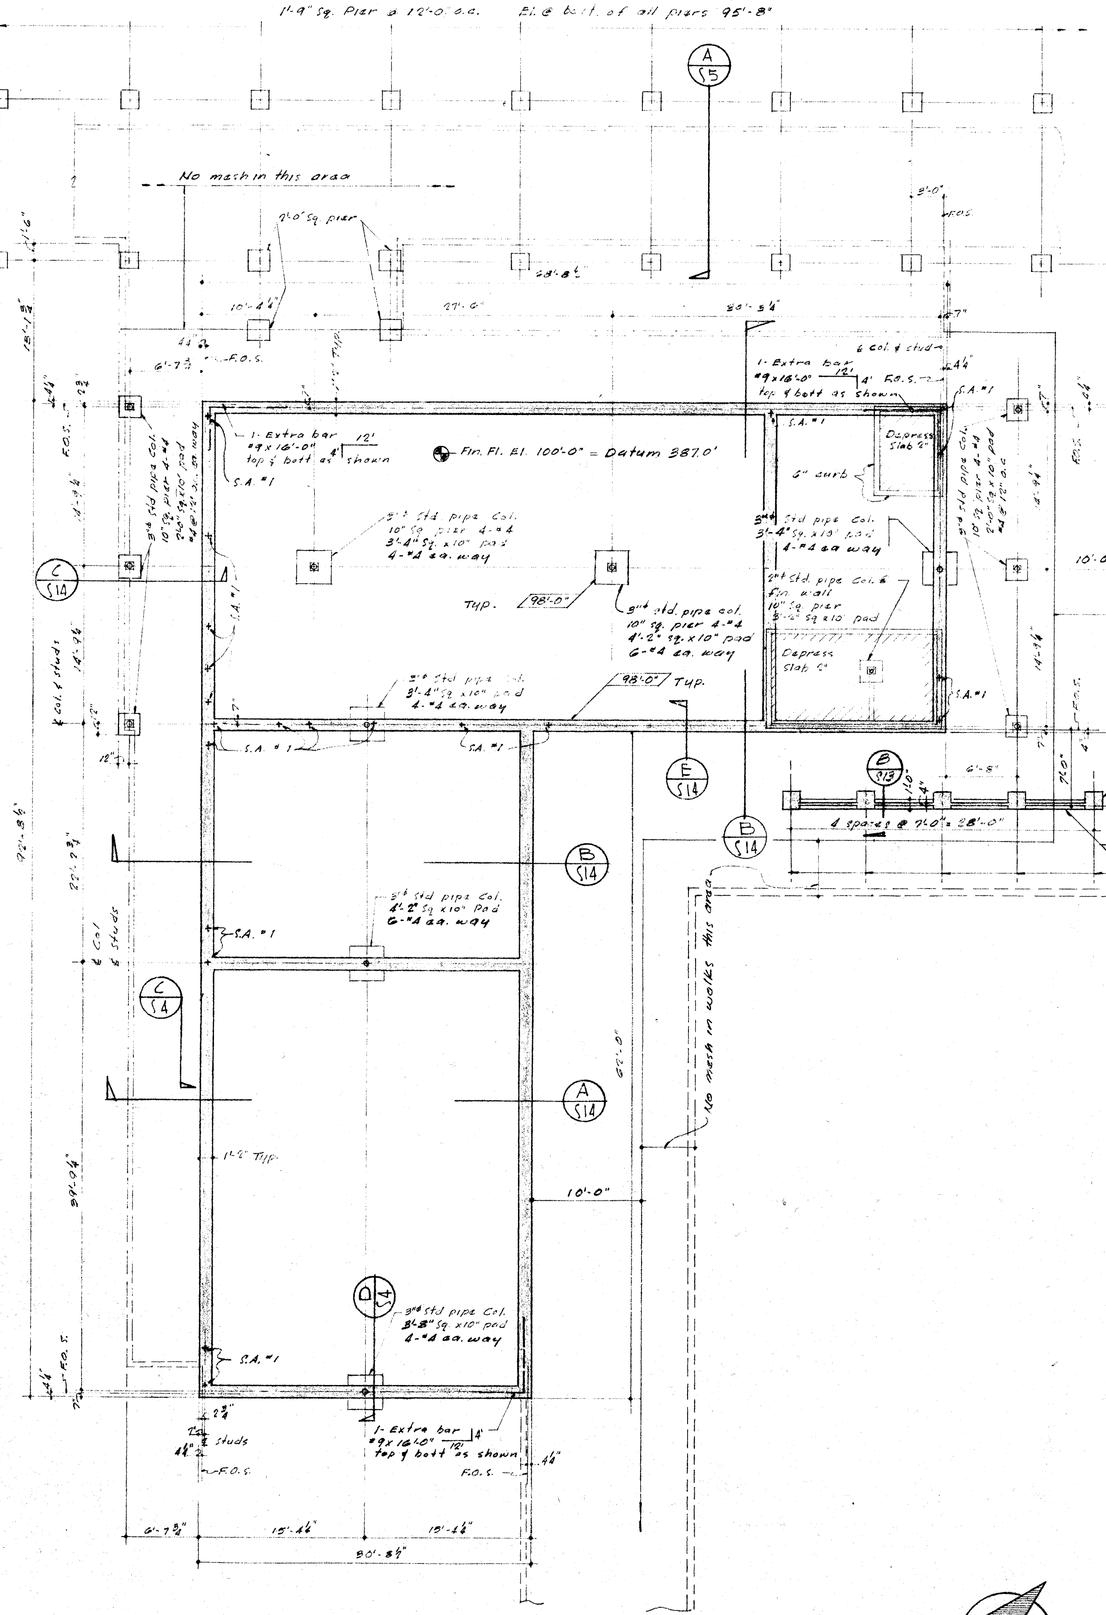


## FOUNDATION PLAN Scale: 1/8"=1'-0"

NOTE: Refer to & check with Architectural drawings for various floor slopes, curbs, steps, walks, drains, etc., & dimensions not given
All slabs on soil other than walks shall be reinforced with 6x6/10x10 W.W.F. mesh @ mid-depth of slabs unless otherwise shown.

STATE OF CALIFORNIA — DEPARTMENT OF PUBLIC WORKS — DIVISION OF ARCHITECTURE
APPROVED OCT 22 1959

HILLMAN & NOWELL
STRUCTURAL ENGINEERS
816 WEST 5th ST. LOS ANGELES 17

ARCHITECTS
Warren Wright C-277
C. Francis Parsons C-827
DATE: OCT 26 1959

WRIGHT METCALF & PARSONS
Architects A.I.A.
2323 E STREET • FAIRVIEW 4-6416 • P. O. BOX 3344
BAKERSFIELD, CALIFORNIA

DATE:

BAKERSFIELD CITY SCHOOL DISTRICT
BOARD OF EDUCATION
APPROVED:
DATE: OCT 26 1959

DATE: OCT 26 1959
DRAWN BY: M. Takahashi
CHECKED BY: A. UEO

ROOF FRAMING & FOUNDATION PLANS UNIT C
NEW JUNIOR HIGH SCHOOL
WOOD LANE & REAL ROAD
BAKERSFIELD CITY SCHOOL DISTRICT
BAKERSFIELD CALIFORNIA

JOB NO. 404
SHEET NO. S-13

DIETERICH-POST CLEARPRINT 1000H